

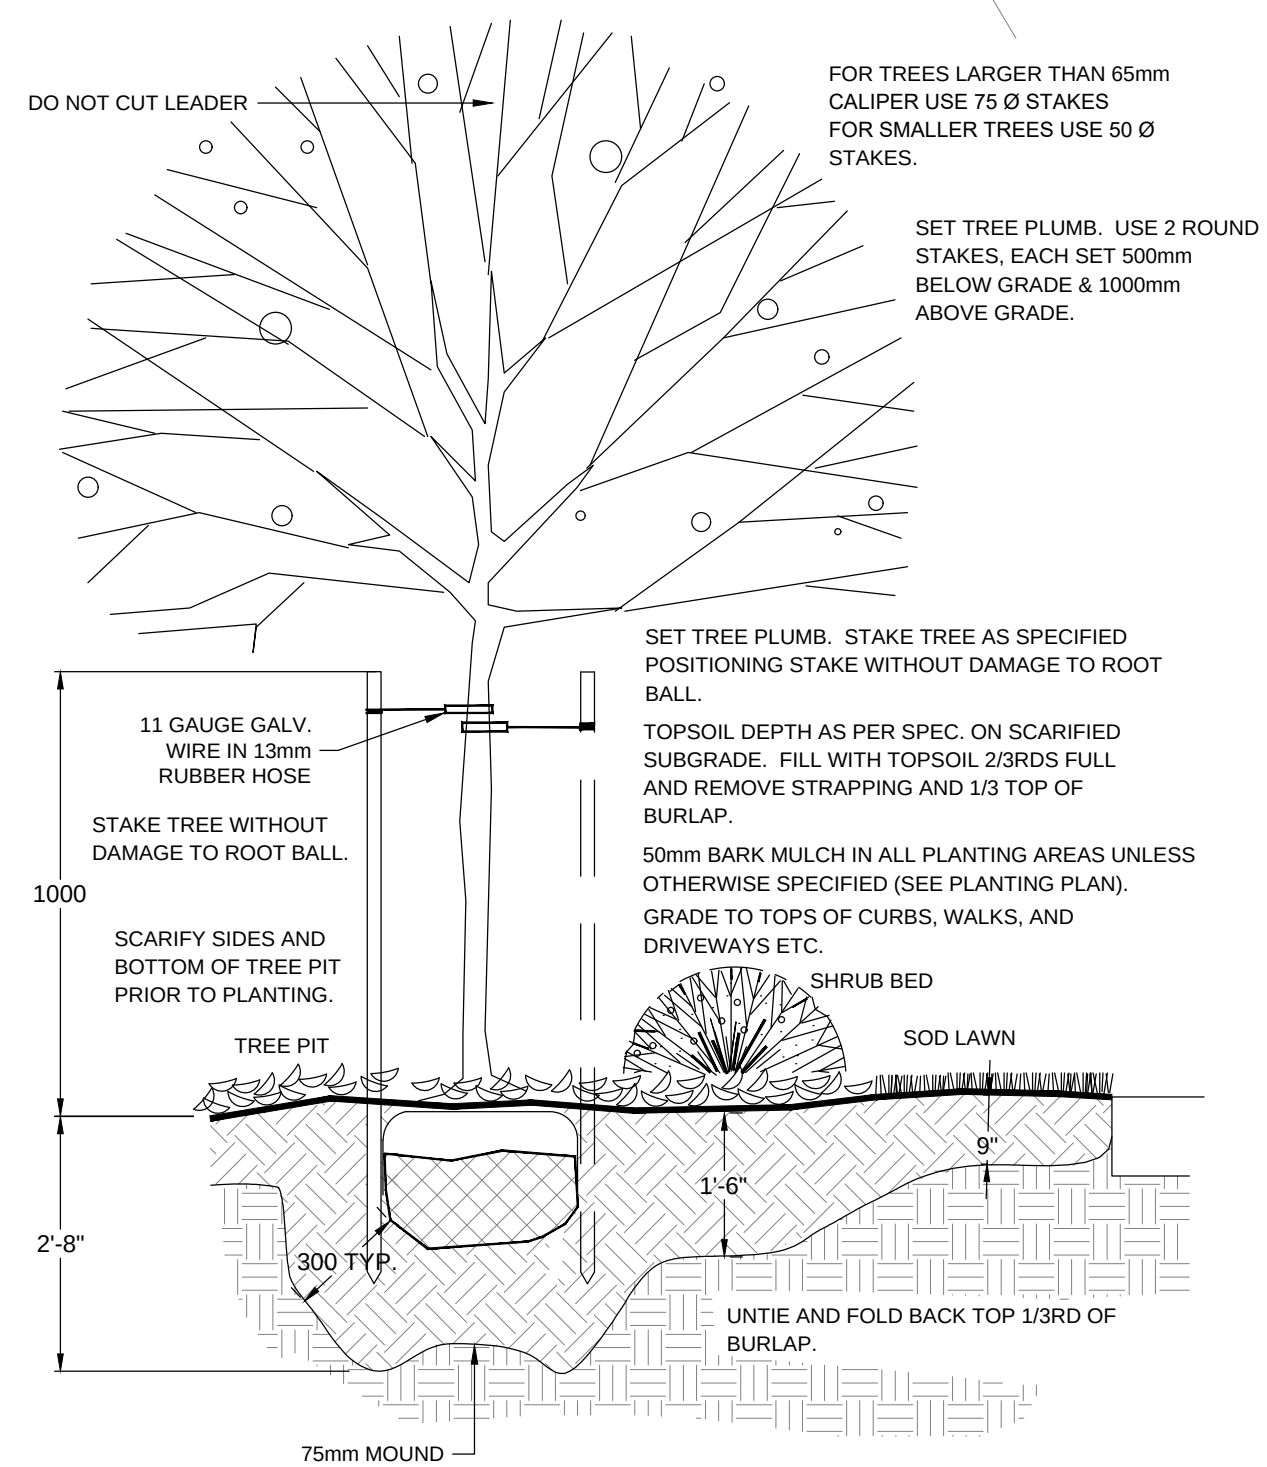


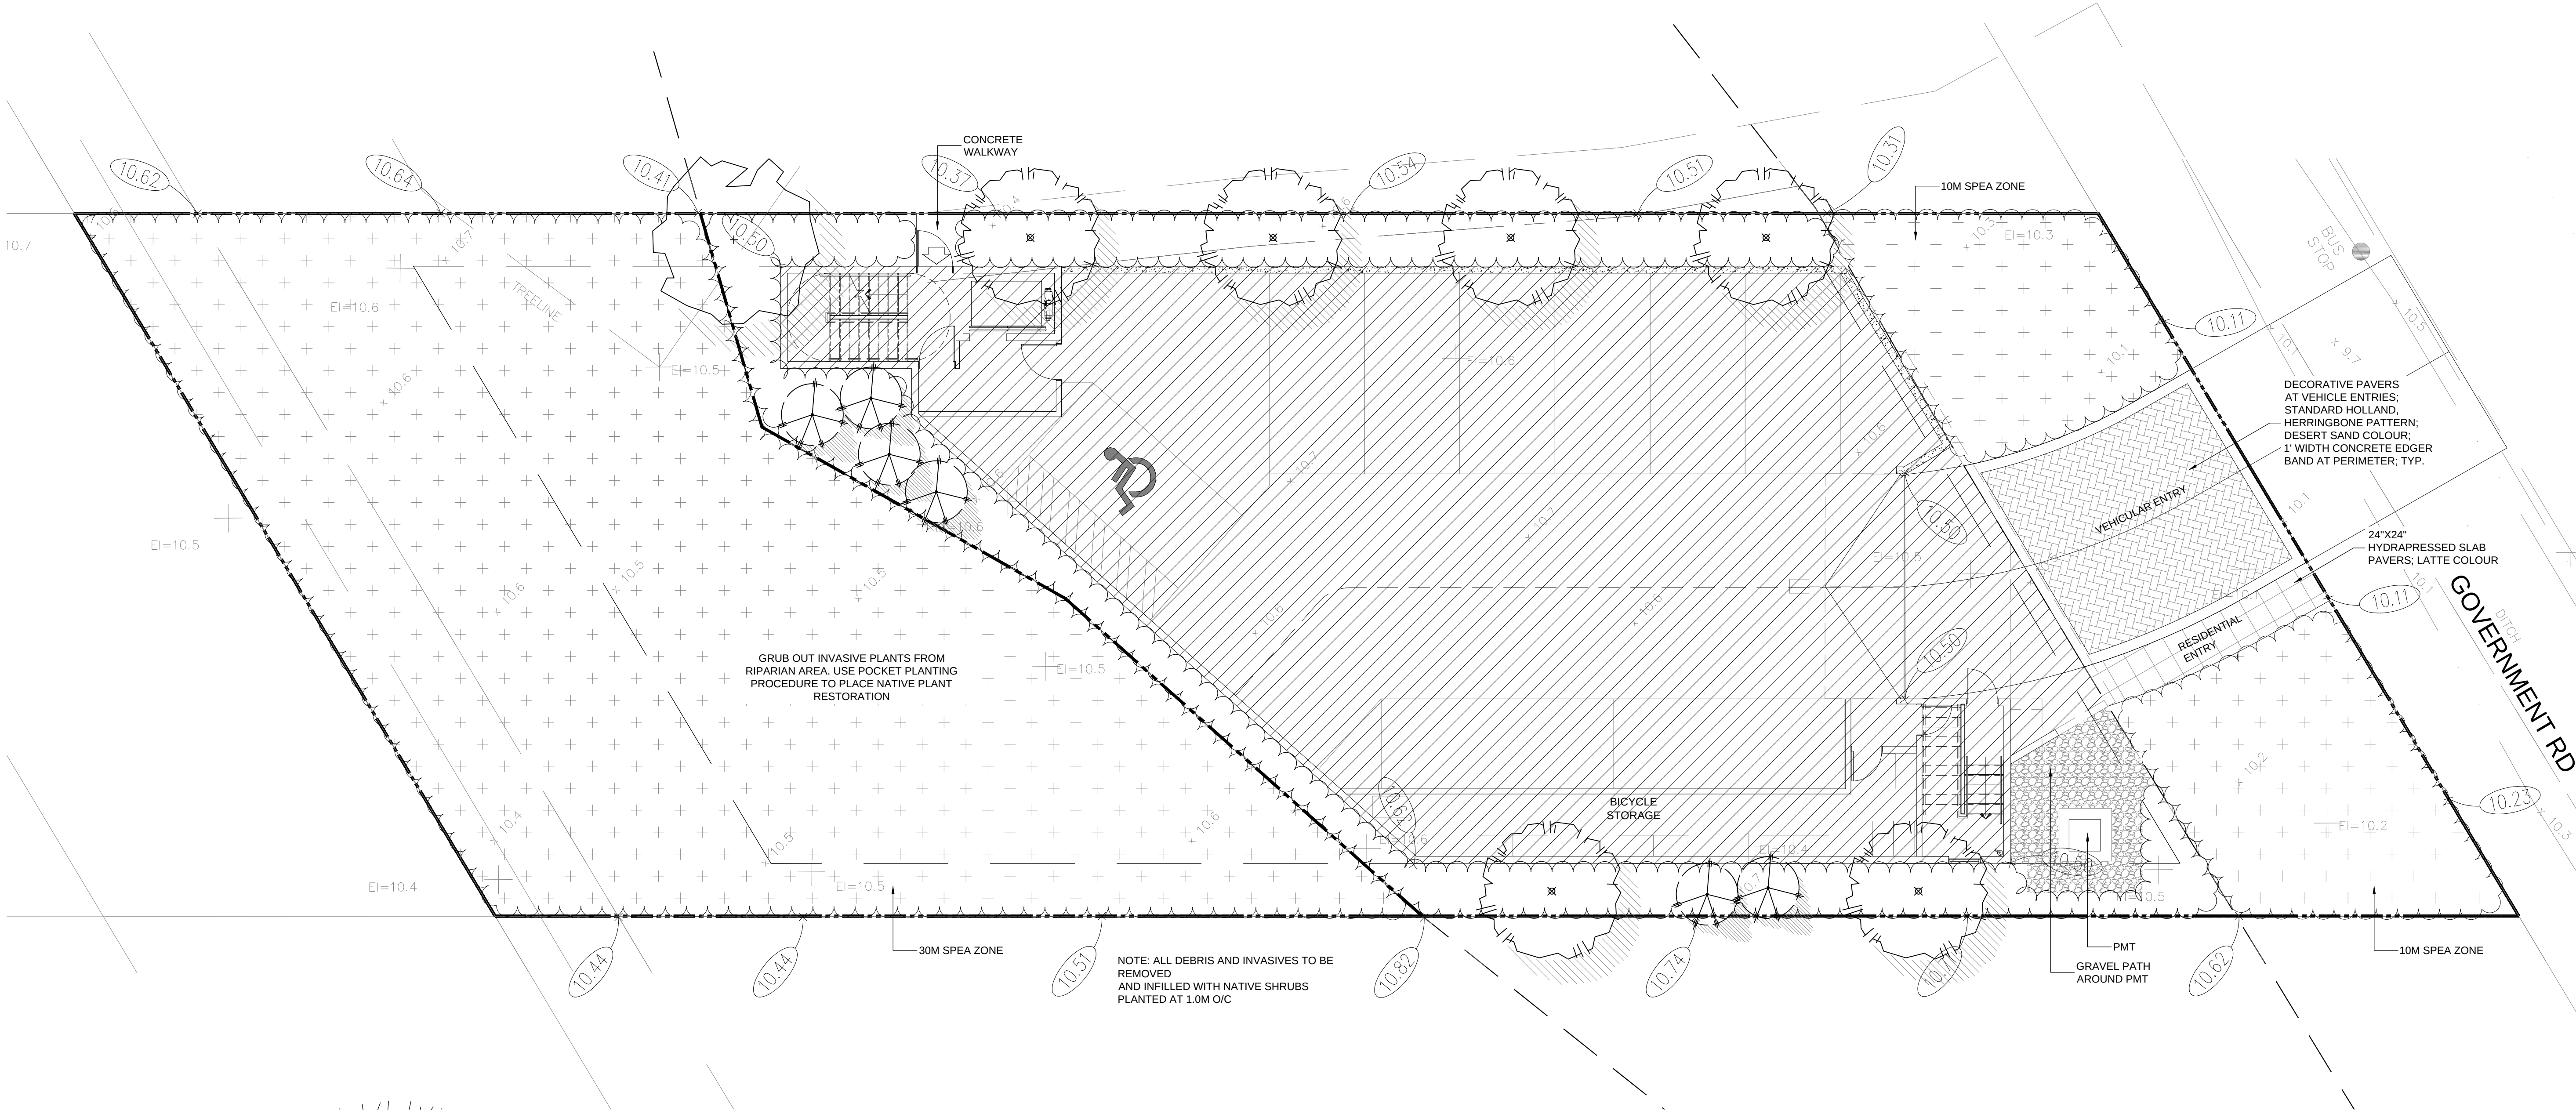

PLANT SCHEDULE				PMG PROJECT NUMBER: 21-172
KEY	QTY	BOTANICAL NAME	COMMON NAME	PLANTED SIZE / REMARKS
	6	ACER RUBRUM 'ARMSTRONG'	COLUMNAR ARMSTRONG MAPLE	6CM CAL; 2M STD; B&B
	1	CERCIDIPHYLLUM JAPONICUM	KATSURA TREE	6CM CAL; 1.8M STD; B&B
	6	PICEA OMORIKA	SERBIAN SPRUCE	3M HT; B&B
NOTES: * PLANT SIZES IN THIS LIST ARE SPECIFIED ACCORDING TO THE BC LANDSCAPE STANDARD AND CANADIAN LANDSCAPE STANDARD, LATEST EDITION. CONTAINER SIZES SPECIFIED AS PER CNLA STANDARD. BOTH PLANT SIZE AND CONTAINER SIZE ARE THE MINIMUM ACCEPTABLE SIZES. * REFER TO SPECIFICATIONS FOR DEFINED CONTAINER MEASUREMENTS AND OTHER PLANT MATERIAL REQUIREMENTS. * SEARCH AND REVIEW: MAKE PLANT MATERIAL AVAILABLE FOR OPTIONAL REVIEW BY LANDSCAPE ARCHITECT AT SOURCE OF SUPPLY. AREA OF SEARCH TO INCLUDE LOWER MAINLAND AND FRASER VALLEY. * SUBSTITUTIONS: OBTAIN WRITTEN APPROVAL FROM THE LANDSCAPE ARCHITECT PRIOR TO MAKING ANY SUBSTITUTIONS TO THE SPECIFIED MATERIAL. UNAPPROVED SUBSTITUTIONS WILL BE REJECTED. ALLOW A MINIMUM OF FIVE DAYS PRIOR TO DELIVERY FOR REQUEST TO SUBSTITUTE. SUBSTITUTIONS ARE SUBJECT TO BC LANDSCAPE STANDARD AND CANADIAN LANDSCAPE STANDARD - DEFINITION OF CONDITIONS OF AVAILABILITY. * ALL LANDSCAPE MATERIAL AND WORKMANSHIP MUST MEET OR EXCEED BC LANDSCAPE STANDARD AND CANADIAN LANDSCAPE STANDARD LATEST EDITION. * ALL PLANT MATERIAL MUST BE PROVIDED FROM CERTIFIED DISEASE FREE NURSERY. * BIO-SOLIDS NOT PERMITTED IN GROWING MEDIUM UNLESS AUTHORIZED BY LANDSCAPE ARCHITECT.				

1 PLANTING DETAILS
1/2" = 1'-0"

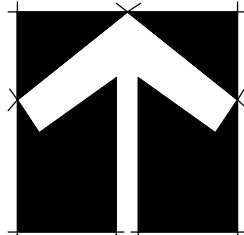

SEAL:

1	22.MAR.31	NEW SITE PLAN	JR
NO.	DATE	REVISION DESCRIPTION	DR.

CLIENT:

PROJECT:

4 STOREY RESIDENTIAL /
COMMERCIAL DEV.

41655 GOVERNMENT ROAD
SQUAMISH, B.C.

DRAWING TITLE:

LANDSCAPE
PLAN

DATE: 21.OCT.18

SCALE: 1/8"=1'-0"

DRAWN: JR

DESIGN: JR

CHK'D: PC

DRAWING NUMBER:


L1

OF 2

PMG PROJECT NUMBER:

21-172

21172-2.ZIP

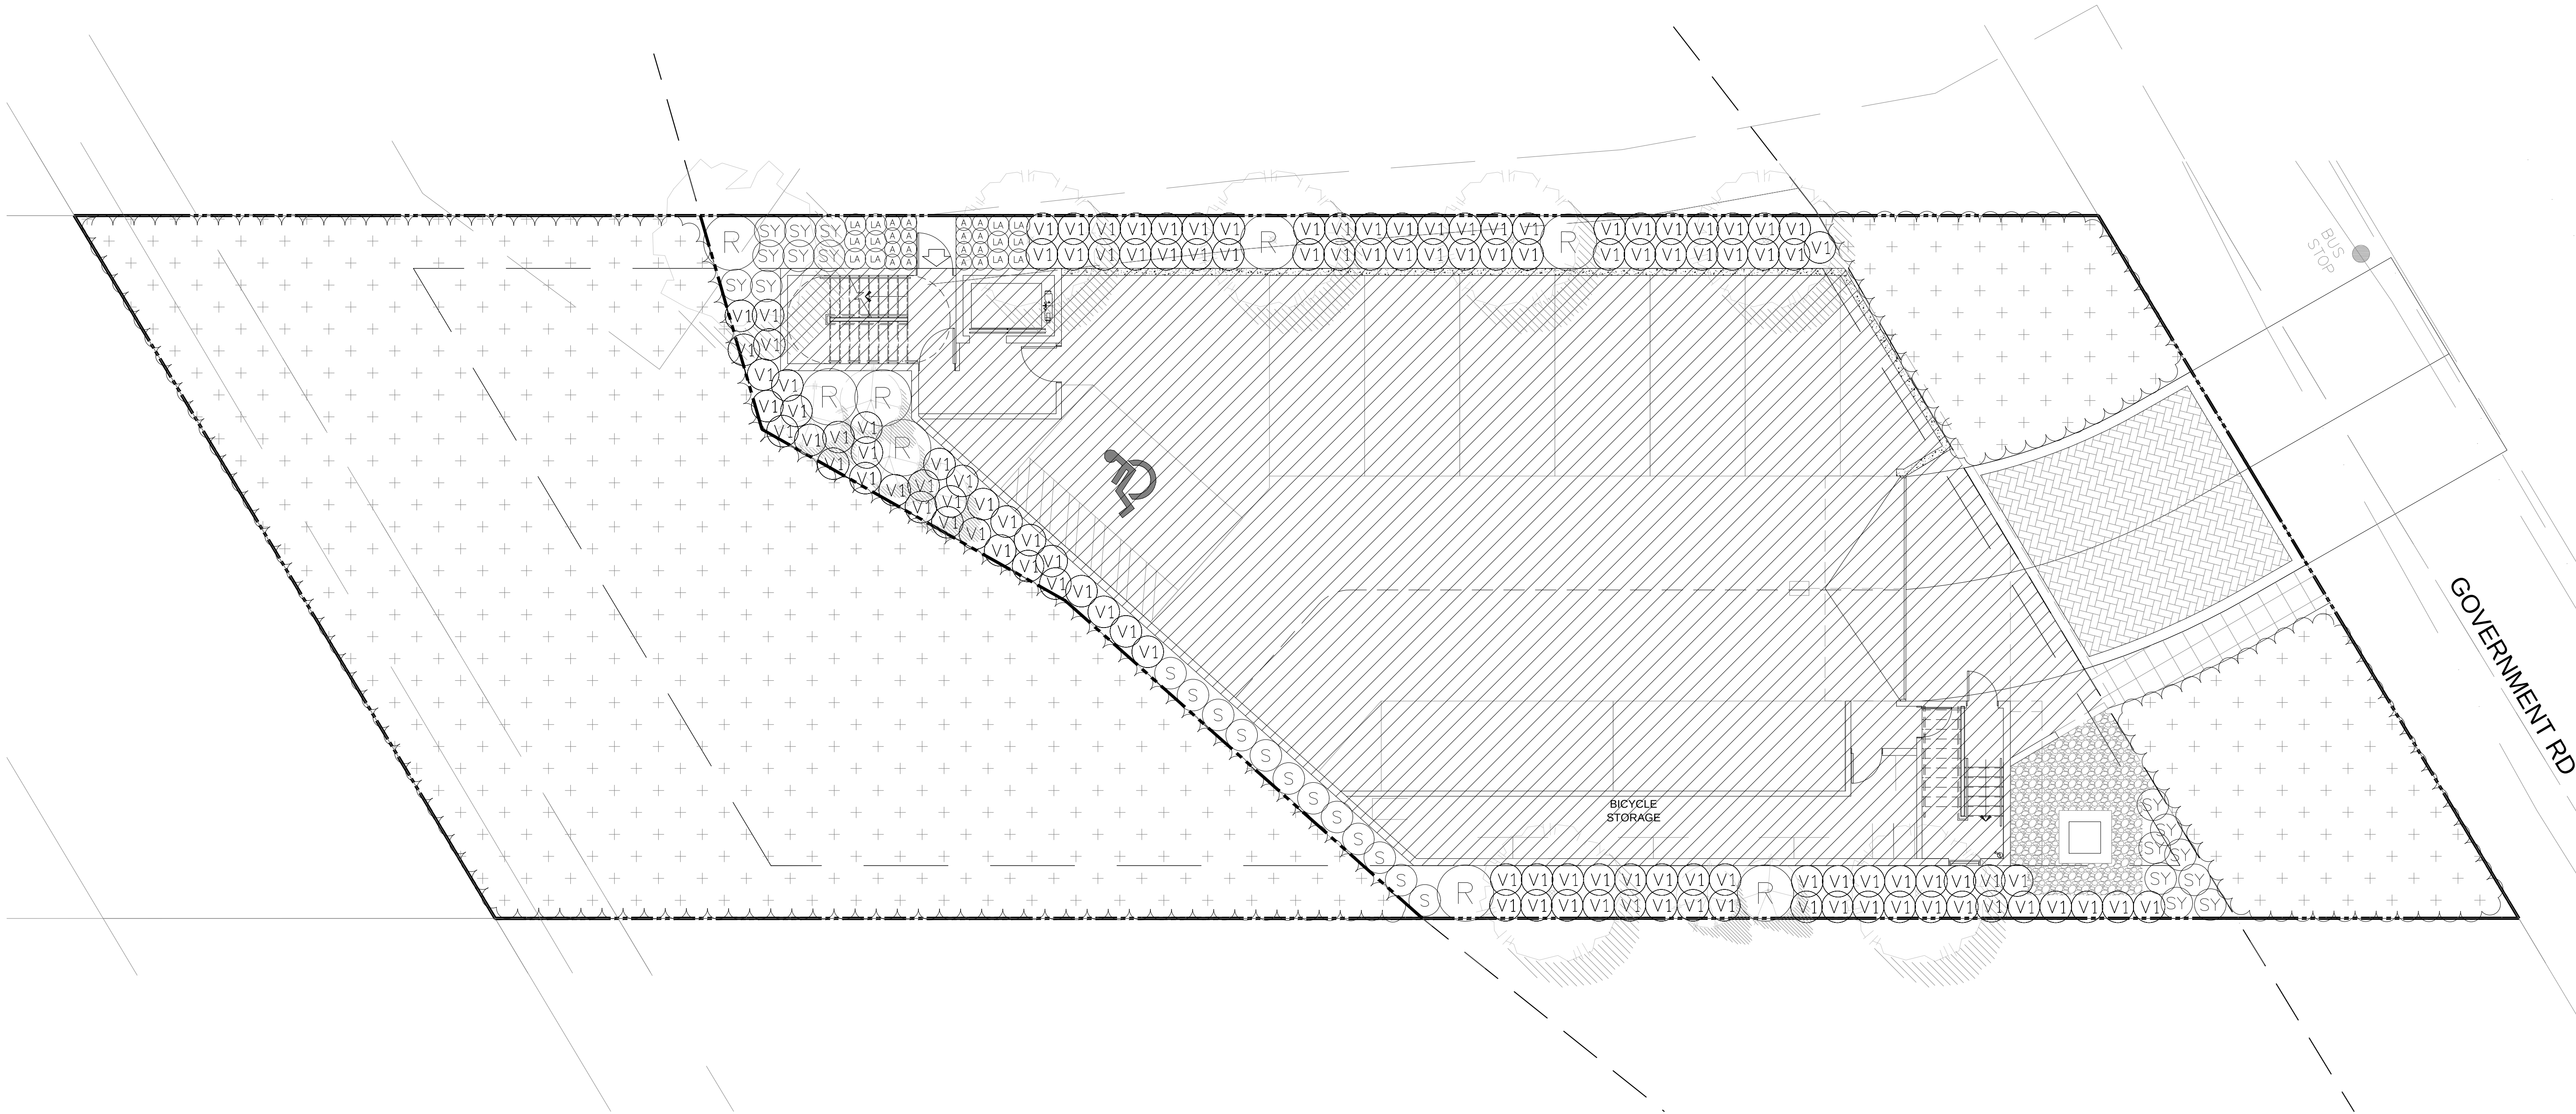[illegible]

CLIENT:

**3 STOREY RESIDENTIAL /
COMMERCIAL DEV.**

DRAWING TITLE:

SHRUB PLAN

SCALE: 1/8"=1'-0"

RAWN: JR

DESIGN

HK'D: PC

L2

OF 2

21-172

PLANT SCHEDULE				PMG PROJECT NUMBER: 21-172
KEY	QTY	BOTANICAL NAME	COMMON NAME	PLANTED SIZE / REMARKS
SHRUB				
(R)	8	ROSA NUTKANA	NOOTKA ROSE	#3 POT; 60CM
(S)	12	SKIMMIA JAPONICA (10% MALE)	JAPANESE SKIMMIA	#3 POT; 50CM
(SY)	16	SYMPHORICARPOS ALBUS	SNOWBERRY	#3 POT; 50CM
(V)	115	VACCINIUM OVATUM	EVERGREEN HUCKLEBERRY	#3 POT; 60CM
PERENNIAL				
(A)	16	ACHILLEA MILLEFOLIUM	YARROW; WHITE	15CM POT
(LA)	12	LAUVENDULA ANGUSTIFOLIA	ENGLISH LAVENDER	15CM POT; #1 POT
NOTES: * PLANT SIZES IN THIS LIST ARE SPECIFIED ACCORDING TO THE BC LANDSCAPE STANDARD AND CANADIAN LANDSCAPE STANDARD, LATEST EDITION. CONTAINER SIZES SPECIFIED AS PER CNLA STANDARD. BOTH PLANT SIZE AND CONTAINER SIZE ARE THE MINIMUM ACCEPTABLE SIZES. * REFER TO SPECIFICATIONS FOR DEFINED CONTAINER TYPES AND OTHER PLANT MATERIAL REQUIREMENTS. * SEARCH AND REVIEW: MAKE PLANT MATERIAL AVAILABLE FOR OPTIONAL REVIEW BY LANDSCAPE ARCHITECT AT SOURCE OF SUPPLY. AREA OF SEARCH TO INCLUDE LOWER MAINLAND AND FRASER VALLEY. * SUBSTITUTIONS: OBTAIN WRITTEN APPROVAL FROM THE LANDSCAPE ARCHITECT PRIOR TO MAKING ANY SUBSTITUTIONS. TO THE SPECIFIED MATERIAL. UNAPPROVED SUBSTITUTIONS WILL BE REJECTED. ALLOW A MINIMUM OF FIVE DAYS PRIOR TO DELIVERY FOR REQUEST TO SUBSTITUTE. SUBSTITUTIONS ARE SUBJECT TO BC LANDSCAPE STANDARD AND CANADIAN LANDSCAPE STANDARD - DEFINITION OF CONDITIONS OF AVAILABILITY. * ALL LANDSCAPE MATERIAL AND WORKMANSHIP MUST MEET OR EXCEED BC LANDSCAPE STANDARD AND CANADIAN LANDSCAPE STANDARD LATEST EDITION. * ALL PLANT MATERIAL MUST BE PROVIDED FROM CERTIFIED DISEASE FREE NURSERY. * BIO-SOLIDS NOT PERMITTED IN GROWING MEDIUM UNLESS AUTHORIZED BY LANDSCAPE ARCHITECT.				

