




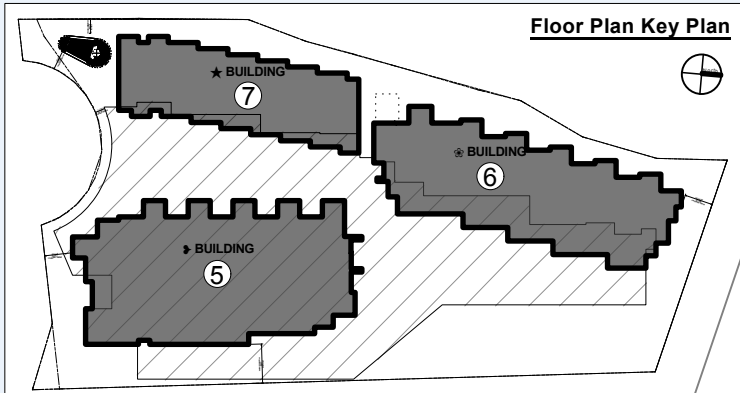


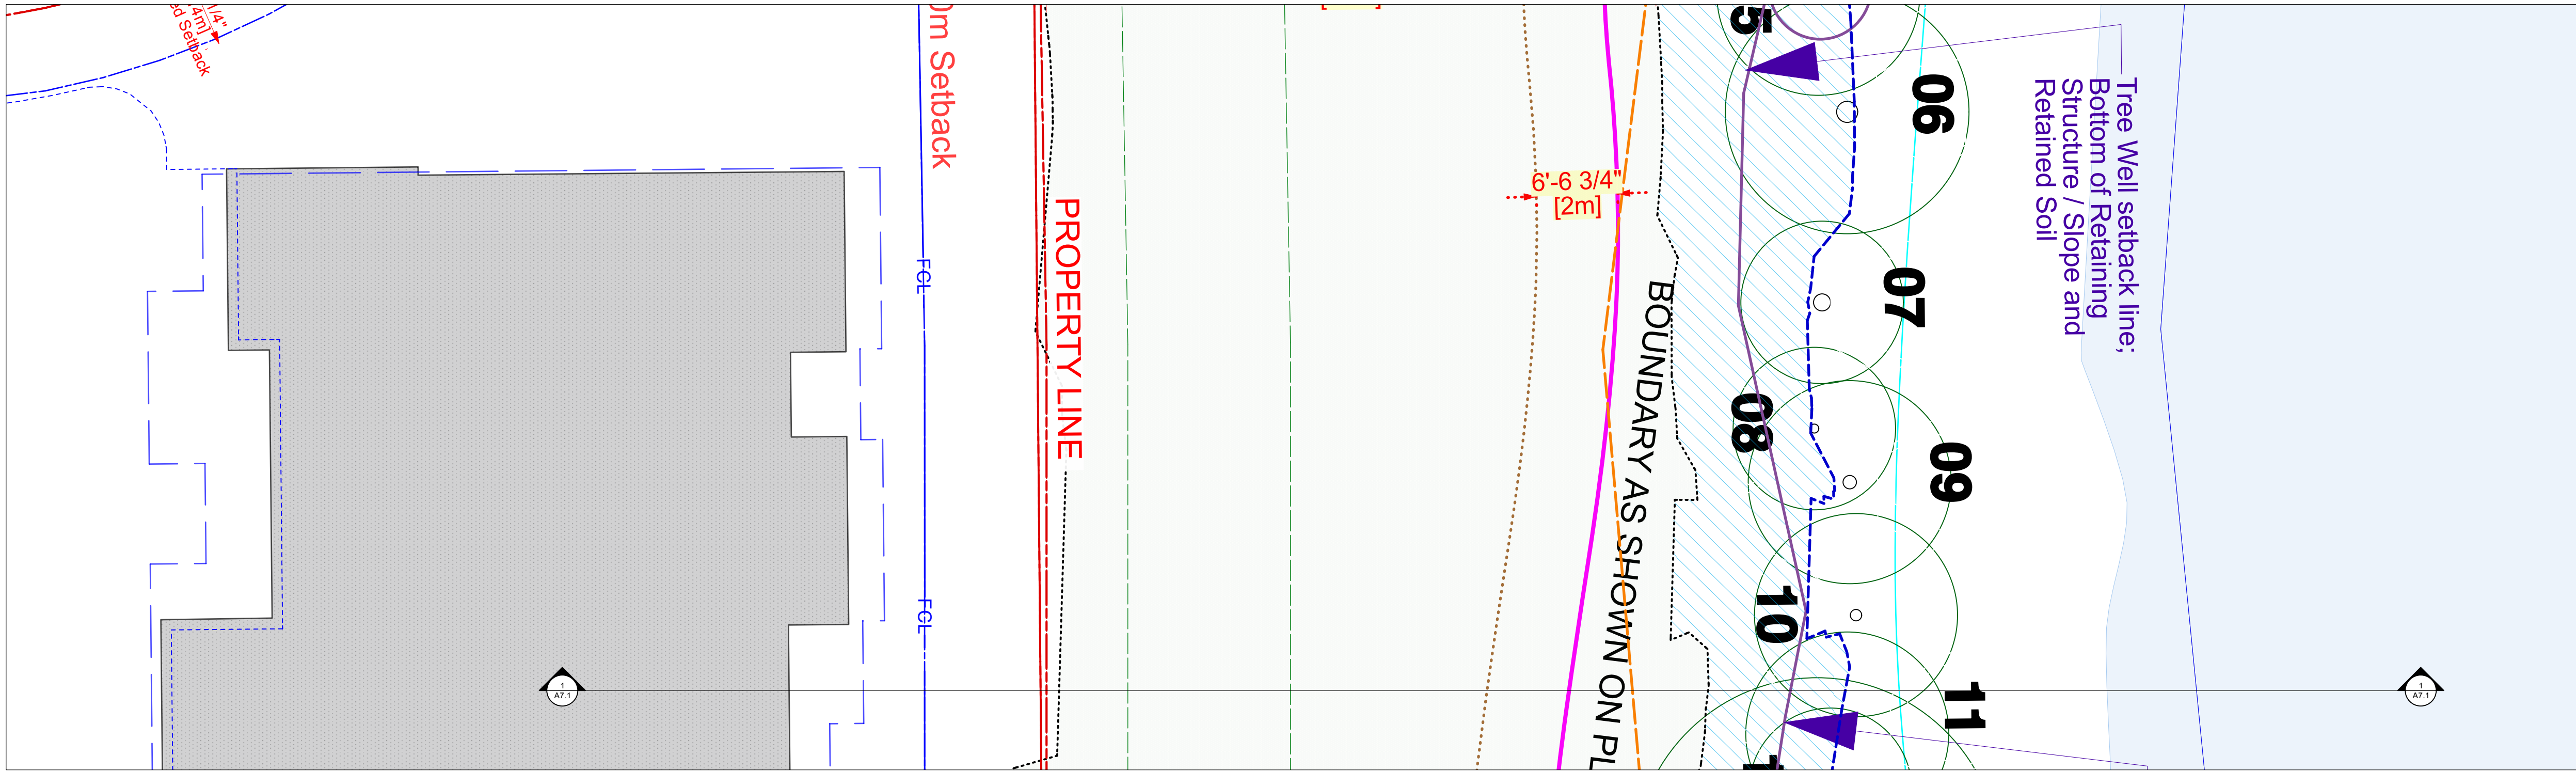

- Site - Buiding 7
A7.1 Scale: 1/8" = 1'-0"

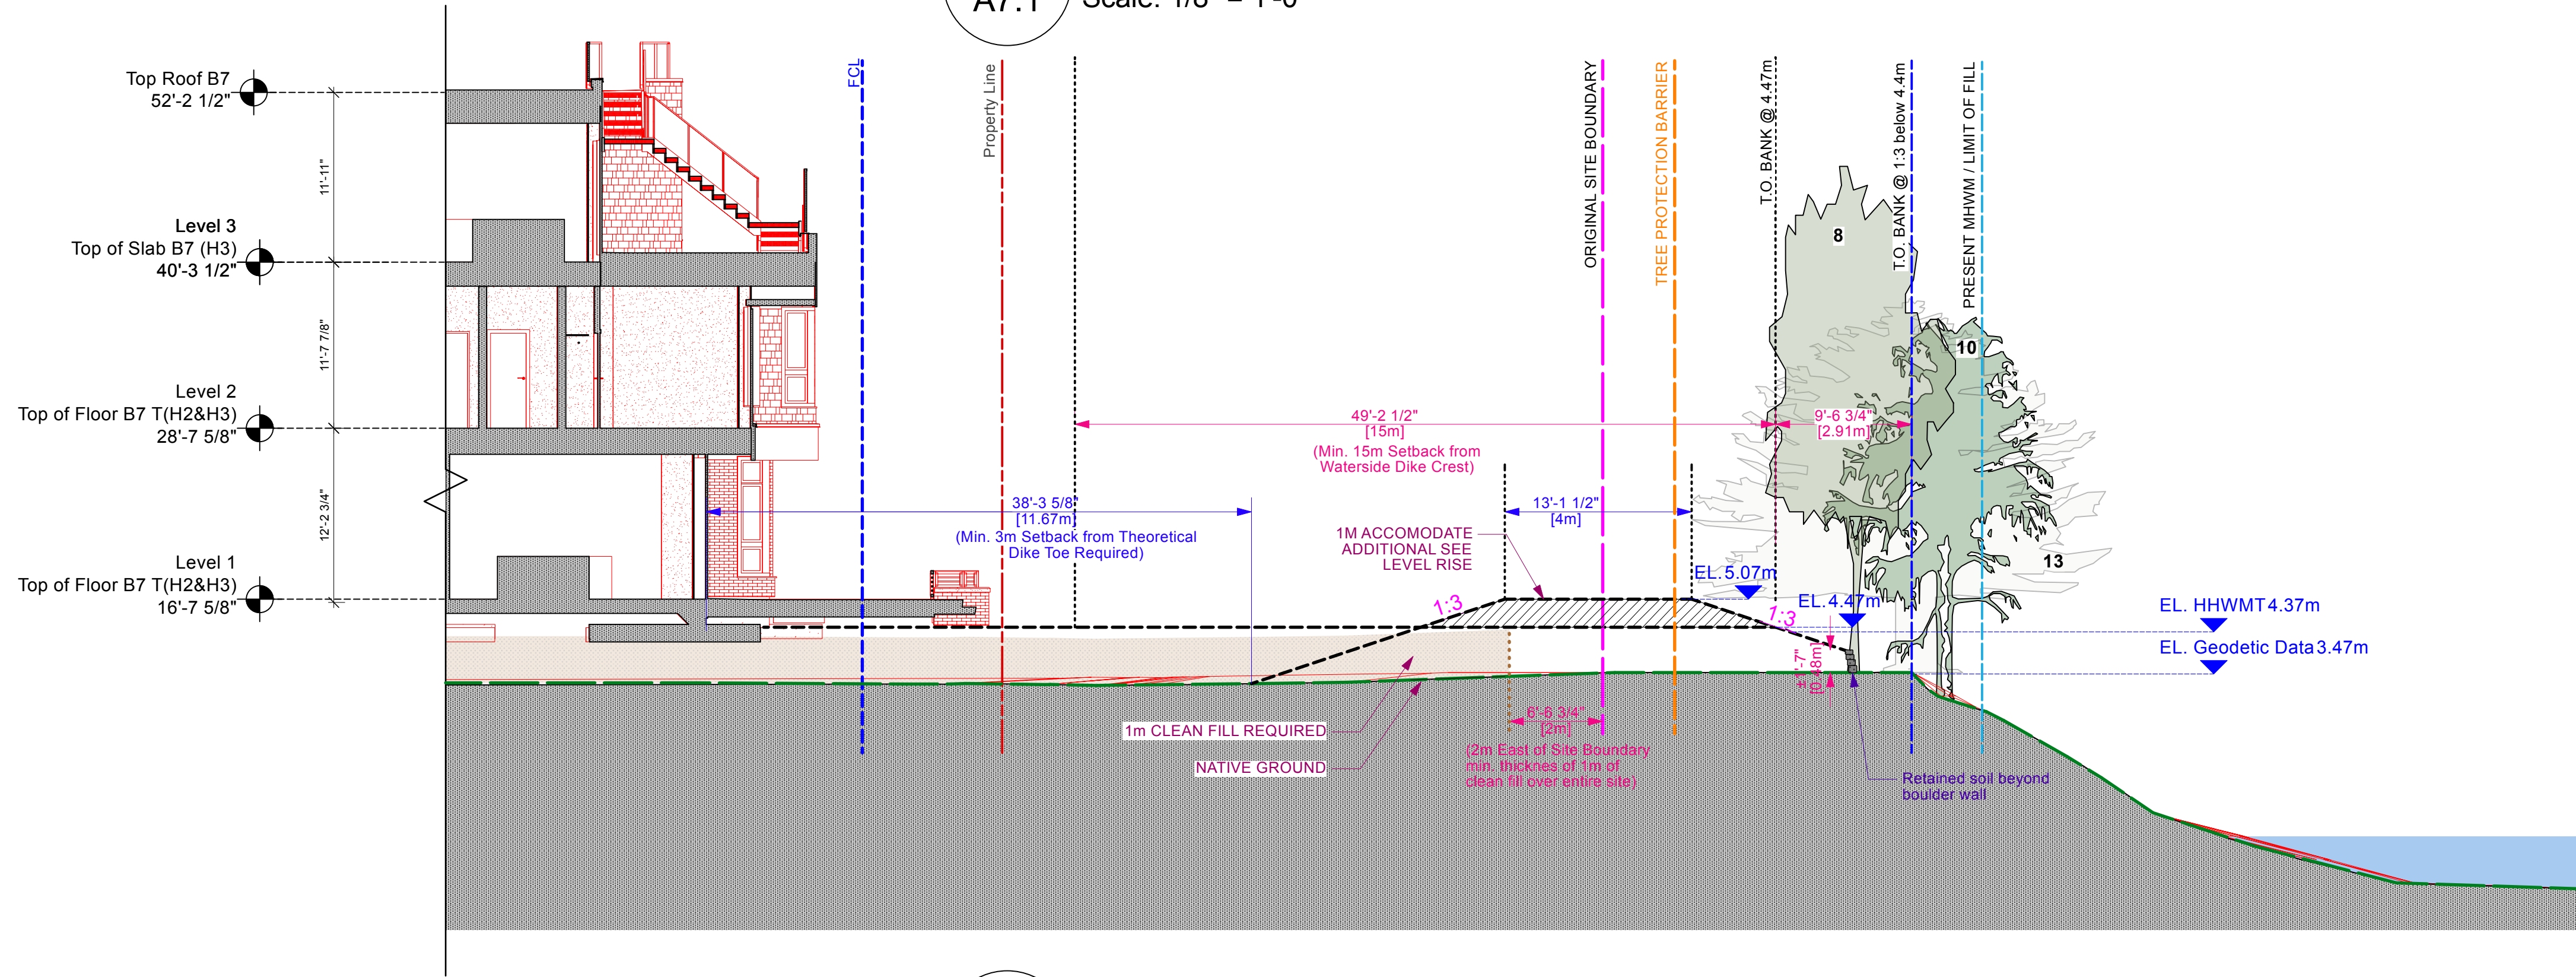

1 Section - Building 7
A7.1 Scale: 1/8" = 1'-0"

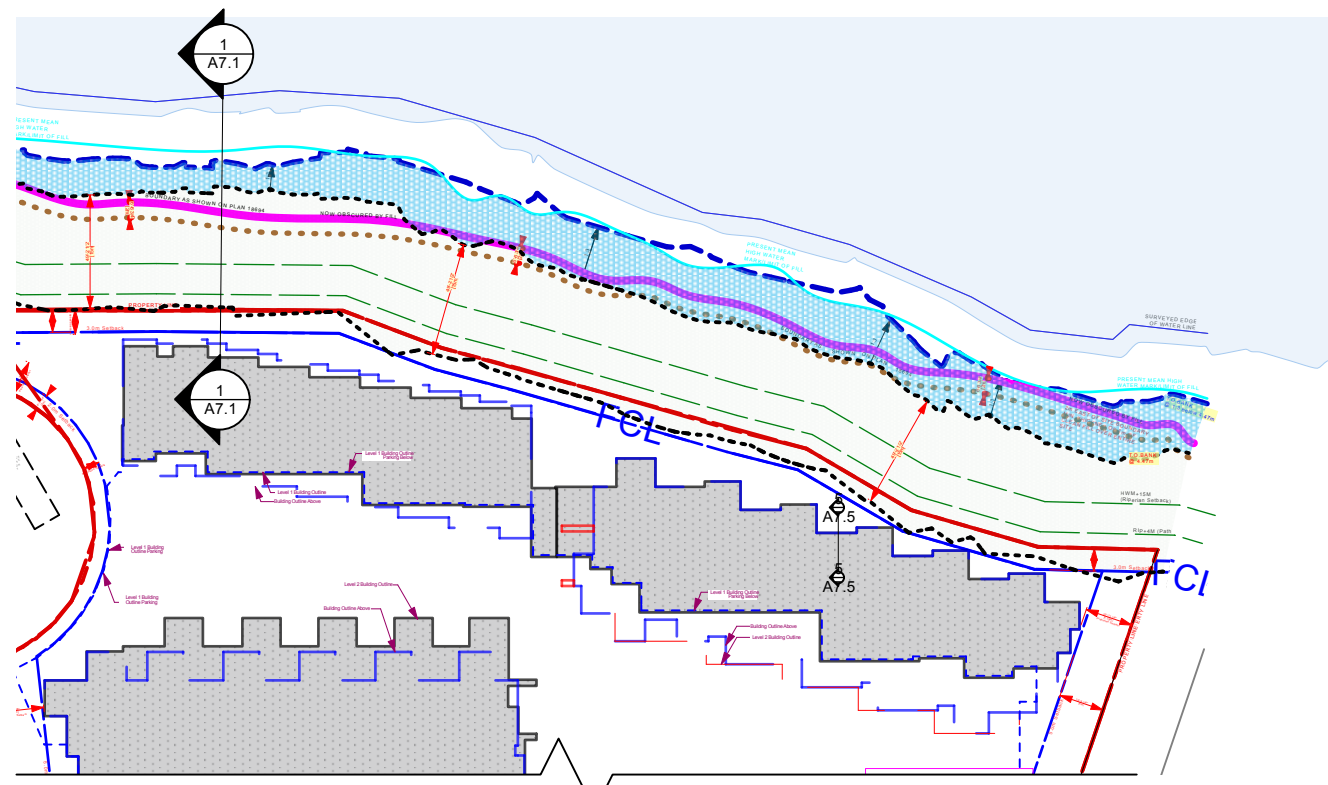

CORNERSTONE
architecture
307 - 611 Alexander Street
Vancouver, British Columbia,
Canada V6A 1E1
www.cornerarch.com
tel. 604-253-8800

IMPORTANT: Copyright reserved. This design and drawing is the exclusive property of Cornerstone Architecture and cannot be used for any purpose without the written consent of the Architect. This drawing is not to be used for construction until issued for that purpose by the Architect.
Prior to commencement of the Work, it is the Contractor's responsibility to review and verify drawing dimensions, datums and levels. Discrepancies between information on this drawing and actual site conditions and / or the remaining Contract Documents shall be brought to the attention of the Architect for clarification prior to proceeding with the Work. DO NOT SCALE THE DRAWINGS.

Num.	YY MM DD	REVISION
------	----------	----------

3	2024-11-19	Issued for ADP
1	2024-03-7	Issued for DP Application

Num.	YY MM DD	ISSUE
------	----------	-------

Unless signed and sealed, these drawings are not to be used for approval by an authority or for reliance by a client or third party, including the general public.


BUILDING CODE	BCBC 2024
ZONING	Rezoning
DEVELOPMENT PERMIT #	
BUILDING PERMIT #	
SCALE	1/16" = 1'-0"
PLOT DATE	Jun 9, 2025

DRAWING
**Section HWM to FCL @
Bldg 7**


PROJECT
Redbridge North Site
Squamish,
British Columbia
PROJECT NO.
1915
DRAWING NO.
A7.1

/Users/enigeczi/Library/CloudStorage/Dropbox/Cornerstone Dropbox Folders/Dropbox - Current Projects/1915 REDBRIDGE (NORTH)/1915 REDBRIDGE (N) CURRENT
DRAWINGS VW2025/1915 ARCHITECTURAL/1915 REDBRIDGE.7N & All_March28_2025 v2025.vwx


GSA Format - ConDoc D

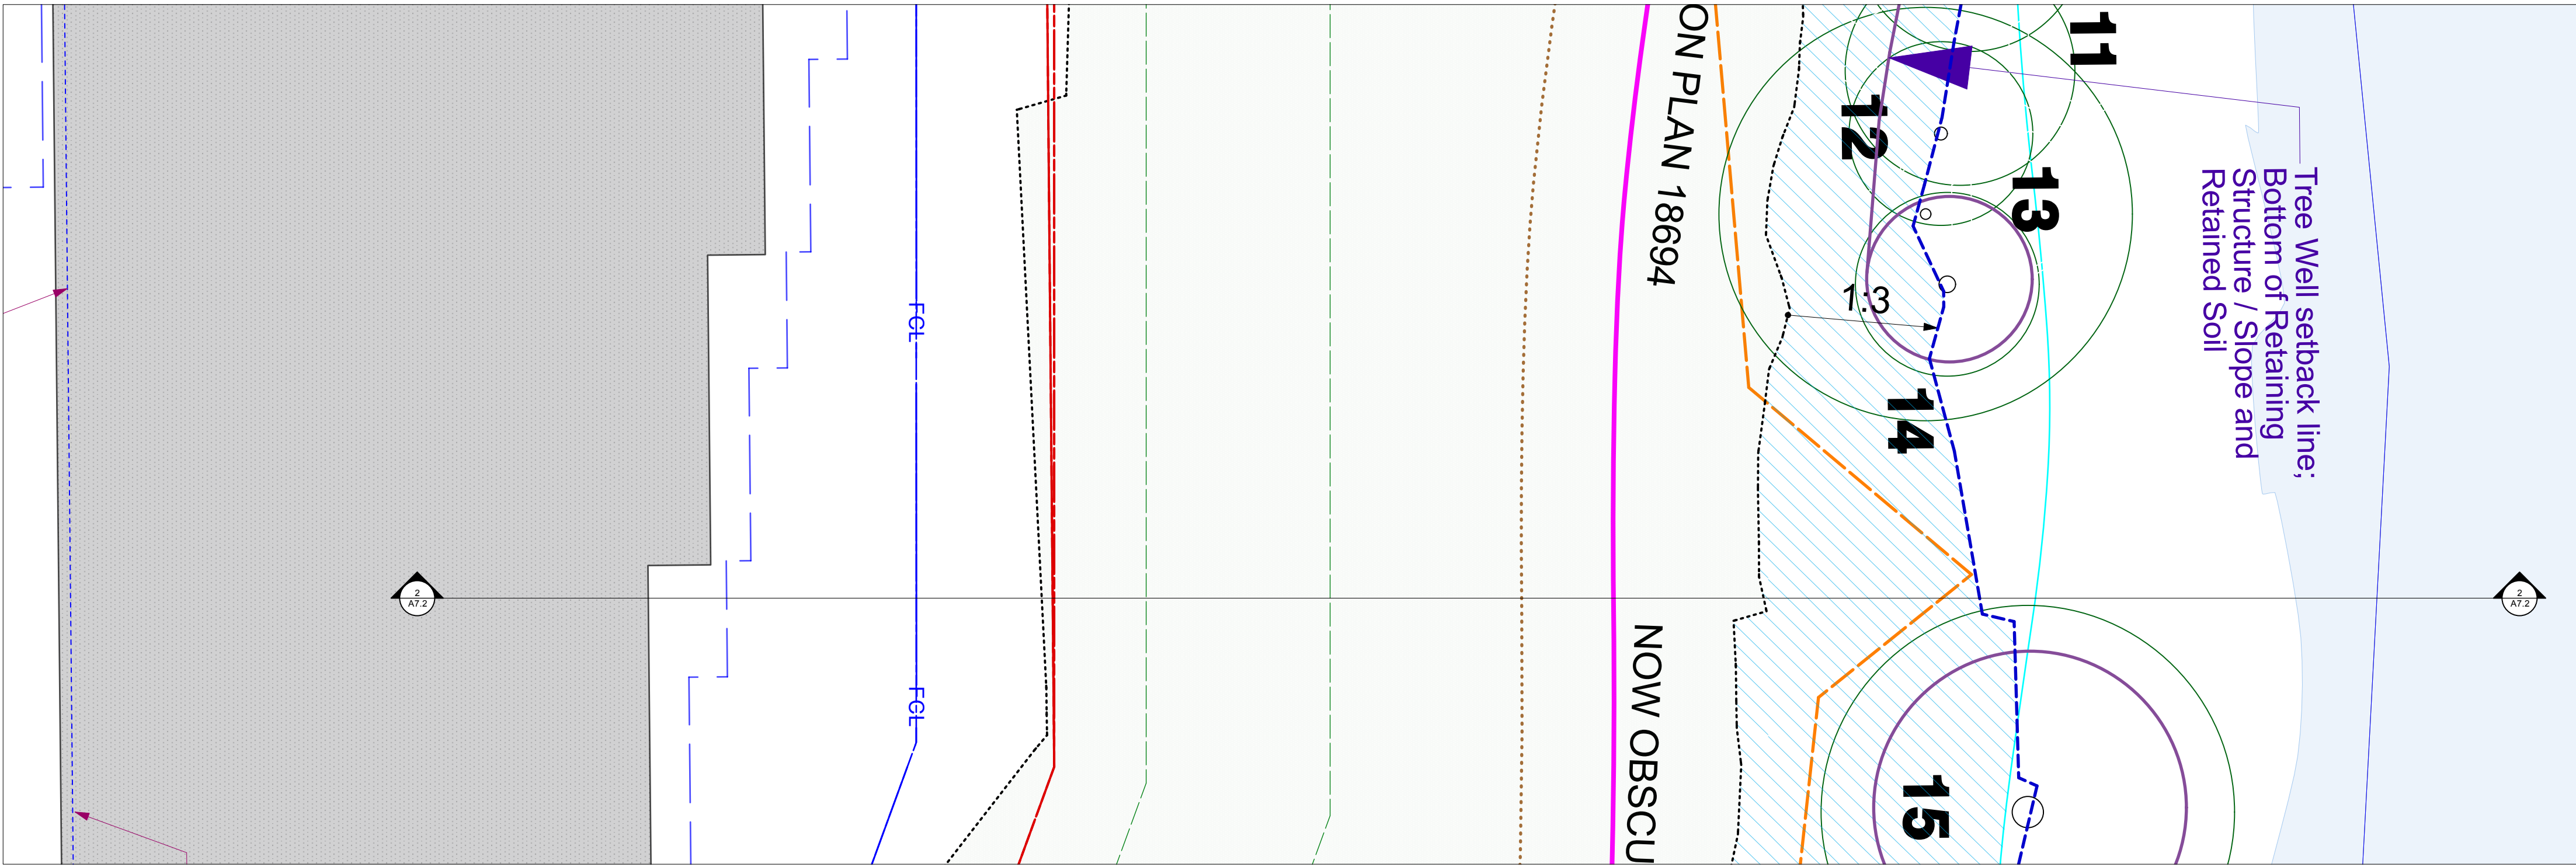

- Site - Buiding 7
A7.2 Scale: 1/8" = 1'-0"

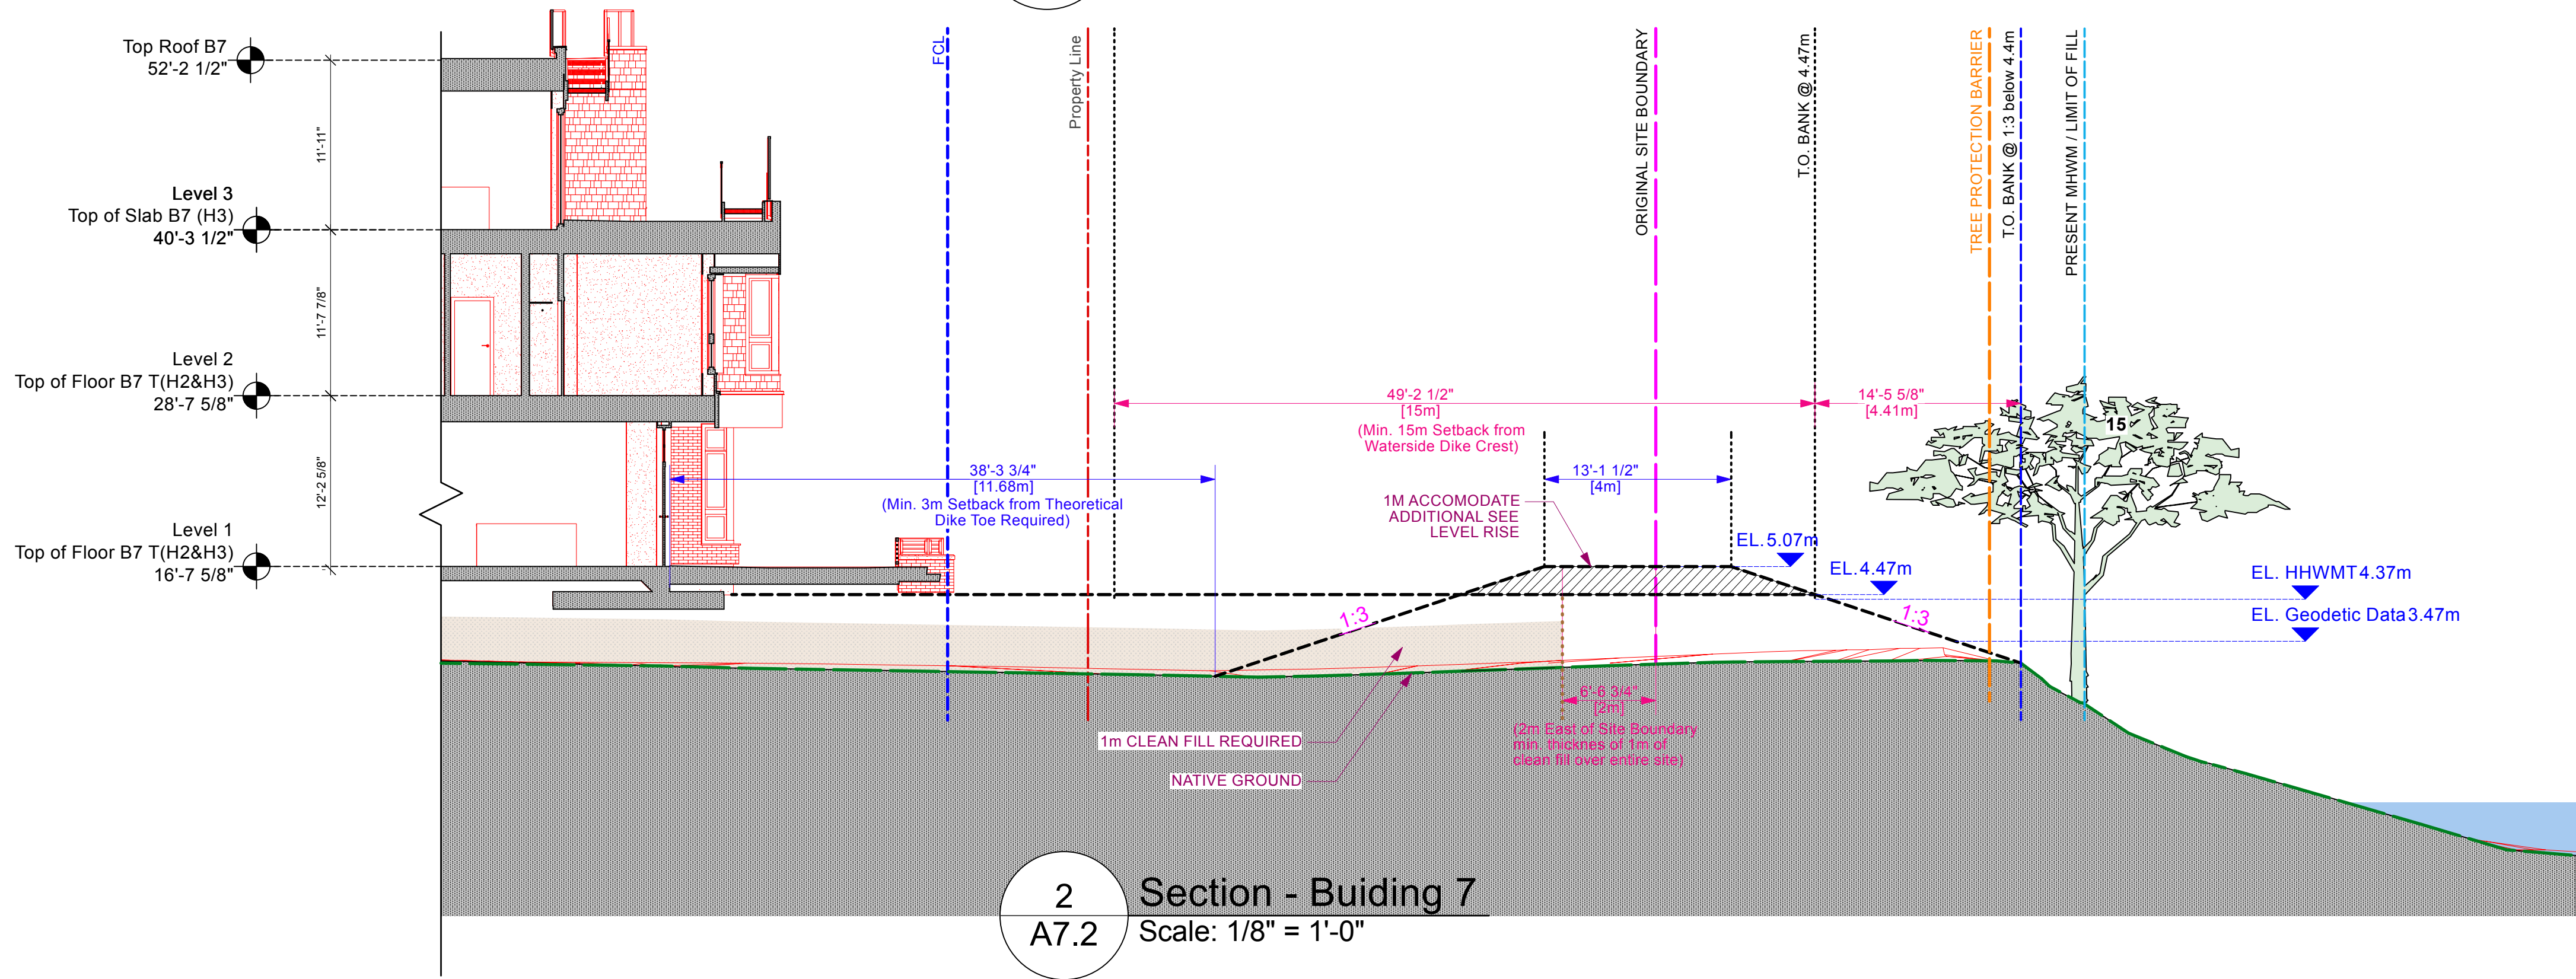

2 Section - Buiding 7
A7.2 Scale: 1/8" = 1'-0"

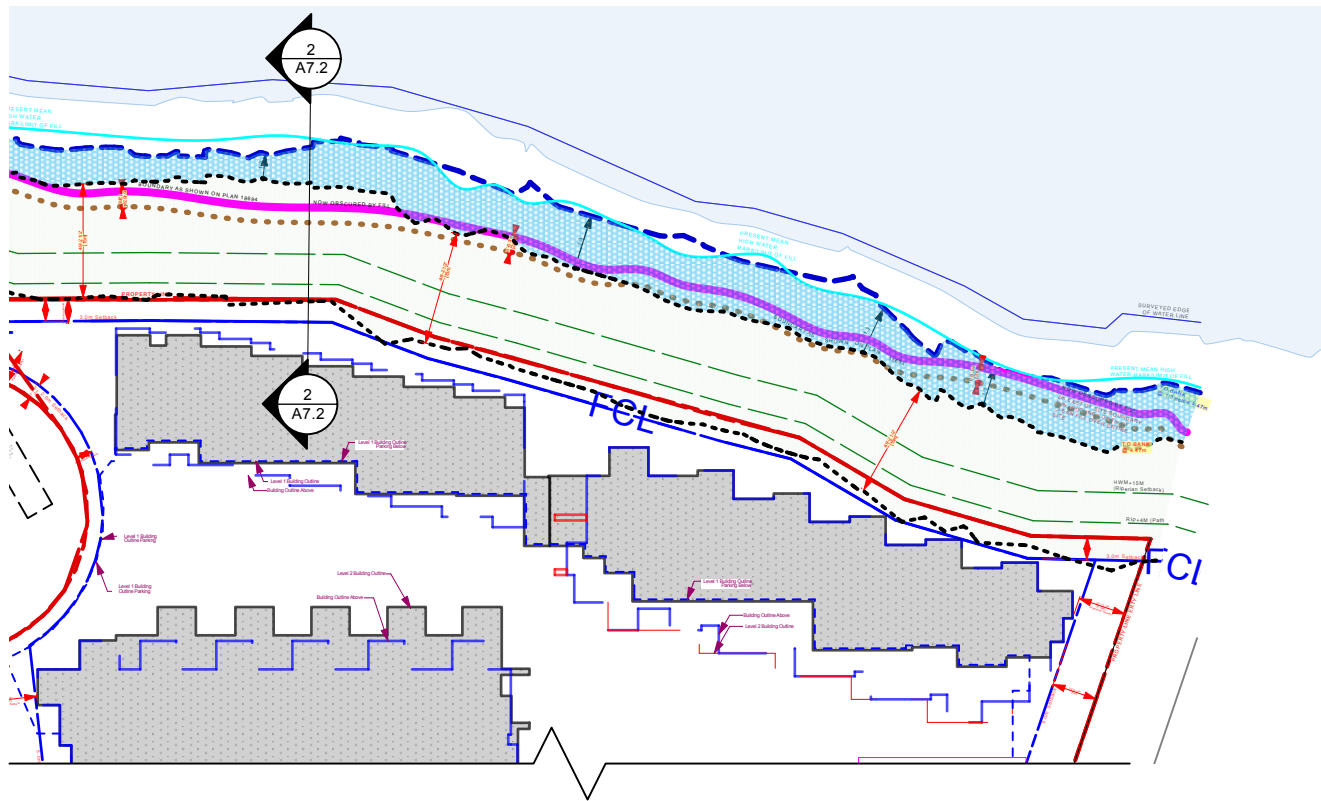

CORNERSTONE
architecture

307 - 611 Alexander Street
Vancouver, British Columbia,
Canada V6A 1E1
www.cornerarch.com
tel. 604-253-8800

IMPORTANT: Copyright reserved. This design and drawing is the exclusive property of Cornerstone Architecture and cannot be used for any purpose without the written consent of the Architect. This drawing is not to be used for construction until issued for that purpose by the Architect.

Prior to commencement of the Work, it is the Contractor's responsibility to review and verify drawing dimensions, datums and levels. Discrepancies between information on this drawing and actual site conditions and / or the remaining Contract Documents shall be brought to the attention of the Architect for clarification prior to proceeding with the Work. DO NOT SCALE THE DRAWINGS.

REVISION			ISSUE		
Num.	YY MM DD		Num.	YY MM DD	
3	2024-11-19		1	2024-03-7	Issued for ADP
1	2024-03-7				Issued for DP Application

Unless signed & sealed, these drawings are not to be used for approval by an authority or for reliance by a client or third party, including the general public.	
BUILDING CODE	BCBC 2024
ZONING	Rezoning
DEVELOPMENT PERMIT #	
BUILDING PERMIT #	
SCALE	1/16" = 1'-0"
PLOT DATE	Jun 9, 2025


DRAWING
**Section HWM to FCL @
Bldg 7**

PROJECT
Redbridge North Site


Squamish,
British Columbia

PROJECT NO.
1915


DRAWING NO.
A7.2

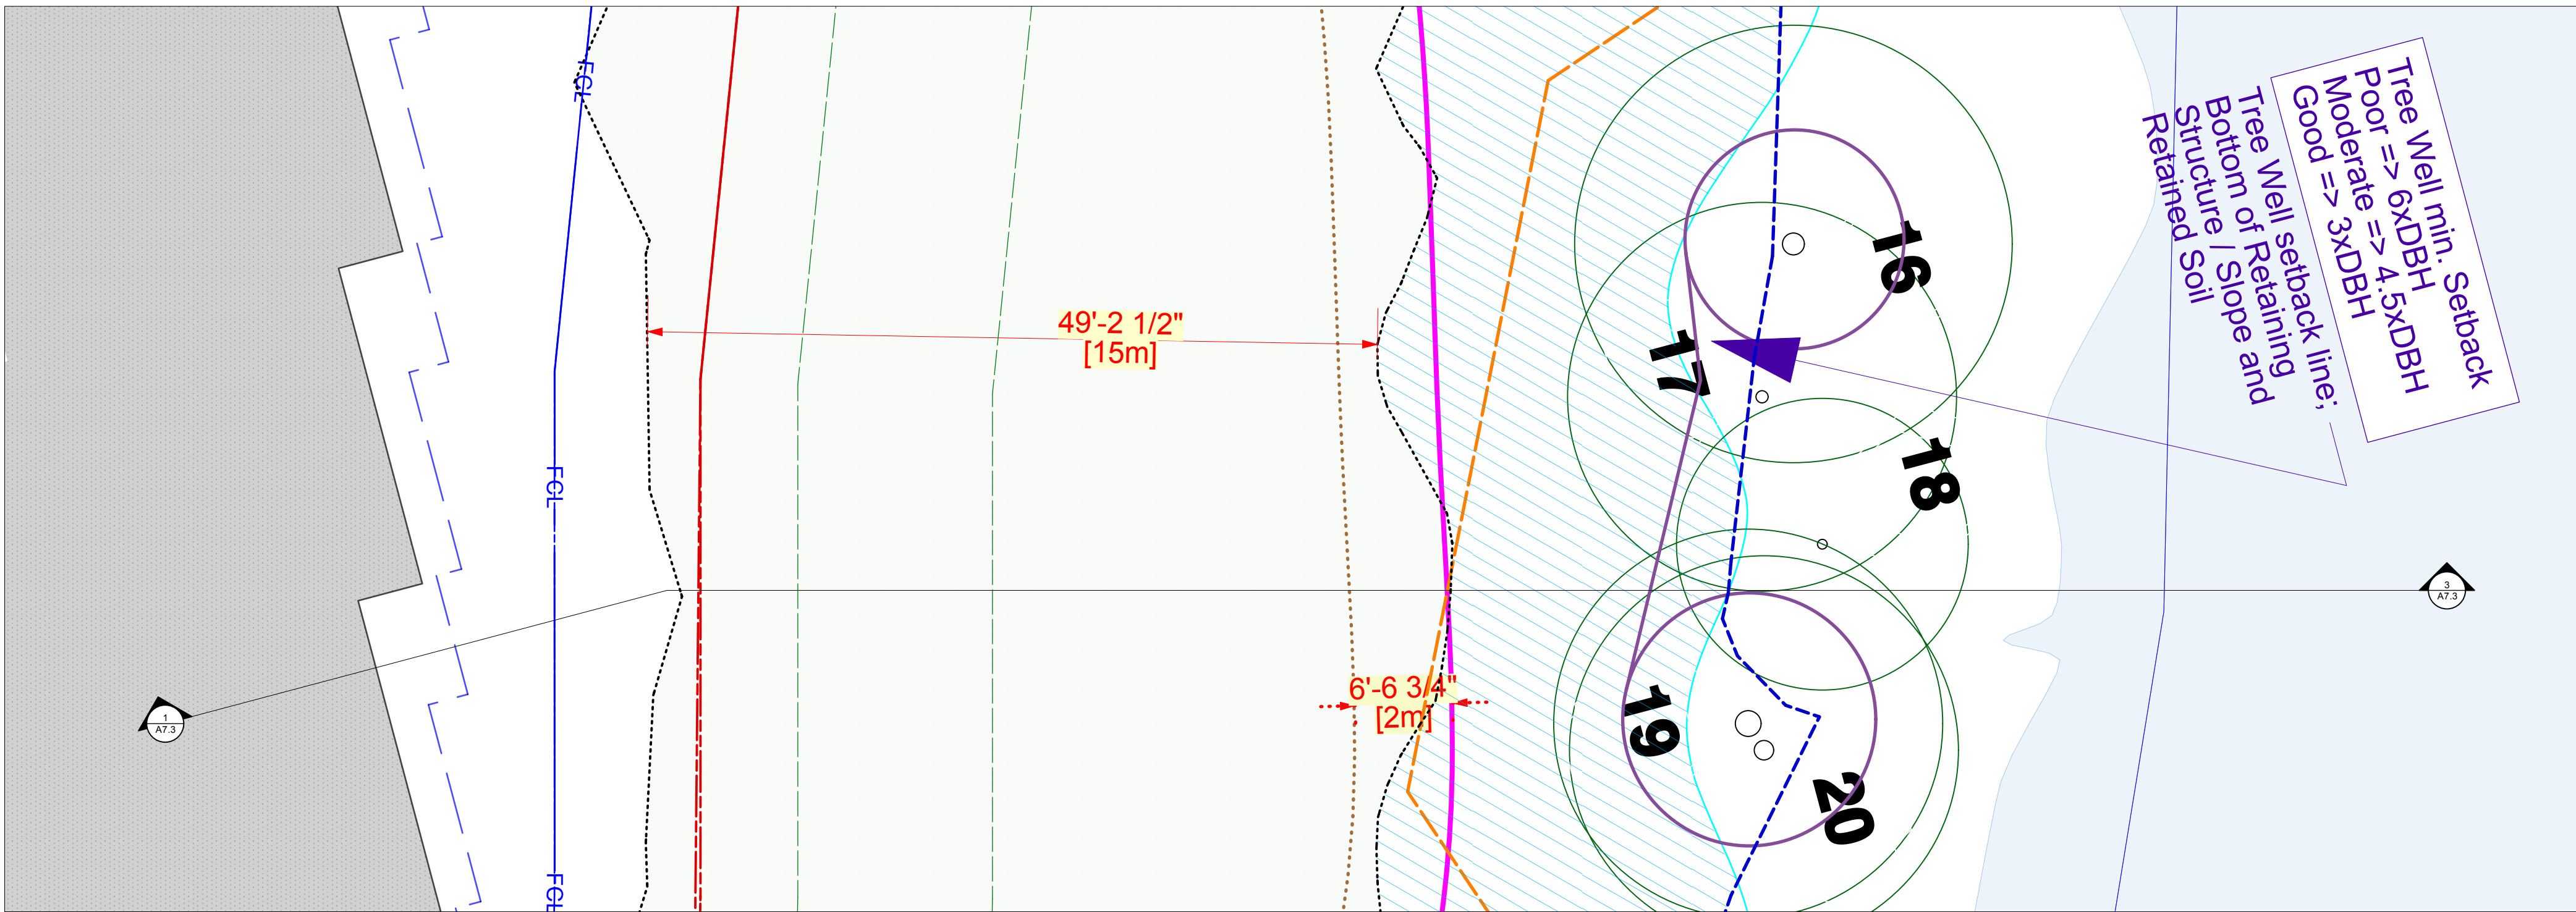

- Site - Buiding 7
A7.3 Scale: 1/8" = 1'-0"

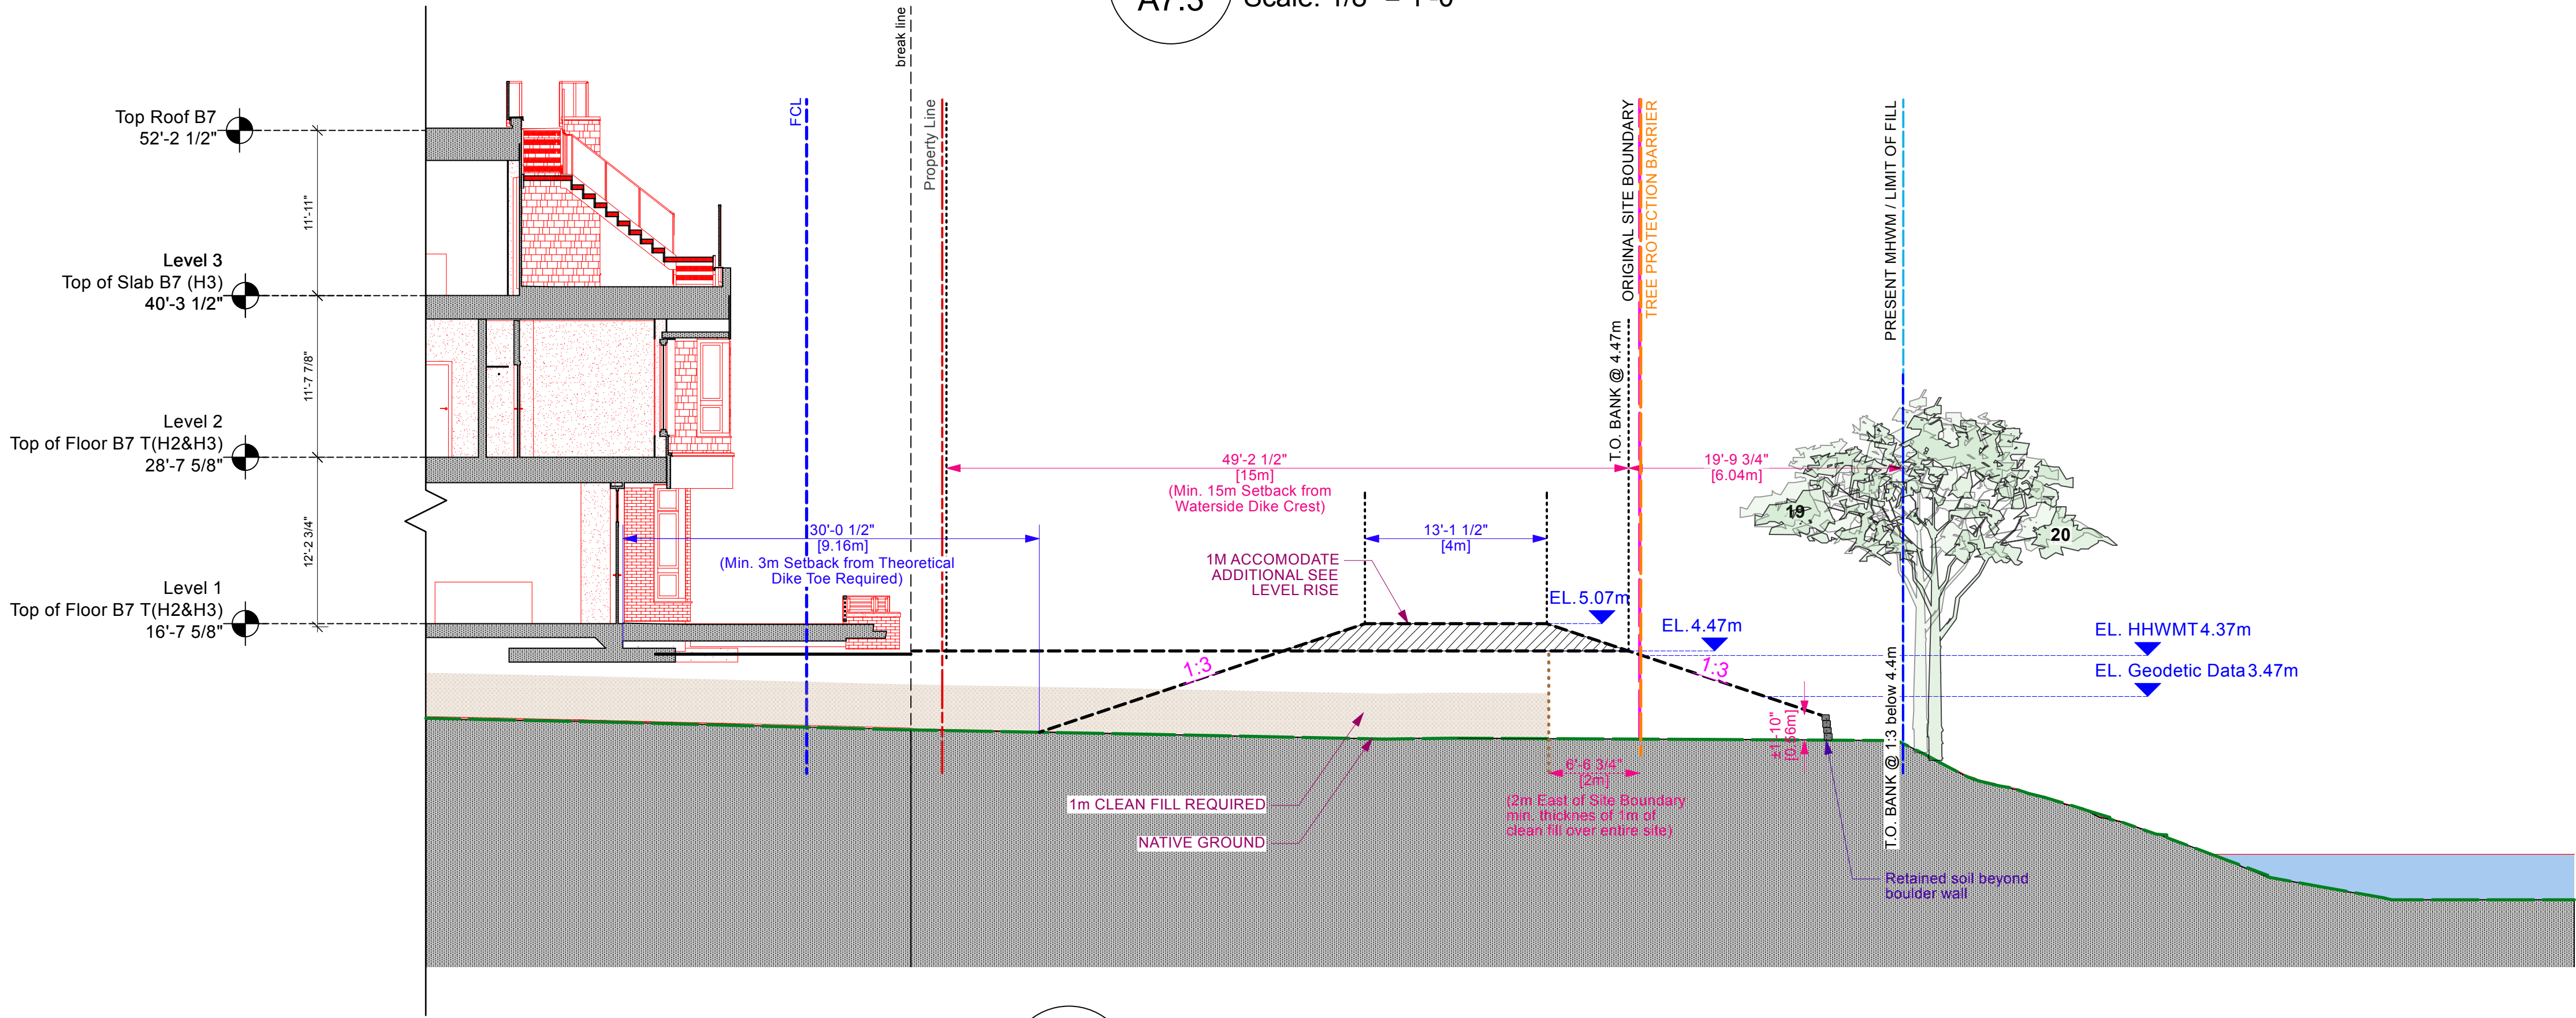

3 Section - Building 7
A7.3 Scale: 1/8" = 1'-0"

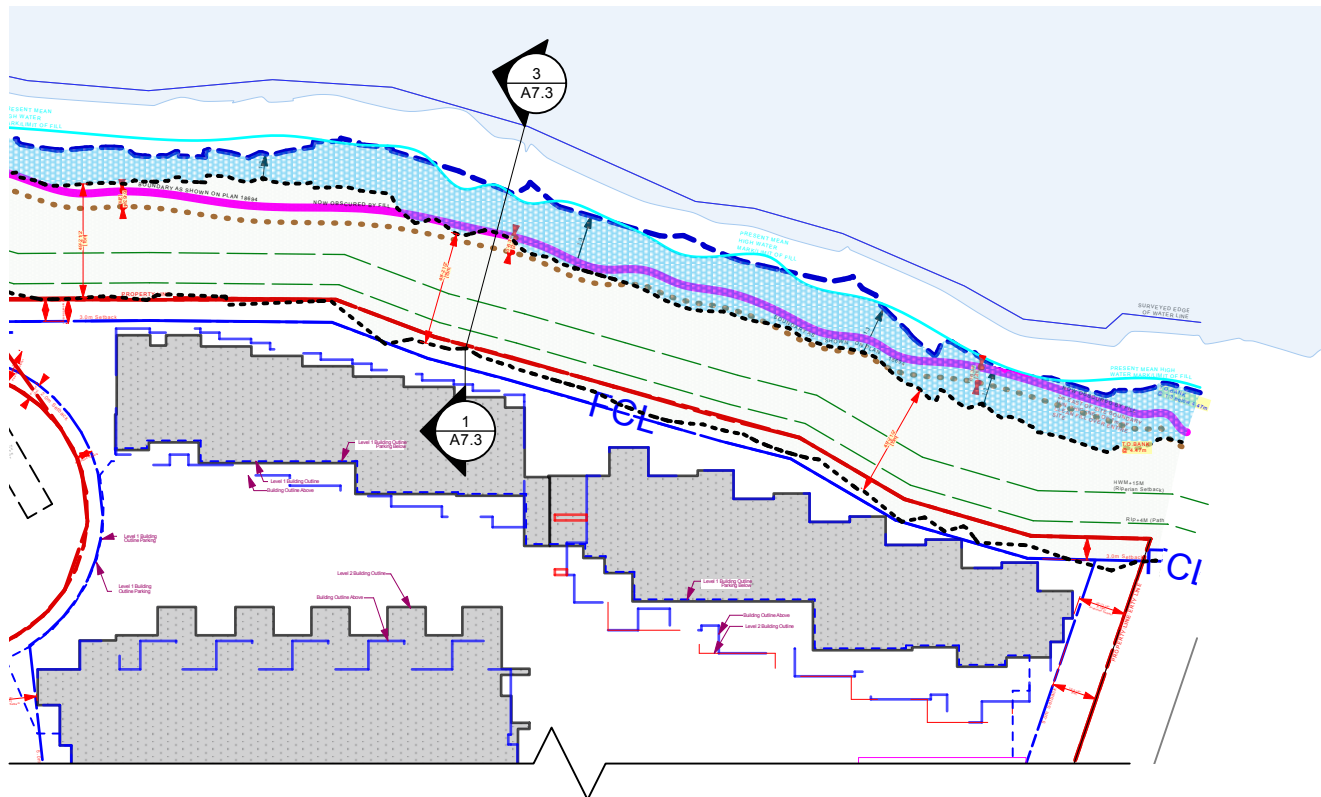

CORNERSTONE
architecture
307 - 611 Alexander Street
Vancouver, British Columbia,
Canada V6A 1E1
www.cornerarch.com
tel. 604-253-8800


IMPORTANT: Copyright reserved. This design and drawing is the exclusive property of Cornerstone Architecture and cannot be used for any purpose without the written consent of the Architect. This drawing is not to be used for construction until issued for that purpose by the Architect.
Prior to commencement of the Work, it is the Contractor's responsibility to review and verify drawing dimensions, datums and levels. Discrepancies between information on this drawing and actual site conditions and / or the remaining Contract Documents shall be brought to the attention of the Architect for clarification prior to proceeding with the Work. DO NOT SCALE THE DRAWINGS.

Num.	YY MM DD	REVISION	Num.	YY MM DD	ISSUE
3	2024-11-19		3	2024-11-19	Issued for ADP
1	2024-03-7		1	2024-03-7	Issued for DP Application


Unless signed & sealed, these drawings are not to be used for approval by an authority or for reliance by a client or third party, including the general public.	
BUILDING CODE	BCBC 2024
ZONING	Rezoning
DEVELOPMENT PERMIT #	
BUILDING PERMIT #	
SCALE	1/16" = 1'-0"
PLOT DATE	Jun 9, 2025

DRAWING
**Section HWM to FCL @
Bldg 7**


PROJECT
Redbridge North Site
Squamish,
British Columbia
PROJECT NO.
1915
DRAWING NO.
A7.3

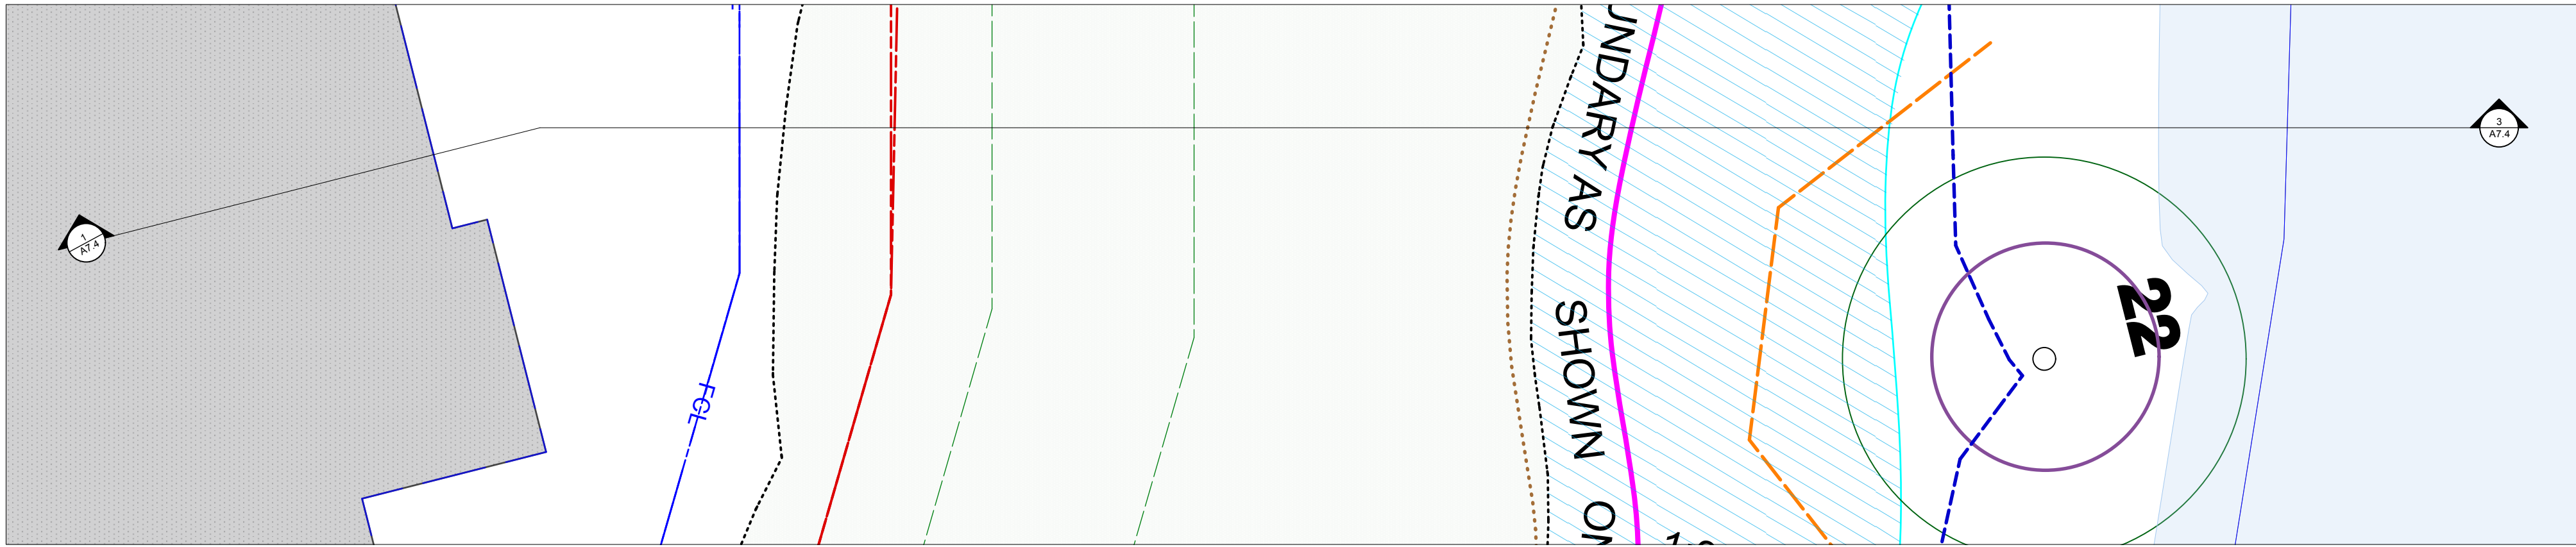

- Site - Building 6
A7.4 Scale: 1/8" = 1'-0"

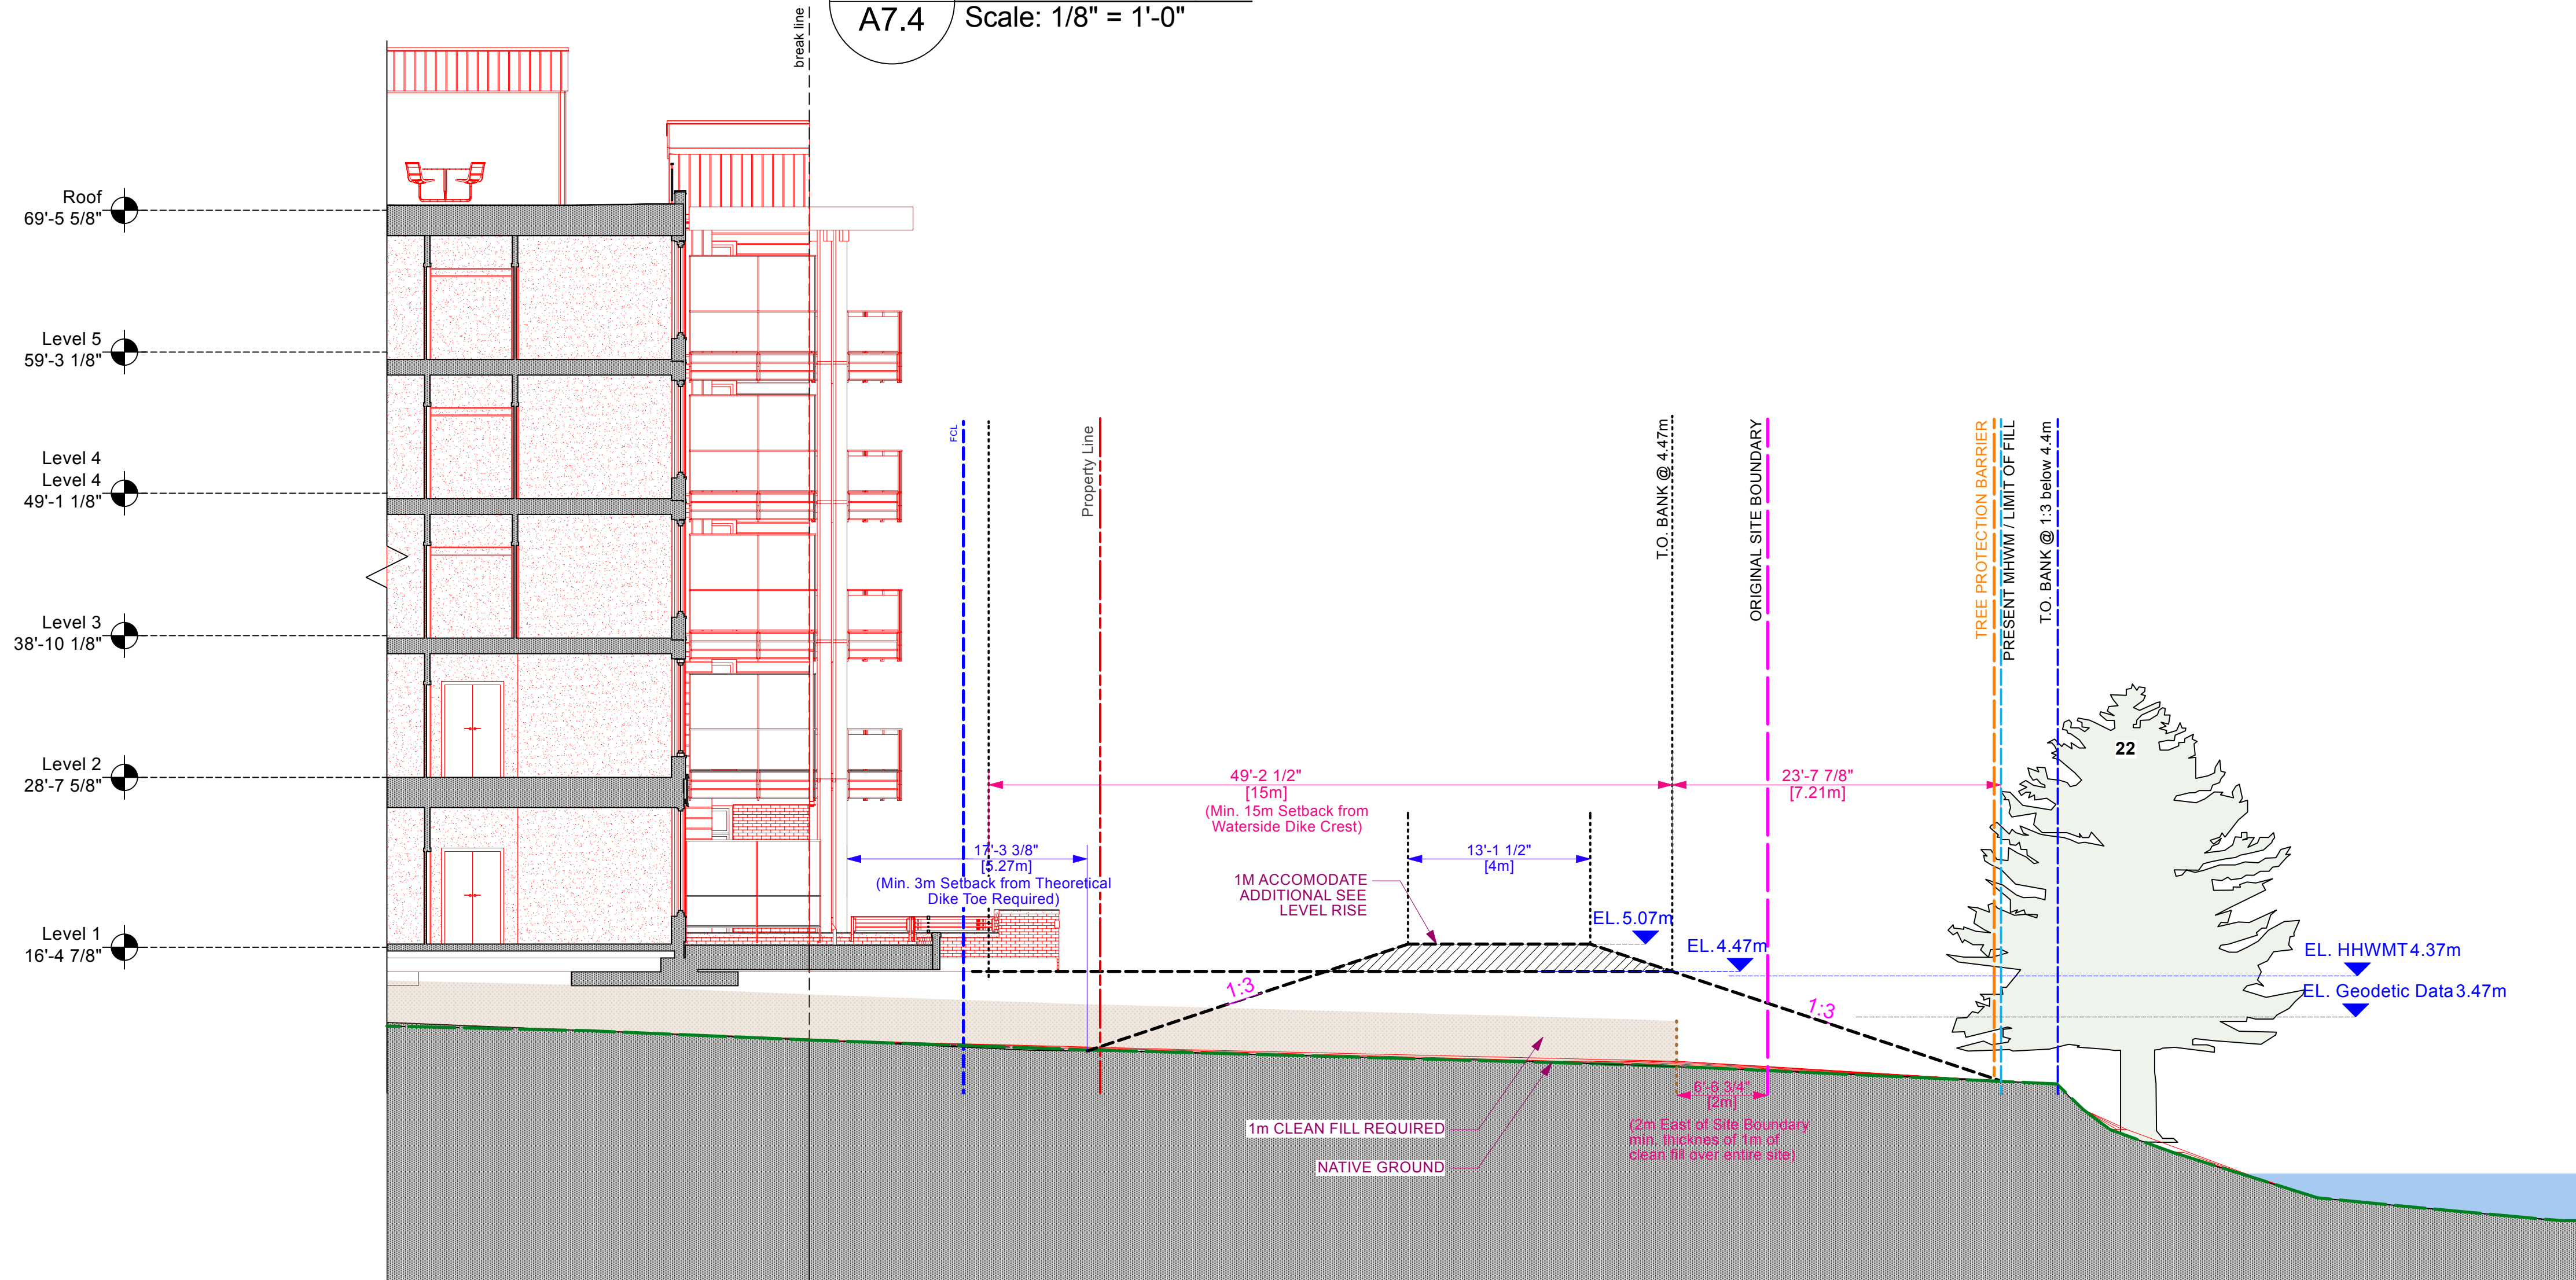

4 Section - Building 6
A7.4 Scale: 1/8" = 1'-0"

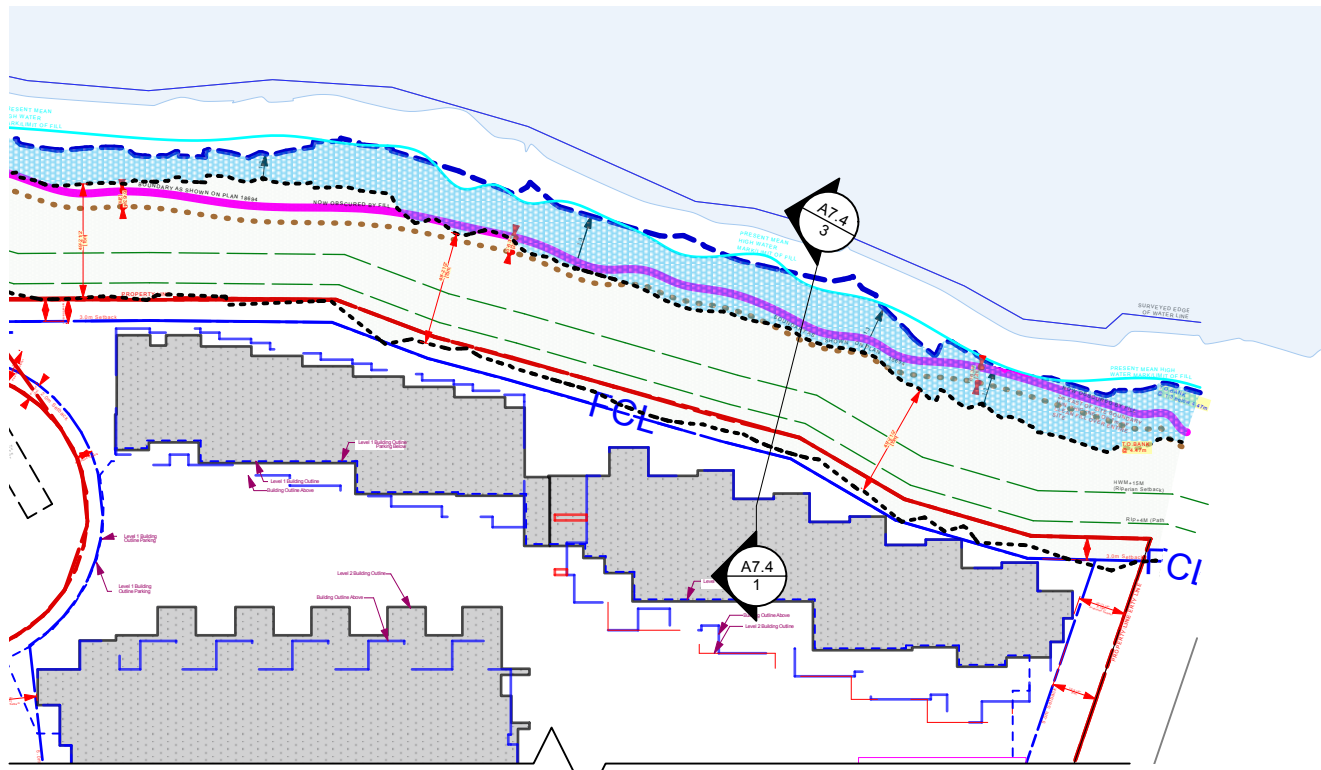

CORNERSTONE
architecture
307 - 611 Alexander Street
Vancouver, British Columbia,
Canada V6A 1E1
www.cornerarch.com
tel. 604-253-8800

IMPORTANT: Copyright reserved. This design and drawing is the exclusive property of Cornerstone Architecture and cannot be used for any purpose without the written consent of the Architect. This drawing is not to be used for construction until issued for that purpose by the Architect.
Prior to commencement of the Work, it is the Contractor's responsibility to review and verify drawing dimensions, datums and levels. Discrepancies between information on this drawing and actual site conditions and / or the remaining Contract Documents shall be brought to the attention of the Architect for clarification prior to proceeding with the Work. DO NOT SCALE THE DRAWINGS.

Num.	YY MM DD	REVISION
------	----------	----------


Num.	YY MM DD	ISSUE
------	----------	-------

Unless signed & sealed, these drawings are not to be used for approval by an authority or for reliance by a client or third party, including the general public.


BUILDING CODE	BCBC 2024
ZONING	Rezoning
DEVELOPMENT PERMIT #	
BUILDING PERMIT #	
SCALE	1/16" = 1'-0"
PLOT DATE	Jun 9, 2025

DRAWING
Section HWM to FCL @
Bldg 6


PROJECT
Redbridge North Site
Squamish,
British Columbia
PROJECT NO.
1915
DRAWING NO.
A7.4

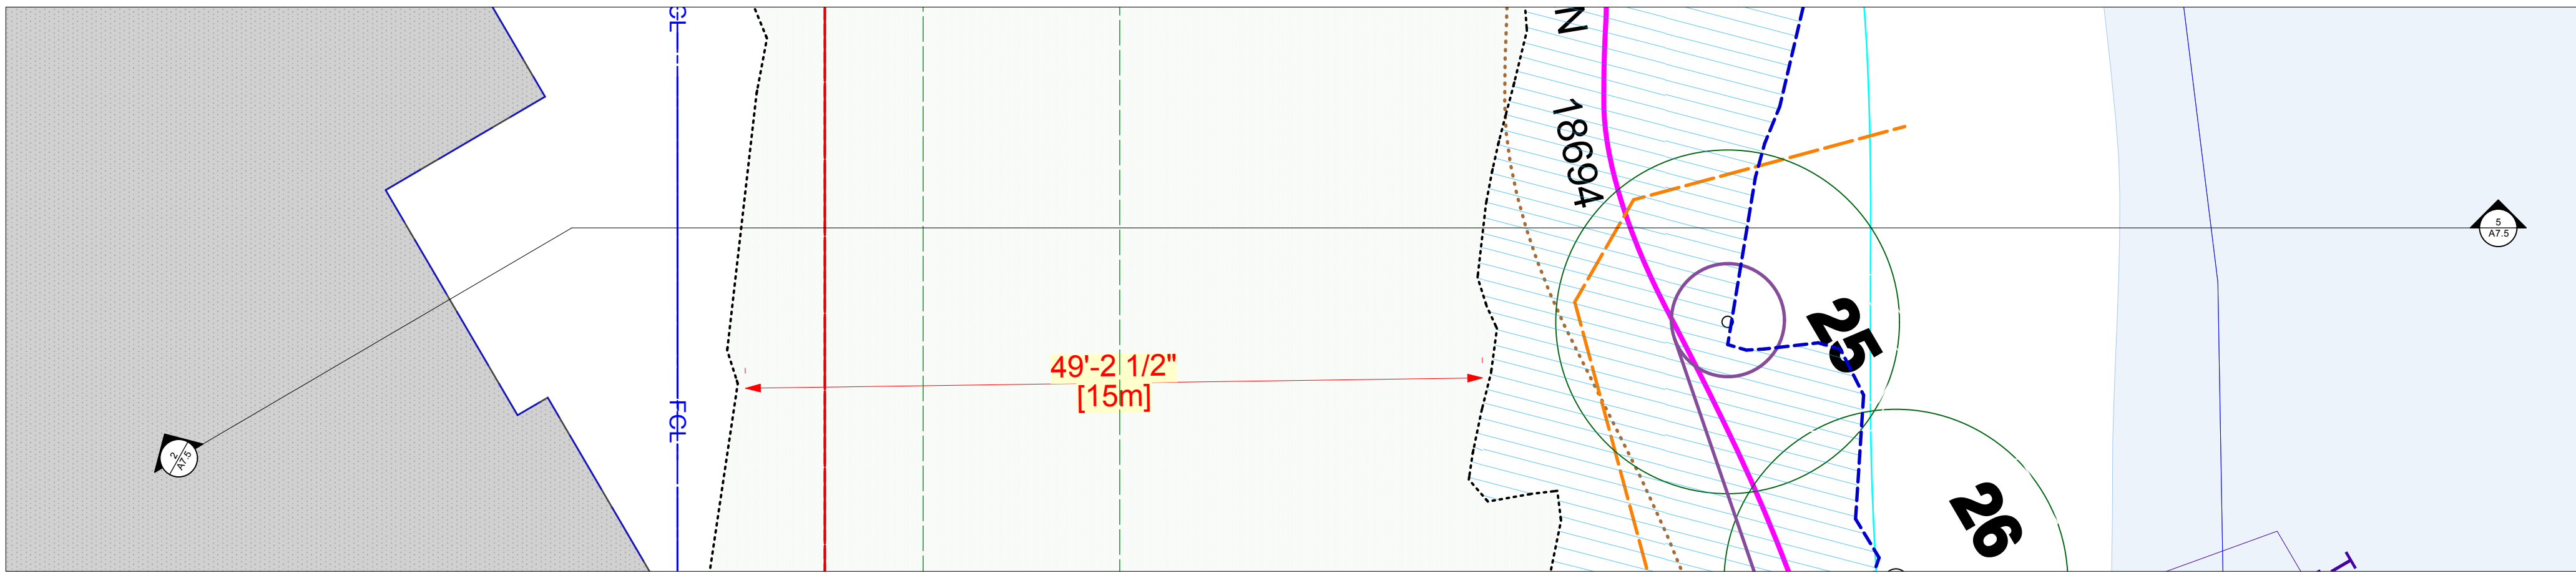

- Site - Building 6
A7.5 Scale: 1/8" = 1'-0"

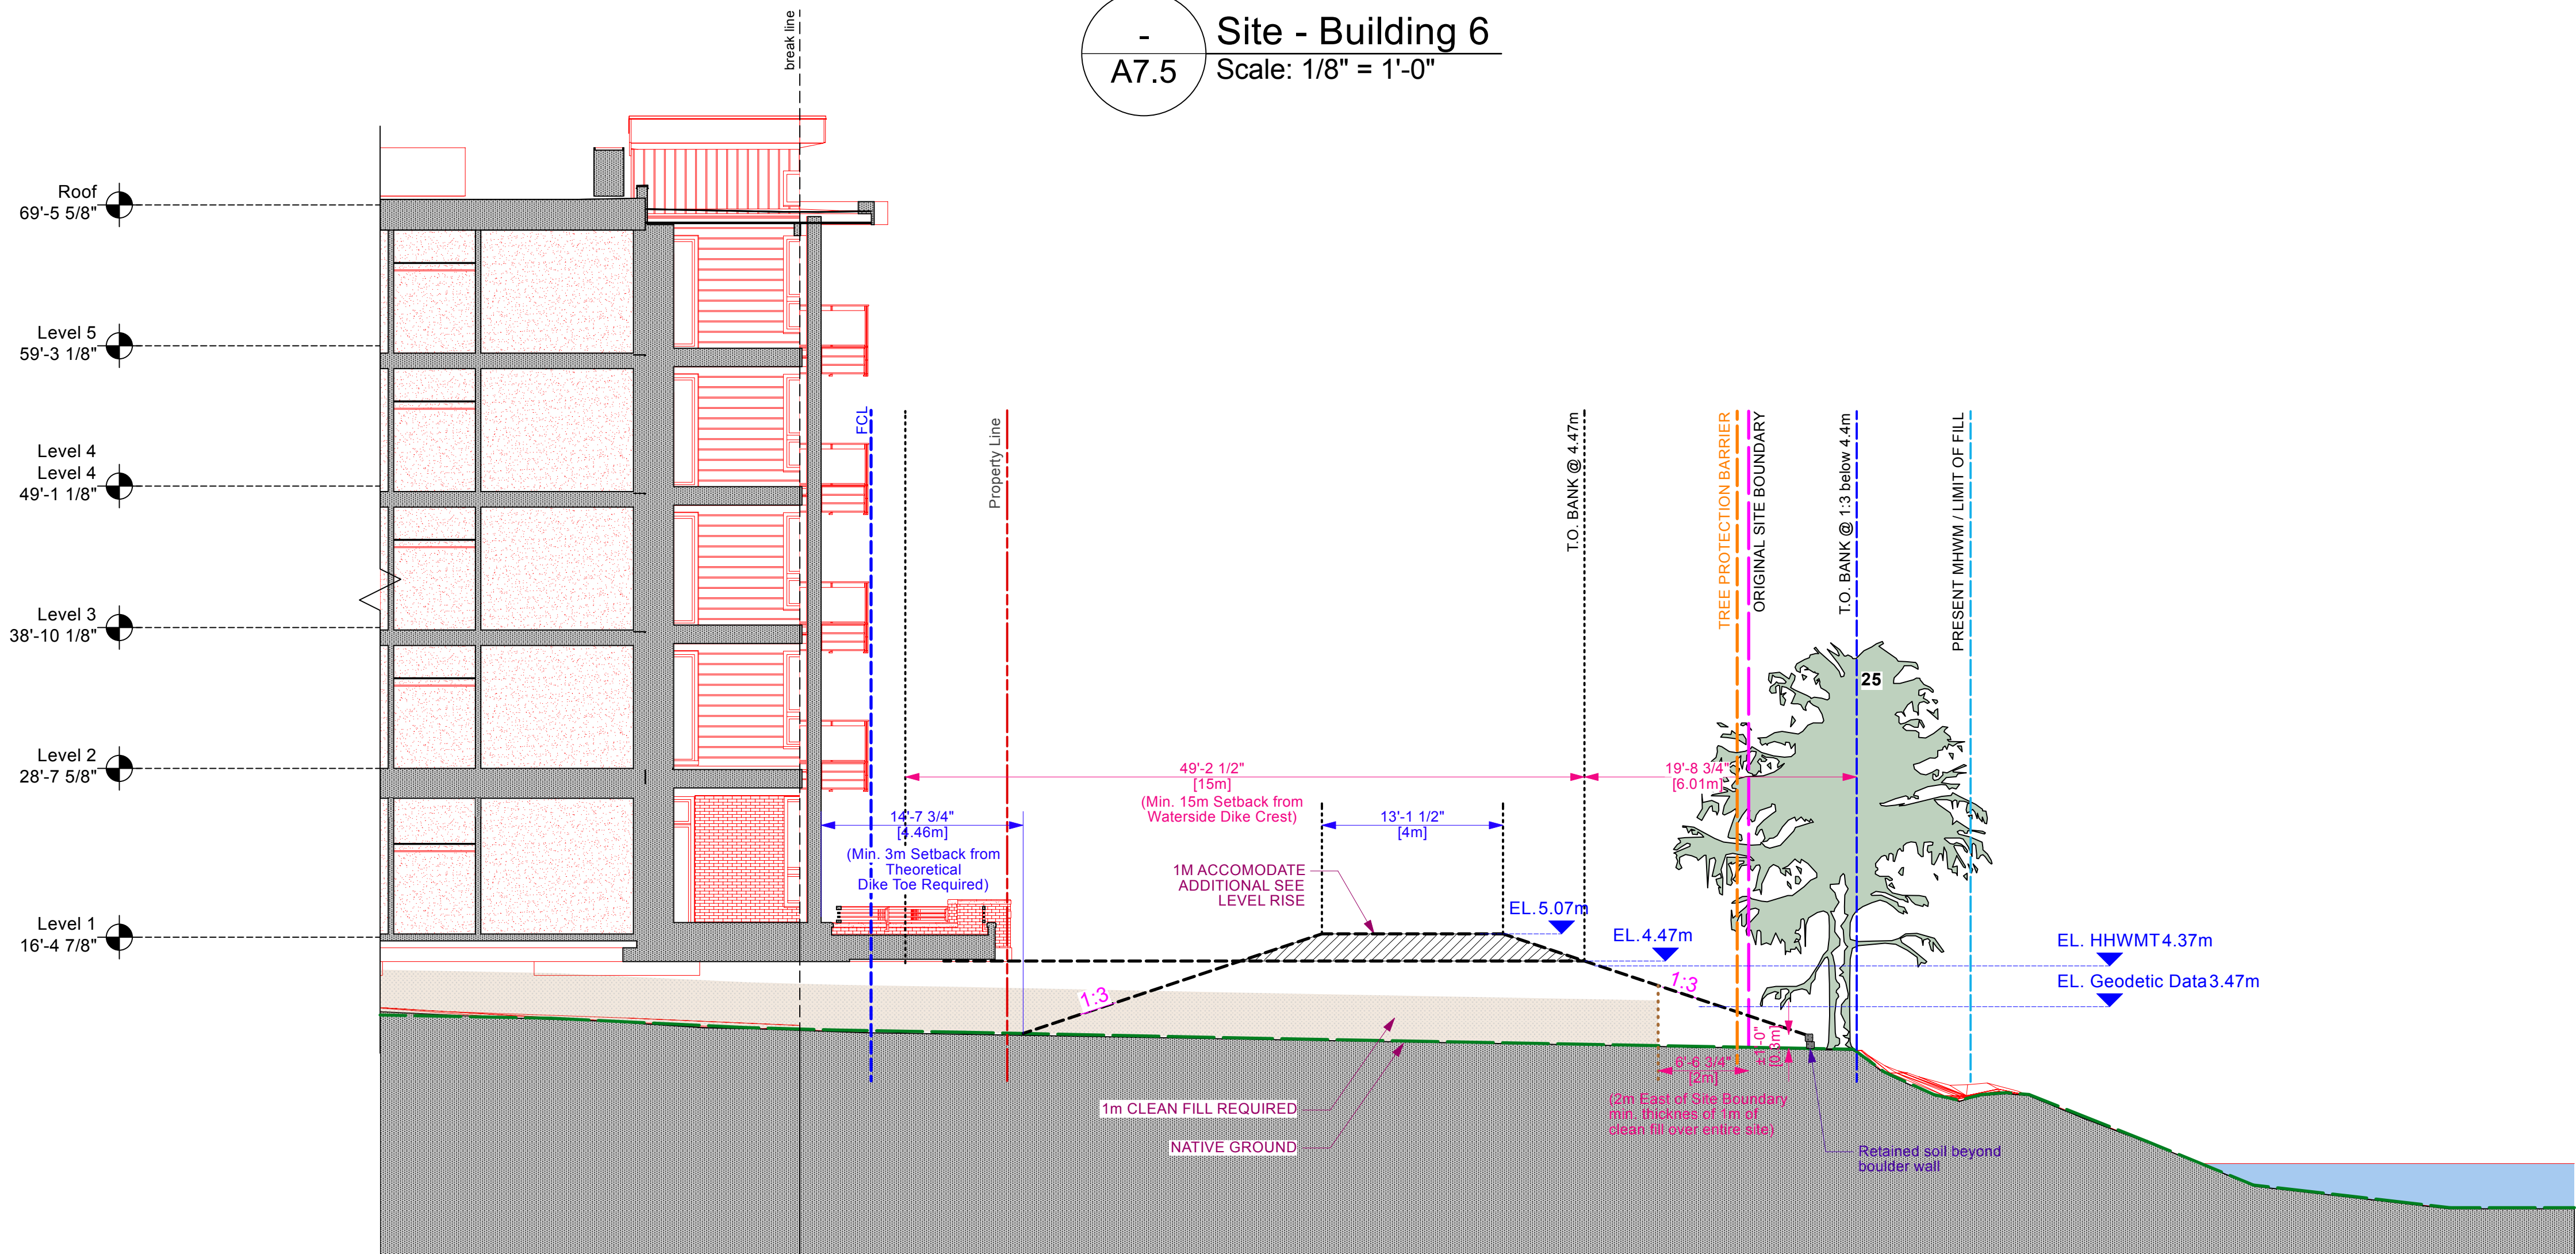

5 Section - Building 6
A7.5 Scale: 1/8" = 1'-0"

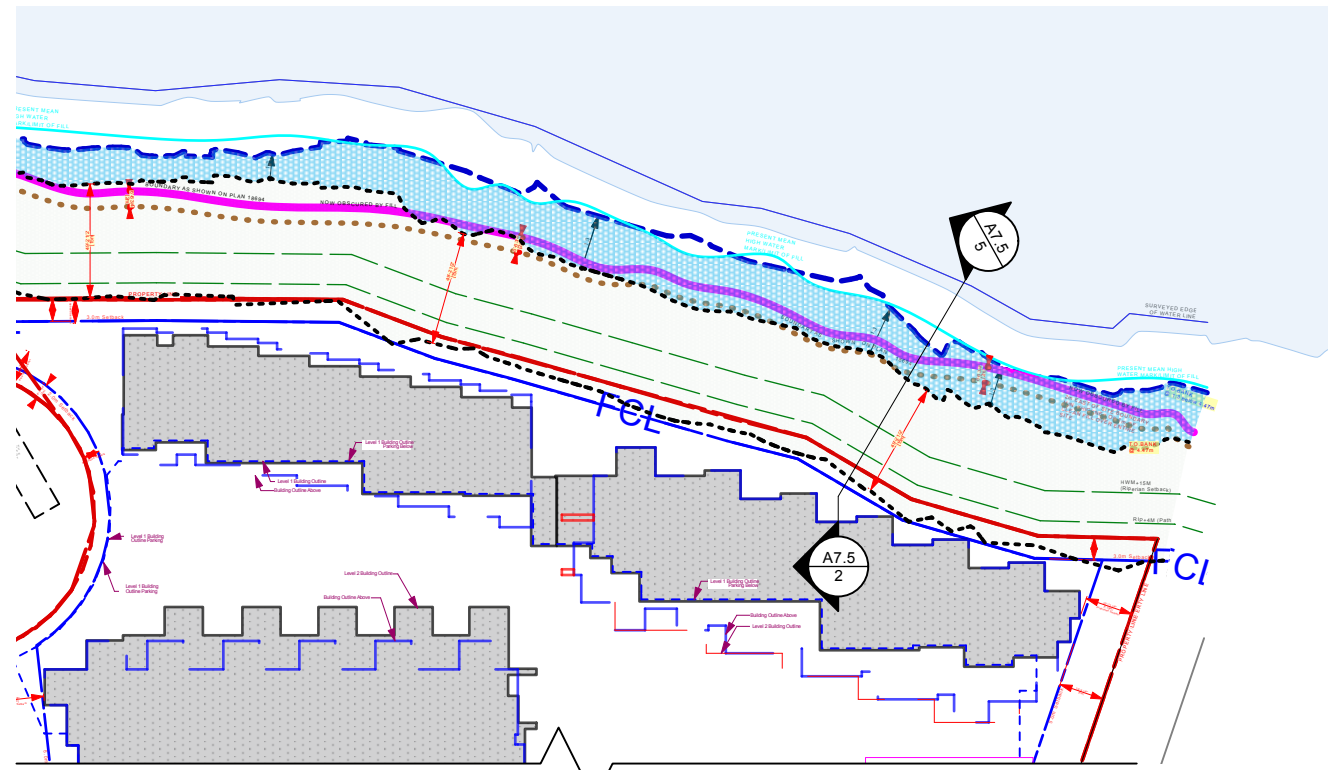

CORNERSTONE
architecture

307 - 611 Alexander Street
Vancouver, British Columbia,
Canada V6A 1E1
www.cornerarch.com
tel. 604-253-8800

IMPORTANT: Copyright reserved. This design and drawing is the exclusive property of Cornerstone Architecture and cannot be used for any purpose without the written consent of the Architect. This drawing is not to be used for construction until issued for that purpose by the Architect.

Prior to commencement of the Work, it is the Contractor's responsibility to review and verify drawing dimensions, datums and levels. Discrepancies between information on this drawing and actual site conditions and / or the remaining Contract Documents shall be brought to the attention of the Architect for clarification prior to proceeding with the Work. DO NOT SCALE THE DRAWINGS.

Num.	YY MM DD	REVISION	Num.	YY MM DD	ISSUE
3	2024-11-19		1	2024-03-7	Issued for ADP
					Issued for DP Application

Unless signed & sealed, these drawings are not to be used for approval by an authority or for reliance by a client or third party, including the general public.	
BUILDING CODE	BCBC 2024
ZONING	Rezoning
DEVELOPMENT PERMIT #	
BUILDING PERMIT #	
SCALE	1/16" = 1'-0"
PLOT DATE	Jun 9, 2025


DRAWING
Section HWM to FCL @
Bldg 6

PROJECT
Redbridge North Site


Squamish,
British Columbia

PROJECT NO.
1915


DRAWING NO.
A7.5

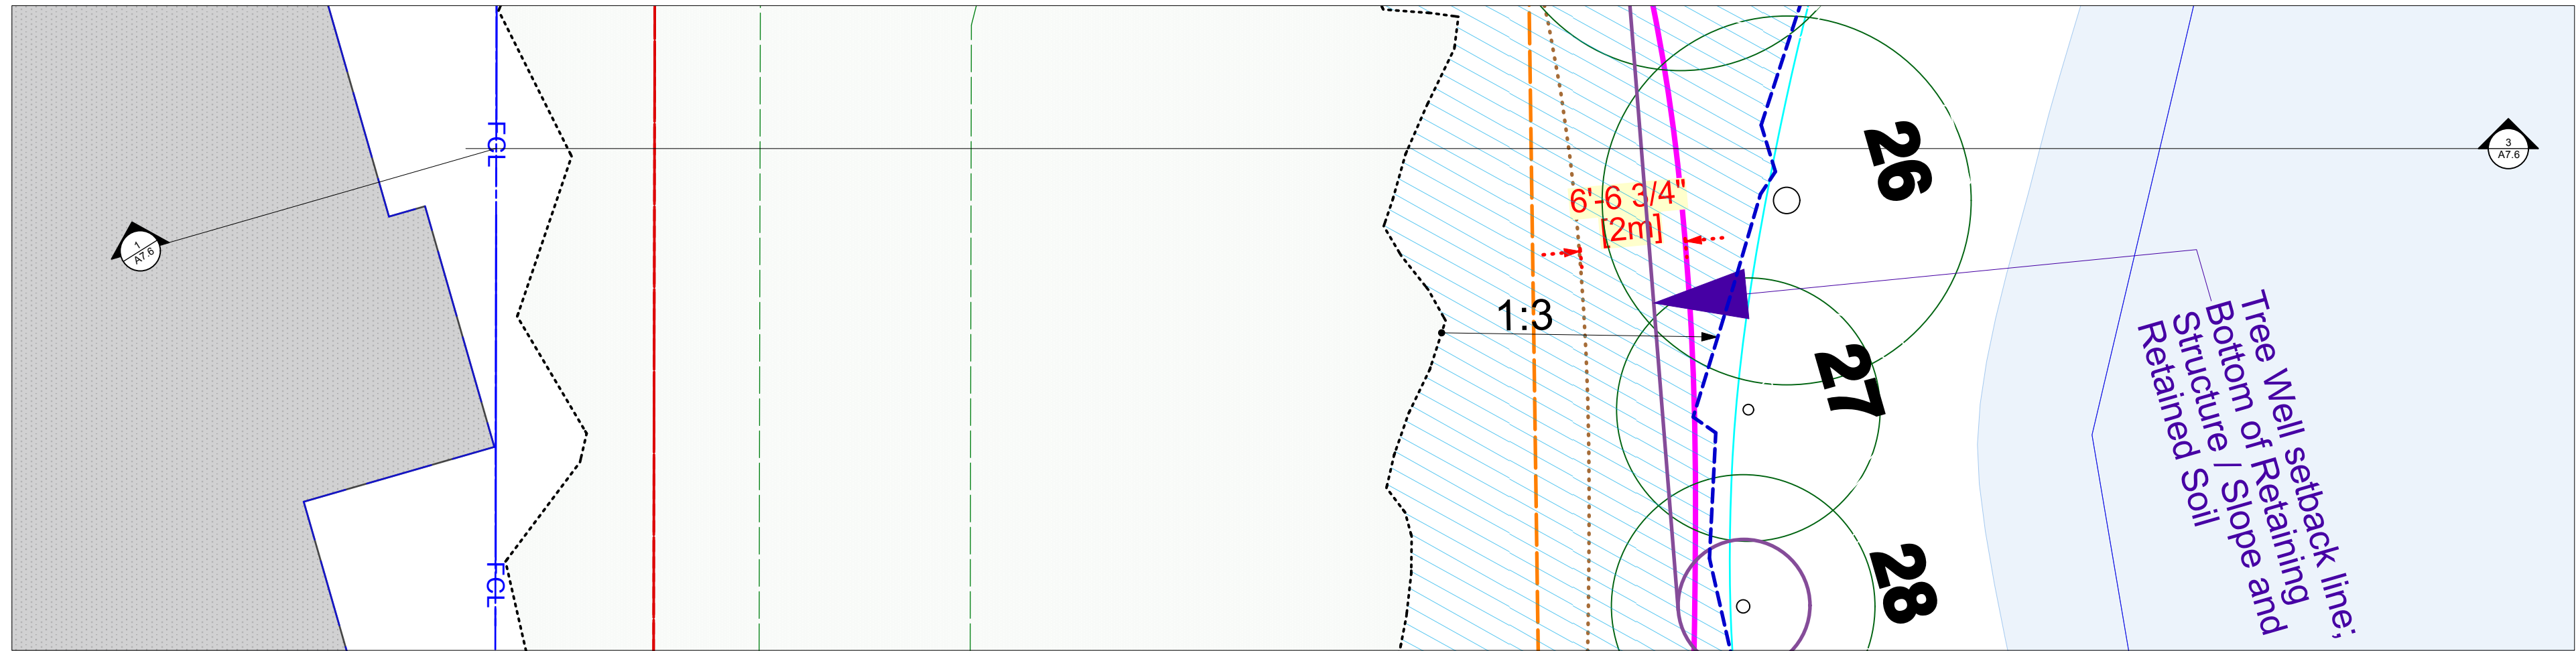

- Site - Building 6
A7.6 Scale: 1/8" = 1'-0"

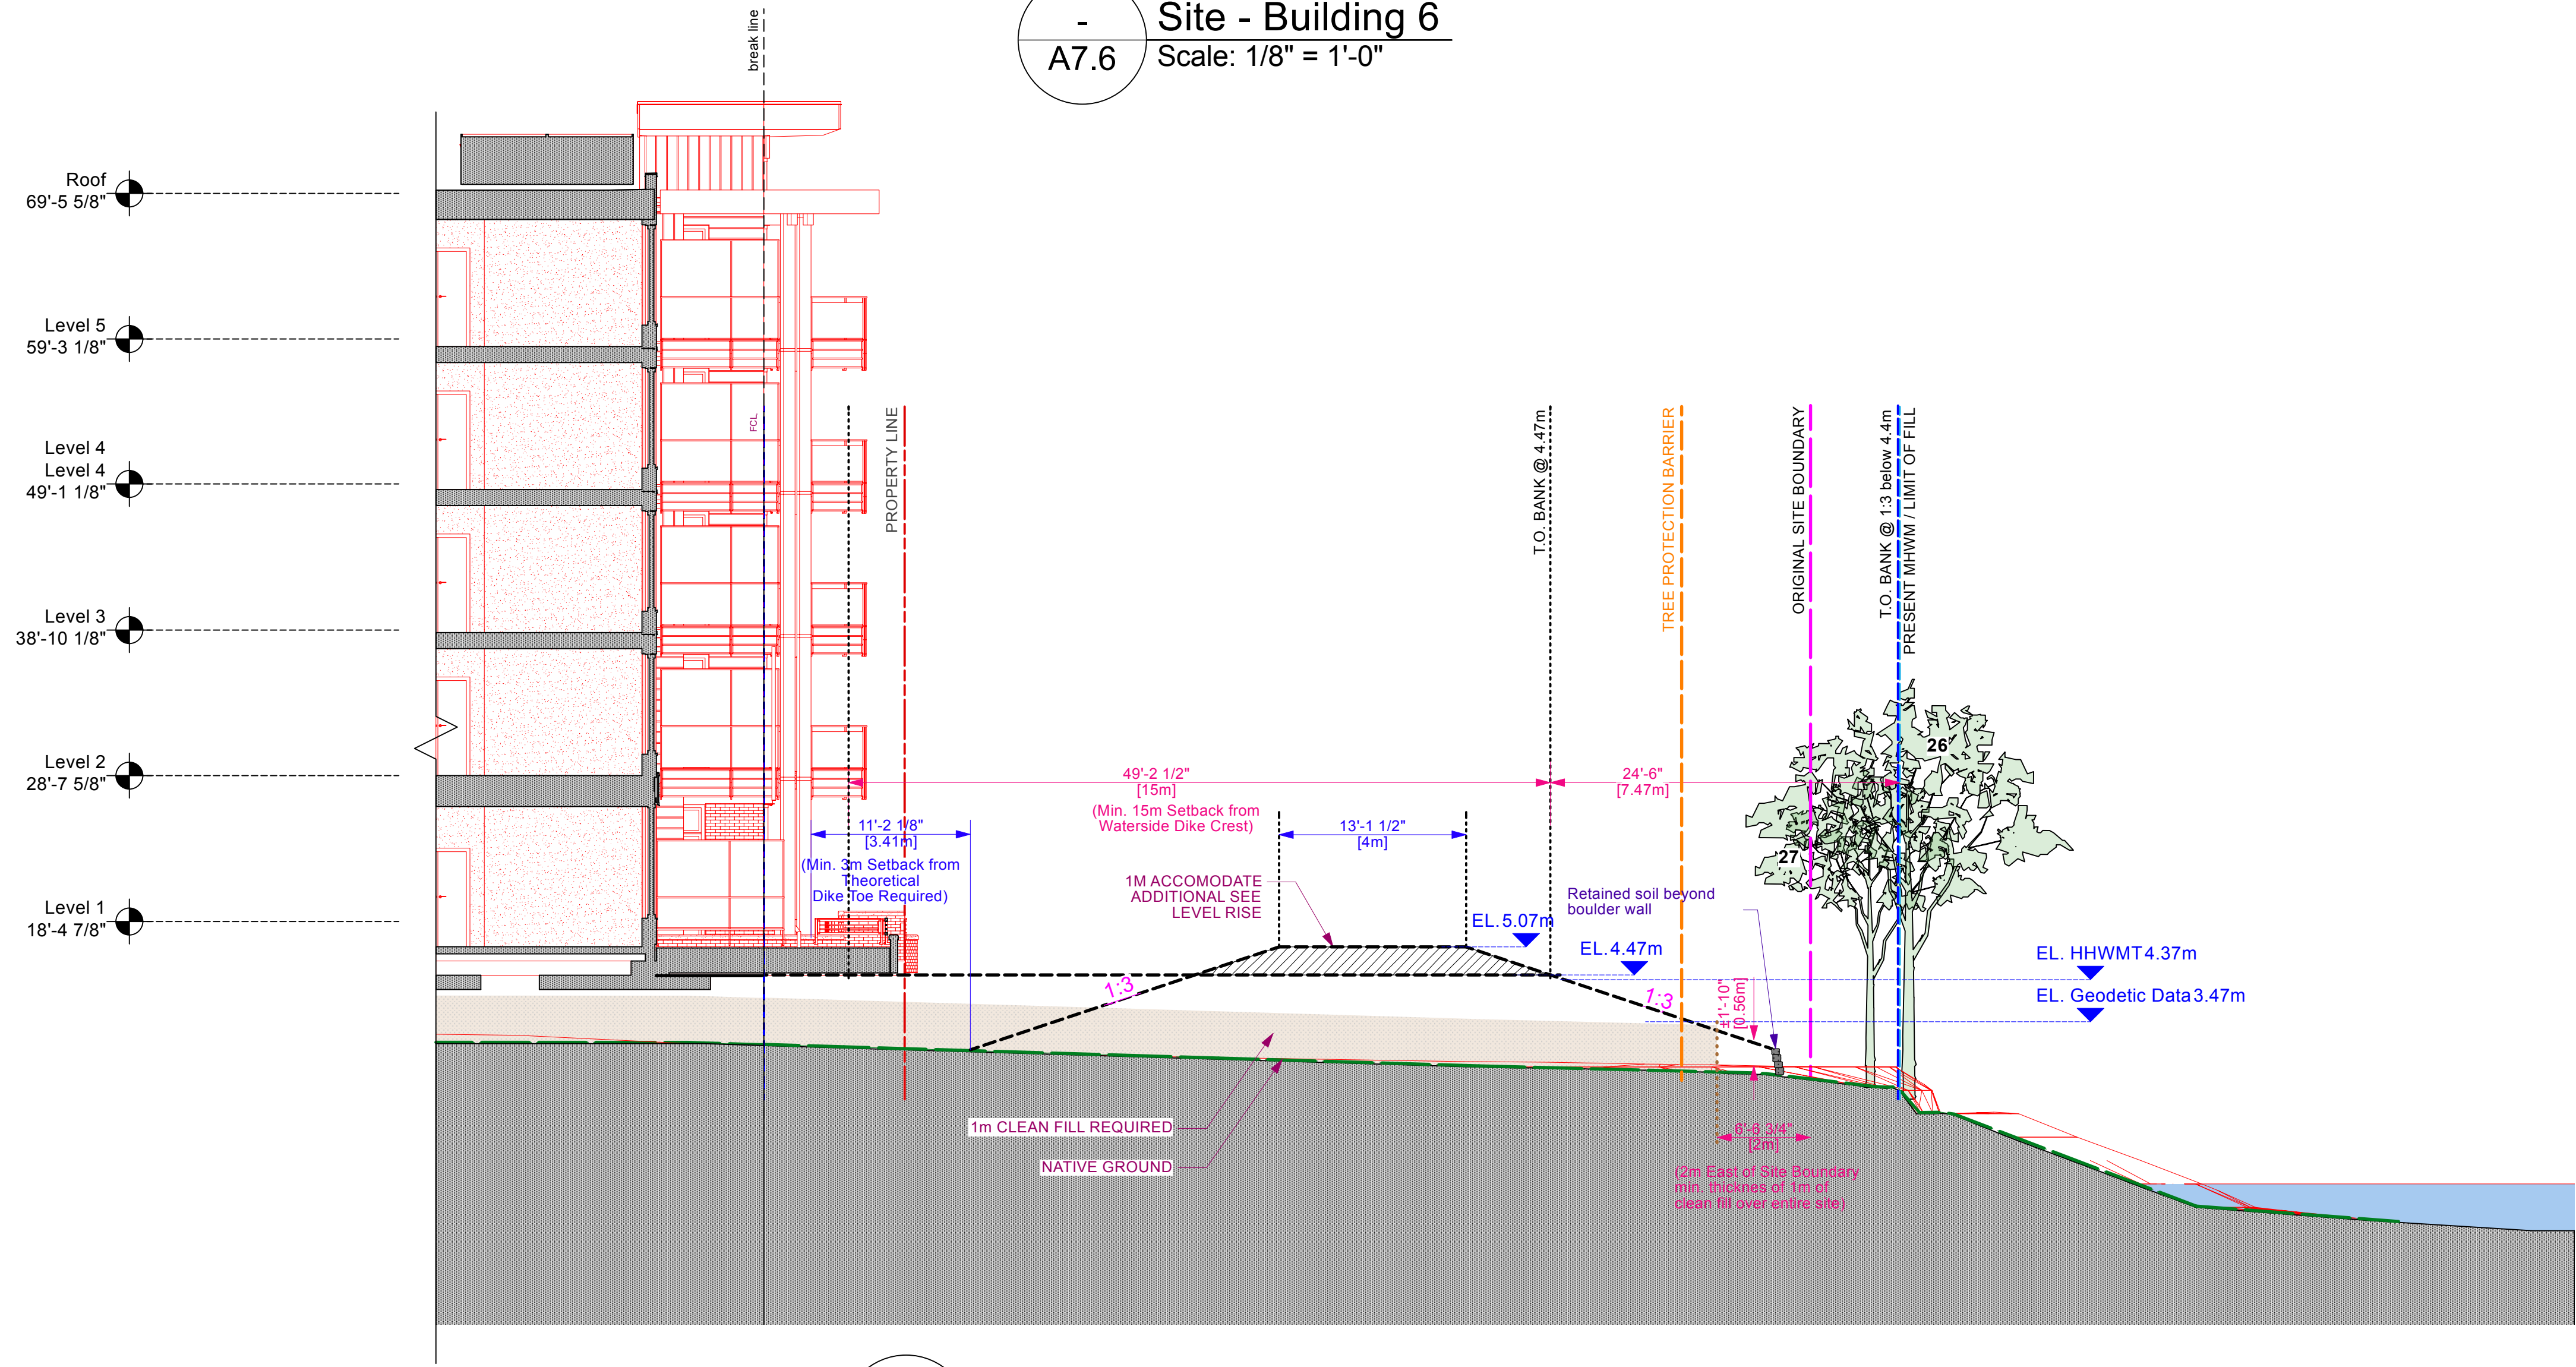

6 Section - Building 6
A7.6 Scale: 1/8" = 1'-0"

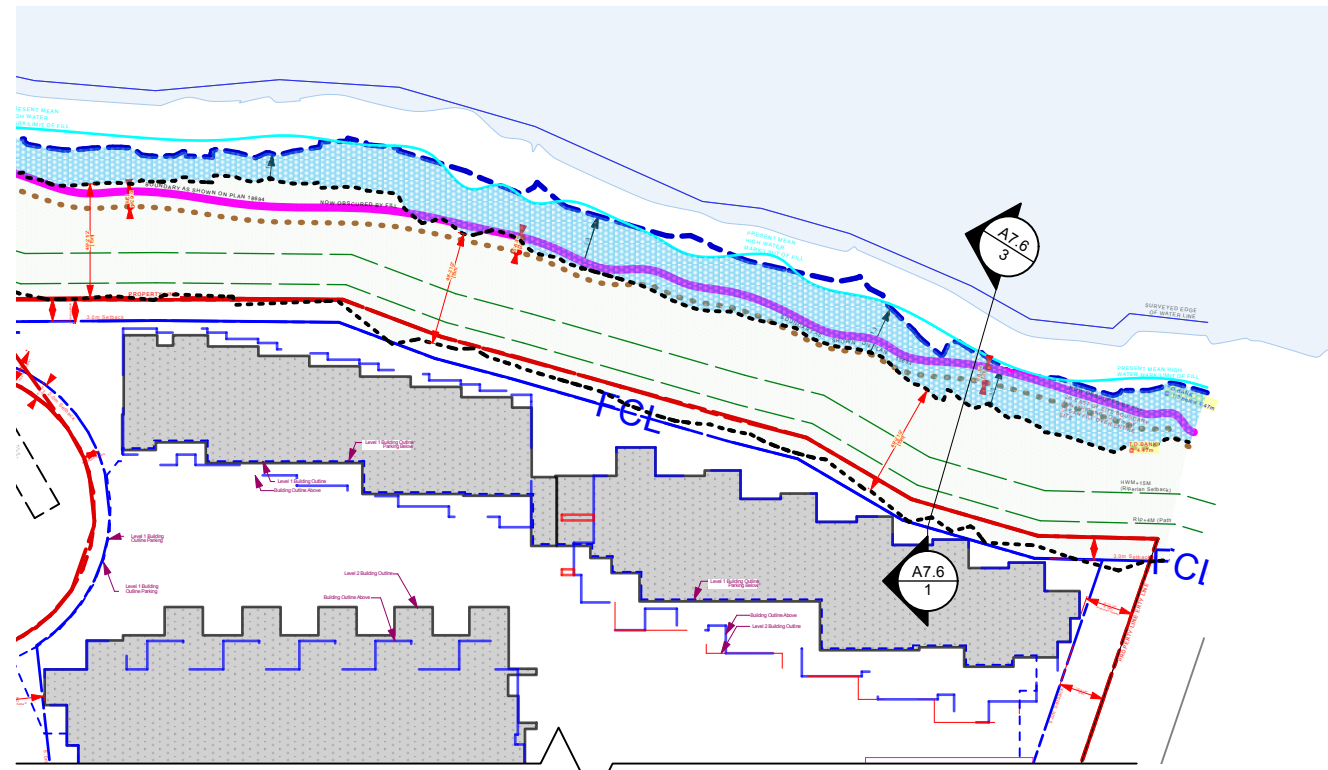

CORNERSTONE
architecture
307 - 611 Alexander Street
Vancouver, British Columbia,
Canada V6A 1E1
www.cornerarch.com
tel. 604-253-8800

IMPORTANT: Copyright reserved. This design and drawing is the exclusive property of Cornerstone Architecture and cannot be used for any purpose without the written consent of the Architect. This drawing is not to be used for construction until issued for that purpose by the Architect.

Prior to commencement of the Work, it is the Contractor's responsibility to review and verify drawing dimensions, datums and levels. Discrepancies between information on this drawing and actual site conditions and / or the remaining Contract Documents shall be brought to the attention of the Architect for clarification prior to proceeding with the Work. DO NOT SCALE THE DRAWINGS.

Num.	YY MM DD	REVISION
------	----------	----------

3	2024-11-19	Issued for ADP
1	2024-03-7	Issued for DP Application

/Users/enigeczl/Library/CloudStorage/Dropbox/Cornerstone Dropbox Folders/Dropbox - Current Projects/1915 REDBRIDGE (NORTH)/1915 REDBRIDGE (N) CURRENT
DRAWINGS VW2025/1915 ARCHITECTURAL/1915 REDBRIDGE.7N & All_March28_2025 v2025.vwx

Unless signed and sealed, these drawings are not to be used for approval by an authority or for reliance by a client or third party, including the general public.

BUILDING CODE	BCBC 2024
ZONING	Rezoning
DEVELOPMENT PERMIT #	
BUILDING PERMIT #	
SCALE	1/16" = 1'-0"
PLOT DATE	Jun 9, 2025

DRAWING
**Section HWM to FCL @
Bldg 6**

PROJECT
Redbridge North Site

Squamish,
British Columbia


PROJECT NO.

1915


DRAWING NO.

A7.6


GSA Format - ConDoc D

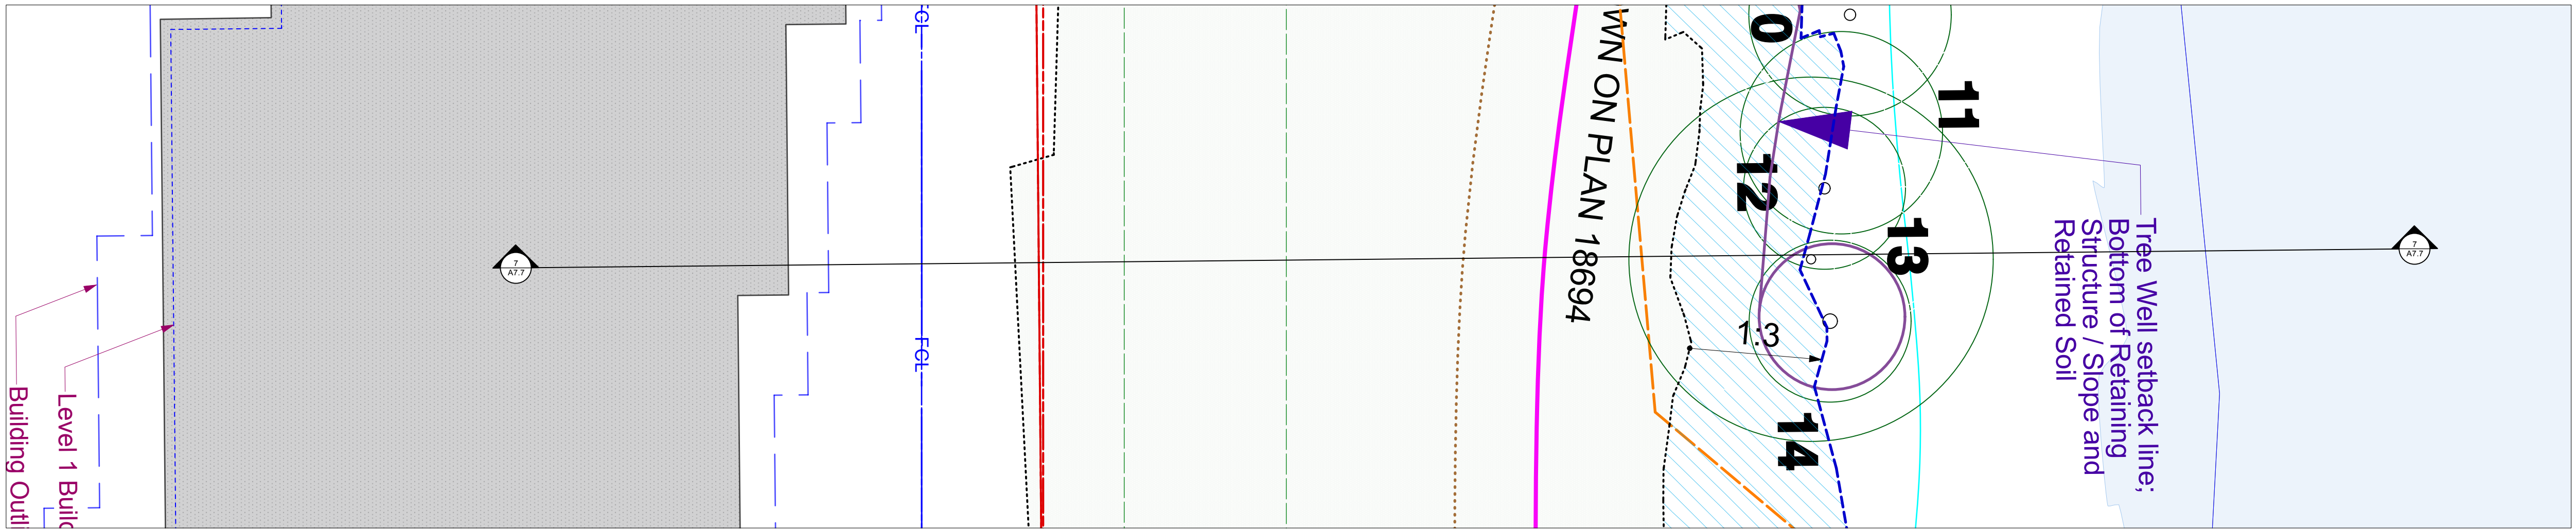

- Site - Building 7
A7.7 Scale: 1/8" = 1'-0"

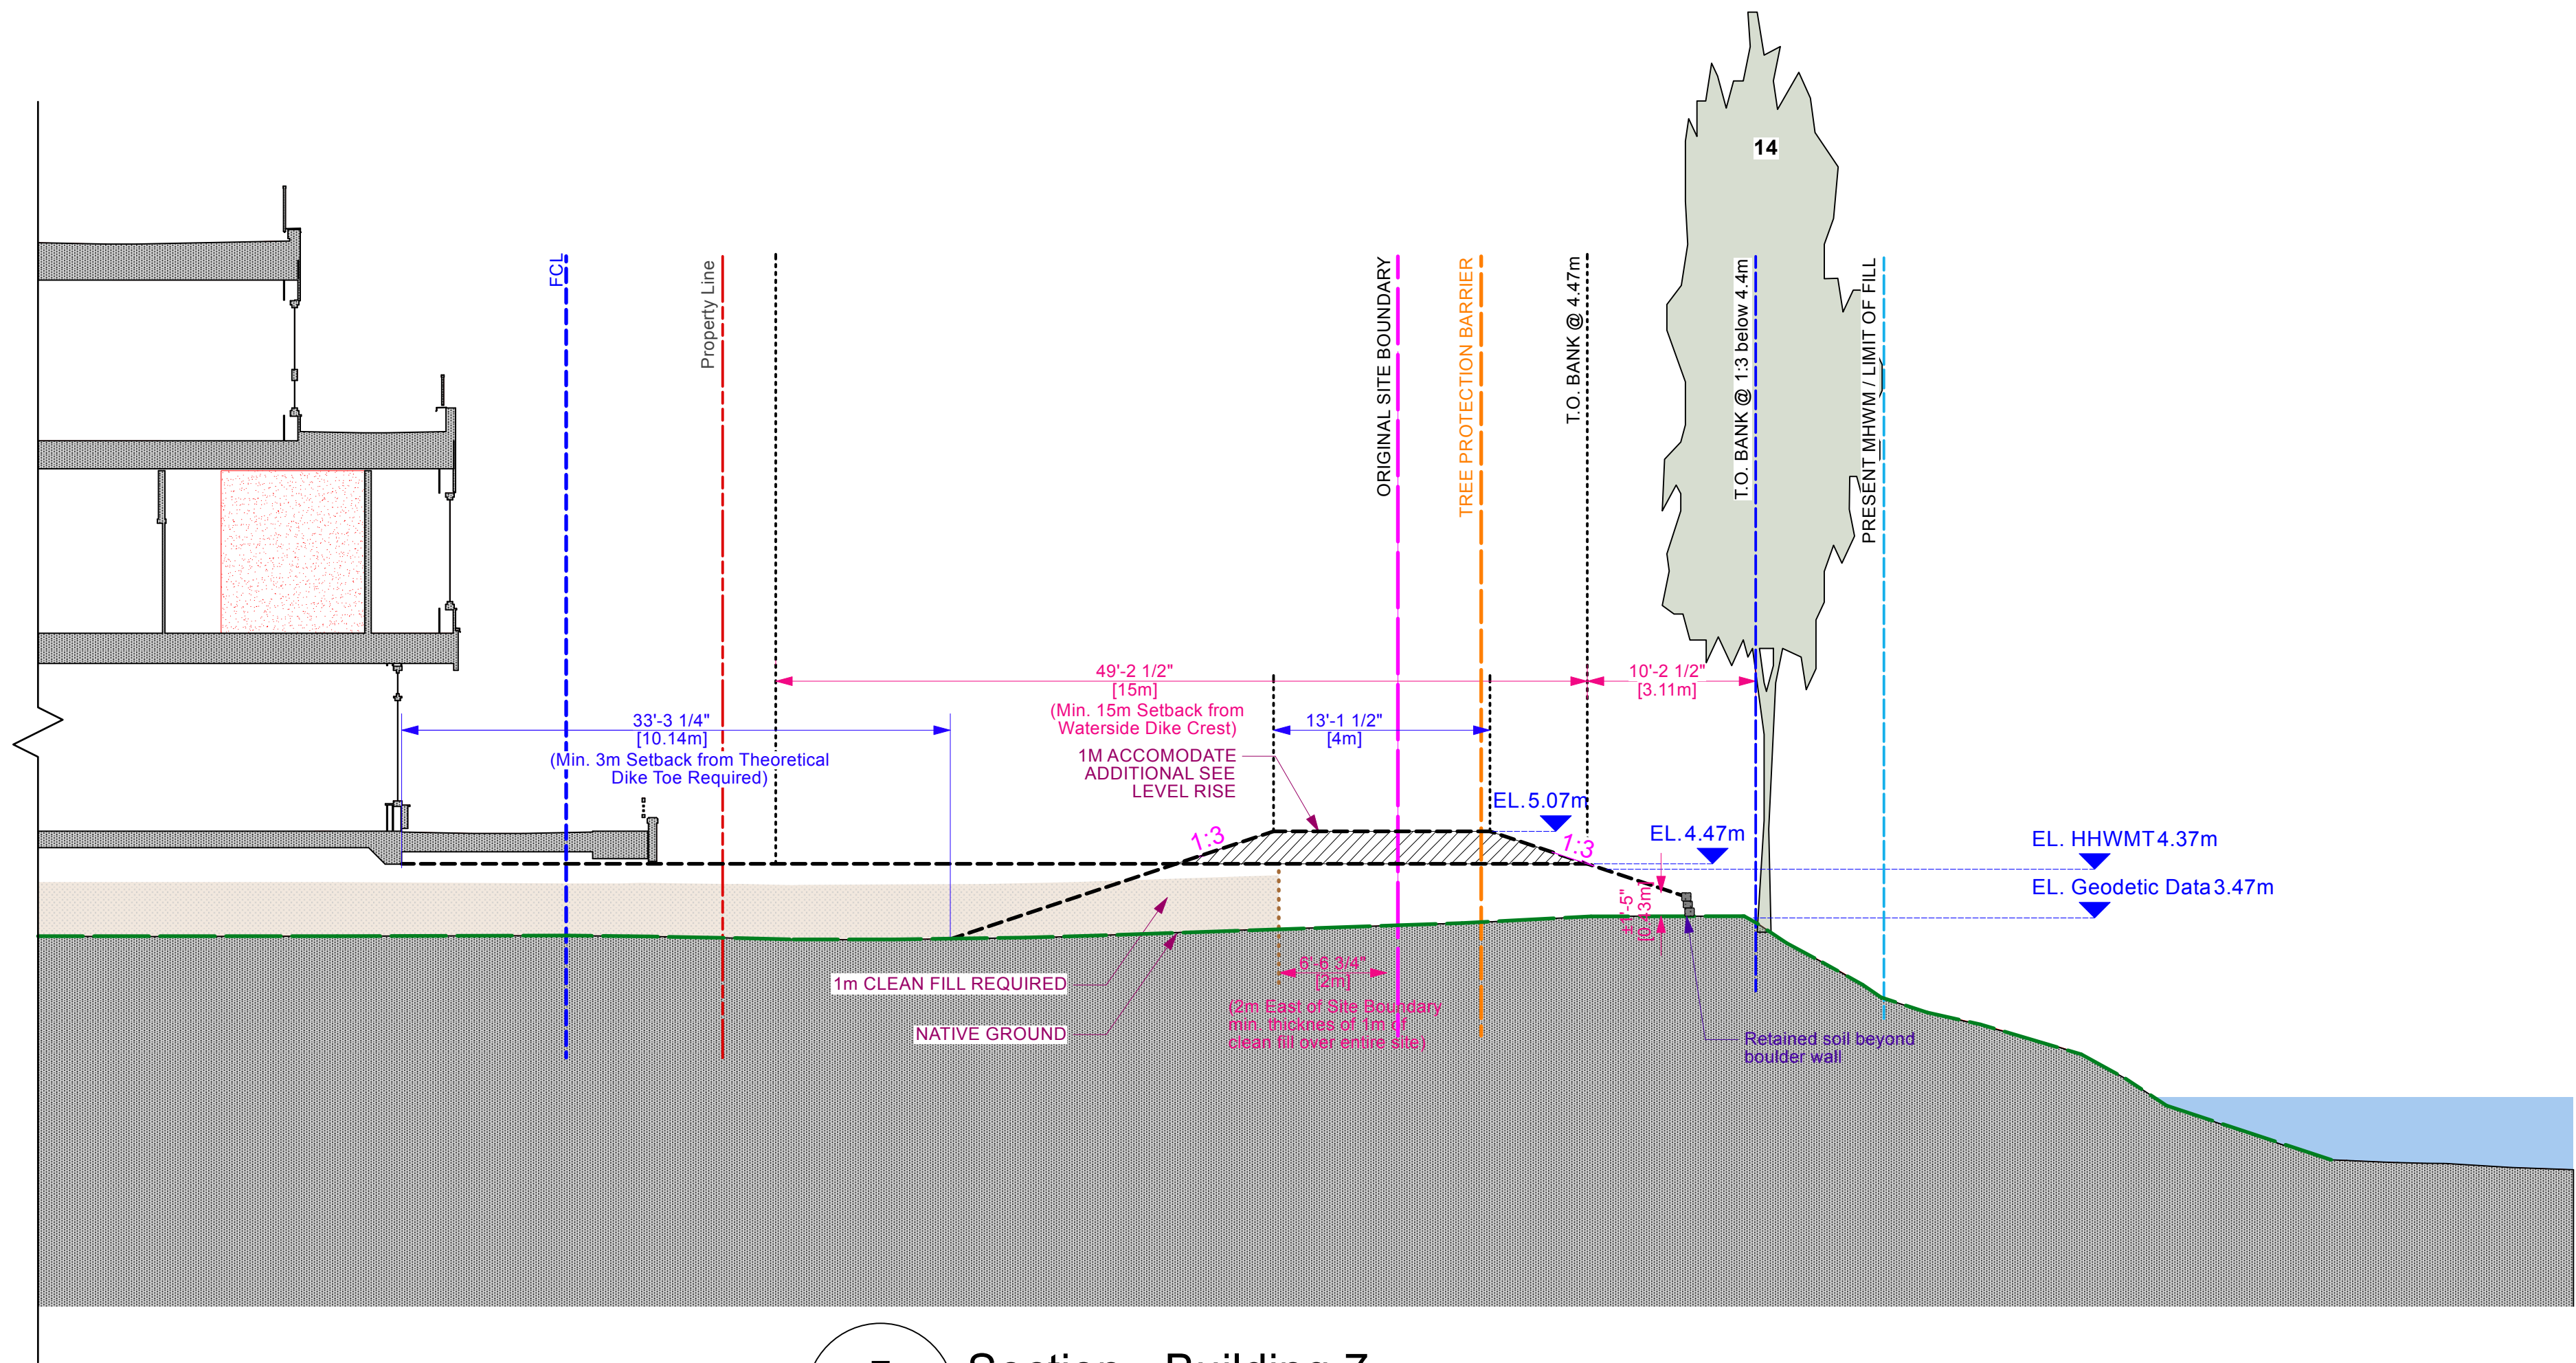

7 Section - Building 7
A7.7 Scale: 1/8" = 1'-0"

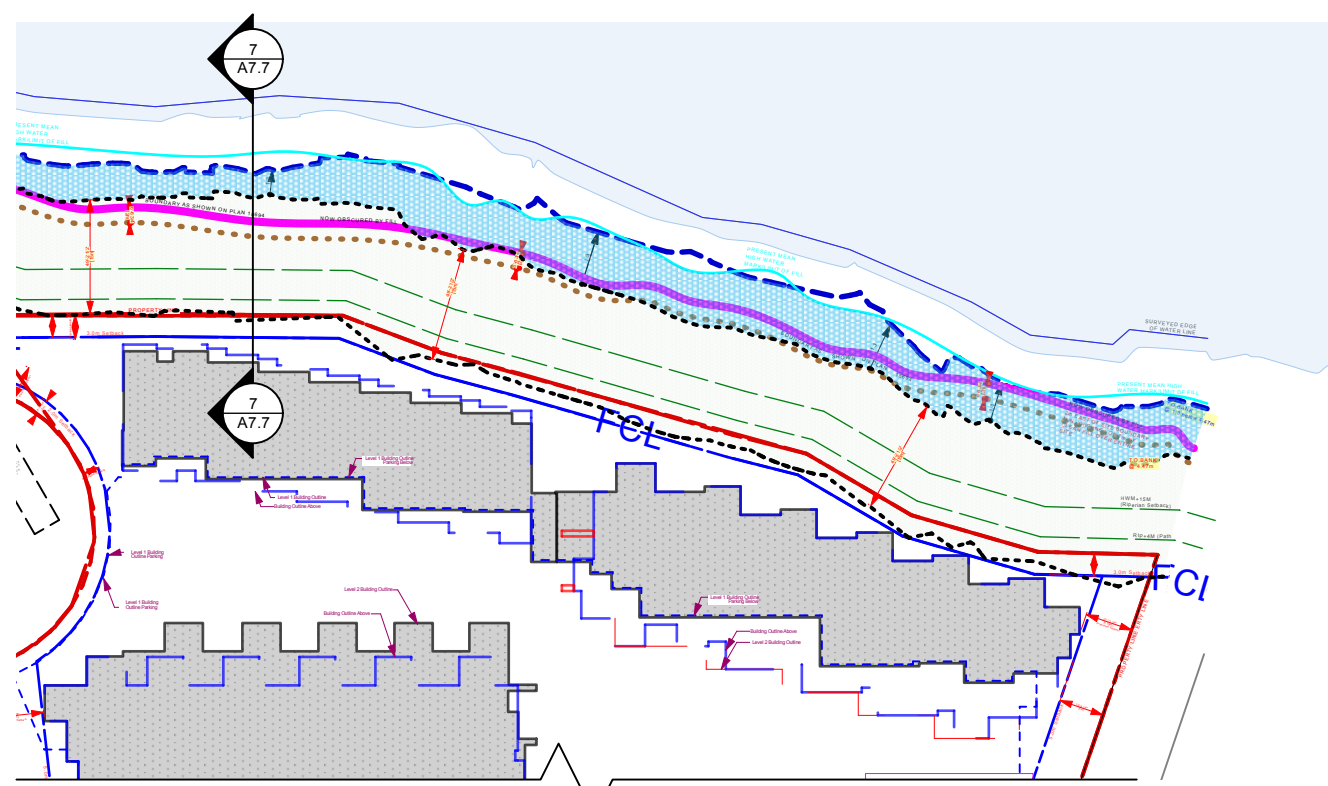

CORNERSTONE
architecture
307 - 611 Alexander Street
Vancouver, British Columbia,
Canada V6A 1E1
www.cornerarch.com
tel. 604-253-8800

IMPORTANT: Copyright reserved. This design and drawing is the exclusive property of Cornerstone Architecture and cannot be used for any purpose without the written consent of the Architect. This drawing is not to be used for construction until issued for that purpose by the Architect.

Prior to commencement of the Work, it is the Contractor's responsibility to review and verify drawing dimensions, datums and levels. Discrepancies between information on this drawing and actual site conditions and / or the remaining Contract Documents shall be brought to the attention of the Architect for clarification prior to proceeding with the Work. DO NOT SCALE THE DRAWINGS.

Num.	YY MM DD	REVISION	Num.	YY MM DD	ISSUE
3	2024-11-19		1	2024-03-7	Issued for ADP
					Issued for DP Application

BUILDING CODE	BCBC 2024
ZONING	Rezoning
DEVELOPMENT PERMIT #	
BUILDING PERMIT #	
SCALE	1/16" = 1'-0"
PLOT DATE	Jun 9, 2025


DRAWING
Section HWM to FCL @
Bldg 7

PROJECT
Redbridge North Site


Squamish,
British Columbia

PROJECT NO.
1915


DRAWING NO.
A7.7

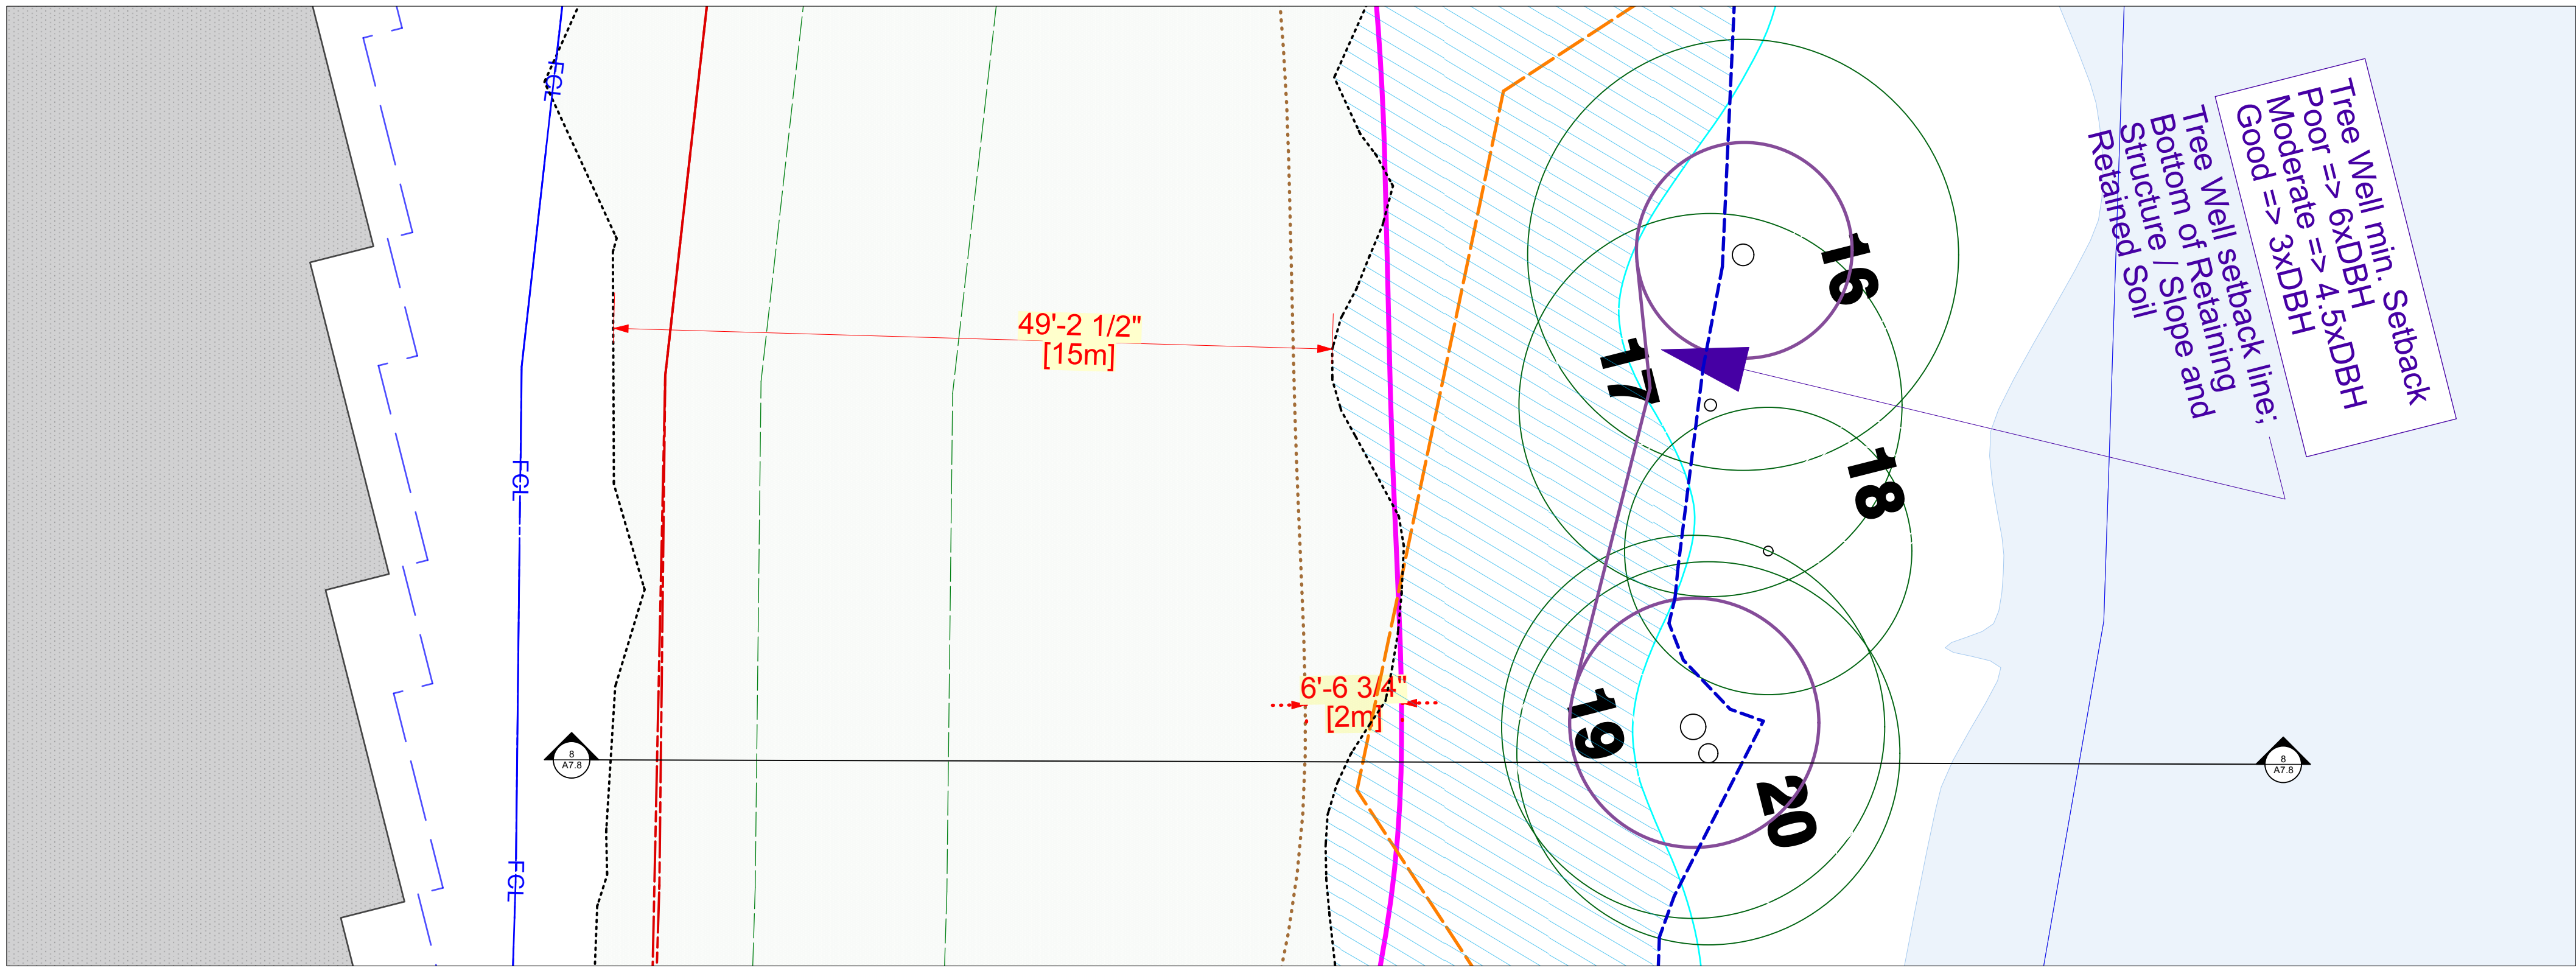

- Site - Building 7
A7.8 Scale: 1/8" = 1'-0"

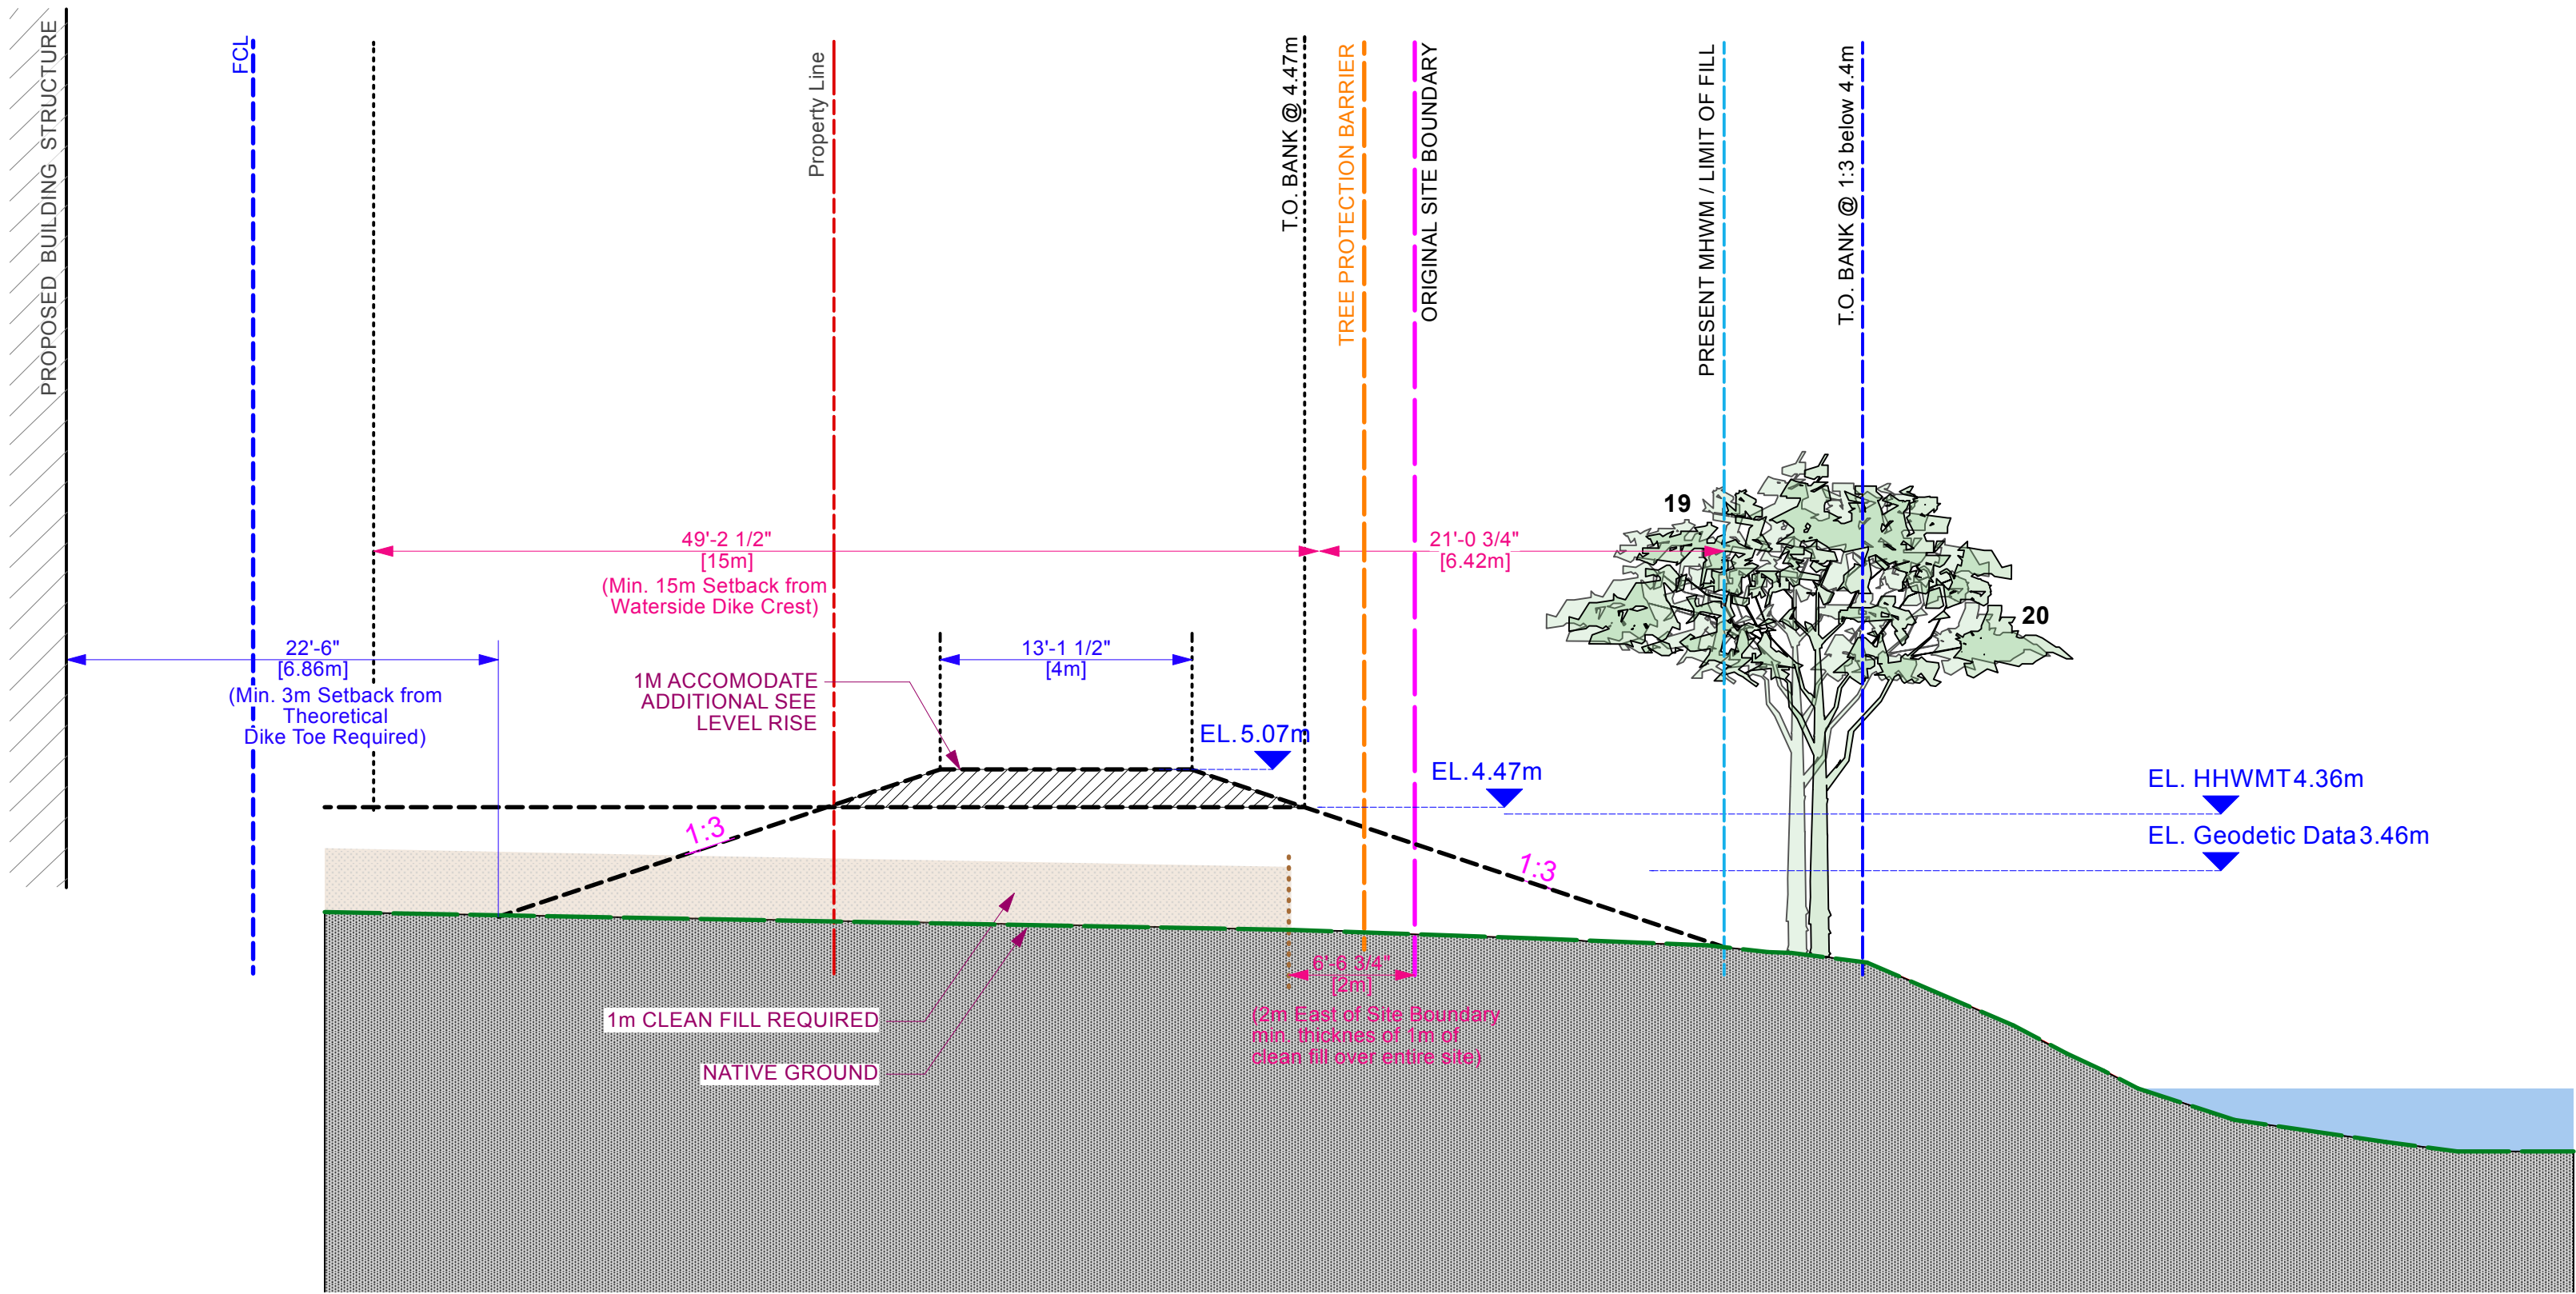

8 Section - Building 7
A7.8 Scale: 1/8" = 1'-0"

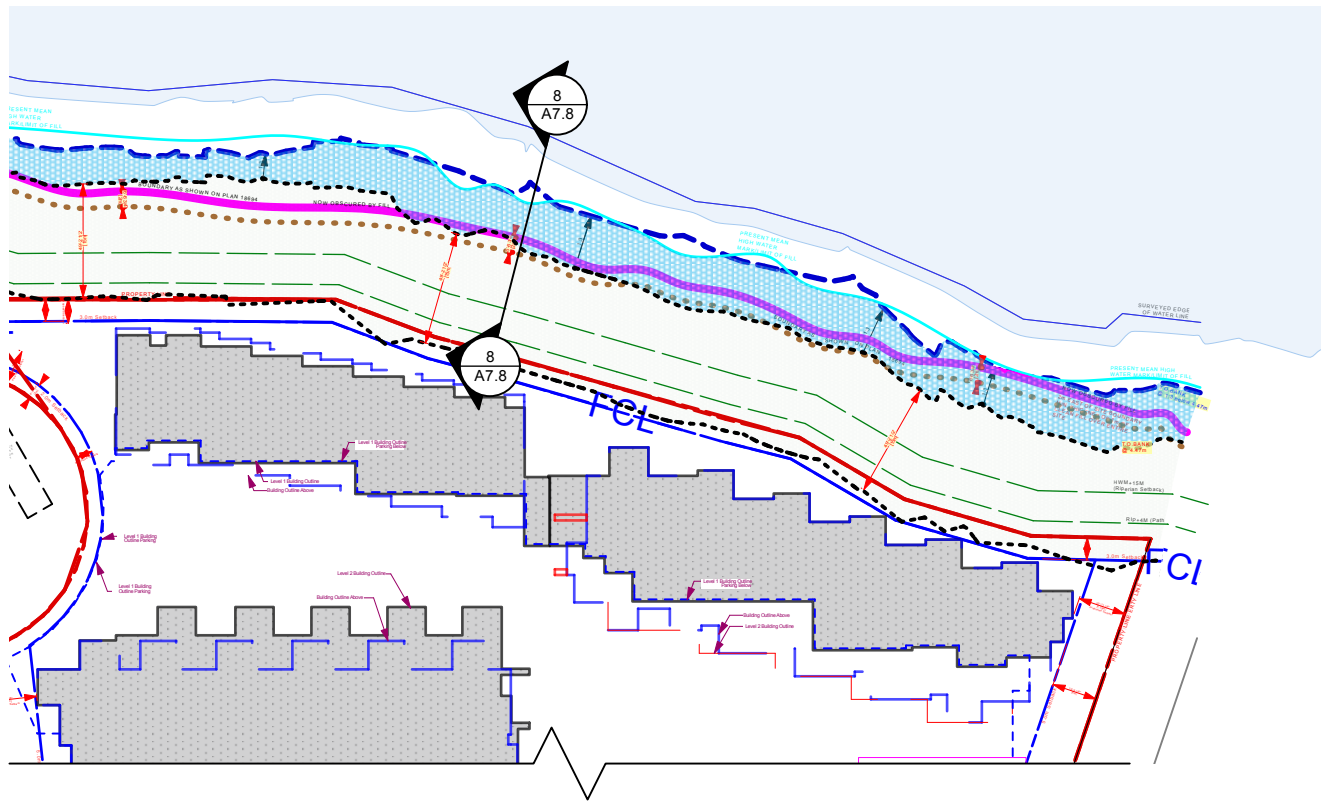

CORNERSTONE
architecture
307 - 611 Alexander Street
Vancouver, British Columbia,
Canada V6A 1E1
www.cornerarch.com
tel. 604-253-8800

IMPORTANT: Copyright reserved. This design and drawing is the exclusive property of Cornerstone Architecture and cannot be used for any purpose without the written consent of the Architect. This drawing is not to be used for construction until issued for that purpose by the Architect.
Prior to commencement of the Work, it is the Contractor's responsibility to review and verify drawing dimensions, datums and levels. Discrepancies between information on this drawing and actual site conditions and / or the remaining Contract Documents shall be brought to the attention of the Architect for clarification prior to proceeding with the Work. DO NOT SCALE THE DRAWINGS.

Num.	YY MM DD	REVISION	Num.	YY MM DD	ISSUE
3	2024-11-19		1	2024-03-7	Issued for ADP
					Issued for DP Application

Unless signed & sealed, these drawings are not to be used for approval by an authority or for reliance by a client or third party, including the general public.	
BUILDING CODE	BCBC 2024
ZONING	Rezoning
DEVELOPMENT PERMIT #	
BUILDING PERMIT #	
SCALE	1/16" = 1'-0"
PLOT DATE	Jun 9, 2025


PROJECT
Redbridge North Site

Squamish,
British Columbia


PROJECT NO.
1915

DRAWING NO.
A7.8


DRAWING
**Section HWM to FCL @
Bldg 7**

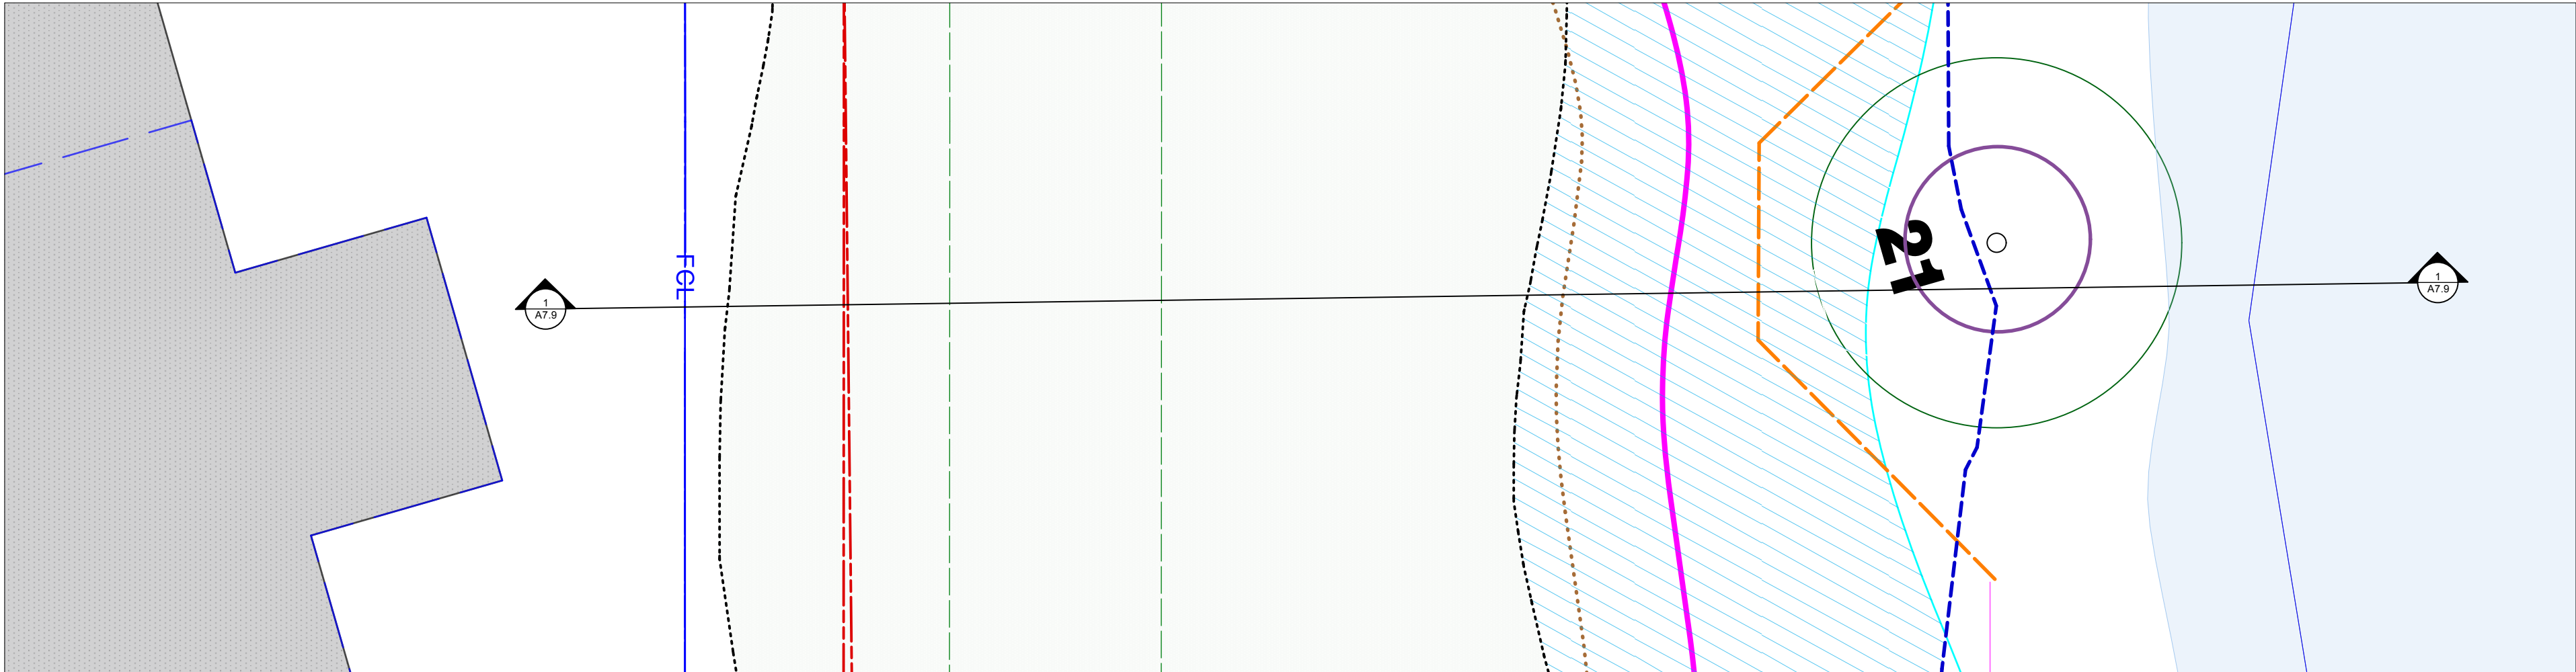

- Site - Building 6
A7.9 Scale: 1/8" = 1'-0"

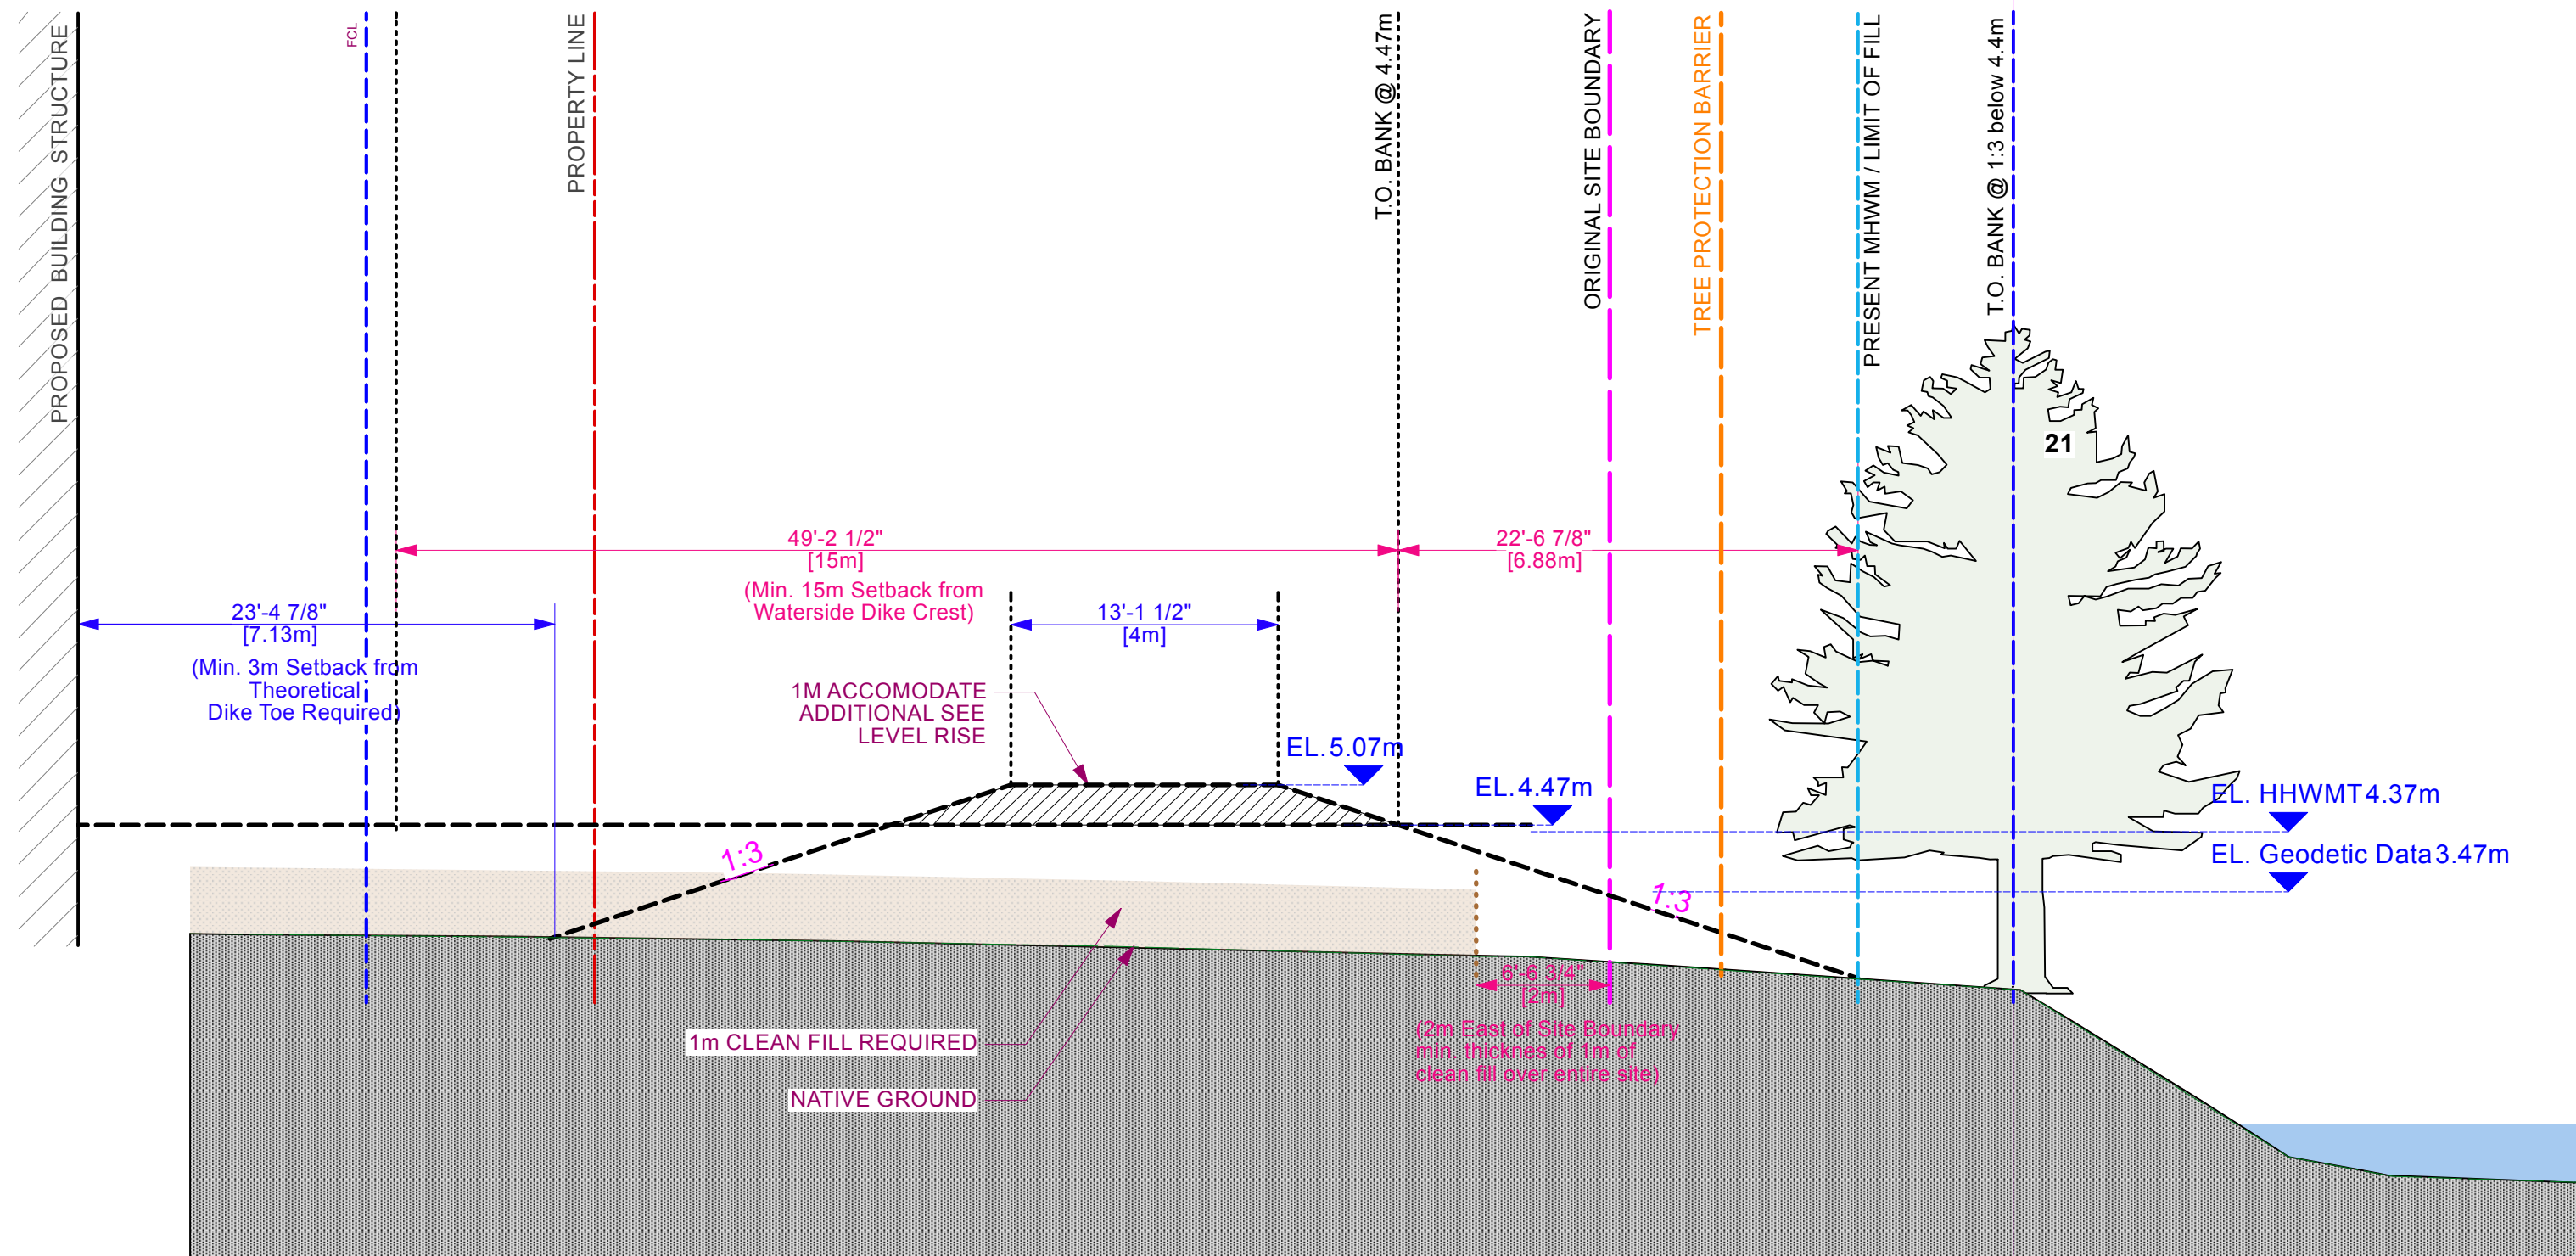

1 Section - Building 7
A7.9 Scale: 1/8" = 1'-0"

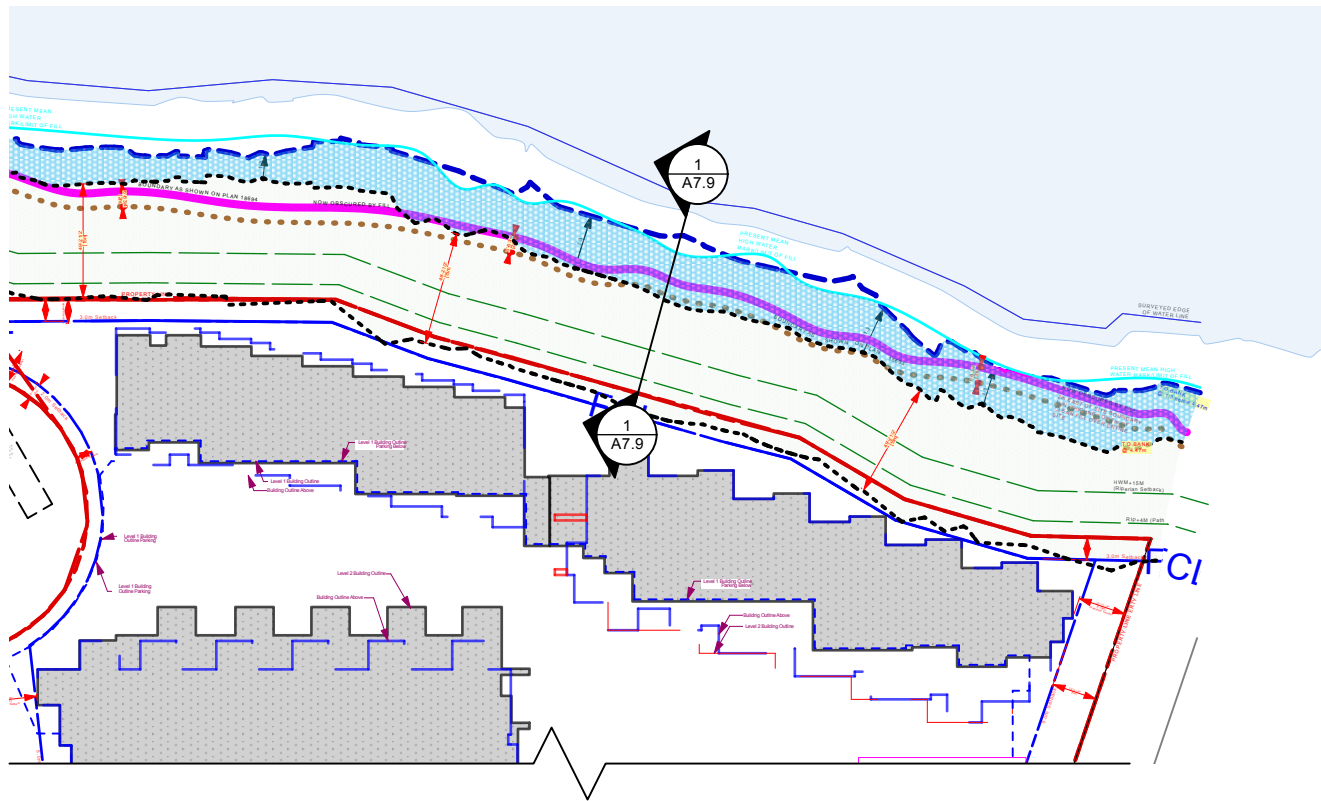

CORNERSTONE
architecture
307 - 611 Alexander Street
Vancouver, British Columbia,
Canada V6A 1E1
www.cornerarch.com
tel. 604-253-8800

IMPORTANT: Copyright reserved. This design and drawing is the exclusive property of Cornerstone Architecture and cannot be used for any purpose without the written consent of the Architect. This drawing is not to be used for construction until issued for that purpose by the Architect.

Prior to commencement of the Work, it is the Contractor's responsibility to review and verify drawing dimensions, datums and levels. Discrepancies between information on this drawing and actual site conditions and / or the remaining Contract Documents shall be brought to the attention of the Architect for clarification prior to proceeding with the Work. DO NOT SCALE THE DRAWINGS.

Num.	YY MM DD	REVISION	Num.	YY MM DD	ISSUE
3	2024-11-19		3	2024-11-19	Issued for ADP
1	2024-03-7		1	2024-03-7	Issued for DP Application

Unless signed and sealed, these drawings are not to be used for approval by an authority or for reliance by a client or third party, including the general public.	
BUILDING CODE	BCBC 2024
ZONING	Rezoning
DEVELOPMENT PERMIT #	
BUILDING PERMIT #	
SCALE	1/16" = 1'-0"
PLOT DATE	Jun 9, 2025


DRAWING
Section HWM to FCL @
Bldg 6

PROJECT
Redbridge North Site


Squamish,
British Columbia

PROJECT NO.
1915


DRAWING NO.
A7.9

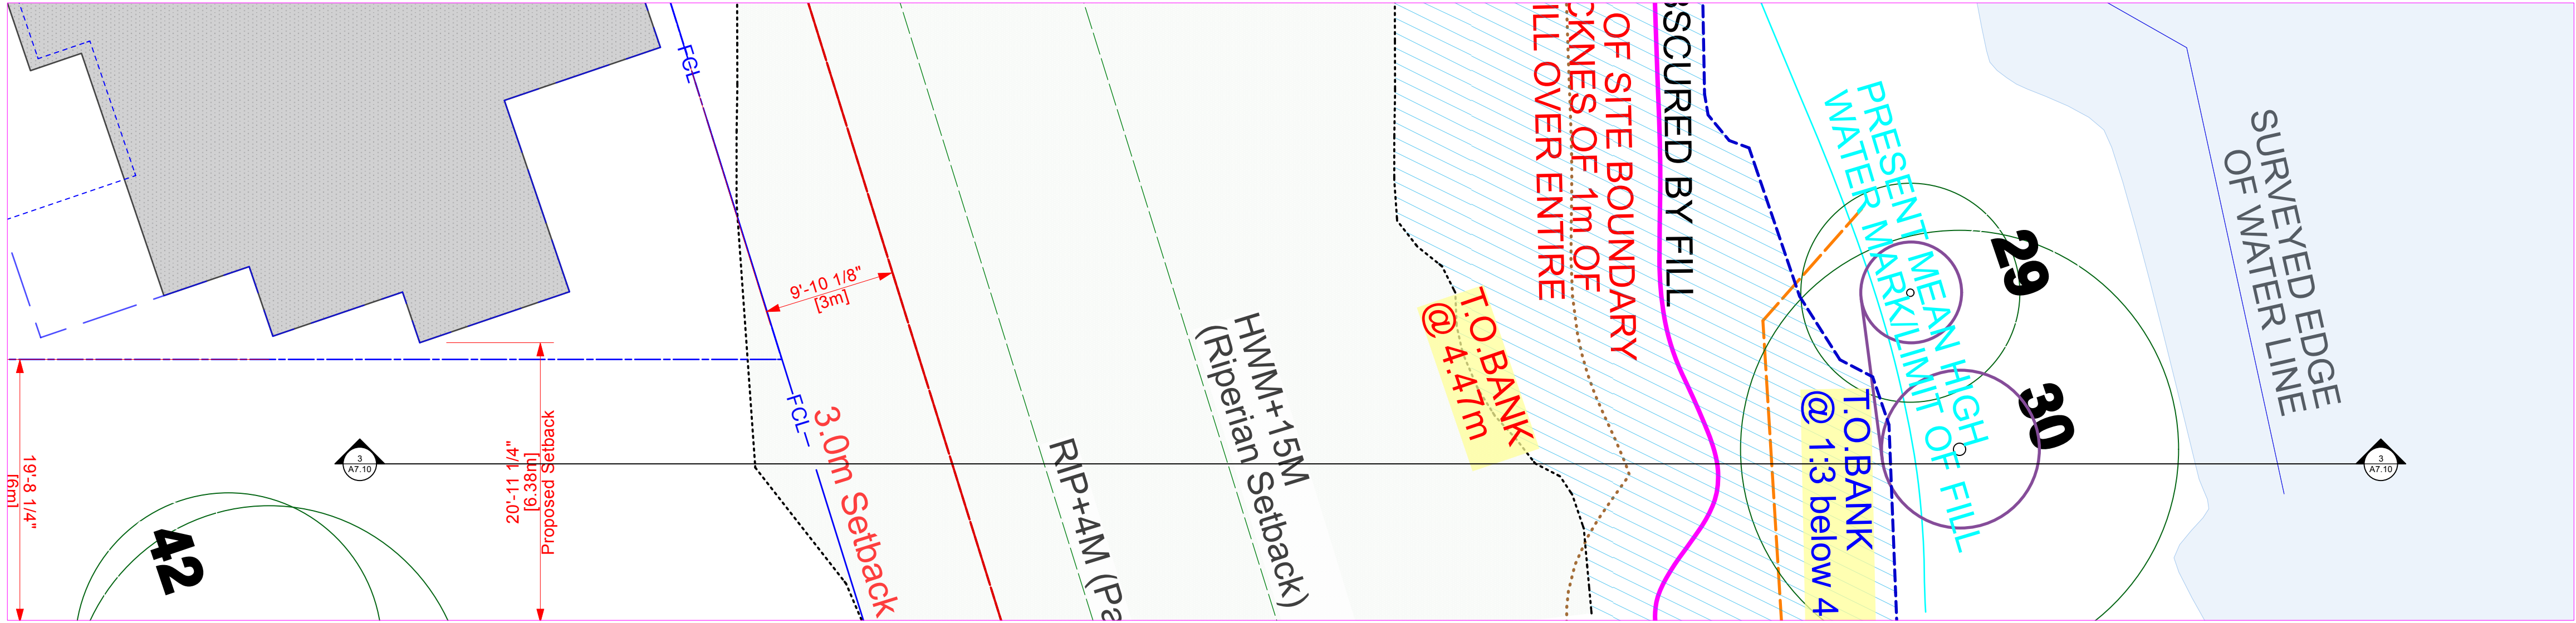

- Site - Building 6
A7.10 Scale: 1/8" = 1'-0"

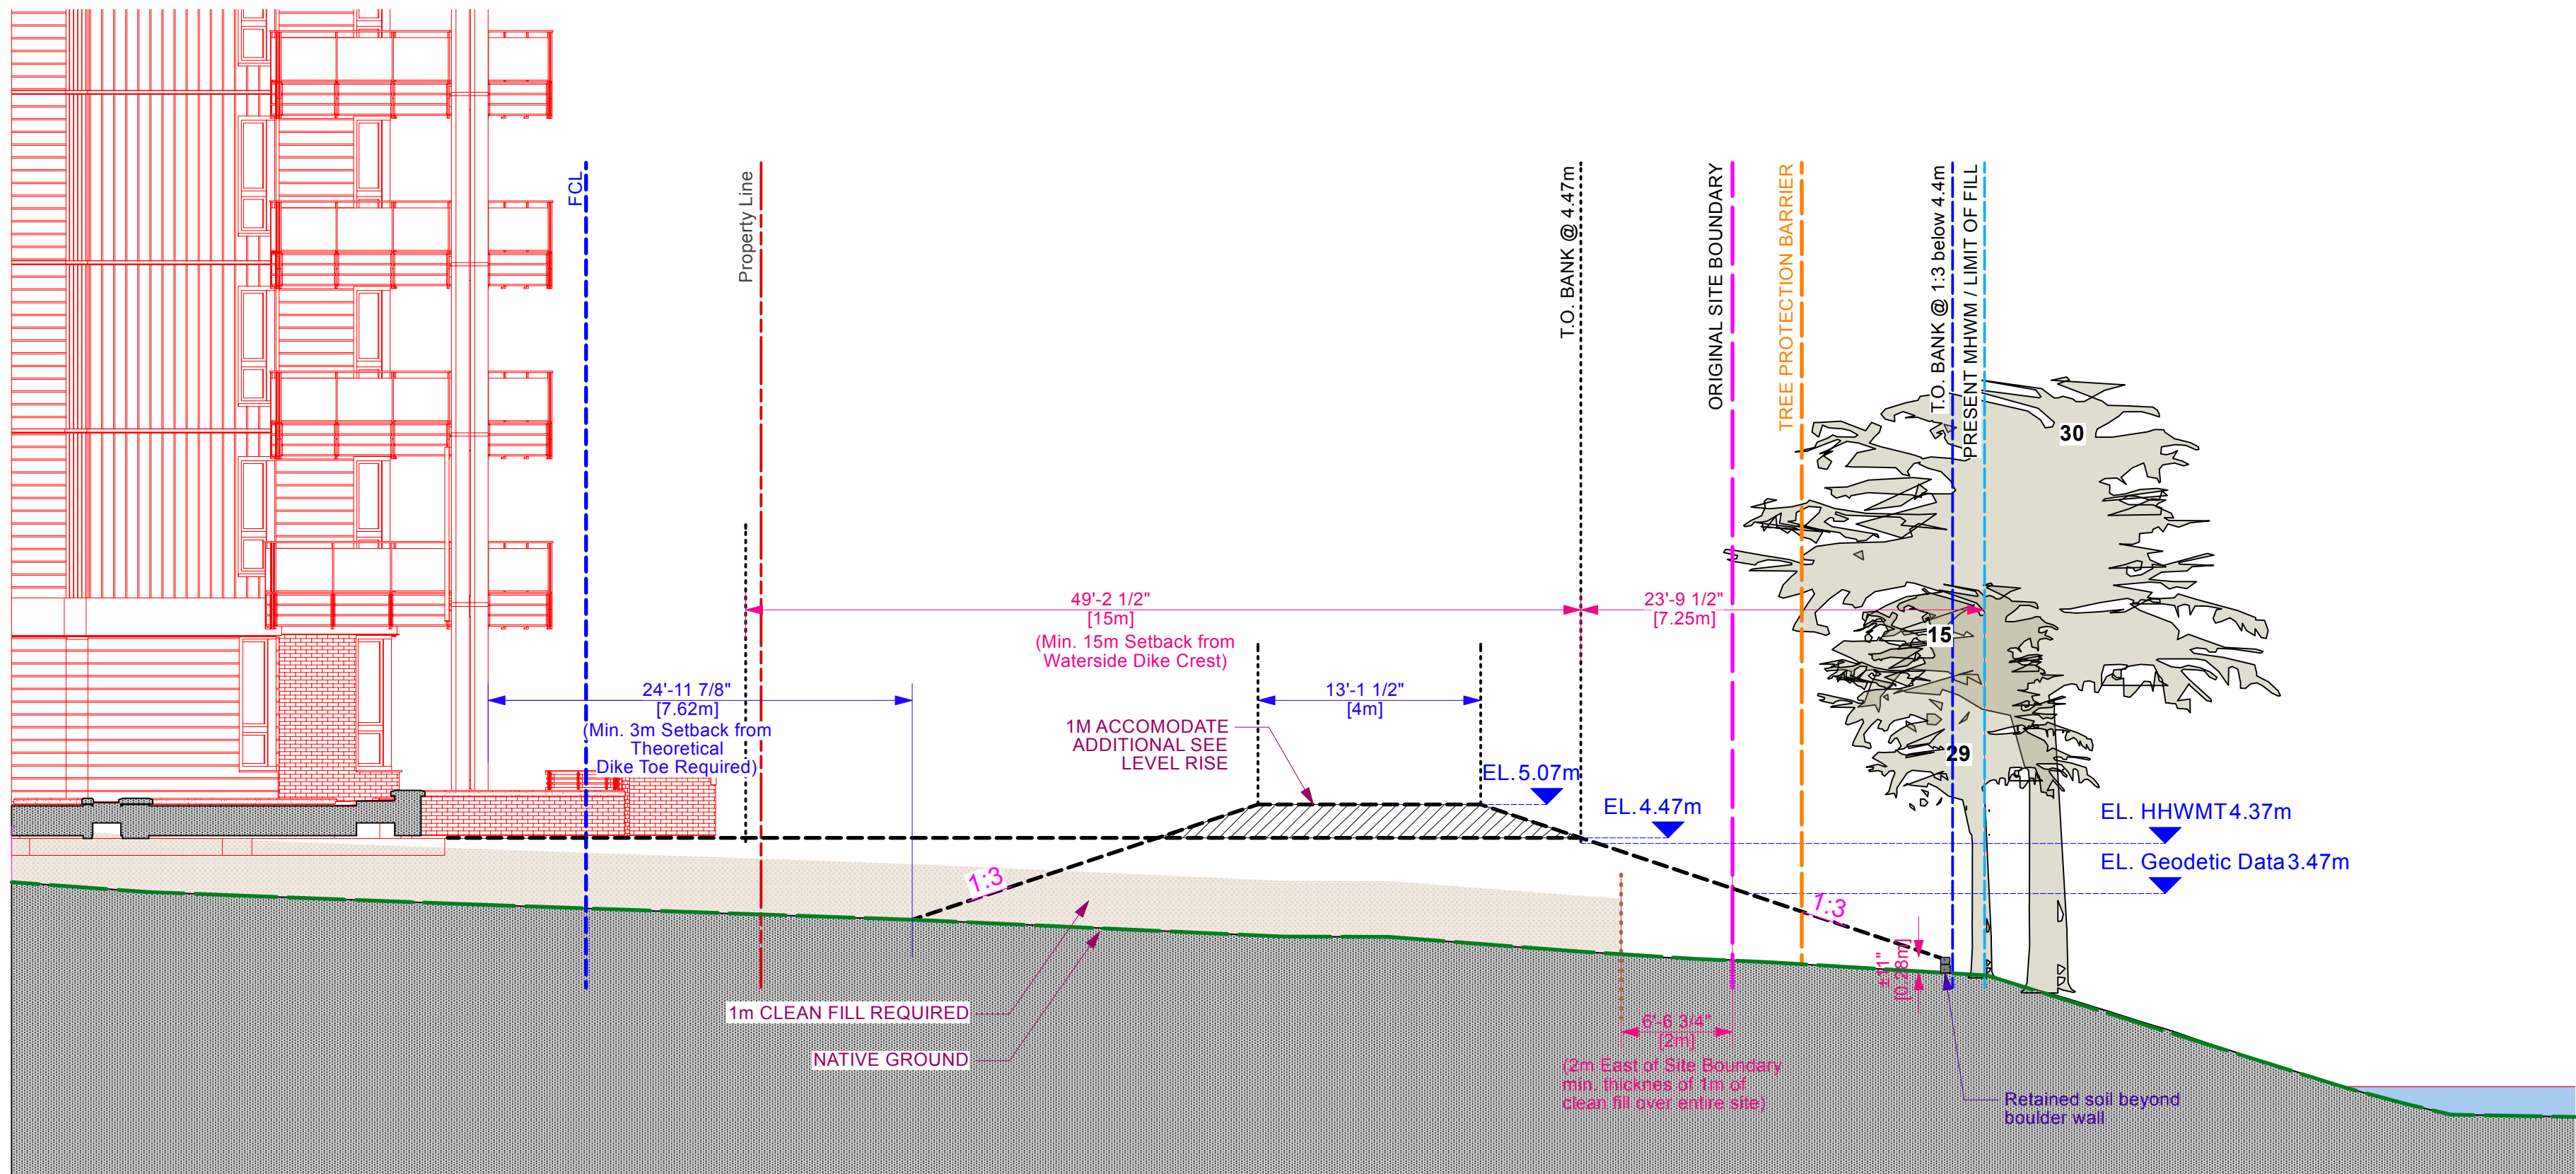

3 section - Building 7
A7.10 Scale: 1/8" = 1'-0"

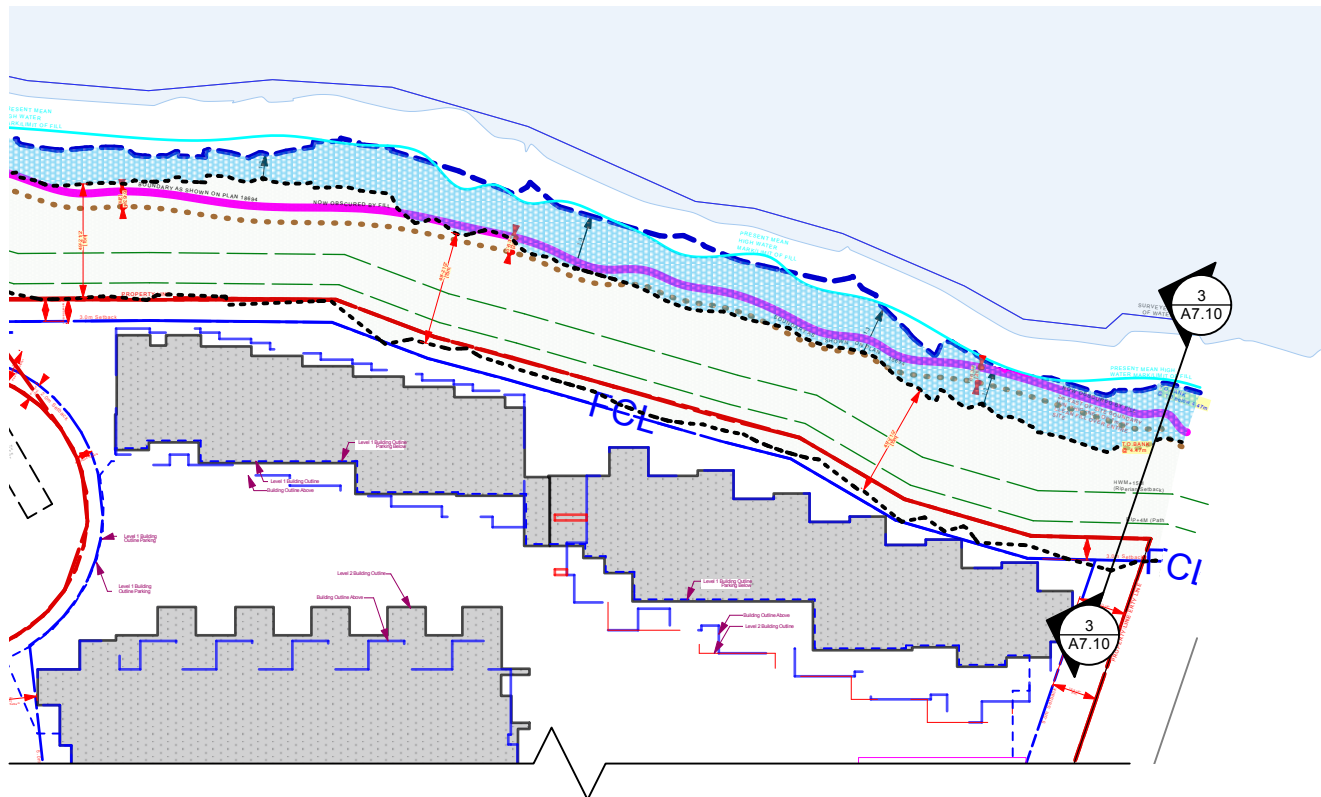

CORNERSTONE
architecture
307 - 611 Alexander Street
Vancouver, British Columbia,
Canada V6A 1E1
www.cornerarch.com
tel. 604-253-8800

IMPORTANT: Copyright reserved. This design and drawing is the exclusive property of Cornerstone Architecture and cannot be used for any purpose without the written consent of the Architect. This drawing is not to be used for construction until issued for that purpose by the Architect.
Prior to commencement of the Work, it is the Contractor's responsibility to review and verify drawing dimensions, datums and levels. Discrepancies between information on this drawing and actual site conditions and / or the remaining Contract Documents shall be brought to the attention of the Architect for clarification prior to proceeding with the Work. DO NOT SCALE THE DRAWINGS.

Num.	YY MM DD	REVISION	Num.	YY MM DD	ISSUE
3	2024-11-19		3	2024-11-19	Issued for ADP
1	2024-03-7		1	2024-03-7	Issued for DP Application

Unless signed and sealed, these drawings are not to be used for approval by an authority or for reliance by a client or third party, including the general public.	
BUILDING CODE	BCBC 2024
ZONING	Rezoning
DEVELOPMENT PERMIT #	
BUILDING PERMIT #	
SCALE	1/16" = 1'-0"
PLOT DATE	Jun 9, 2025


DRAWING
**Section HWM to FCL @
Bldg 6**

PROJECT
Redbridge North Site


Squamish,
British Columbia

PROJECT NO.
1915


DRAWING NO.
A7.10

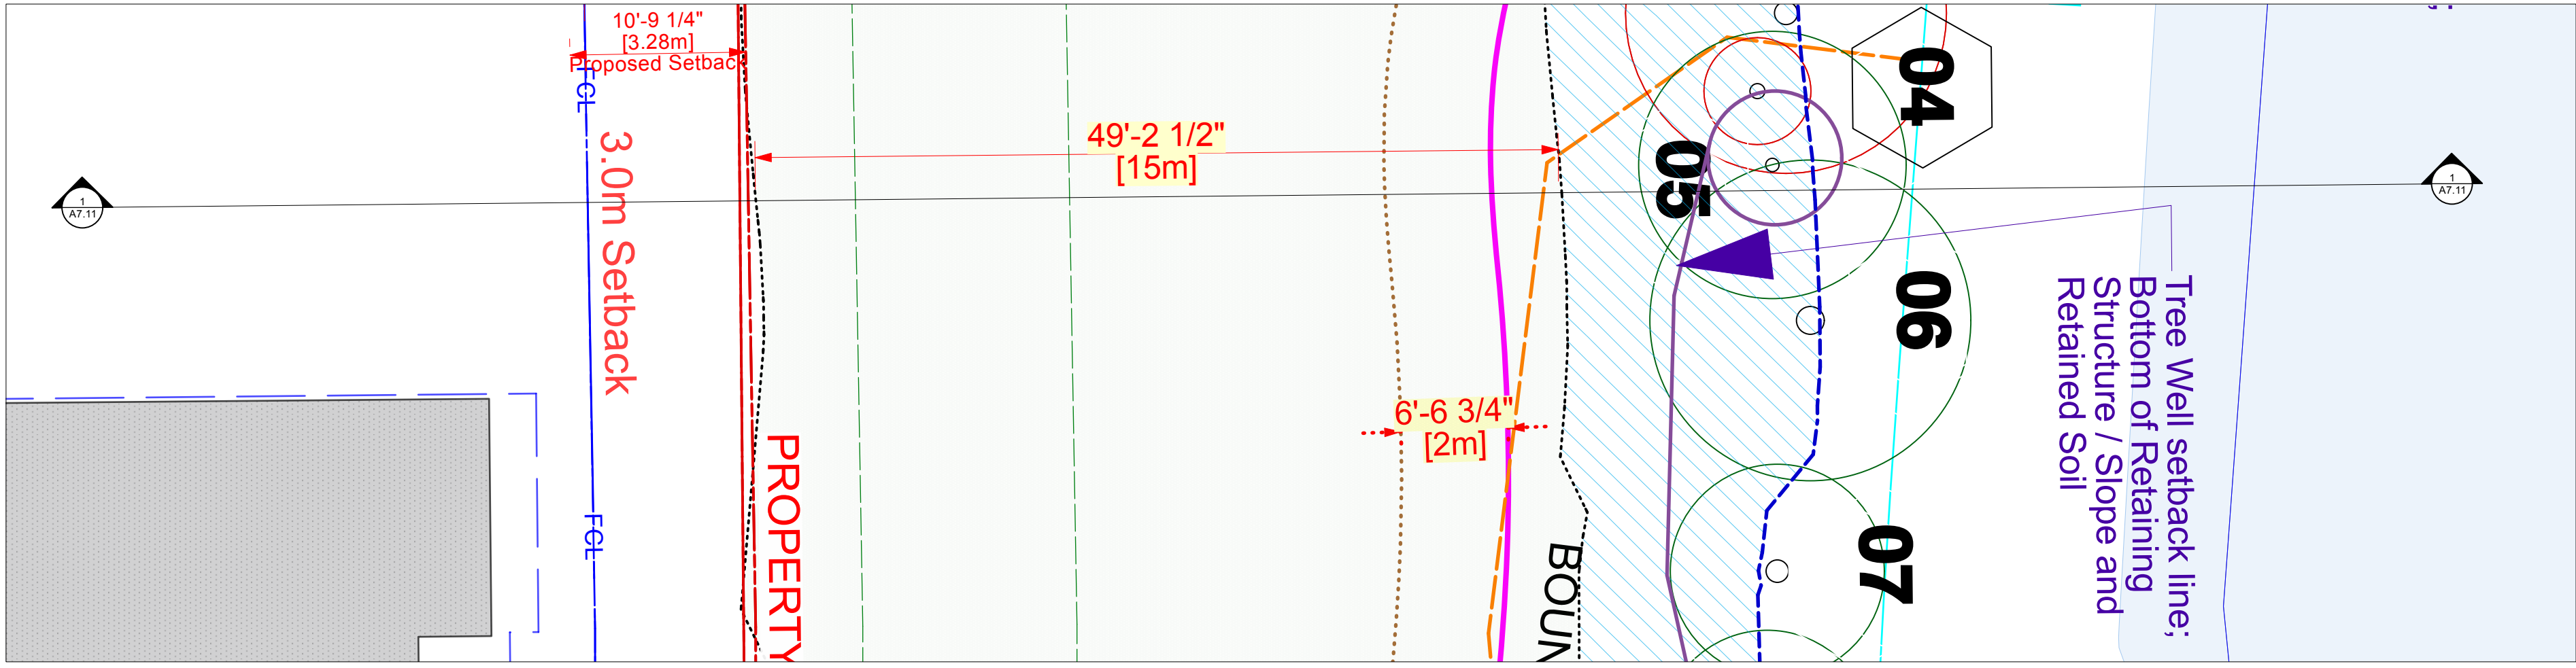

- Site - Building 6
A7.11 Scale: 1/8" = 1'-0"

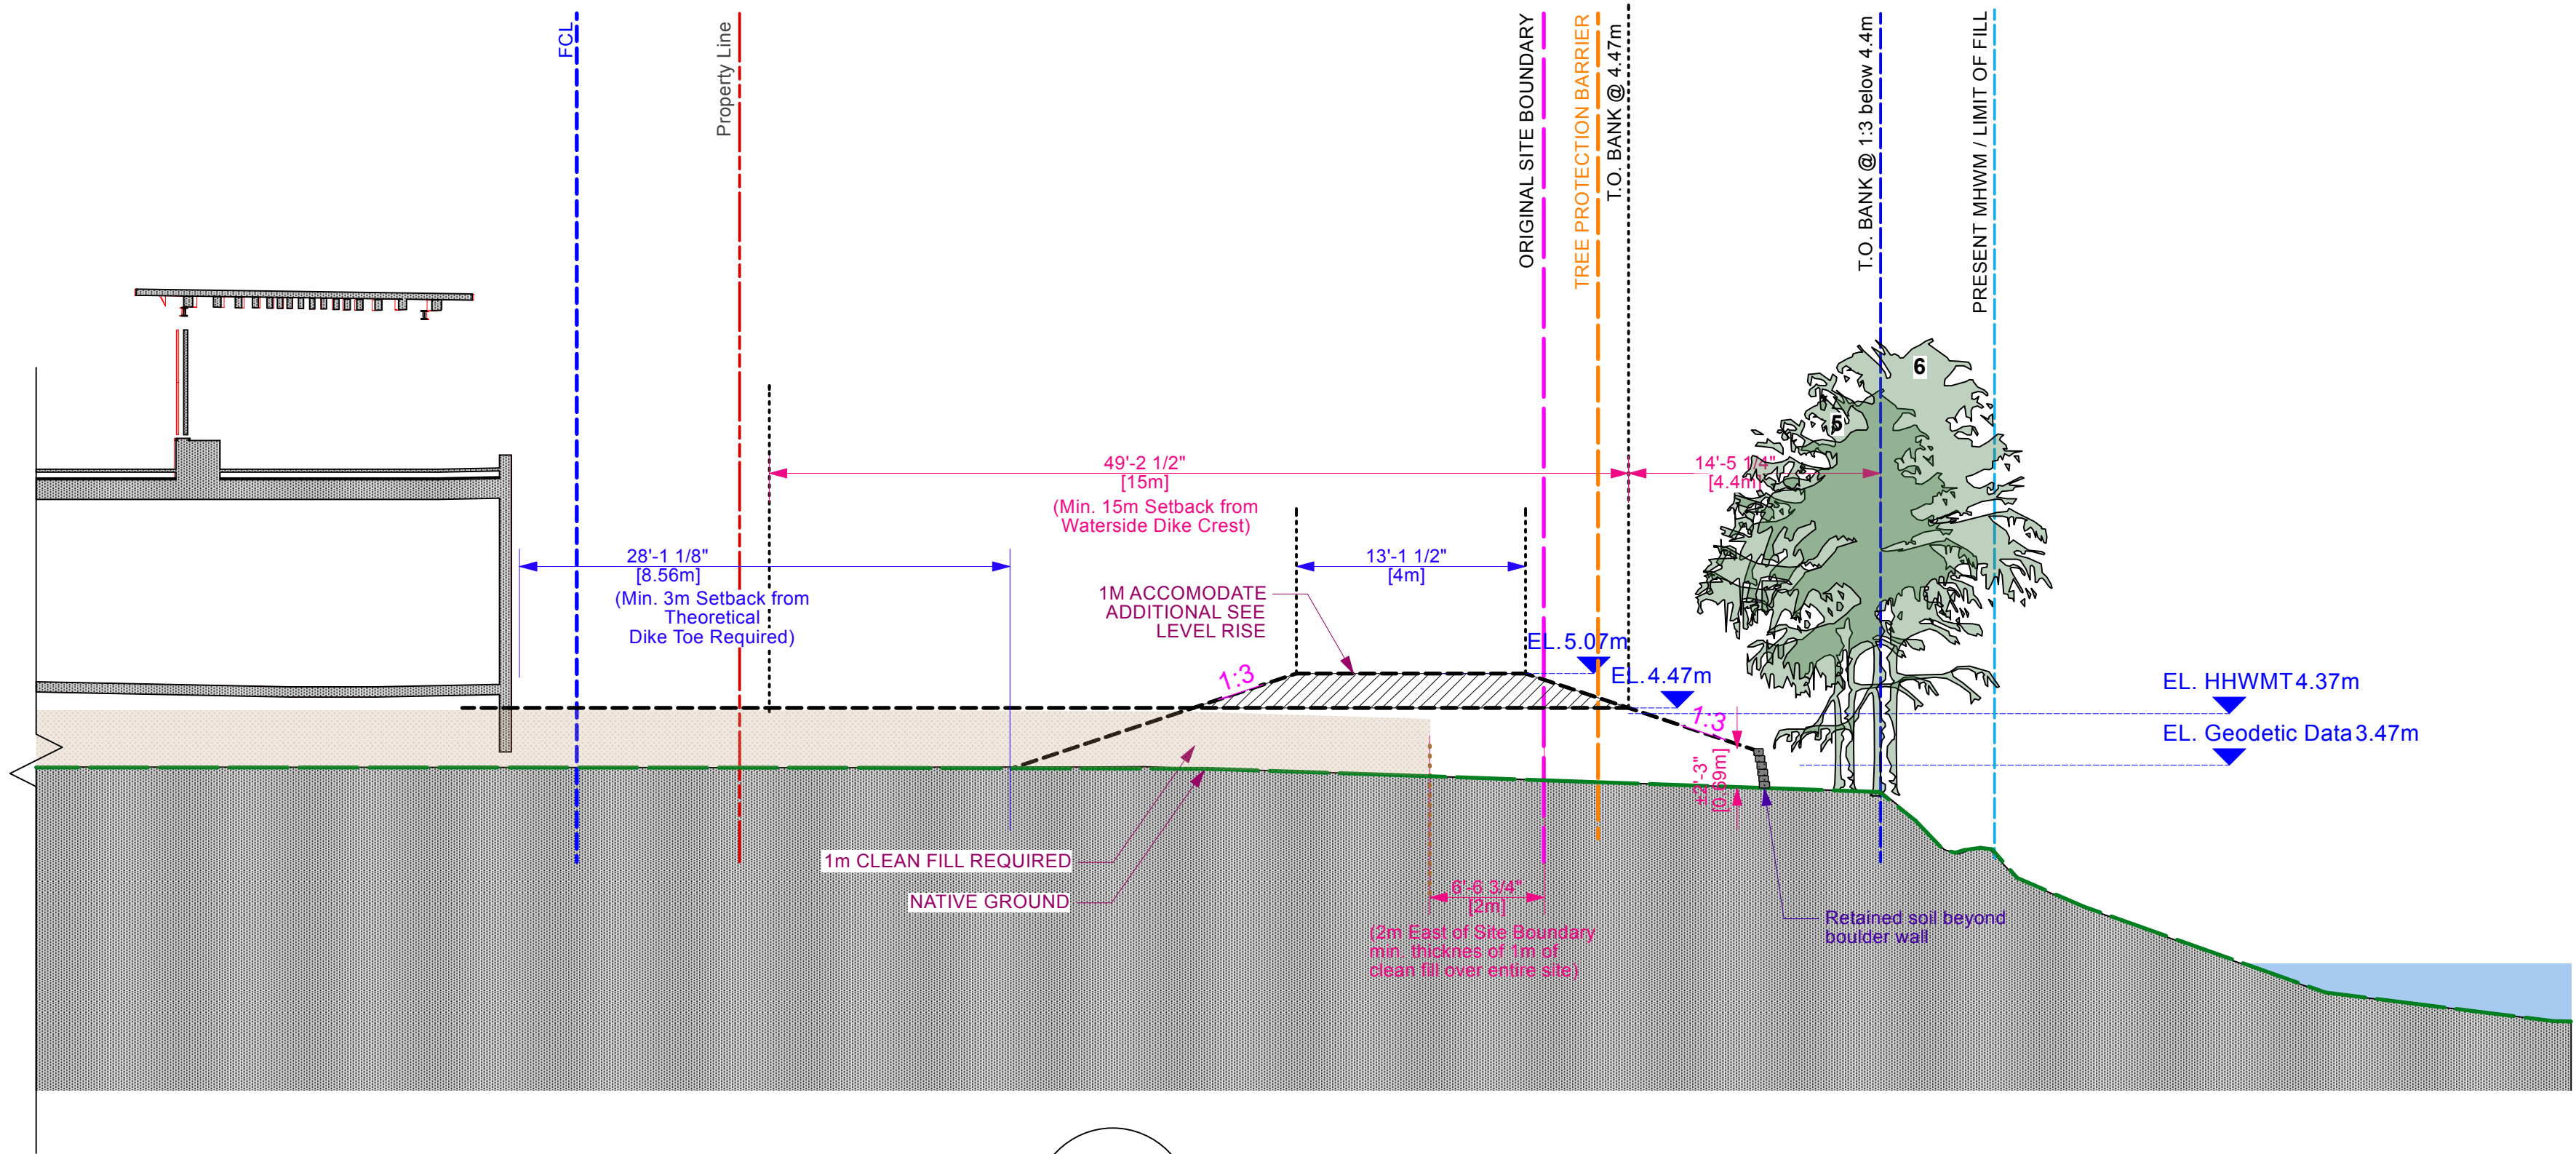

1 Section - Building 7
A7.11 Scale: 1/8" = 1'-0"

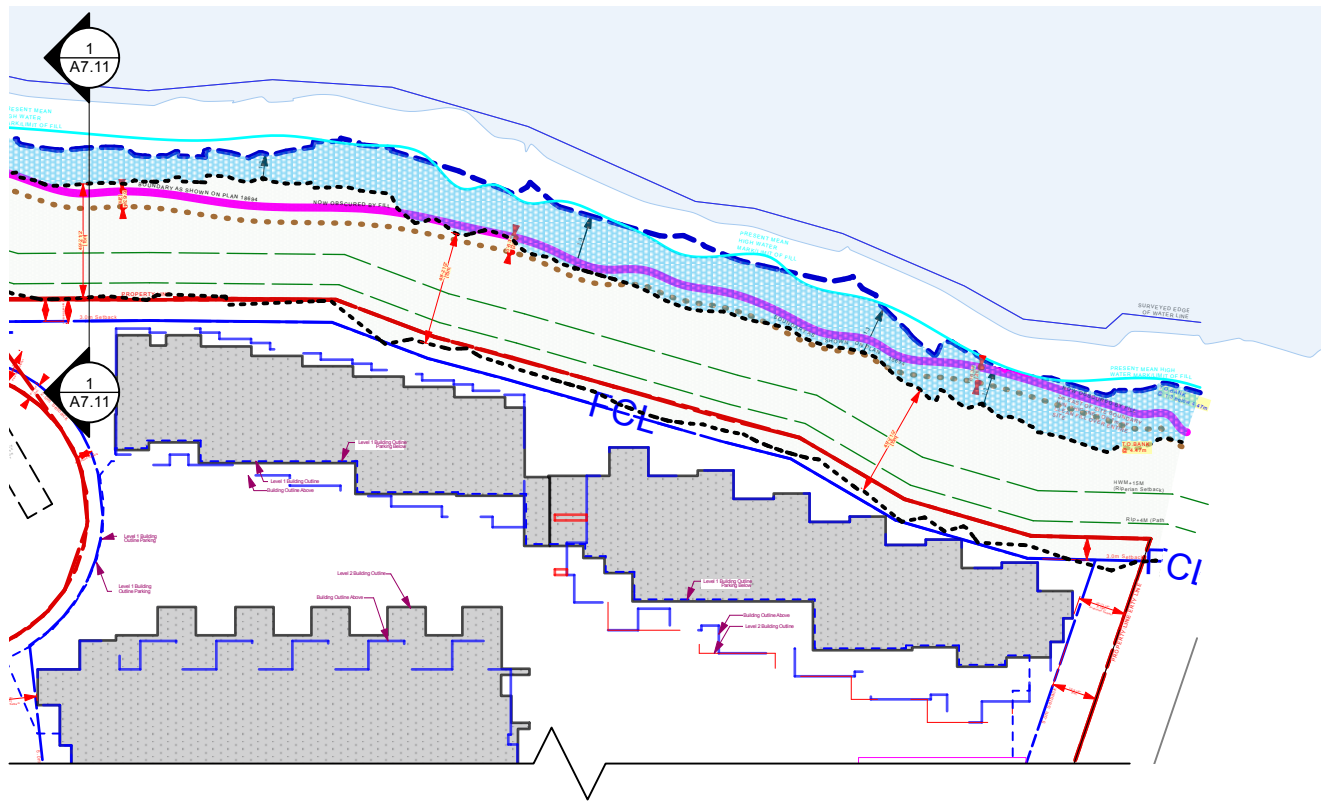

CORNERSTONE
architecture
307 - 611 Alexander Street
Vancouver, British Columbia,
Canada V6A 1E1
www.cornerarch.com
tel. 604-253-8800

IMPORTANT: Copyright reserved. This design and drawing is the exclusive property of Cornerstone Architecture and cannot be used for any purpose without the written consent of the Architect. This drawing is not to be used for construction until issued for that purpose by the Architect.

Prior to commencement of the Work, it is the Contractor's responsibility to review and verify drawing dimensions, datums and levels. Discrepancies between information on this drawing and actual site conditions and / or the remaining Contract Documents shall be brought to the attention of the Architect for clarification prior to proceeding with the Work. DO NOT SCALE THE DRAWINGS.

Num.	YY MM DD	REVISION	Num.	YY MM DD	ISSUE
3	2024-11-19		1	2024-03-7	Issued for ADP
1	2024-03-7				Issued for DP Application

Unless signed & sealed, these drawings are not to be used for approval by an authority or for reliance by a client or third party, including the general public.	
BUILDING CODE	BCBC 2024
ZONING	Rezoning
DEVELOPMENT PERMIT #	
BUILDING PERMIT #	
SCALE	1/16" = 1'-0"
PLOT DATE	Jun 9, 2025

DRAWING
**Section HWM to FCL @
Bldg 7**

PROJECT
Redbridge North Site

Squamish,
British Columbia

PROJECT NO.
1915

DRAWING NO.
A7.11



NOTE: REFER TO LANDSCAPE PLAN FOR
RETAINED EXISTING TREES

Site Statistics:		
	Proposed	Allowable CD-77
1. Lot Area:	106,381 sq.ft.	
2. Building Footprint: (Diagram on page A-1.1)	43,804 sq.ft.	41,18 sq.ft.
3. Lot Coverage:	41.18 %	40%
4. Building Height:	26.89 m	26m (Geodetic Elevation)

CORNERSTONE
architecture
307 - 611 Alexander Street
Vancouver, British Columbia,
Canada V6A 1E1
www.cornerstonearch.com
tel. 604-253-8800

IMPORTANT: Copyright reserved. This design and drawing is the exclusive property of Cornerstone Architecture and cannot be used for any purpose without the written consent of the Architect. This drawing is not to be used for construction until issued for that purpose by the Architect.
Prior to commencement of the Work, it is the Contractor's responsibility to review and verify drawing dimensions, datums and levels. Discrepancies between information on this drawing and actual site conditions and / or the remaining Contract Documents shall be brought to the attention of the Architect for clarification prior to proceeding with the Work. DO NOT SCALE THE DRAWINGS.

Num.	YY MM DD	REVISION	Num.	YY MM DD	ISSUE
3	2024-11-19		1	2024-03-7	Issued for ADP
1	2024-03-7				Issued for DP Application

Unless signed and sealed, these drawings are not to be used for approval by an authority or for reliance by a client or third party, including the general public.	
BUILDING CODE	BCBC 2024
ZONING	Rezoning
DEVELOPMENT PERMIT #	
BUILDING PERMIT #	
SCALE	1/16" = 1'-0"
PLOT DATE	Jun 9, 2025

DRAWING
Site Plan 1/16 Scale

PROJECT
Redbridge North Site
Squamish,
British Columbia
PROJECT NO.
1915
DRAWING NO.
A1.0