

40782 Perth Drive

Squamish BC

ISSUED FOR DP

2024-10-07



STARK

STARK ARCHITECTURE LTD.
100-39470 QUEENS WAY
SQUAMISH, BC V8B 0Z5
604 620 1210
CONTACT@STARK.CA

COPYRIGHT RESERVED. THESE DRAWINGS AND RELATED DESIGNS ARE THE EXCLUSIVE PROPERTY OF STARK ARCHITECTURE LTD., AND CANNOT BE USED OR REPRODUCED WITHOUT EXPRESS WRITTEN CONSENT. ONLY THOSE DRAWINGS BEARING AN ORIGINAL PROFESSIONAL SEAL, SHALL BE DEEMED OFFICIAL COPIES WHICH HAVE BEEN ISSUED FOR PERMIT APPLICATIONS AND/OR CONSTRUCTION, AS NOTED ON THE DRAWING. ANY DRAWING RECEIVED ELECTRONICALLY, IS TO BE USED FOR INFORMATION AND/OR REFERENCE ONLY.

ALL DIMENSIONS TO BE VERIFIED BY CONTRACTOR. ANY DISCREPANCIES SHALL BE BROUGHT TO THE ATTENTION OF THE ARCHITECT. DRAWINGS TO BE READ IN CONJUNCTION WITH ALL OTHER DRAWINGS AND SPECIFICATIONS.

ANY ERRORS OR OMISSIONS ON THE DRAWINGS SHALL BE REPORTED TO STARK ARCHITECTURE LTD. FOR CLARIFICATION AND REVISION.

PROJECT DIRECTORY

ARCHITECT:
STARK ARCHITECTURE
210 - 38026 2 AVE.
SQUAMISH, BC V8B 0C3
t: 604-620-1210
e: contact@starkarch.com

LANDSCAPE ARCHITECT:
PMG LANDSCAPE
Burnaby, BC V5C 6G9
t: 604-294-0011
e: Office@pmglandscapes.com

CIVIL ENGINEER:
BINNIE
Squamish, BC V8B 0G2
t: 604-892-8222
e: RDosSantos@binnie.com

ENVIRONMENTAL
PHOENIX ENVIRONMENTAL
Vancouver, BC V6J 4S5
t: 604-689-3888
e: ken@phoenixenvironmental.com

DRAWING LIST		
SHEET NO.	SHEET NAME	Current Revision Description
A001	TITLE SHEET	ISSUED FOR DP
A002	PROJECT DATA & CONTEXT PLAN	ISSUED FOR DP
A003	CONTEXT PHOTOS	ISSUED FOR DP
A004	ARCHITECTURAL PRECEDENTS	ISSUED FOR DP
A005	BUILDING CONCEPT	ISSUED FOR DP
A007	NORTH & SOUTH FRONT VIEWS	ISSUED FOR DP
A101	SITE PLAN	ISSUED FOR DP
A108	AREA PLANS	ISSUED FOR DP
A200	FLOORPLANS - LEVEL 1	ISSUED FOR DP
A201	FLOORPLANS - LEVEL 2-3	ISSUED FOR DP
A202	FLOORPLANS - LEVEL 4	ISSUED FOR DP
A401	Elevations	ISSUED FOR DP
A402	Elevations	ISSUED FOR DP
A501	LONGITUDINAL SECTION	ISSUED FOR DP
A502	SITE SECTION	ISSUED FOR DP
TOTAL: 15		

STARK ARCHITECTURE LTD.
100-39470 QUEENS WAY
SQUAMISH, BC V8B 0Z5
604 620 1210
CONTACT@STARK.CA

COPYRIGHT RESERVED. THESE DRAWINGS AND RELATED DESIGNS ARE THE EXCLUSIVE PROPERTY OF STARK ARCHITECTURE LTD.. AND CANNOT BE USED OR REPRODUCED WITHOUT EXPRESS WRITTEN CONSENT. ONLY THOSE DRAWINGS BEARING AN ORIGINAL PROFESSIONAL SEAL, SHALL BE DEEMED OFFICIAL COPIES WHICH MAY BE USED FOR PERMIT APPLICATIONS AND/OR CONSTRUCTION. AS NOTED ON THE DRAWING, ANY DRAWING RECEIVED ELECTRONICALLY, IS TO BE USED FOR INFORMATION AND/OR REFERENCE ONLY.

ALL DIMENSIONS TO BE VERIFIED BY CONTRACTOR. ANY DISCREPANCIES SHALL BE BROUGHT TO THE ATTENTION OF THE ARCHITECT. DRAWINGS TO BE READ IN CONJUNCTION WITH ALL OTHER DRAWINGS AND SPECIFICATIONS.

ANY ERRORS OR OMISSIONS ON THE DRAWINGS SHALL
BE REPORTED TO STARK ARCHITECTURE LTD. FOR
CLARIFICATION AND REVISION.



40782 Perth Dr.



Bike Path



Bus Stop
(3 min walk)



Dog Park
(11 min walk)
(22 min walk)



Garibaldi Highlands Elementary
(11 min walk)

1.0 Site Info			
•Civic Address	40782 Perth Dr. Squamish, BC V0N 1T0		
•Legal Address + PID	Lot 327 Block R District		
	Lot 512		Roll No.
	Plan 18509	PID: 007148283	6000011454006
•DCP Land Use Designation	Residential Neighbourhood		
•DCP DP Area	Single Family Residential		
•Zoning	RS - Residential		
•Lot Area	11,940 m ²		

2.0 Zoning Summary			
CD-101		Permitted	Provided
•Maximum Building Height		9m	11.9m
Density			
•Townhouse Dwelling Units		4 Units	4 U
Total Units (CD-101)		4 Units	4 U
•Maximum Residential GFA		3,650 m ²	1068 m ²
Total Residential GFA (CD-101)		3,650 m²	1,068
Setbacks			
•Front Setback		7.62 m	7.62 m
•Rear Setback		7.62 m	7.62 m
•Inner Side Setback		2.13 m	2.13 m
•Outer Side Setback		2.13 m	2.13 m

3.0 Parking and Loading			
Vehicle Space Type		Required	Provided
•Regular Car Spaces		8 Spaces	8 Spaces
Total Residential		8 Spaces	8 Spaces
•Visitor		1 Spaces	1 Space
Total Parking		9 Spaces	9 Spaces
Bike Parking			
•Bike - Residential		8	

4.0	Amenity			
	Private Useable Open Space		Required	Provided
	Total Private Useable Open Space		106.8 m2	474

[illegible][illegible]

NO	YYYY-MM-DD	REVISION DESCRIPTION
----	------------	----------------------

40782 Perth Drive
Squamish BC

STAMP




ISSUED FOR DP

2024-10-07

PROJECT DATA &
CONTEXT PLAN

SCALE	PROJECT NO.	0000
A002		1
SHEET NUMBER		REVISION

ANY ERRORS OR OMISSIONS ON THE DRAWINGS SHALL
BE REPORTED TO STARK ARCHITECTURE LTD. FOR
CLARIFICATION AND REVISION.

   

NO	YYYY-MM-DD	REVISION DESCRIPTION
----	------------	----------------------

Squamish BC

		0000
SCALE	PROJECT NO.	
A003		1
SHEET NO. (IN SET)		REVISION

STARK

Stark Architecture Ltd.
210 - 38026 2nd Ave
Squamish, BC V8B 0C3
t: 604 620 1210
e: contact@starkarch.com

THIS DRAWING AND RELATED DESIGNS ARE THE EXCLUSIVE PROPERTY OF STARK ARCHITECTURE LTD., AND CANNOT BE USED OR REPRODUCED WITHOUT EXPRESS WRITTEN CONSENT. ONLY THOSE DRAWINGS BEARING AN ORIGINAL PROFESSIONAL SEAL, SHALL BE DEEMED OFFICIAL COPIES WHICH HAVE BEEN ISSUED FOR PERMIT APPLICATIONS AND/OR CONSTRUCTION, AS NOTED ON THE DRAWING. ANY DRAWING RECEIVED ELECTRONICALLY, IS TO BE USED FOR INFORMATION AND/OR REFERENCE ONLY.

[illegible]

40782 Perth
Drive

Squamish BC

STAMP

ISSUED FOR DP







2024-10-07

ARCHITECTURAL
PRECEDENTS

SCALE	PROJECT NO. 0000
-------	------------------

A004	1
------	---



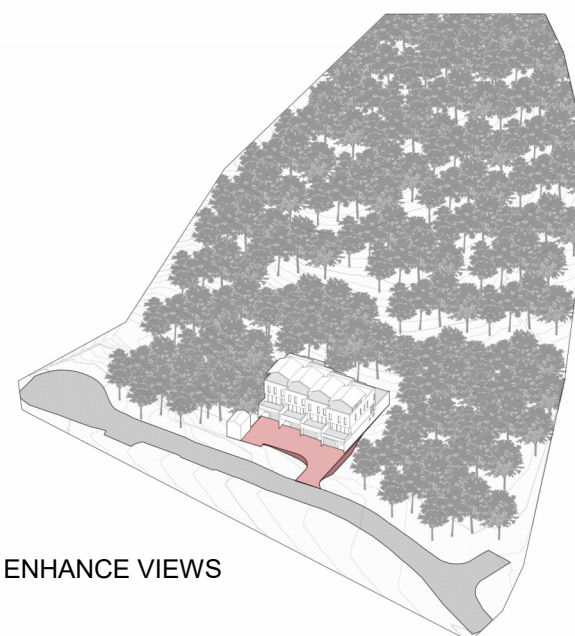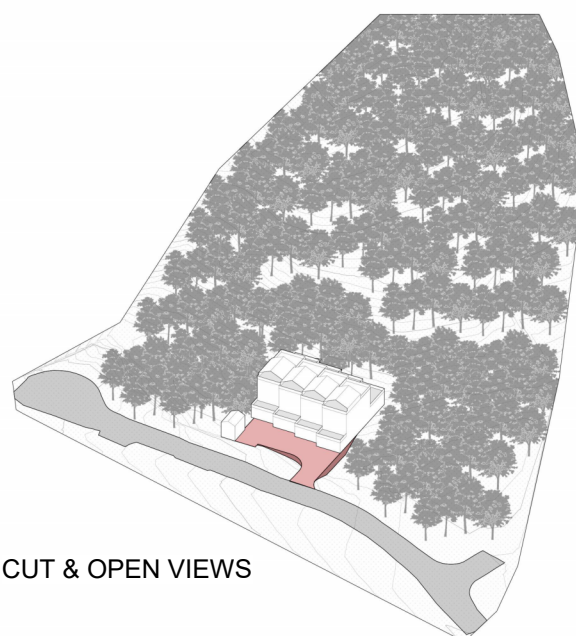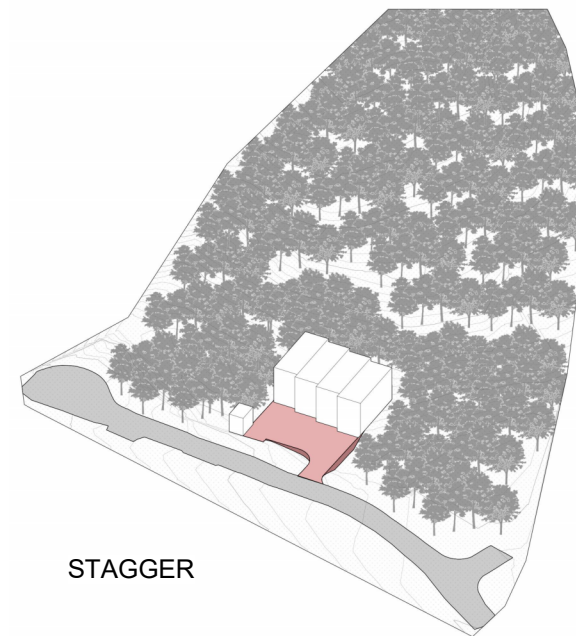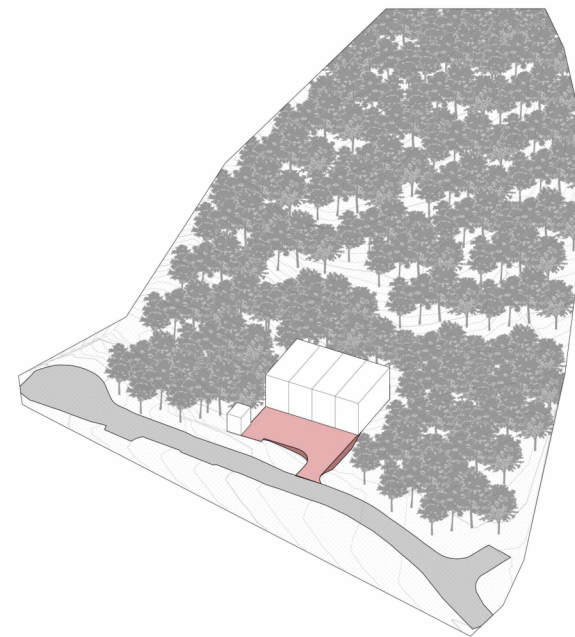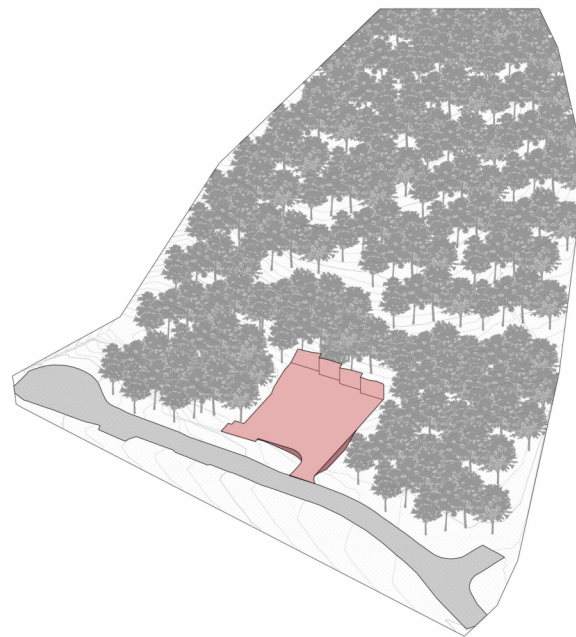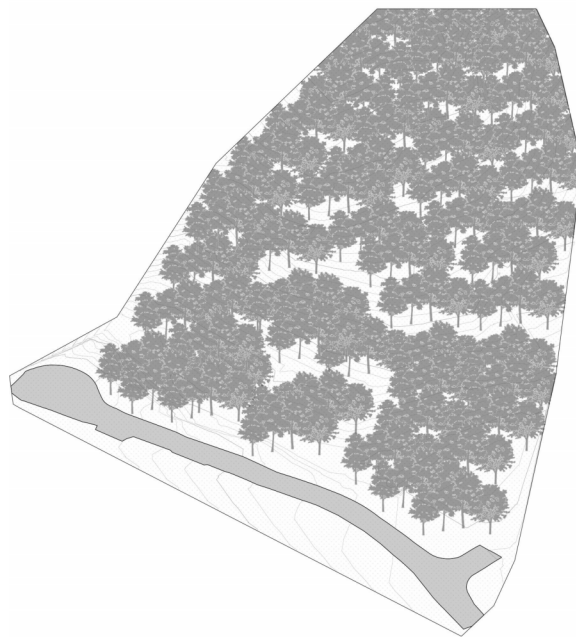

BUILDING CONCEPT

The design for this development draws deeply from the natural environment of the site, integrating the essence of the surrounding landscape into every aspect. By reflecting the dynamic green patterns of the forest, the angularity of exposed rock, and the warmth of timber, the structures harmonize with their setting, becoming a seamless extension of the hillside. The choice of a modest material palette and modern form ensures that the buildings subtly blend into the landscape, maintaining visual continuity with the forested hillsides that define the Squamish environment. Additionally, the roof has been thoughtfully designed to be solar-ready, paving the way for future solar integration and further enhancing the sustainability of this development. This approach not only ensures aesthetic appeal from various vantage points below but also aligns with our commitment to environmental harmony.

STARK

STARK ARCHITECTURE LTD.

100-39470 QUEENS WAY
SQUAMISH, BC V8B 0Z5
604 620 1210
CONTACT@STARK.CA

COPYRIGHT RESERVED. THESE DRAWINGS AND
RELATED DESIGNS ARE THE EXCLUSIVE PROPERTY OF
STARK ARCHITECTURE LTD., AND CANNOT BE USED OR
REPRODUCED WITHOUT EXPRESS WRITTEN CONSENT.
ONLY THOSE DRAWINGS BEARING AN ORIGINAL
PROFESSIONAL SEAL, SHALL BE DEEMED OFFICIAL.
COPIES WHICH HAVE BEEN ISSUED FOR PERMIT
APPLICATIONS AND/OR CONSTRUCTION, AS NOTED ON
THE DRAWING, ANY DRAWING RECEIVED
ELECTRONICALLY, IS TO BE USED FOR INFORMATION
AND/OR REFERENCE ONLY.

ALL DIMENSIONS TO BE VERIFIED BY CONTRACTOR. ANY DISCREPANCIES SHALL BE BROUGHT TO THE ATTENTION OF THE ARCHITECT. DRAWINGS TO BE READ IN CONJUNCTION WITH ALL OTHER DRAWINGS AND SPECIFICATIONS.

ANY ERRORS OR OMISSIONS ON THE DRAWINGS SHALL
BE REPORTED TO STARK ARCHITECTURE LTD. FOR
CLARIFICATION AND REVISION.

[illegible]

40782 Perth Drive

Squamish BC

STAMP

ISSUED FOR DP

2024-10-07

BUILDING CONCEPT

SCALE	PROJECT NO.	0000
A005		1
SHEET NO. (MSCD)		REVISION



North view from rear



South view from rear

STARK

STARK ARCHITECTURE LTD.

100-39470 QUEENS WAY
SQUAMISH, BC V8B 0Z5
604 620 1210
CONTACT@STARK.CA

COPYRIGHT RESERVED. THESE DRAWINGS AND RELATED DESIGNS ARE THE EXCLUSIVE PROPERTY OF STARK ARCHITECTURE LTD., AND CANNOT BE USED OR REPRODUCED WITHOUT EXPRESS WRITTEN CONSENT. ONLY THOSE DRAWINGS BEARING AN ORIGINAL PROFESSIONAL SEAL, SHALL BE DEEMED OFFICIAL COPIES WHICH HAVE BEEN ISSUED FOR PERMIT APPLICATIONS AND/OR CONSTRUCTION, AS NOTED ON THE DRAWING. ANY DRAWING RECEIVED ELECTRONICALLY, IS TO BE USED FOR INFORMATION AND/OR REFERENCE ONLY.

ALL DIMENSIONS TO BE VERIFIED BY CONTRACTOR. ANY DISCREPANCIES SHALL BE BROUGHT TO THE ATTENTION OF THE ARCHITECT. DRAWINGS TO BE READ IN CONJUNCTION WITH ALL OTHER DRAWINGS AND SPECIFICATIONS.

ANY ERRORS OR OMISSIONS ON THE DRAWINGS SHALL
BE REPORTED TO STARK ARCHITECTURE LTD. FOR
CLARIFICATION AND REVISION.

[illegible]

NO	YYYY-MM-DD	REVISION DESCRIPTION
----	------------	----------------------

40782 Perth Drive

Squamish BC

STAMP

NORTH & SOUTH
REAR VIEWS

		0000	
SCALE		PROJECT NO.	
A008			
SHEET NO. (MSDP)		DIVISION	



1 Site Plan
A108 scale: 1" = 20'-0"

GRAPHICS LEGEND

- ENTRY / EXIT
- PROPERTY LINE
- SETBACK LINE
- EXISTING TRAIL
- RIPARIAN SETBACK
- WATERCOURSE
- RELOCATED CULVERT

STARK

STARK ARCHITECTURE LTD.
100-39470 QUEEN'S WAY
SQUAMISH, BC V8B 0Z5
604 620 1210
CONTACT@STARK.CA

COPYRIGHT RESERVED. THESE DRAWINGS AND RELATED DESIGNS ARE THE EXCLUSIVE PROPERTY OF STARK ARCHITECTURE LTD. AND CANNOT BE USED OR REPRODUCED WITHOUT EXPRESS WRITTEN CONSENT. ONLY THOSE DRAWINGS BEARING AN ORIGINAL PROFESSIONAL SEAL SHALL BE DEEMED OFFICIAL COPIES WHICH HAVE BEEN ISSUED FOR PERMIT APPLICATIONS AND/OR CONSTRUCTION, AS NOTED ON THE DRAWING. ANY DRAWING RECEIVED ELECTRONICALLY IS TO BE USED FOR INFORMATION AND/OR REFERENCE ONLY.

ALL DIMENSIONS TO BE VERIFIED BY CONTRACTOR. ANY DISCREPANCIES SHALL BE BROUGHT TO THE ATTENTION OF THE ARCHITECT. DRAWINGS TO BE READ IN CONJUNCTION WITH ALL OTHER DRAWINGS AND SPECIFICATIONS.

ANY ERRORS OR OMISSIONS ON THE DRAWINGS SHALL BE REPORTED TO STARK ARCHITECTURE LTD. FOR CLARIFICATION AND REVISION.



NO.	DATE	REVISION DESCRIPTION
1	2024-10-07	ISSUED FOR DP
2		
3		
40782 Perth Drive
Squamish BC

STAMP

ISSUED FOR DP
2024-10-07

SITE PLAN

As indicated	0000
SCALE	PROJECT NO.
A101	1
SHEET NUMBER	REVISION

STARK ARCHITECTURE LTD.
100-39470 QUEENS WAY
SQUAMISH, BC V8B 0Z5
604 620 1210
CONTACT@STARK.CA

COPYRIGHT RESERVED. THESE DRAWINGS AND
RELATED DESIGNS ARE THE EXCLUSIVE PROPERTY OF
STARK ARCHITECTURE LTD., AND CANNOT BE USED OR
REPRODUCED WITHOUT EXPRESS WRITTEN CONSENT.
ONLY THOSE DRAWINGS BEARING AN ORIGINAL
PROFESSIONAL SEAL, SHALL BE DEEMED OFFICIAL
COPIES WHICH HAVE BEEN ISSUED FOR PERMIT
APPLICATIONS. ANY REPRODUCTION NOTED ON
THE DRAWING, ANY DRAWING RECEIVED
ELECTRONICALLY, IS TO BE USED FOR INFORMATION
AND/OR REFERENCE ONLY.

ALL DIMENSIONS TO BE VERIFIED BY CONTRACTOR. ANY DISCREPANCIES SHALL BE BROUGHT TO THE ATTENTION OF THE ARCHITECT. DRAWINGS TO BE READ IN CONJUNCTION WITH ALL OTHER DRAWINGS AND SPECIFICATIONS.

ANY ERRORS OR OMISSIONS ON THE DRAWINGS SHALL
BE REPORTED TO STARK ARCHITECTURE LTD. FOR
CLARIFICATION AND REVISION.

[illegible]


STAMP

ISSUED FOR DP

2024-10-07

FLOORPLANS -
LEVEL 1

1/8" = 1'-0"		0000
SCALE	PROJECT NO.	
A200		1
SHEET NUMBER		REVISION

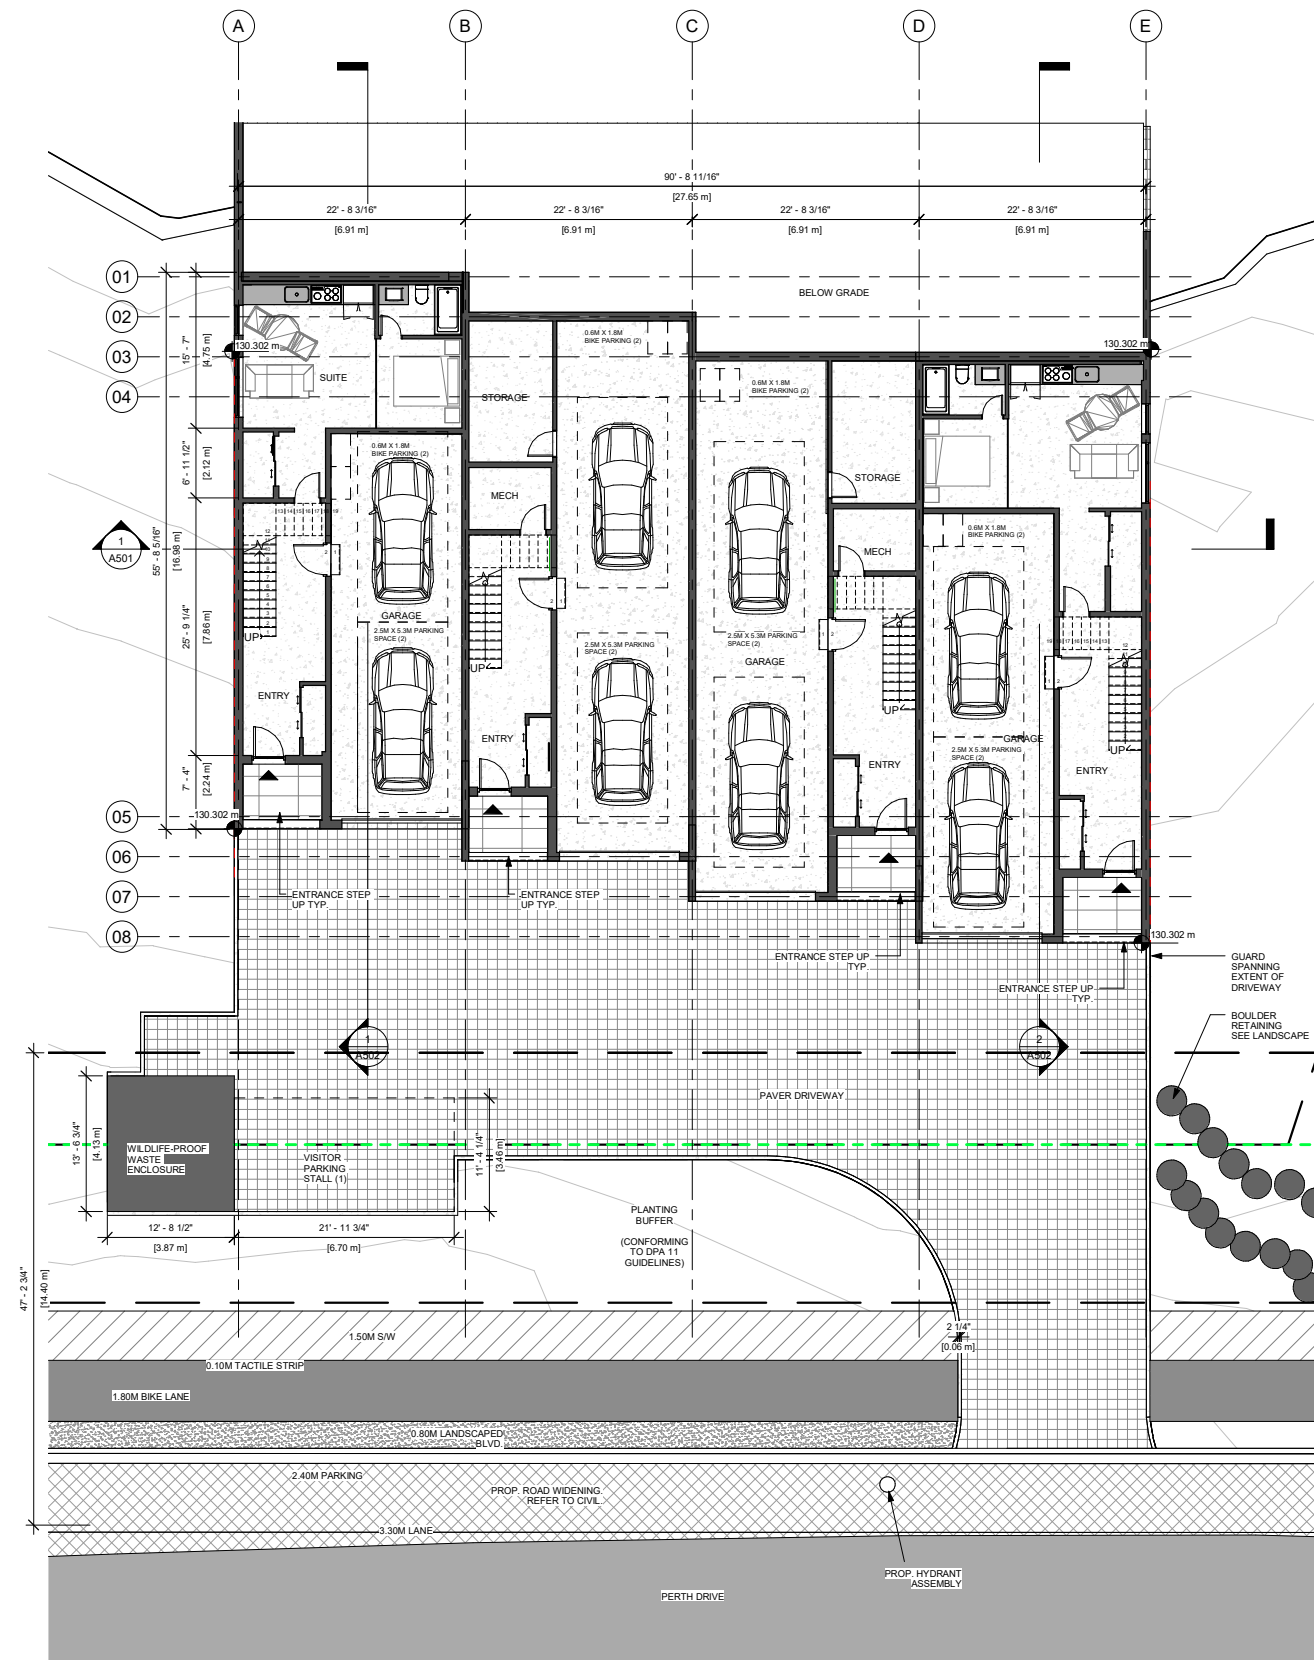

1 SD GROUND FLOOR A
A108 scale : 1/8" = 1'-0"

STARK ARCHITECTURE LTD.
100-39470 QUEENS WAY
SQUAMISH, BC V8B 0Z5
604 620 1210
CONTACT@STARK.CA

COPYRIGHT RESERVED. THESE DRAWINGS AND RELATED DESIGNS ARE THE EXCLUSIVE PROPERTY OF STARK ARCHITECTURE LTD., AND CANNOT BE USED OR REPRODUCED WITHOUT EXPRESS WRITTEN CONSENT. ONLY THOSE DRAWINGS BEARING AN ORIGINAL PROFESSIONAL SEAL, SHALL BE DEEMED OFFICIAL COPIES WHICH HAVE BEEN ISSUED FOR PERMIT APPLICATIONS. ANY REPRODUCTION NOTED ON THE DRAWING, ANY DRAWING RECEIVED ELECTRONICALLY, IS TO BE USED FOR INFORMATION AND/OR REFERENCE ONLY.

ALL DIMENSIONS TO BE VERIFIED BY CONTRACTOR. ANY DISCREPANCIES SHALL BE BROUGHT TO THE ATTENTION OF THE ARCHITECT. DRAWINGS TO BE READ IN CONJUNCTION WITH ALL OTHER DRAWINGS AND SPECIFICATIONS.


ANY ERRORS OR OMISSIONS ON THE DRAWINGS SHALL
BE REPORTED TO STARK ARCHITECTURE LTD. FOR
CLARIFICATION AND REVISION.

[illegible]

STAMP

2024-10-07

1/8" = 1'-0"		0000
SCALE	PROJECT NO.	
A201		1
SHEET NUMBER		REVISION

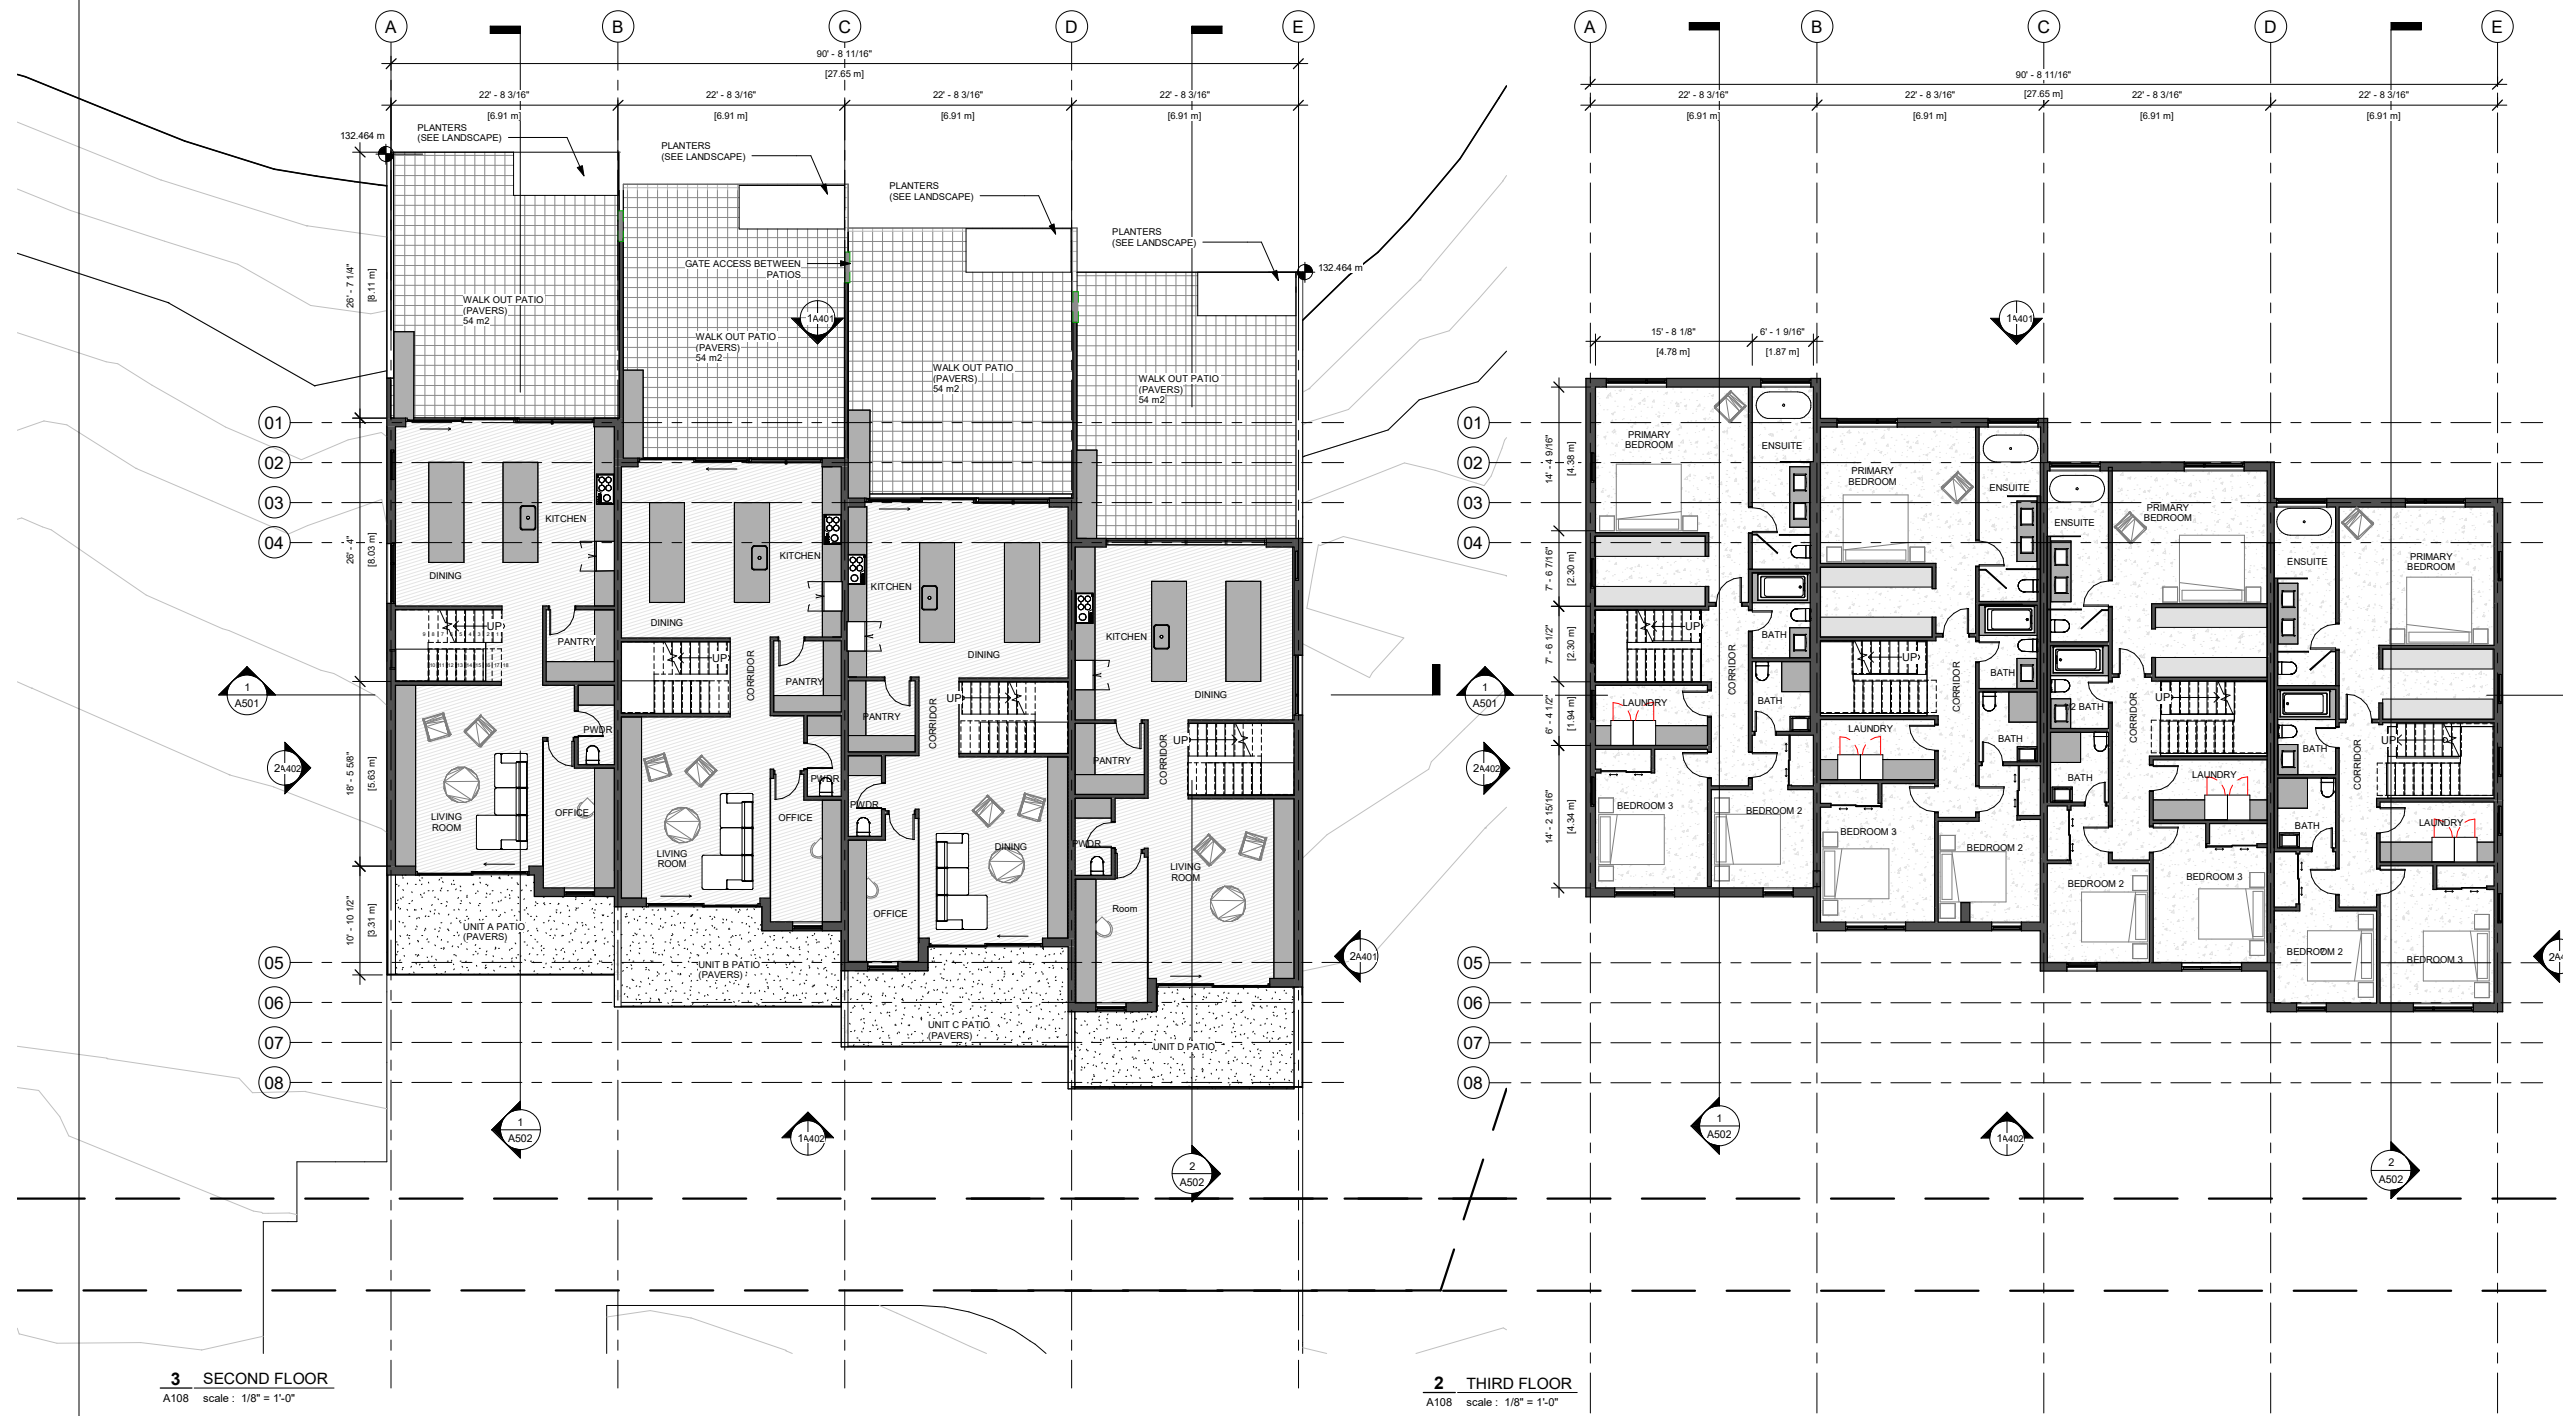

STARK ARCHITECTURE LTD.
100-39470 QUEENS WAY
SQUAMISH, BC V8B 0Z5
604 620 1210
CONTACT@STARK.CA

COPYRIGHT RESERVED. THESE DRAWINGS AND RELATED DESIGNS ARE THE EXCLUSIVE PROPERTY OF STARK ARCHITECTURE LTD., AND CANNOT BE USED OR REPRODUCED WITHOUT EXPRESS WRITTEN CONSENT. ONLY THOSE DRAWINGS BEARING AN ORIGINAL PROFESSIONAL SEAL, SHALL BE DEEMED OFFICIAL COPIES WHICH HAVE BEEN ISSUED FOR PERMIT APPLICATIONS. ANY REPRODUCTION NOTED ON THE DRAWING, ANY DRAWING RECEIVED ELECTRONICALLY, IS TO BE USED FOR INFORMATION AND/OR REFERENCE ONLY.

ALL DIMENSIONS TO BE VERIFIED BY CONTRACTOR. ANY DISCREPANCIES SHALL BE BROUGHT TO THE ATTENTION OF THE ARCHITECT. DRAWINGS TO BE READ IN CONJUNCTION WITH ALL OTHER DRAWINGS AND SPECIFICATIONS.

ANY ERRORS OR OMISSIONS ON THE DRAWINGS SHALL
BE REPORTED TO STARK ARCHITECTURE LTD. FOR
CLARIFICATION AND REVISION.

[illegible]

1	2024-10-07	ISSUED FOR DP
---	------------	---------------

NO YYYY-MM-DD REVISION DESCRIPTION

STAMP

2024-10-07

1/8" = 1'-0"		0000
SCALE	PROJECT NO.	
A202		1
SHEET NO. (IN SET)		DESIGN

STARK ARCHITECTURE LTD.
100-39470 QUEENS WAY
SQUAMISH, BC V8B 0Z5
604 620 1210
CONTACT@STARK.CA

COPYRIGHT RESERVED. THESE DRAWINGS AND RELATED DESIGNS ARE THE EXCLUSIVE PROPERTY OF STARK ARCHITECTURE LTD., AND CANNOT BE USED OR REPRODUCED WITHOUT EXPRESS WRITTEN CONSENT. ONLY THOSE DRAWINGS BEARING AN ORIGINAL PROFESSIONAL SEAL, SHALL BE DEEMED OFFICIAL COPIES WHICH HAVE BEEN ISSUED FOR PERMIT APPLICATIONS. ANY OTHER COPIES ARE NOTED ON THE DRAWING. ANY DRAWING RECEIVED ELECTRONICALLY, IS TO BE USED FOR INFORMATION AND/OR REFERENCE ONLY.

ALL DIMENSIONS TO BE VERIFIED BY CONTRACTOR. ANY DISCREPANCIES SHALL BE BROUGHT TO THE ATTENTION OF THE ARCHITECT. DRAWINGS TO BE READ IN CONJUNCTION WITH ALL OTHER DRAWINGS AND SPECIFICATIONS.

ANY ERRORS OR OMISSIONS ON THE DRAWINGS SHALL
BE REPORTED TO STARK ARCHITECTURE LTD. FOR
CLARIFICATION AND REVISION.

[illegible]

NO	YYYY-MM-DD	REVISION DESCRIPTION
----	------------	----------------------

STAMP

ISSUED FOR DP

2024-10-07

Elevations

As indicated		0000
SCALE	PROJECT NO.	
A401		1
SHEET NUMBER		REVISION

STARK ARCHITECTURE LTD.
100-39470 QUEENS WAY
SQUAMISH, BC V8B 0Z5
604 620 1210
CONTACT@STARK.CA

COPYRIGHT RESERVED. THESE DRAWINGS AND RELATED DESIGNS ARE THE EXCLUSIVE PROPERTY OF STARK ARCHITECTURE LTD., AND CANNOT BE USED OR REPRODUCED WITHOUT EXPRESS WRITTEN CONSENT. ONLY THOSE DRAWINGS BEARING AN ORIGINAL PROFESSIONAL SEAL, SHALL BE DEEMED OFFICIAL COPIES WHICH HAVE BEEN ISSUED FOR PERMIT APPLICATIONS. ANY REPRODUCTION NOTED ON THE DRAWING, ANY DRAWING RECEIVED ELECTRONICALLY, IS TO BE USED FOR INFORMATION AND/OR REFERENCE ONLY.

ALL DIMENSIONS TO BE VERIFIED BY CONTRACTOR. ANY DISCREPANCIES SHALL BE BROUGHT TO THE ATTENTION OF THE ARCHITECT. DRAWINGS TO BE READ IN CONJUNCTION WITH ALL OTHER DRAWINGS AND SPECIFICATIONS.

ANY ERRORS OR OMISSIONS ON THE DRAWINGS SHALL
BE REPORTED TO STARK ARCHITECTURE LTD. FOR
CLARIFICATION AND REVISION.

[illegible]

1	2024-10-07	ISSUED FOR DP
---	------------	---------------

NO YYYY-MM-DD REVISION DESCRIPTION

NO	YYYY-MM-DD	REVISION DESCRIPTION
----	------------	----------------------

Squamish BC

STAMP

2024-10-07


As indicated		0000
SCALE	PROJECT NO.	
A402		1
SHEET NO. IN SET		REVISION

STARK ARCHITECTURE LTD.
100-39470 QUEENS WAY
SQUAMISH, BC V8B 0Z5
604 620 1210
CONTACT@STARK.CA

COPYRIGHT RESERVED. THESE DRAWINGS AND RELATED DESIGNS ARE THE EXCLUSIVE PROPERTY OF STARK ARCHITECTURE LTD., AND CANNOT BE USED OR REPRODUCED WITHOUT EXPRESS WRITTEN CONSENT. ONLY THOSE DRAWINGS BEARING AN ORIGINAL PROFESSIONAL SEAL, SHALL BE DEEMED OFFICIAL COPIES WHICH HAVE BEEN ISSUED FOR PERMIT APPLICATIONS. ANY CHANGES OR ADDITIONS NOTED ON THE DRAWING, ANY DRAWING RECEIVED ELECTRONICALLY, IS TO BE USED FOR INFORMATION AND/OR REFERENCE ONLY.

ALL DIMENSIONS TO BE VERIFIED BY CONTRACTOR. ANY DISCREPANCIES SHALL BE BROUGHT TO THE ATTENTION OF THE ARCHITECT. DRAWINGS TO BE READ IN CONJUNCTION WITH ALL OTHER DRAWINGS AND SPECIFICATIONS.

ANY ERRORS OR OMISSIONS ON THE DRAWINGS SHALL
BE REPORTED TO STARK ARCHITECTURE LTD. FOR
CLARIFICATION AND REVISION.

 [illegible]

NO	YYYY-MM-DD	REVISION DESCRIPTION
----	------------	----------------------

40782 Perth Drive

Squamish BC

STAMP

ISSUED FOR DP

2024-10-07

LONGITUDINAL
SECTION



1/8" = 1'-0"		0000
SCALE	PROJECT NO.	
A501		1
SHEET NUMBER		REVISION

STARK ARCHITECTURE LTD.
100-39470 QUEENS WAY
SQUAMISH, BC V8B 0Z5
604 620 1210
CONTACT@STARK.CA

COPYRIGHT RESERVED. THESE DRAWINGS AND RELATED DESIGNS ARE THE EXCLUSIVE PROPERTY OF STARK ARCHITECTURE LTD., AND CANNOT BE USED OR REPRODUCED WITHOUT EXPRESS WRITTEN CONSENT. ONLY THOSE DRAWINGS BEARING AN ORIGINAL PROFESSIONAL SEAL, SHALL BE DEEMED OFFICIAL COPIES WHICH HAVE BEEN ISSUED FOR PERMIT APPLICATIONS. ANY REVISIONS OR CHANGES NOTED ON THE DRAWING, ANY DRAWING RECEIVED ELECTRONICALLY, IS TO BE USED FOR INFORMATION AND/OR REFERENCE ONLY.

ALL DIMENSIONS TO BE VERIFIED BY CONTRACTOR. ANY DISCREPANCIES SHALL BE BROUGHT TO THE ATTENTION OF THE ARCHITECT. DRAWINGS TO BE READ IN CONJUNCTION WITH ALL OTHER DRAWINGS AND SPECIFICATIONS.

ANY ERRORS OR OMISSIONS ON THE DRAWINGS SHALL
BE REPORTED TO STARK ARCHITECTURE LTD. FOR
CLARIFICATION AND REVISION.

  [illegible]

1	2024-10-07	ISSUED FOR DP
NO	YYYY-MM-DD	REVISION DESCRIPTION

STAMP

SITE SECTION

1/8" = 1'-0"		0000
SCALE	PROJECT NO.	
A502		1
SHEET NO. (IN SET)		DESIGN