

|                                                   |  |                                                  |                       |
|---------------------------------------------------|--|--------------------------------------------------|-----------------------|
| <b>MCDERMOTT</b>                                  |  | Woodfibre LNG EPFC Project<br>Project No. 350106 |                       |
| Engineering Review Status<br>Code 1 - No Comments |  | By:<br>oscar.grisales2                           | Date:<br>May 22, 2025 |



## SUPPLIER DOCUMENT COVER SHEET



**350106 Woodfibre LNG Project**

|                                   |                                   |
|-----------------------------------|-----------------------------------|
| <b>Supplier Name:</b>             | <b>LBLNG</b>                      |
| <b>Purchase Order Title:</b>      | <b>Site Construction</b>          |
| <b>Equipment / Tag Number(s):</b> | <b>N/A</b>                        |
| <b>Supplier Document Number</b>   | <b>350106-SC-CV-001-SD-100300</b> |
| <b>SDR Code</b>                   | <b>F81</b>                        |

### Supplier's Revision Record

|     |           |                   |            |           |          |
|-----|-----------|-------------------|------------|-----------|----------|
|     |           |                   |            |           |          |
| A   | 14APR2025 | Issued for Permit | D.Eshpeter | P.Streith | A.Rimbey |
| Rev | Date      | Issue State       | By         | Checked   | Approved |

### Project Document Number

| Project Number | Purchase Order Number |          |           |          | Seq. No.      | Purchaser's Rev. |
|----------------|-----------------------|----------|-----------|----------|---------------|------------------|
| <b>350106</b>  | <b>SC-CV-001</b>      | <b>-</b> | <b>SD</b> | <b>-</b> | <b>100300</b> | <b>1</b>         |

**Document Title:** 01-BLG-0010 Vehicle Shelter - Architectural Permit Drawing Package

### SUPPLIER DOCUMENT REVIEW STATUS

Purchaser's review of Supplier's documents does not relieve Supplier of the responsibility for correctness under the Purchase Order. Permission to proceed does not constitute acceptance of design, detail and calculations, test methods or materials developed or selected by the Supplier and does not relieve the Supplier from full compliance with the Purchase Order or any other obligations, nor detract from any of the Purchaser's rights.

### Purchaser's Review Stamp

*Should the Supplier consider that any comments made by the Purchaser change the Scope of Supply, the Supplier shall advise the price and delivery implications of such changes within five working days of receipt. The Supplier must not incorporate such changes without prior approval of the Purchaser of the revised price and/or delivery period. RETROSPECTIVE CLAIMS WILL NOT BE CONSIDERED.*

This document consists of this front sheet plus **5** number of pages.

Roof Plan - Code Legend

- R1 PREFINISHED RAIN GUTTER C/W RAINWATER LEADERS
- R2 CONTINUOUS SNOW RETENTION SYSTEM

Roof Plan - Symbol Legend



- INDICATES DIRECTION OF ROOF SLOPE TO DRAIN
- RWL INDICATES RAIN WATER LEADER DOWN TO PRECAST CONCRETE SPLASH PAD

Reflected Ceiling Plan - Code Legend



- RC1 MECHANICAL EXHAUST HOOD. REFER TO MECHANICAL DRAWINGS
- RC2 STRUCTURAL BRACING. REFER TO STRUCTURAL DRAWINGS
- RC3 ELECTRIC UNIT HEATER. REFER TO MECHANICAL DRAWINGS

Reflected Ceiling - Symbol Legend

- EXP INDICATES EXPOSED CEILING
- INDICATES SUSPENDED LIGHT FIXTURE. REFER TO ELECTRICAL
- INDICATES EXTERIOR WALL PACK. REFER TO ELECTRICAL DRAWINGS

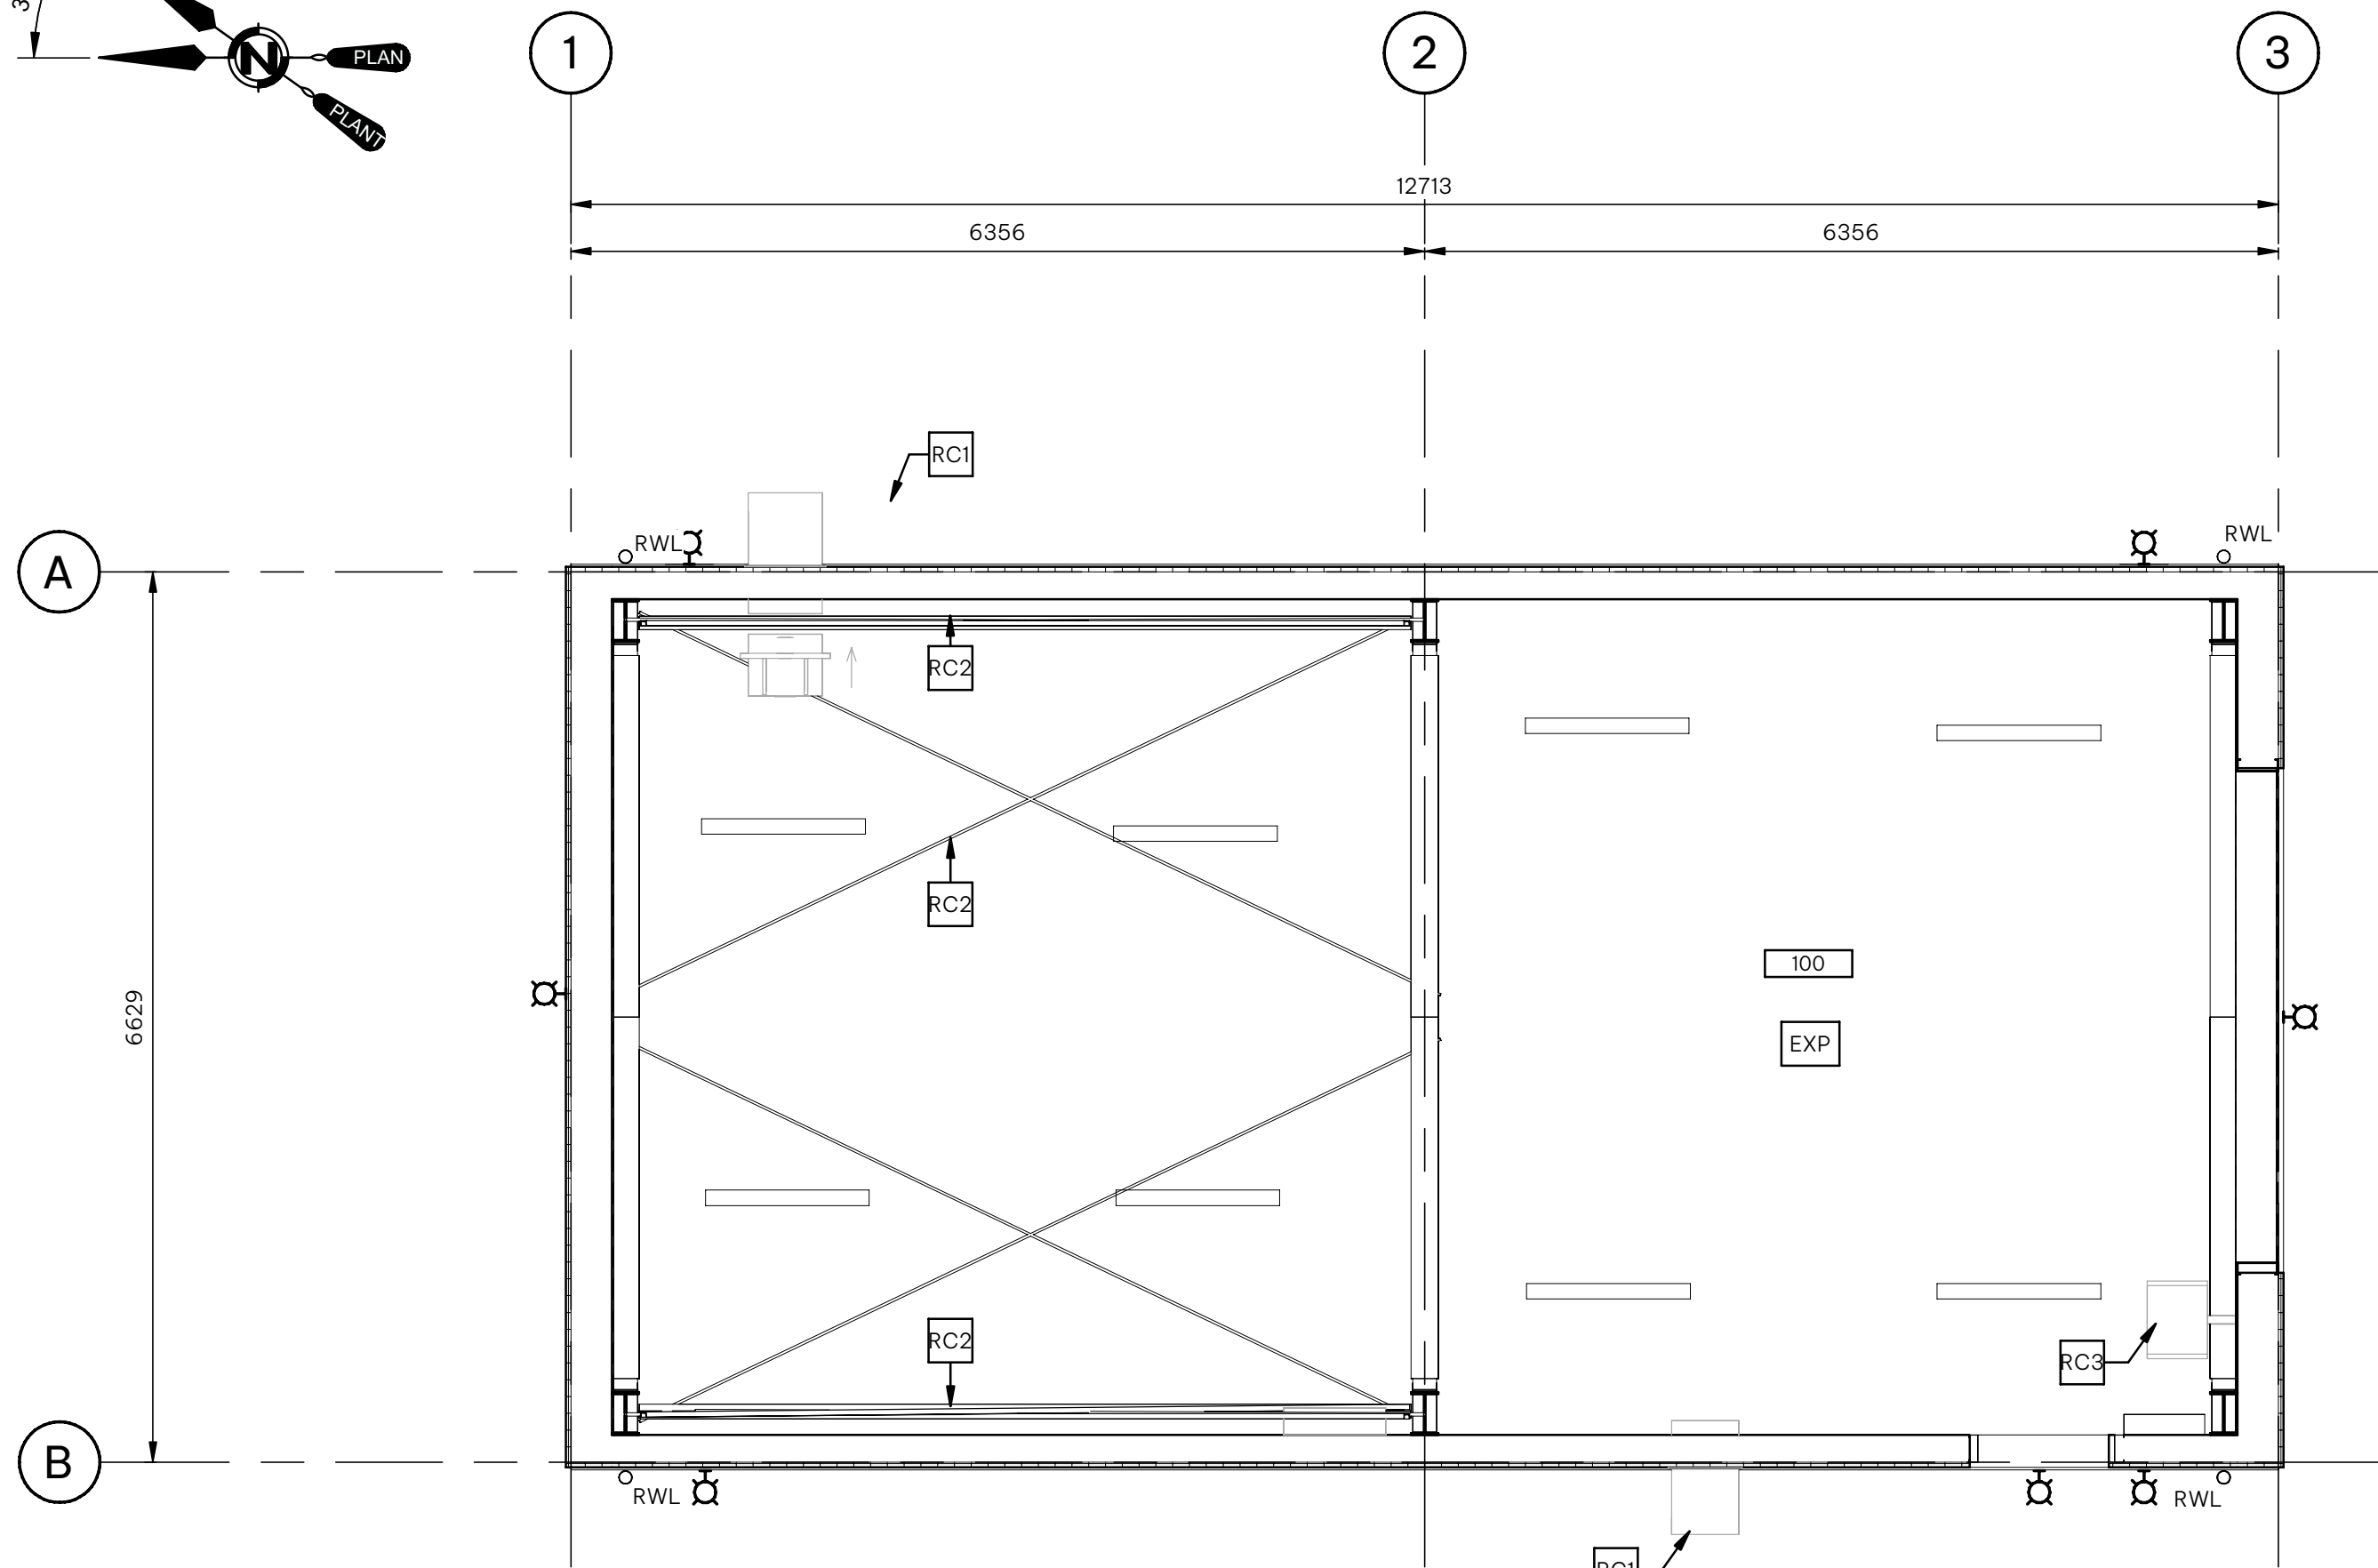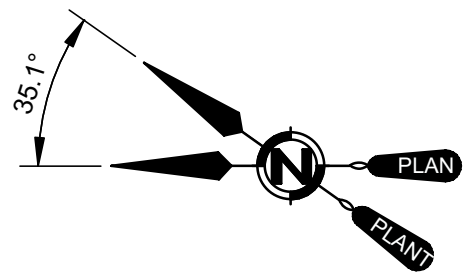

1 Vehicle Shelter - Reflected Ceiling Plan  
100007 SCALE: 1 : 50

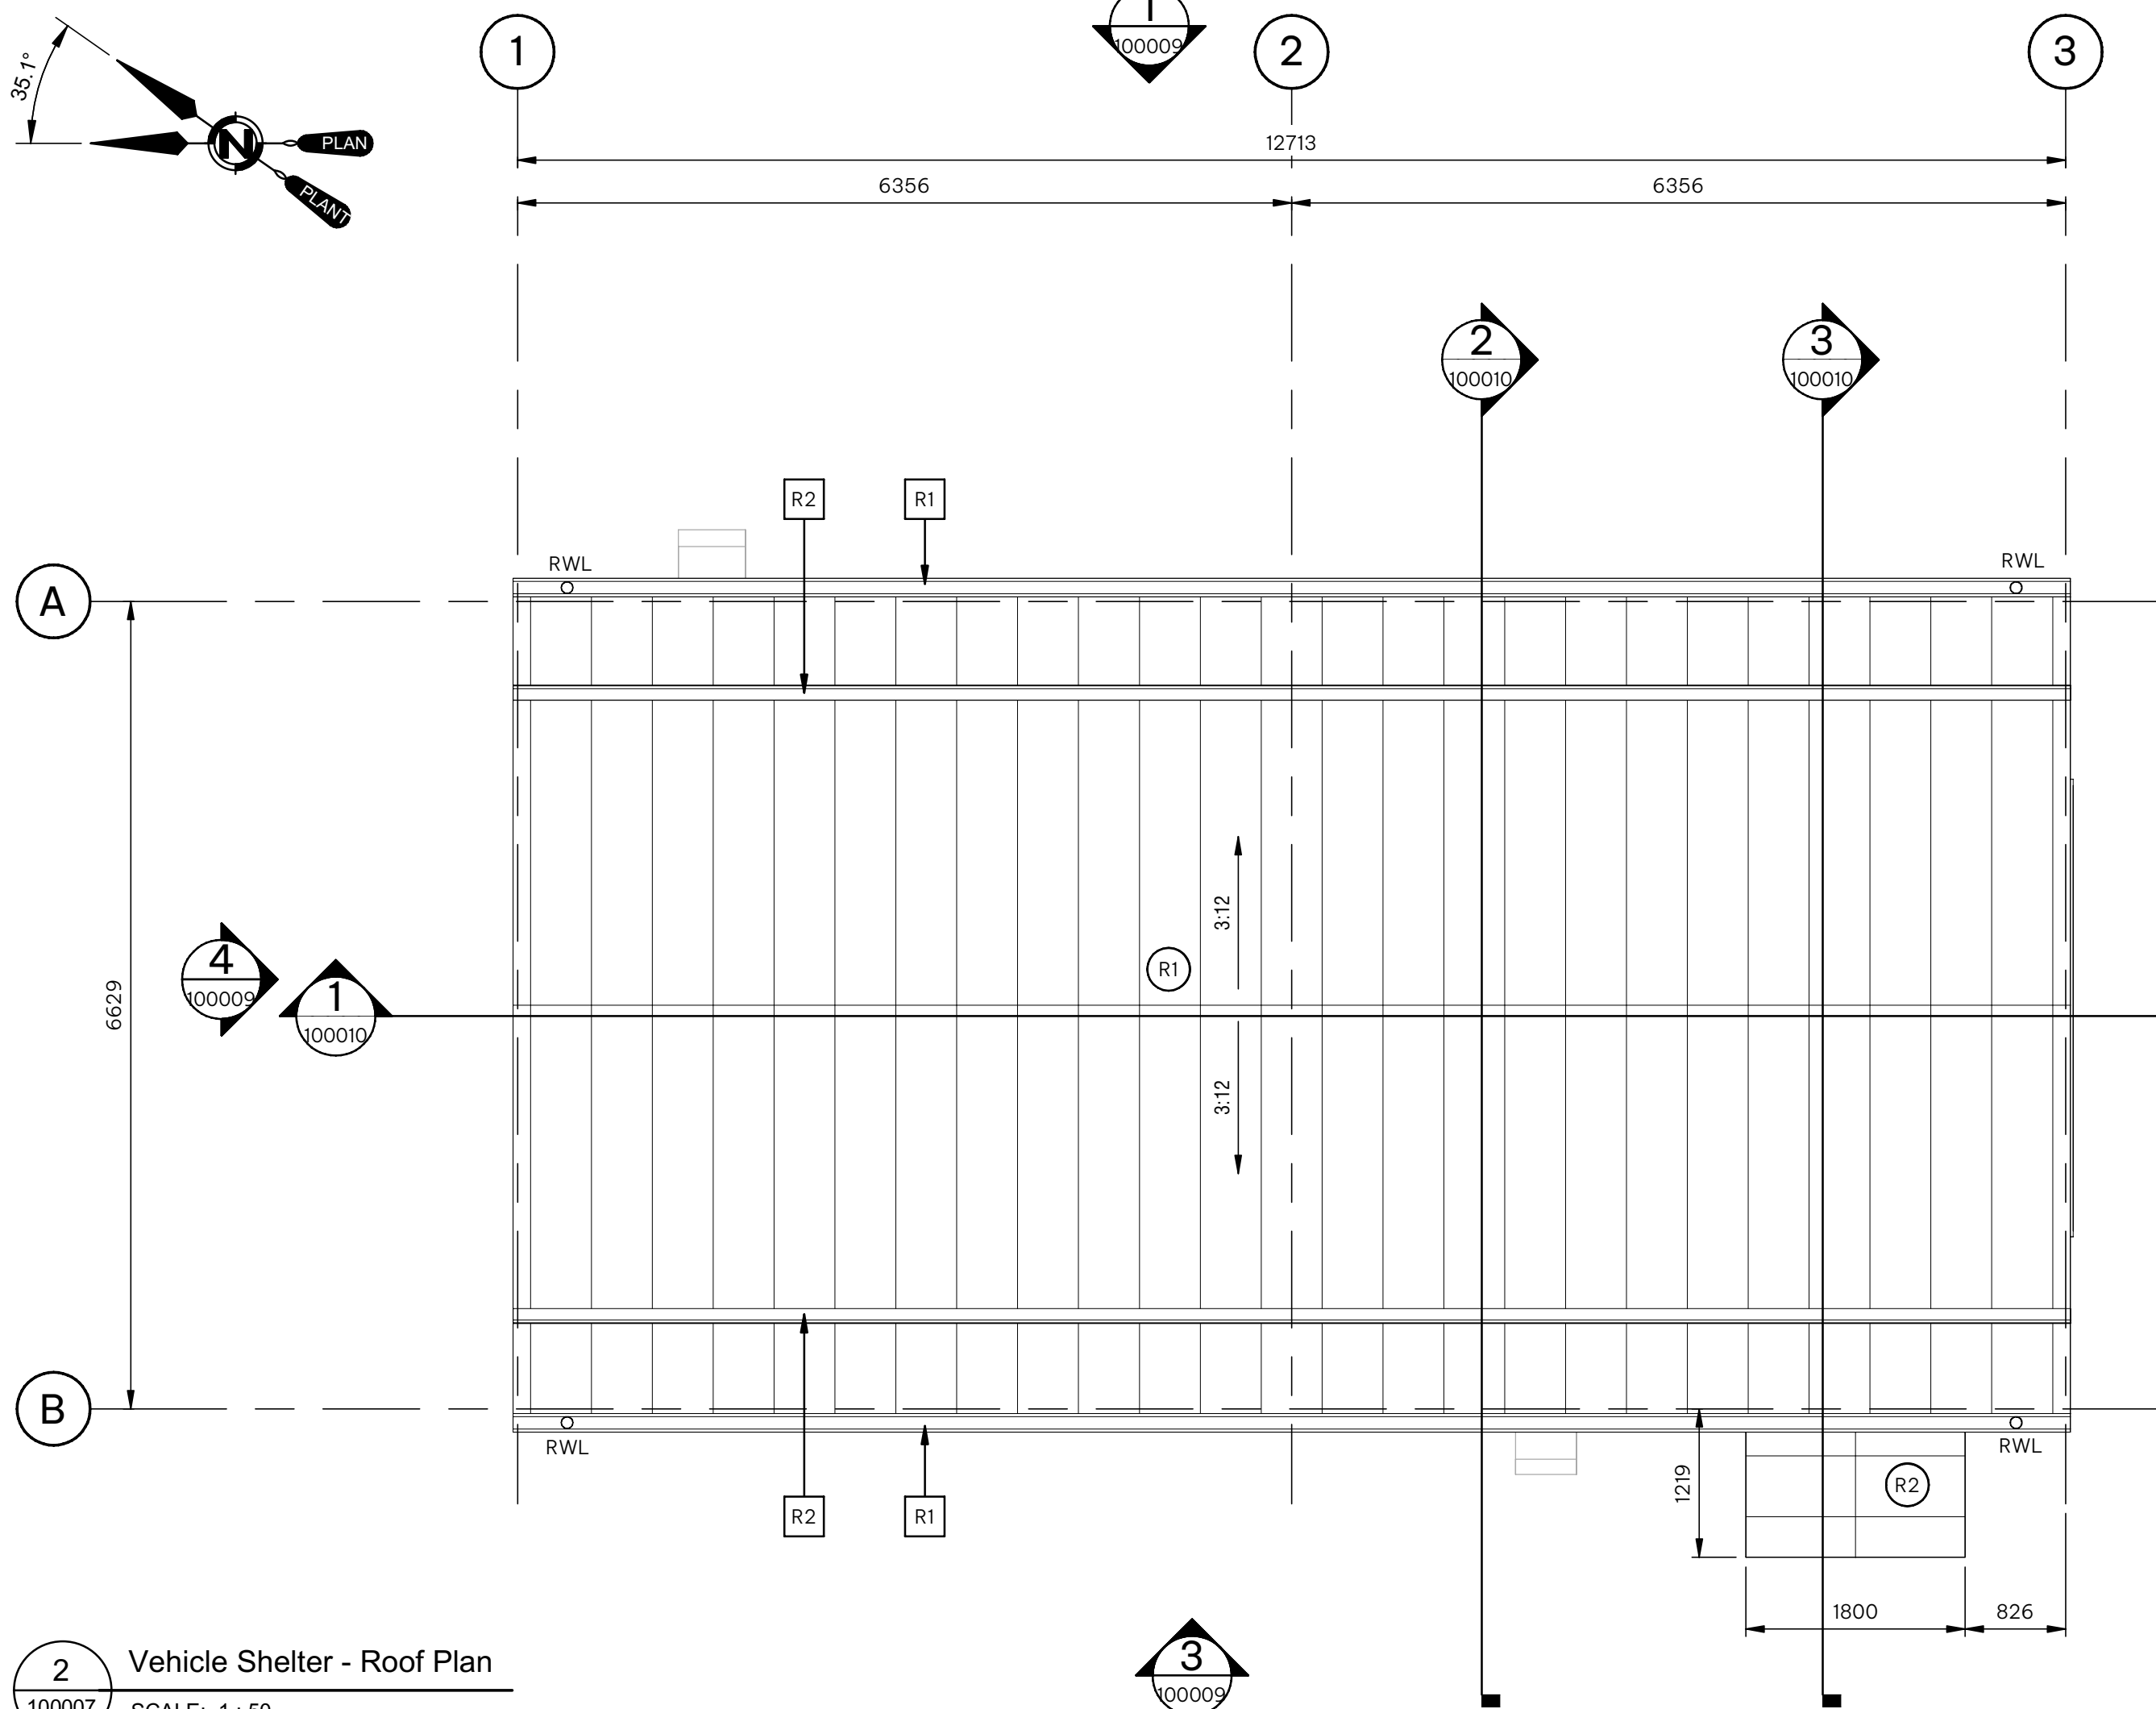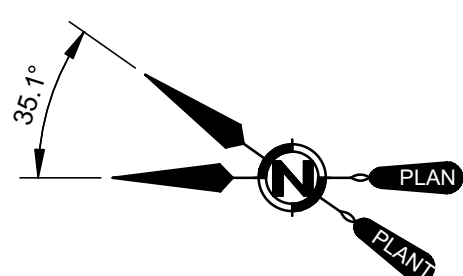

2 Vehicle Shelter - Roof Plan  
100007 SCALE: 1 : 50

GENERAL NOTES:



1. ALL DIMENSIONS ARE IN MILLIMETER, UNO.
2. ALL DRAWING REFERENCE CALLOUTS ARE PREFIXED WITH 350106-SC-CV-001-SD, TYPICAL.

SHEET REFERENCES:

- 350106-SC-CV-001-SD-100001 - COVER SHEET
- 350106-SC-CV-001-SD-100004 - CONSTRUCTION ASSEMBLIES

HOLDS:

|   |                                    |                                                          |                  |                           |  |
|---|------------------------------------|----------------------------------------------------------|------------------|---------------------------|--|
|   |                                    | SUPPLIER/SUBCONTRACTOR<br>DRAWING DECAL<br>WOODFIBRE LNG |                  |                           |  |
| Supplier Name: LBLNG   |                                    |                                                          |                  |                           |  |
| SDR Code(s): F81,H81   |                                    |                                                          |                  |                           |  |
| Equipment/Tag Number(s):   |                                    |                                                          |                  |                           |  |
| Project Number<br>350106   | Purchase Order Number<br>SC-CV-001 | Seq No<br>SD                                             | Seq No<br>100007 | Purchaser's Revision<br>2 |  |
| This document or drawing is the sole property and copyright of CB&I LLC and contains confidential and proprietary information. This document or drawing cannot be reproduced, copied, retained or used, in whole or in part, without written consent of CB&I LLC, a McDermott company. |                                    |                                                          |                  |                           |  |
| Form Number: CMS-870-02-FM-30006 Issued for Use: 21/DEC/2017   |                                    |                                                          |                  |                           |  |

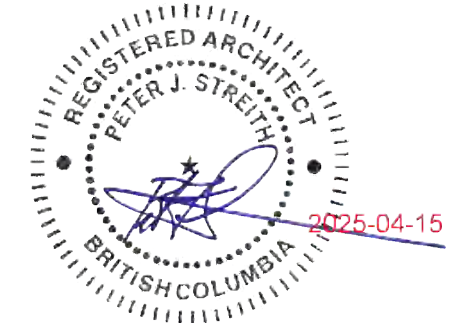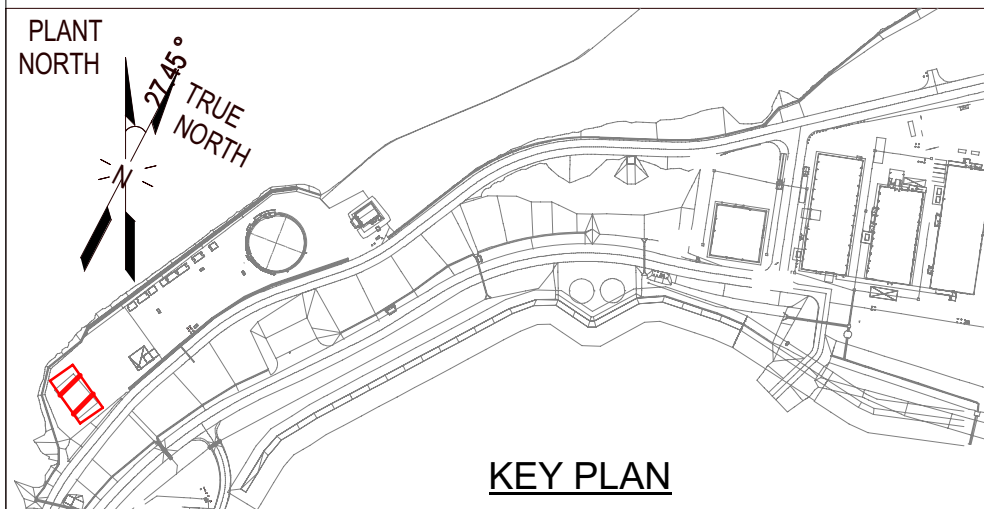

S2ARCHITECTURE  
CALGARY | EDMONTON | VANCOUVER

|     |                              |      |      |      |           |
|-----|------------------------------|------|------|------|-----------|
| B   | ISSUED FOR BUILDING PERMIT   | DE   | PS   | GW   | 2025MAR06 |
| A   | ISSUED FOR 30% FORMAL REVIEW | DE   | PS   | GW   | 2024DEC06 |
| NO. | REVISION                     | DRWN | CK'D | APPD | DATE      |

**MCDERMOTT**

THIS DOCUMENT OR DRAWING IS THE SOLE PROPERTY AND COPYRIGHT OF CB&I LLC, A MCDERMOTT COMPANY, AND CONTAINS CONFIDENTIAL AND PROPRIETARY INFORMATION. THIS DOCUMENT OR DRAWING CANNOT BE REPRODUCED, COPIED, RETAINED OR USED, IN WHOLE OR IN PART, WITHOUT WRITTEN CONSENT OF CB&I LLC.

|          |            |         |           |          |            |          |
|----------|------------|---------|-----------|----------|------------|----------|
| Drawn By | Drawn Date | Chkd By | Chkd Date | Aprvd By | Aprvd Date | Scale    |
| DE       | 2025MAR06  | PS      | 2025MAR06 | GW       | 2025MAR06  | AS NOTED |



Woodfibre LNG Project

CLIENT DWG NO:

INDUSTRIAL AREA  
01-BLG-0010-VEHICLE SHELTER BUILDING  
REFLECTED CEILING & ROOF PLAN  
ARCHITECTURAL


FOR:

Woodfibre LNG Limited


|                     |                                       |      |
|---------------------|---------------------------------------|------|
| PROJ. NO:<br>350106 | DWG NO:<br>350106-SC-CV-001-SD-100007 | REV: |
|---------------------|---------------------------------------|------|

Exterior Elevation – Code Legend


|    |                                                                                    |     |                                                                                                |     |                                                                |
|----|------------------------------------------------------------------------------------|-----|------------------------------------------------------------------------------------------------|-----|----------------------------------------------------------------|
| E1 | METAL WALL PANEL COLOUR - RAL 160 60 05                                            | E6  | PREFINISHED RAIN GUTTER W/ RAINWATER LEADERS. COLOUR TO MATCH - RAL 160 60 05                  | E11 | EXTERIOR WEATHERPROOF RECEPTACLE. REFER TO ELECTRICAL DRAWINGS |
| E2 | STANDING SEAM METAL ROOF. COLOUR - RAL 160 60 05                                   | E7  | PREFINISHED METAL FASCIA COLOUR TO MATCH - RAL 160 60 05                                       | E12 | FIRE ALARM HORN WITH STROBE. REFER TO ELECTRICAL DRAWINGS      |
| E3 | EXTERIOR DOOR AND FRAME. PAINTED TO MATCH - RAL 160 60 05 - REFER TO DOOR SCHEDULE | E8  | MECHANICAL EXHAUST HOOD. REFER TO MECHANICAL DRAWINGS                                          | E13 | FIRE DEPARTMENT CONNECTION. REFER TO MECHANICAL DRAWINGS       |
| E4 | PRE-MANUFACTURED ICE SHIELD GABLE CANOPY PAINTED TO MATCH - RAL 160 60 05          | E9  | CONCRETE-FACED INSULATION                                                                      | E14 | RAIN WATER LEADER. COLOUR TO MATCH - RAL 160 60 05             |
| E5 | CONTINUOUS SNOW RETENTION SYSTEM                                                   | E10 | EXTERIOR WALL PACK LIGHT FIXTURE (TYP). PAINTED TO MATCH - RAL 160 60 05 - REFER TO ELECTRICAL | E15 | FIRE DEPARTMENT CONNECTION SIGNAGE                             |

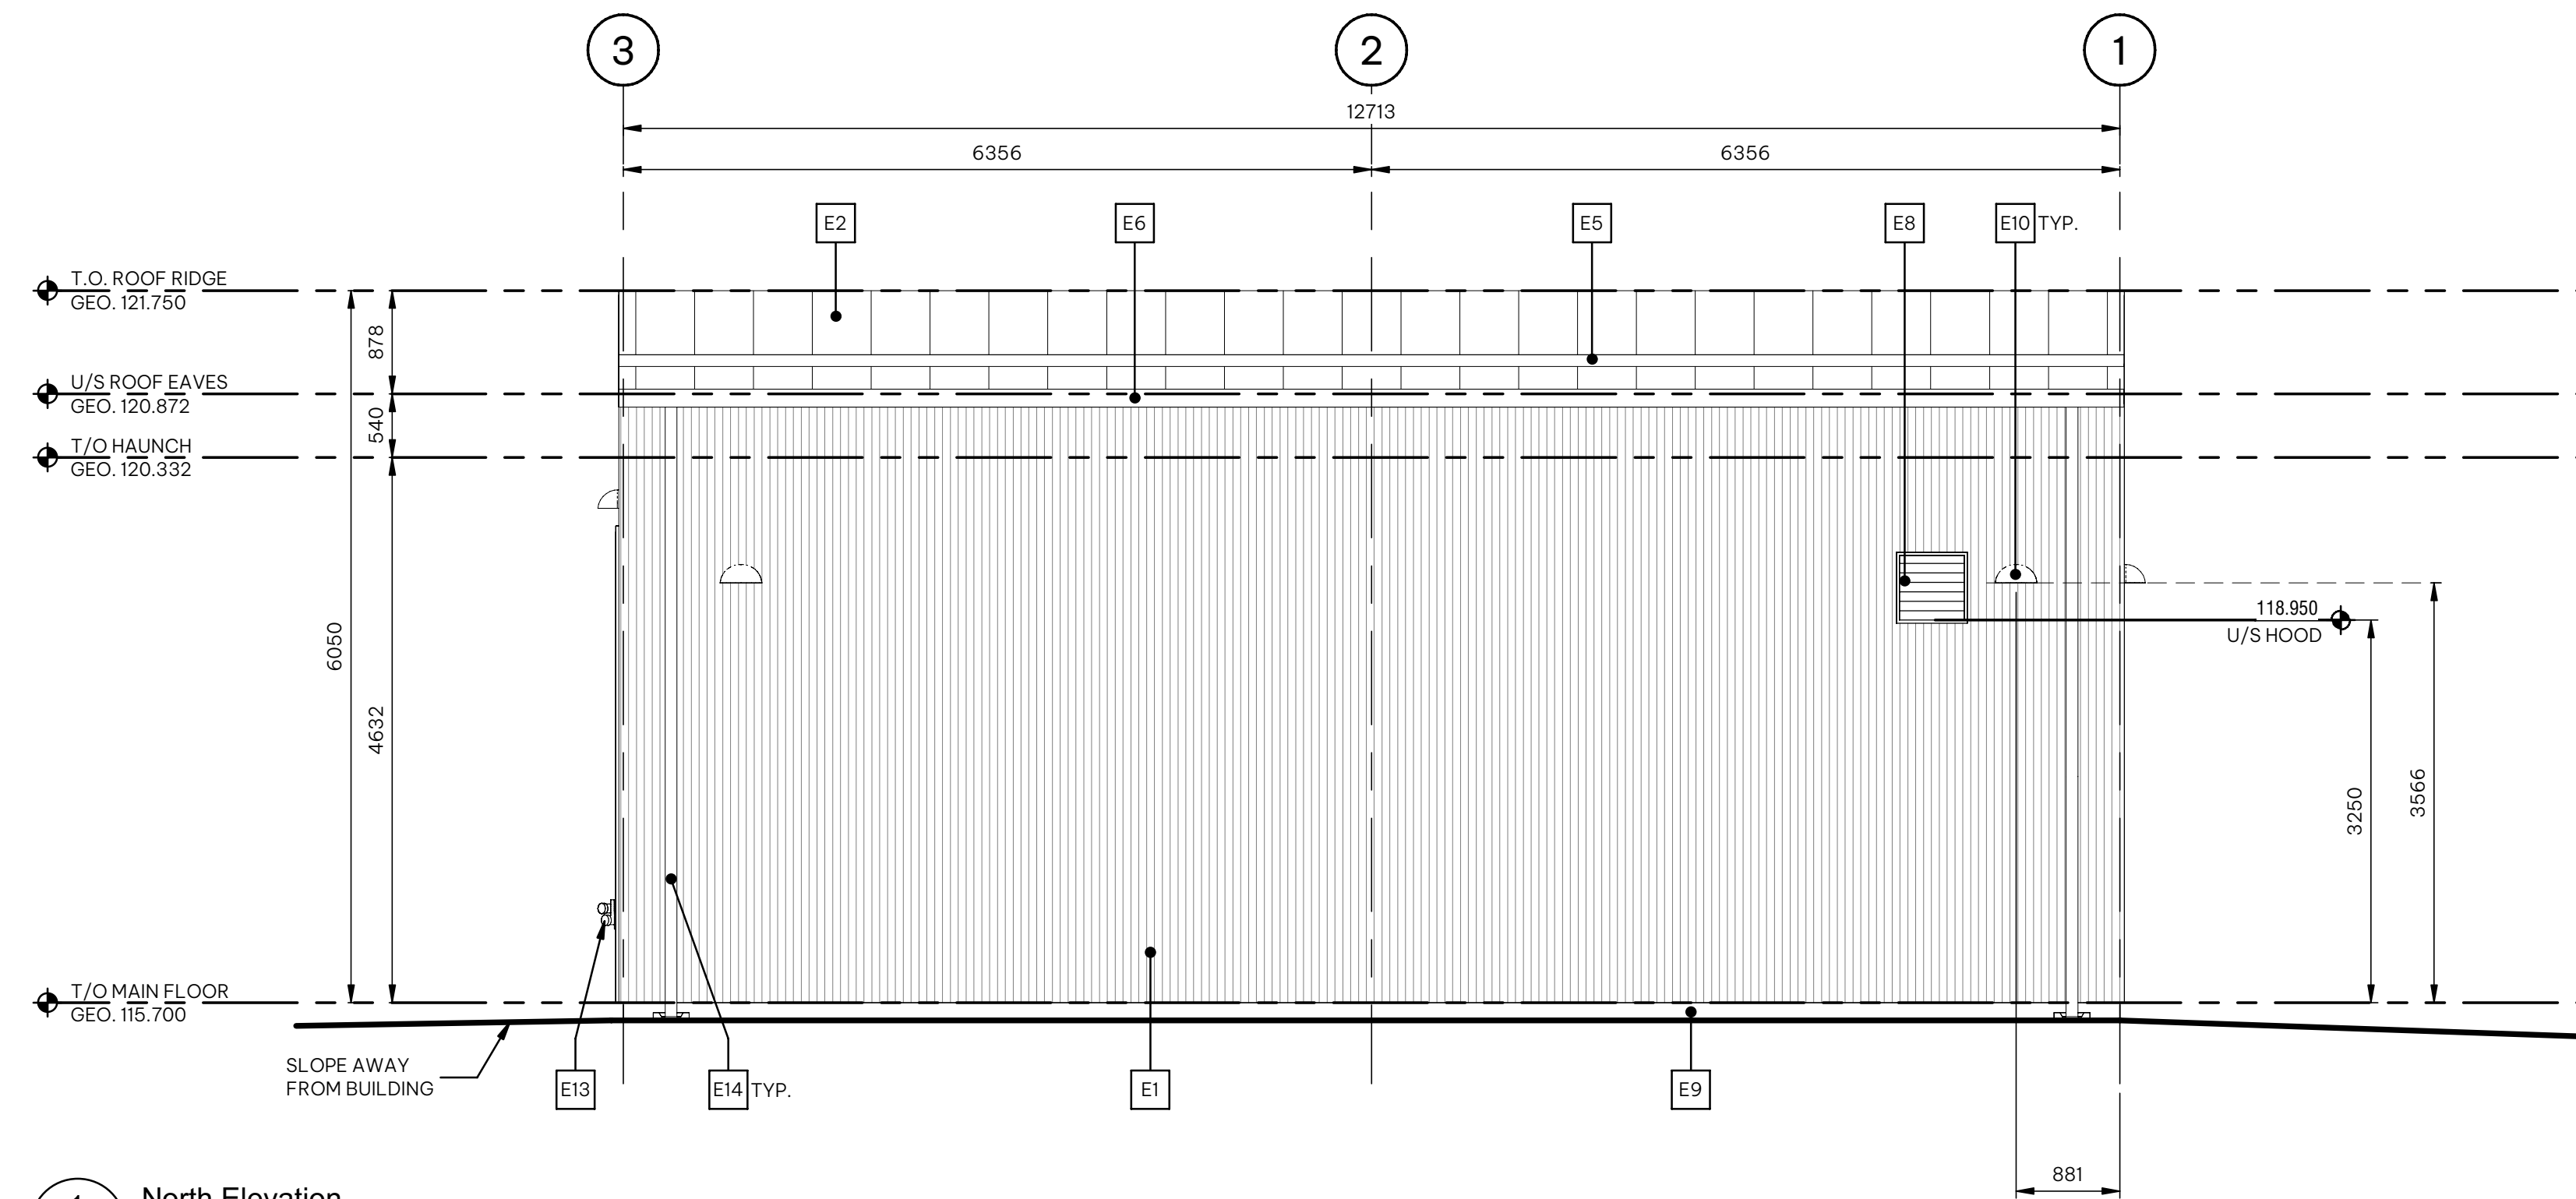


1 North Elevation  
100007 SCALE: 1 : 50

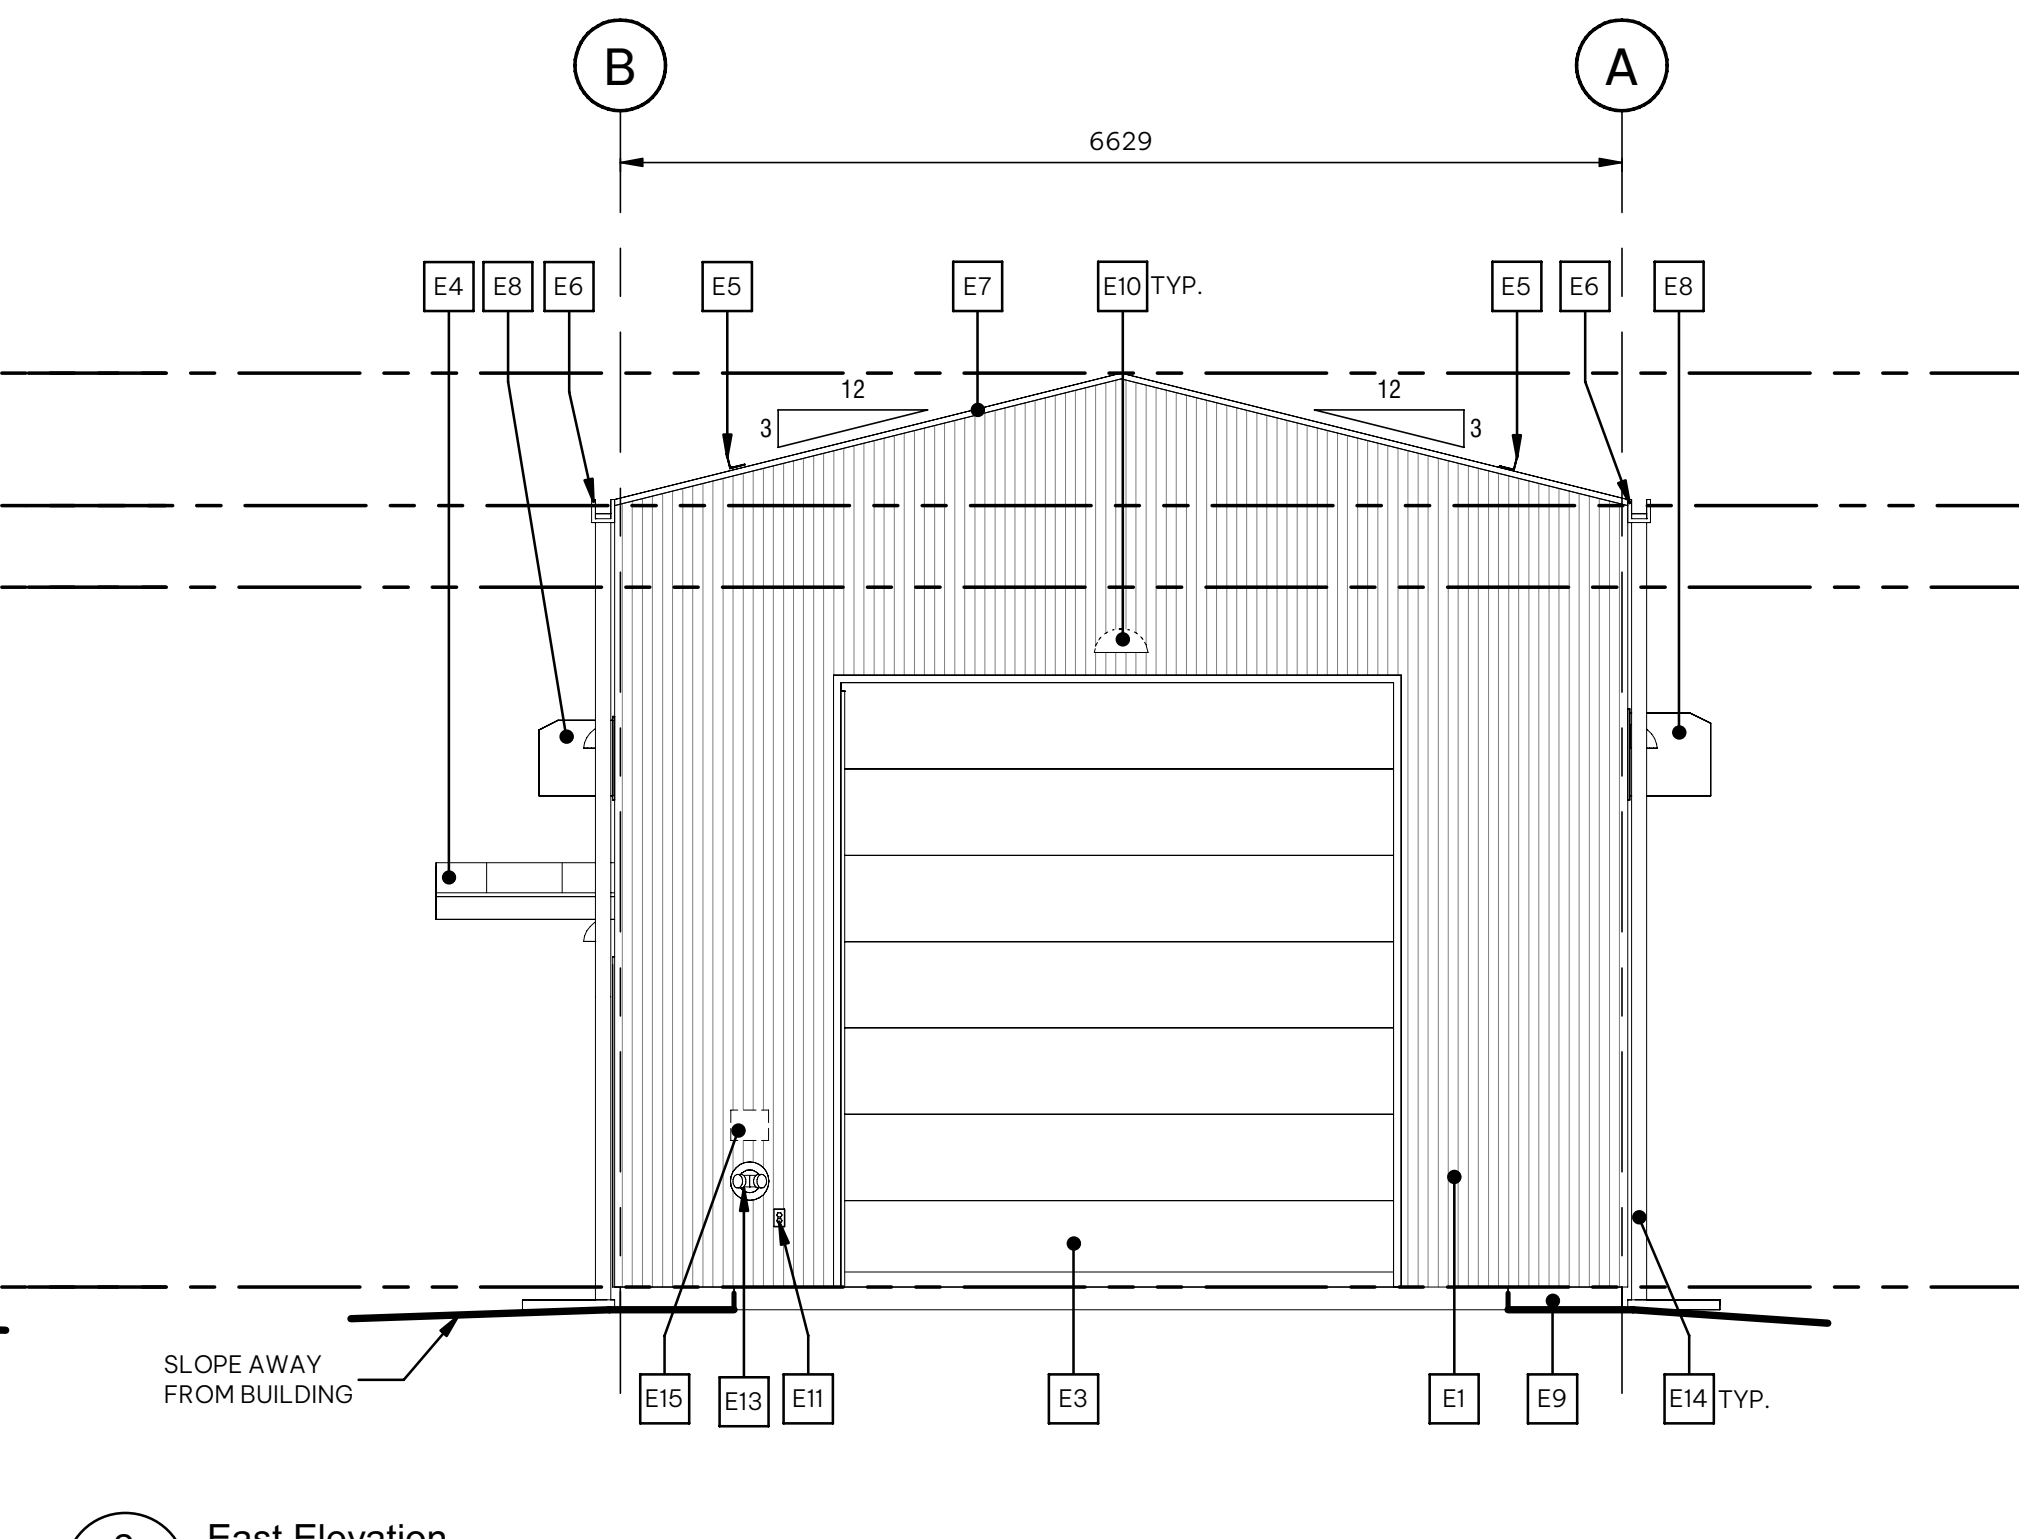

2 East Elevation  
100006 SCALE: 1 : 50

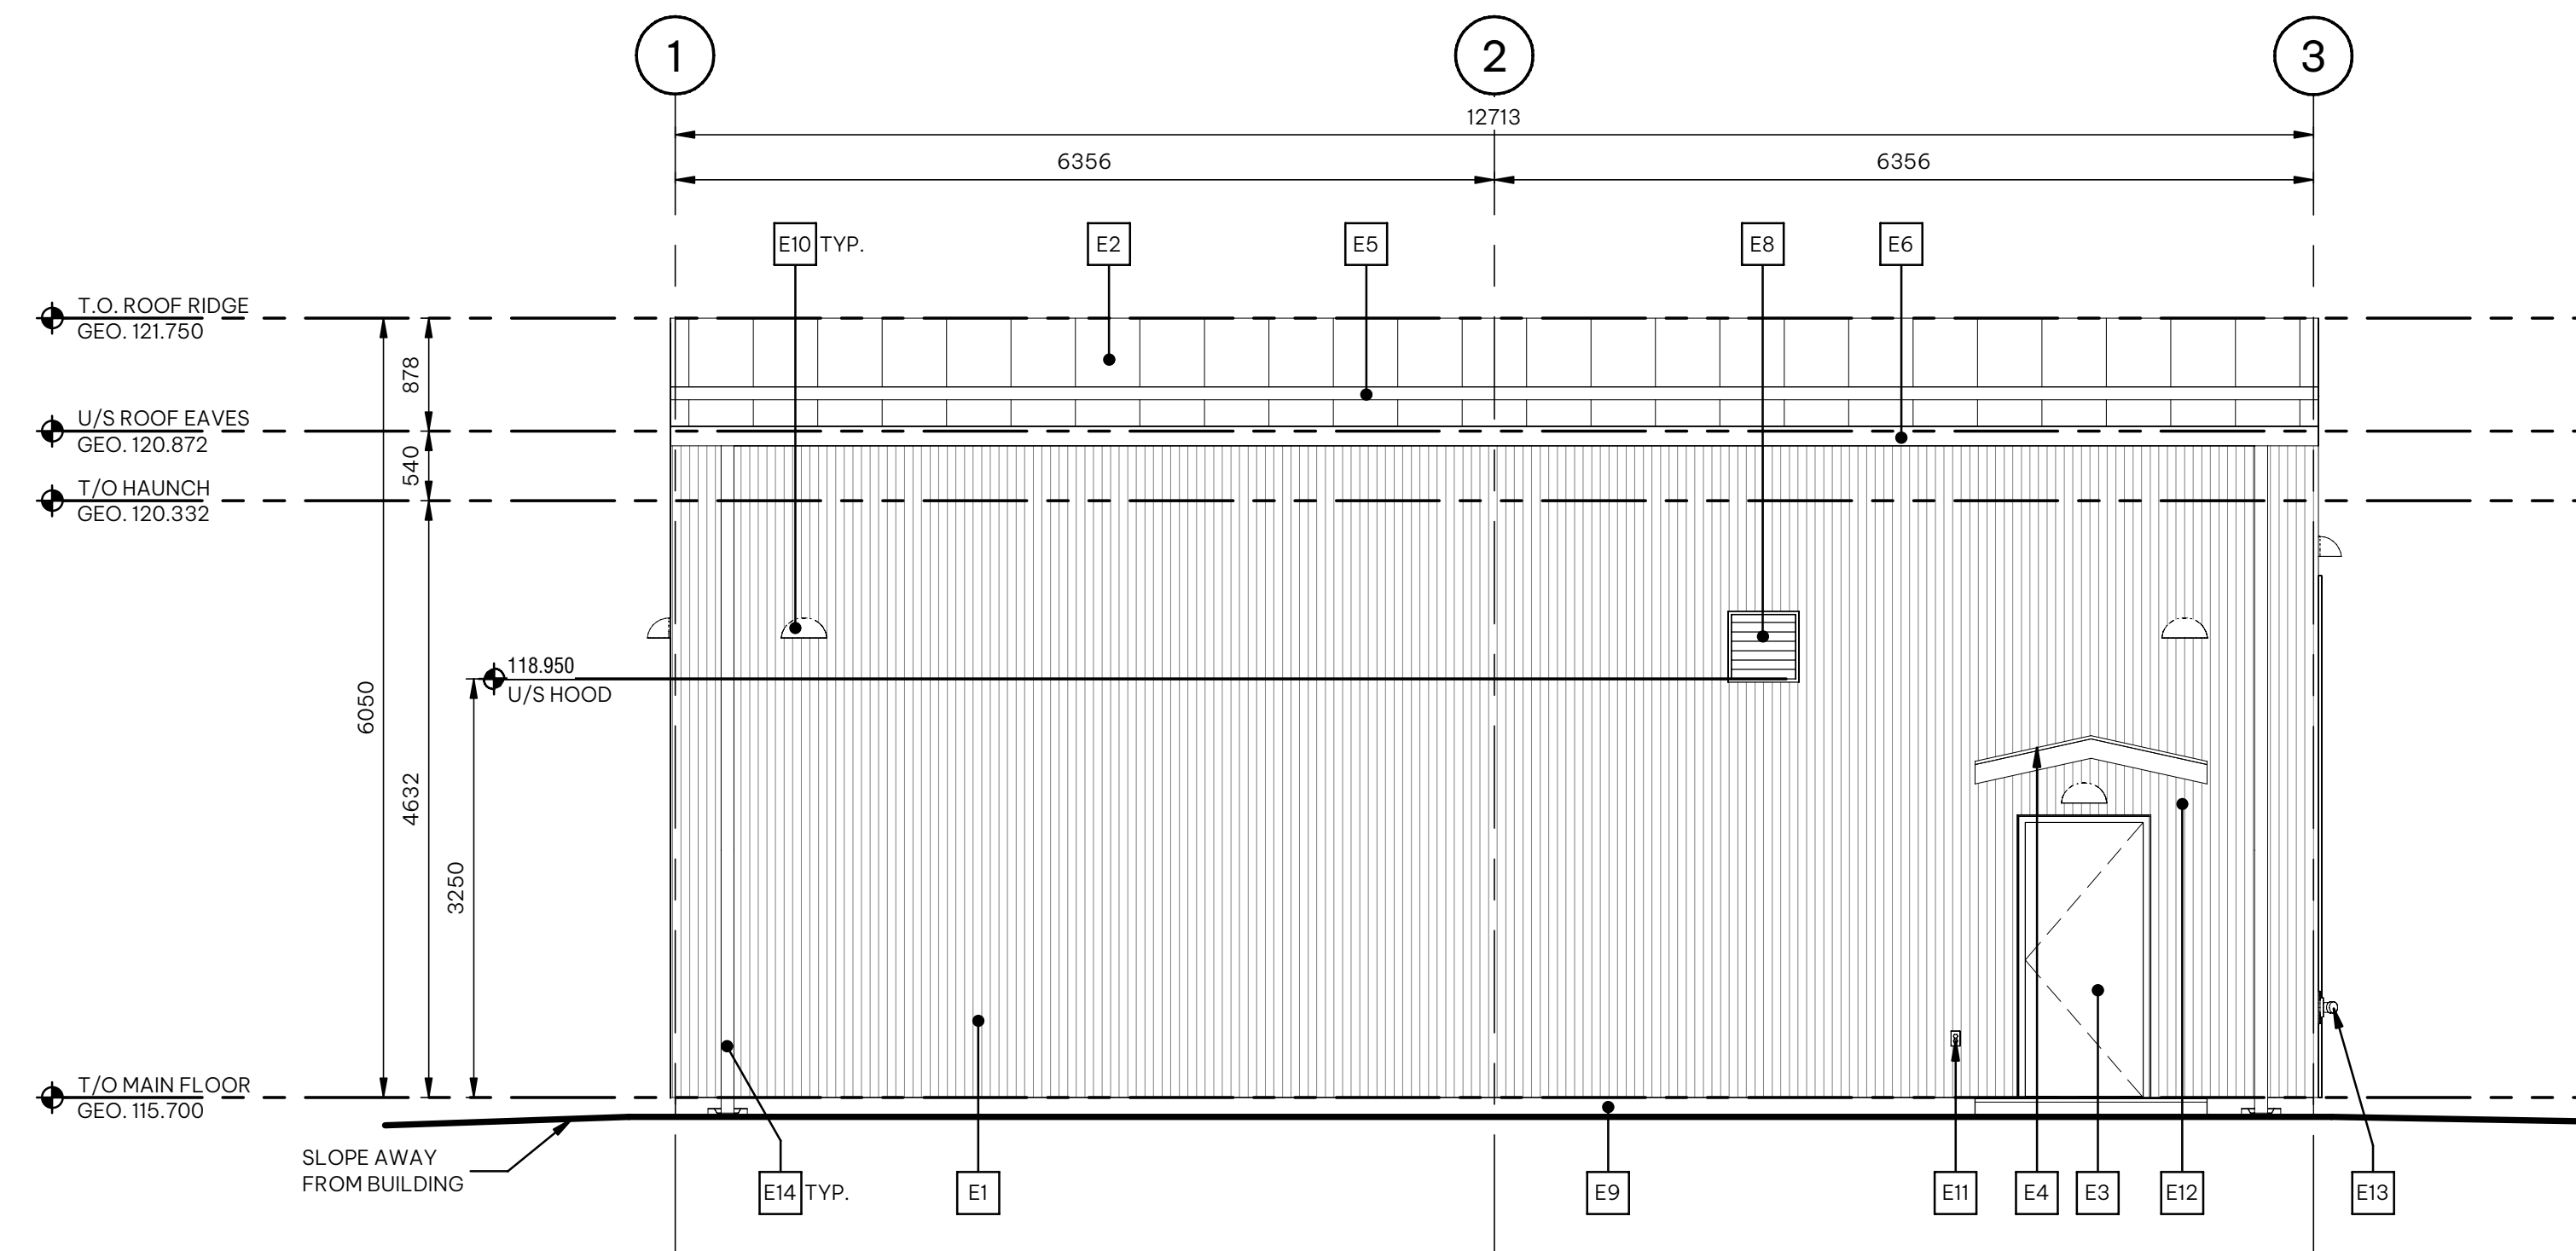

3 South Elevation  
100007 SCALE: 1 : 50

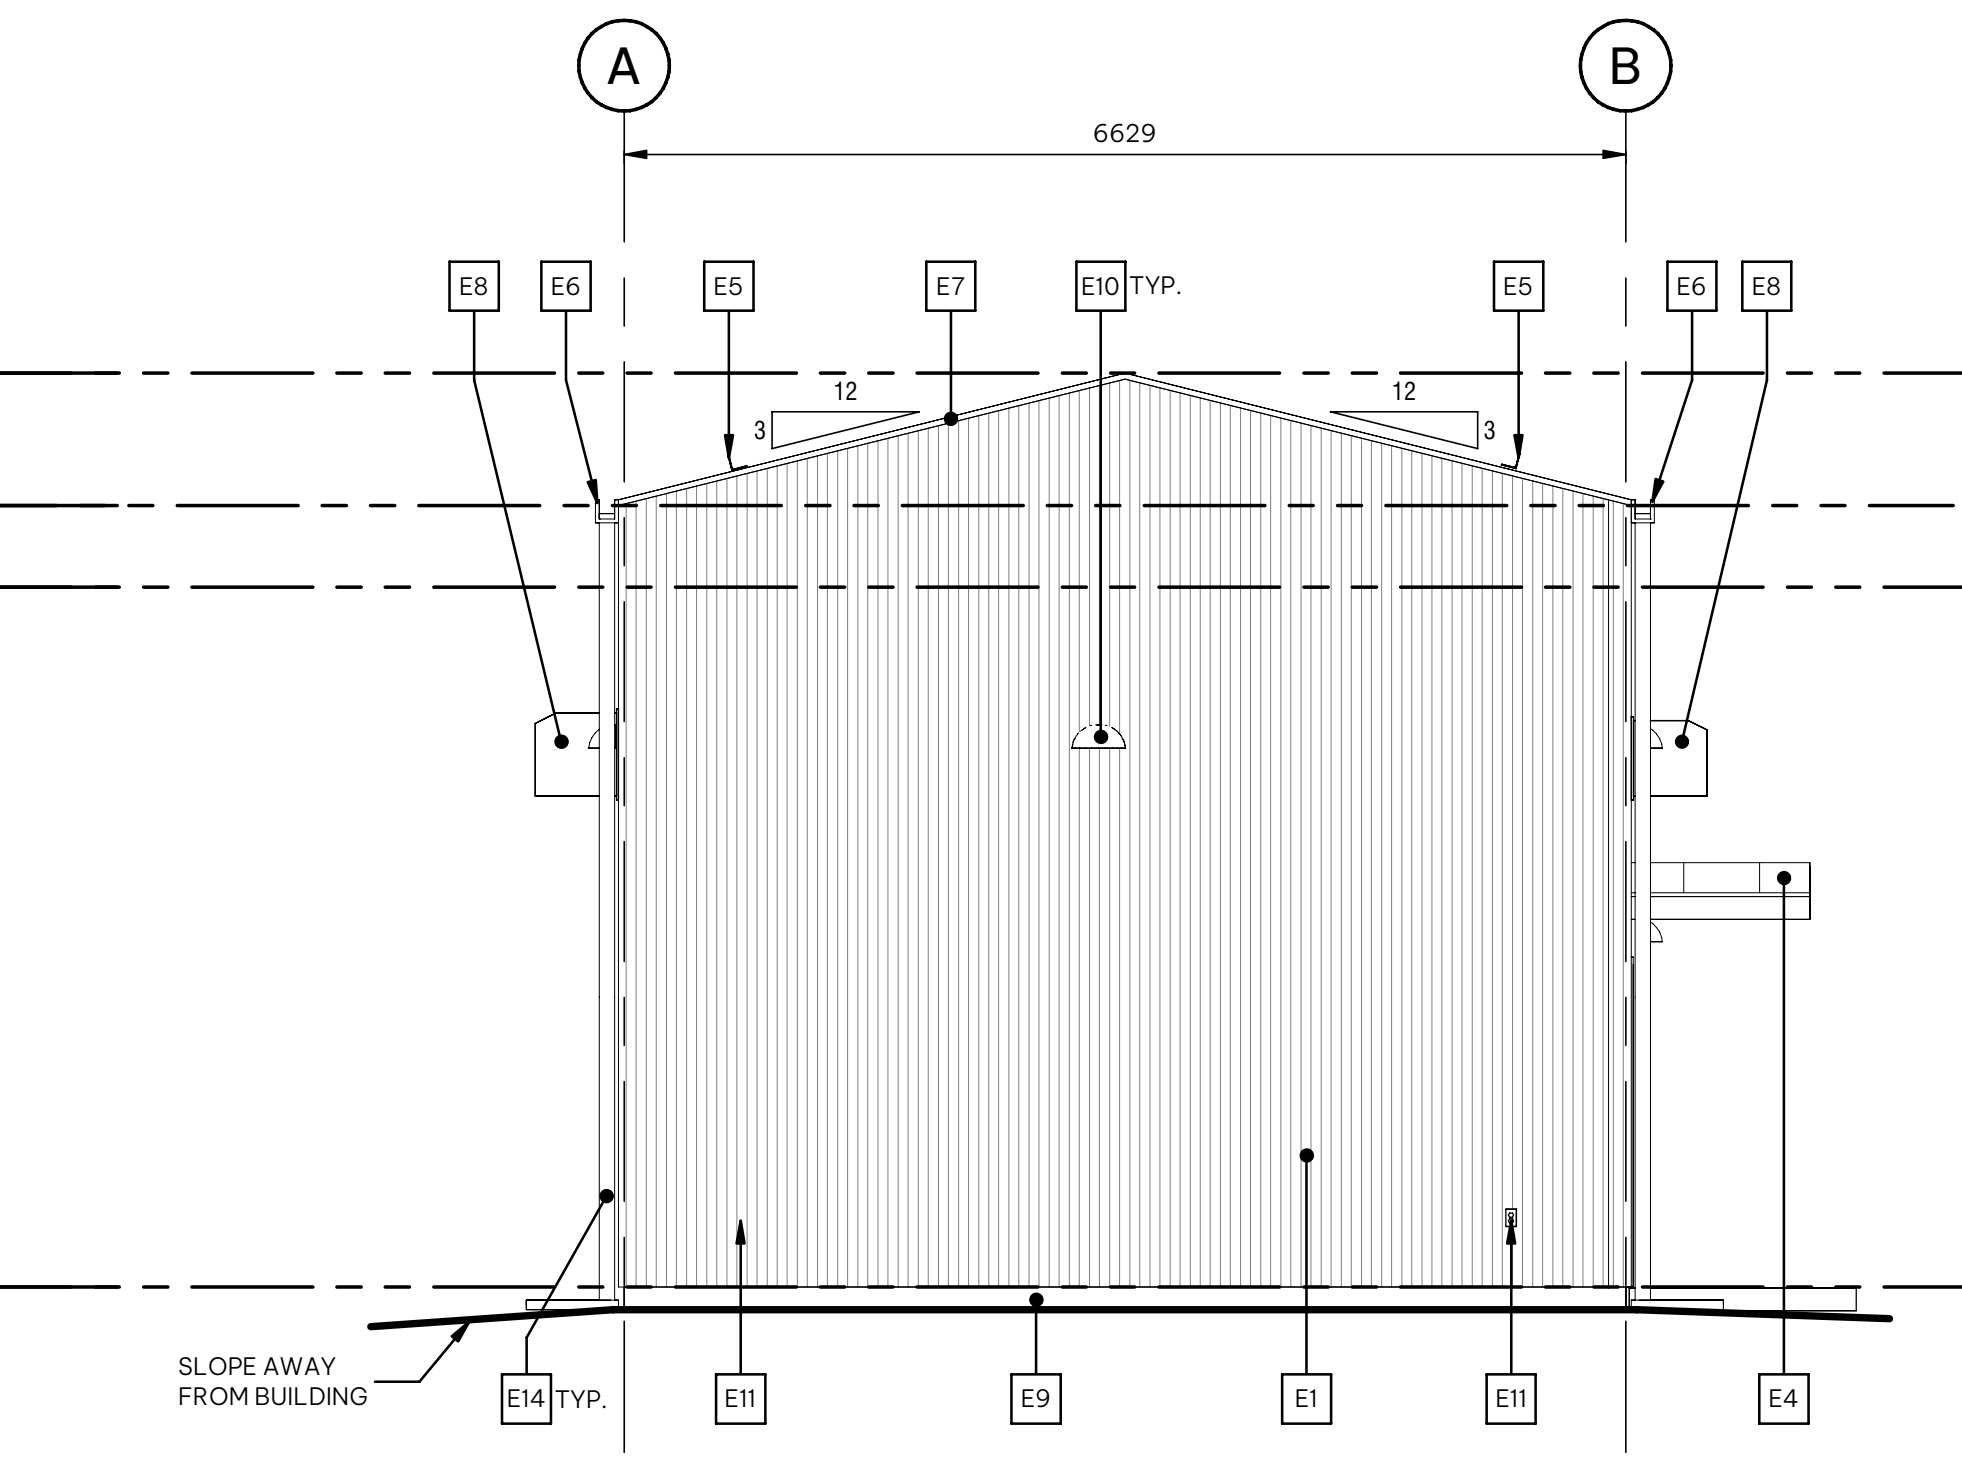

4 West Elevation  
100007 SCALE: 1 : 50

GENERAL NOTES:

- ALL DIMENSIONS ARE IN MILLIMETER, UNO.
- ALL DRAWING REFERENCE CALLOUTS ARE PREFIXED WITH 350106-SC-CV-001-SD, TYPICAL.

SHEET REFERENCES:



350106 - SC - CV - 001 - SD - 100001 - COVER SHEET  
350106 - SC - CV - 001 - SD - 100006 - MAIN FLOOR SLAB & FLOOR PLAN  
350106 - SC - CV - 001 - SD - 100007 - REFLECTED CEILING & ROOF PLAN

HOLDS:

|                                                                                     |   |                                                              |   |    |   |   |                      |  |  |
|-------------------------------------------------------------------------------------|---|--------------------------------------------------------------|---|----|---|---|----------------------|--|--|
|  |   | SUPPLIER/SUBCONTRACTOR<br>DRAWING DECAL<br><br>WOODFIBRE LNG |   |    |   |  Woodfibre<br>LNG |                      |  |  |
| Supplier Name: LBLNG                                                                |   |                                                              |   |    |   |   |                      |  |  |
| SDR Code(s): F81,H81                                                                |   |                                                              |   |    |   |   |                      |  |  |
| Equipment/Tag Number(s):                                                            |   |                                                              |   |    |   |   |                      |  |  |
| Project Number                                                                      |   | Purchase Order Number                                        |   |    |   | Seq No                                                                                               | Purchaser's Revision |  |  |
| 350106                                                                              | - | SC-CV-001                                                    | - | SD | - | 100009                                                                                               | 2                    |  |  |

This document or drawing is the sole property and copyright of CB&I LLC and contains confidential and proprietary information. This document or drawing cannot be reproduced, copied, retained or used, in whole or in part, without written consent of CB&I LLC, a McDermott company.

Form Number: CMS-870-02-FRM-10006 Issued for Use: 21/DEC/2017

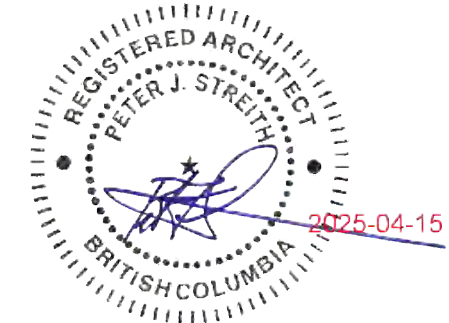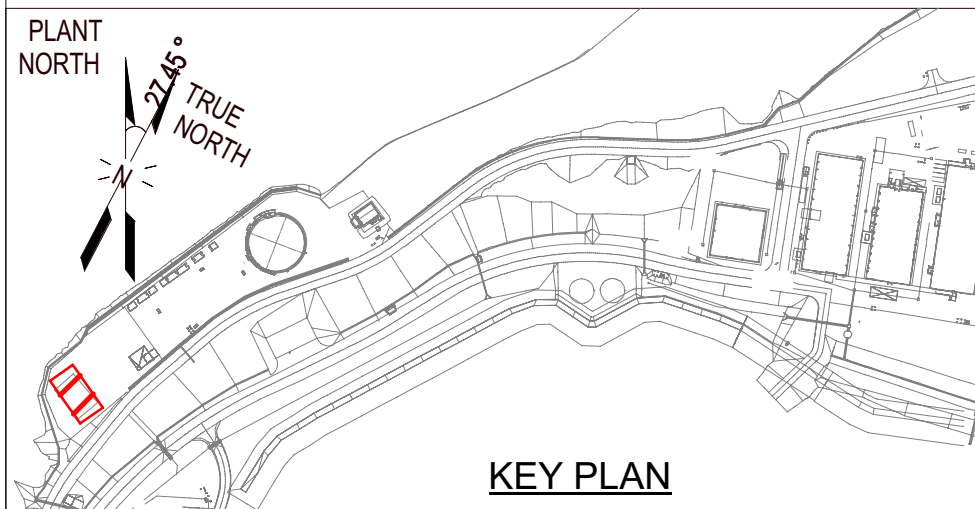

**S2ARCHITECTURE**  
CALGARY | EDMONTON | VANCOUVER

|     |                              |      |      |      |           |
|-----|------------------------------|------|------|------|-----------|
| B   | ISSUED FOR BUILDING PERMIT   | DE   | PS   | GW   | 2025MAR06 |
| A   | ISSUED FOR 30% FORMAL REVIEW | DE   | PS   | GW   | 2024DEC06 |
| NO. | REVISION                     | DRWN | CK'D | APPD | DATE      |

**MCDERMOTT**

THIS DOCUMENT OR DRAWING IS THE SOLE PROPERTY AND COPYRIGHT OF CB&I LLC, A MCDERMOTT COMPANY, AND CONTAINS CONFIDENTIAL AND PROPRIETARY INFORMATION. THIS DOCUMENT OR DRAWING CANNOT BE REPRODUCED, COPIED, RETAINED OR USED, IN WHOLE OR IN PART, WITHOUT WRITTEN CONSENT OF CB&I LLC.

|          |            |         |           |          |            |          |
|----------|------------|---------|-----------|----------|------------|----------|
| Drawn By | Drawn Date | Chkd By | Chkd Date | Aprvd By | Aprvd Date | Scale    |
| DE       | 2025MAR06  | PS      | 2025MAR06 | GW       | 2025MAR06  | AS NOTED |



Woodfibre LNG Project

CLIENT DWG NO:

**INDUSTRIAL AREA**  
**01-BLG-0010-VEHICLE SHELTER BUILDING**  
**BUILDING ELEVATIONS**  
**ARCHITECTURAL**

FOR:

Woodfibre LNG Limited

|           |                            |      |
|-----------|----------------------------|------|
| PROJ. NO: | DWG NO:                    | REV: |
| 350106    | 350106-SC-CV-001-SD-100009 | B    |

GENERAL NOTES:


- ALL DIMENSIONS ARE IN MILLIMETER, UNO.
- ALL DRAWING REFERENCE CALLOUTS ARE PREFIXED WITH 350106-SC-CV-001-SD, TYPICAL.

SHEET REFERENCES:

350106-SC-CV-001-SD-100001 - COVER SHEET  
350106-SC-CV-001-SD-100004 - CONSTRUCTION ASSEMBLIES  
350106-SC-CV-001-SD-100006 - MAIN FLOOR SLAB & FLOOR PLAN  
350106-SC-CV-001-SD-100007 - REFLECTED CEILING & ROOF PLAN

HOLDS:

|   |                       |                                                                 |        |                                                                                     |  |
|---|-----------------------|-----------------------------------------------------------------|--------|-------------------------------------------------------------------------------------|--|
|   |                       | SUPPLIER/SUBCONTRACTOR<br>DRAWING DECAL<br><b>WOODFIBRE LNG</b> |        |  |  |
| Supplier Name: LBLNG   |                       |                                                                 |        |                                                                                     |  |
| SDR Code(s): F81,H81   |                       |                                                                 |        |                                                                                     |  |
| Equipment/Tag Number(s):   |                       |                                                                 |        |                                                                                     |  |
| Project Number   | Purchase Order Number |                                                                 | Seq No | Purchaser's Revision                                                                |  |
| 350106   | SC-CV-001             | SD                                                              | 100010 | 2                                                                                   |  |
| This document or drawing is the sole property and copyright of CB&I LLC and contains confidential and proprietary information. This document or drawing cannot be reproduced, copied, retained or used, in whole or in part, without written consent of CB&I LLC, a McDermott company. |                       |                                                                 |        |                                                                                     |  |
| Form Number: CMS-870-02-FM-30006 Issued for Use: 21/DEC/2017   |                       |                                                                 |        |                                                                                     |  |

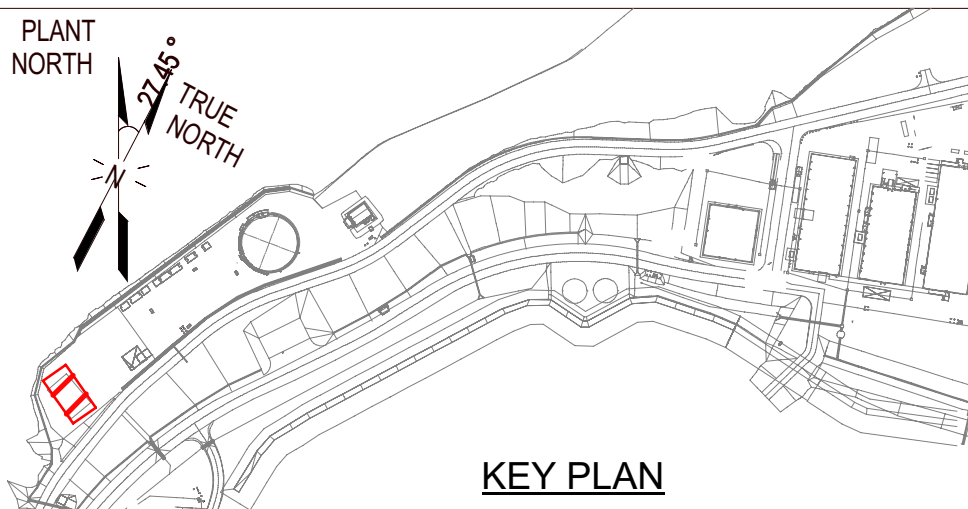

**S2ARCHITECTURE**  
CALGARY | EDMONTON | VANCOUVER

|     |                              |      |      |      |           |
|-----|------------------------------|------|------|------|-----------|
| B   | ISSUED FOR BUILDING PERMIT   | DE   | PS   | GW   | 2025MAR06 |
| A   | ISSUED FOR 30% FORMAL REVIEW | DE   | PS   | GW   | 2024DEC06 |
| NO. | REVISION                     | DRWN | CK'D | APPD | DATE      |

**MCDERMOTT**

THIS DOCUMENT OR DRAWING IS THE SOLE PROPERTY AND COPYRIGHT OF CB&I LLC, A MCDERMOTT COMPANY, AND CONTAINS CONFIDENTIAL AND PROPRIETARY INFORMATION. THIS DOCUMENT OR DRAWING CANNOT BE REPRODUCED, COPIED, RETAINED OR USED, IN WHOLE OR IN PART, WITHOUT WRITTEN CONSENT OF CB&I LLC.

|          |           |         |           |          |            |          |
|----------|-----------|---------|-----------|----------|------------|----------|
| Drawn By | Drwn Date | Chkd By | Chkd Date | Aprvd By | Aprvd Date | Scale    |
| DE       | 2025MAR06 | PS      | 2025MAR06 | GW       | 2025MAR06  | AS NOTED |




Woodfibre LNG Project


CLIENT DWG NO:

**INDUSTRIAL AREA**  
**01-BLG-0010-VEHICLE SHELTER BUILDING**  
**BUILDING SECTIONS**  
**ARCHITECTURAL**


|                            |                                    |      |
|----------------------------|------------------------------------|------|
| FOR: Woodfibre LNG Limited |                                    | REV: |
| PROJ. NO: 350106           | DWG NO: 350106-SC-CV-001-SD-100010 | B    |

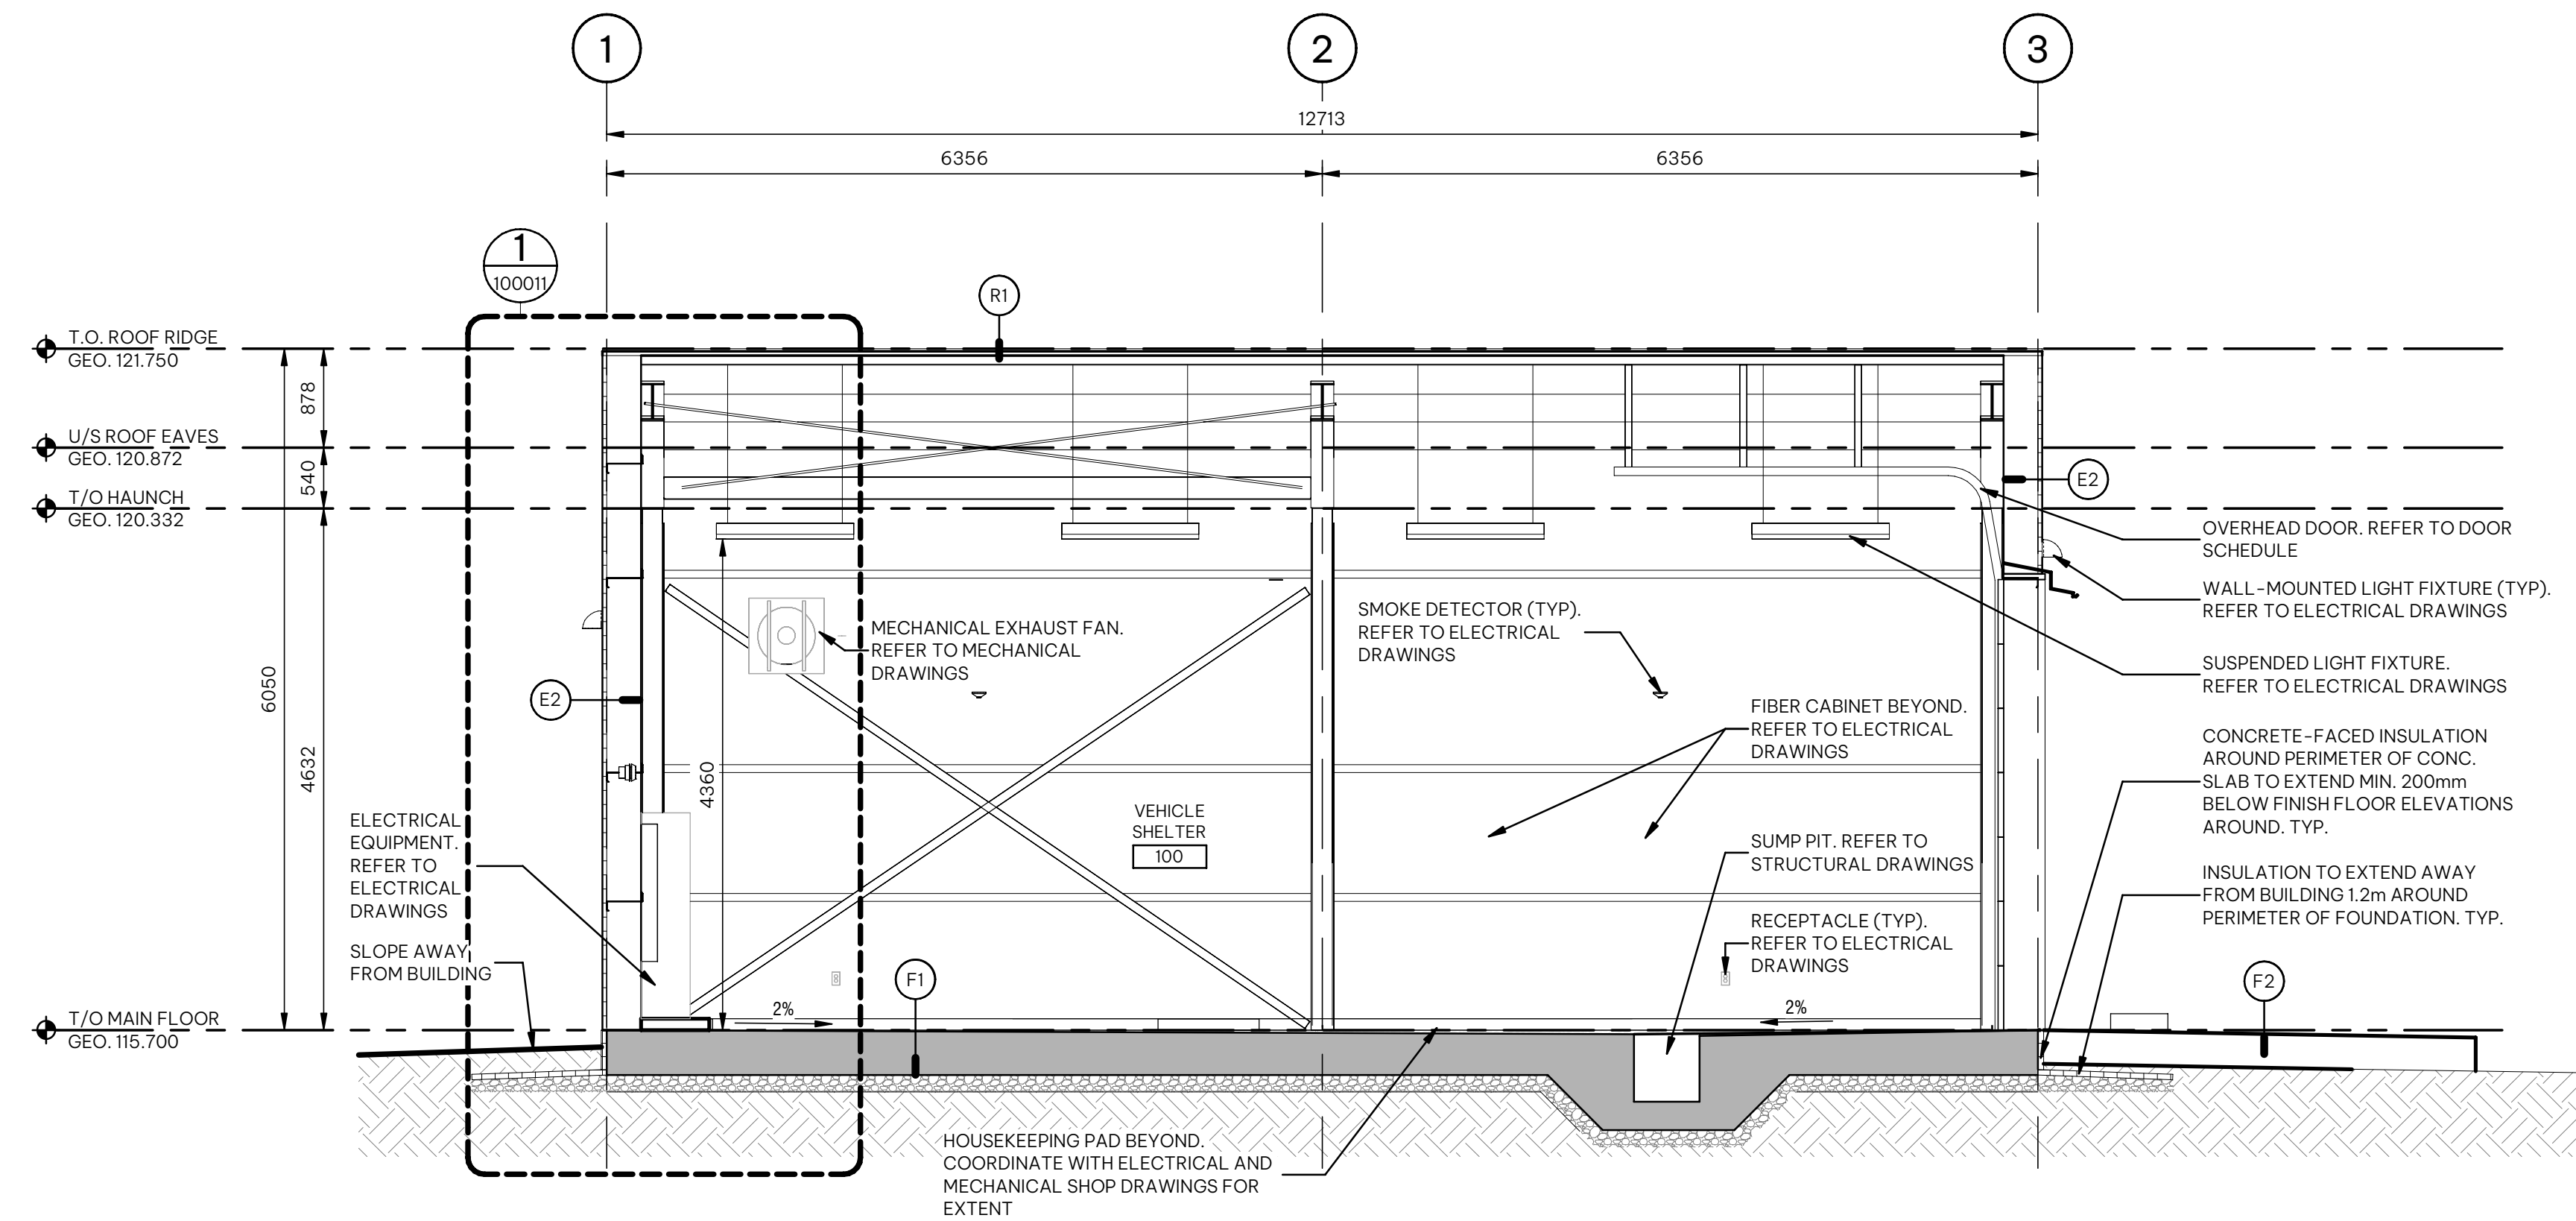


**1 Building Section 1**  
100006 SCALE: 1 : 50

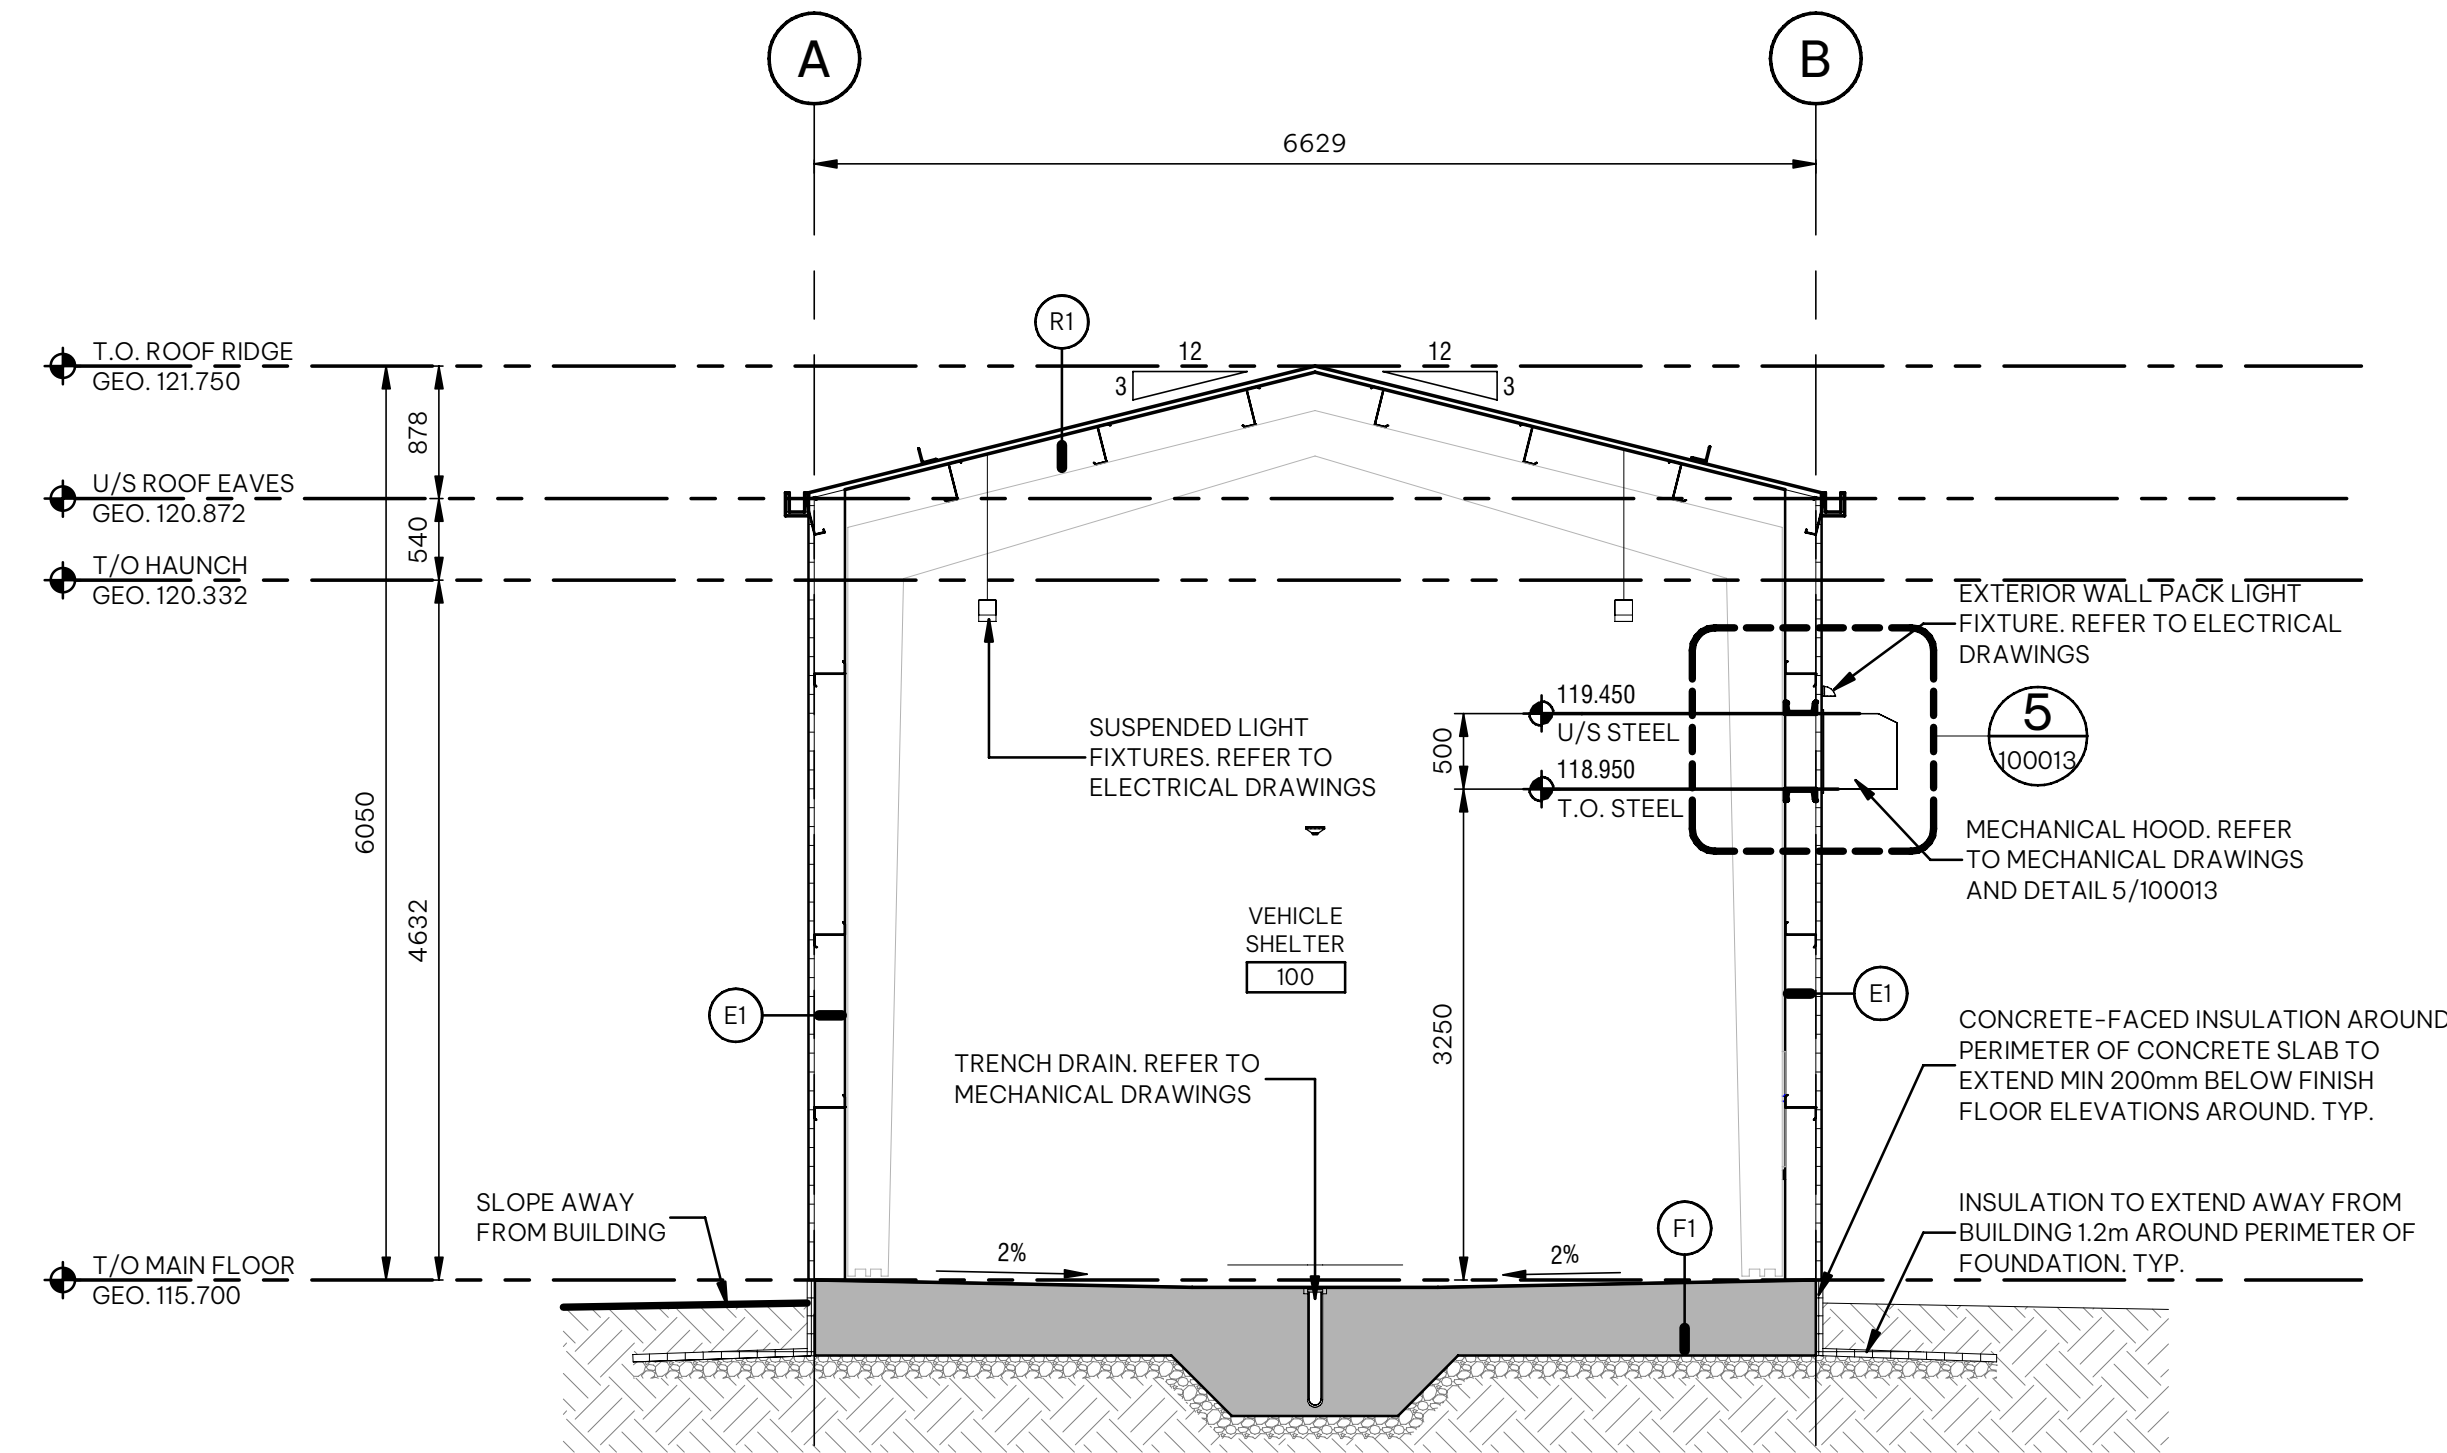

**2 Building Section 2**  
100006 SCALE: 1 : 50

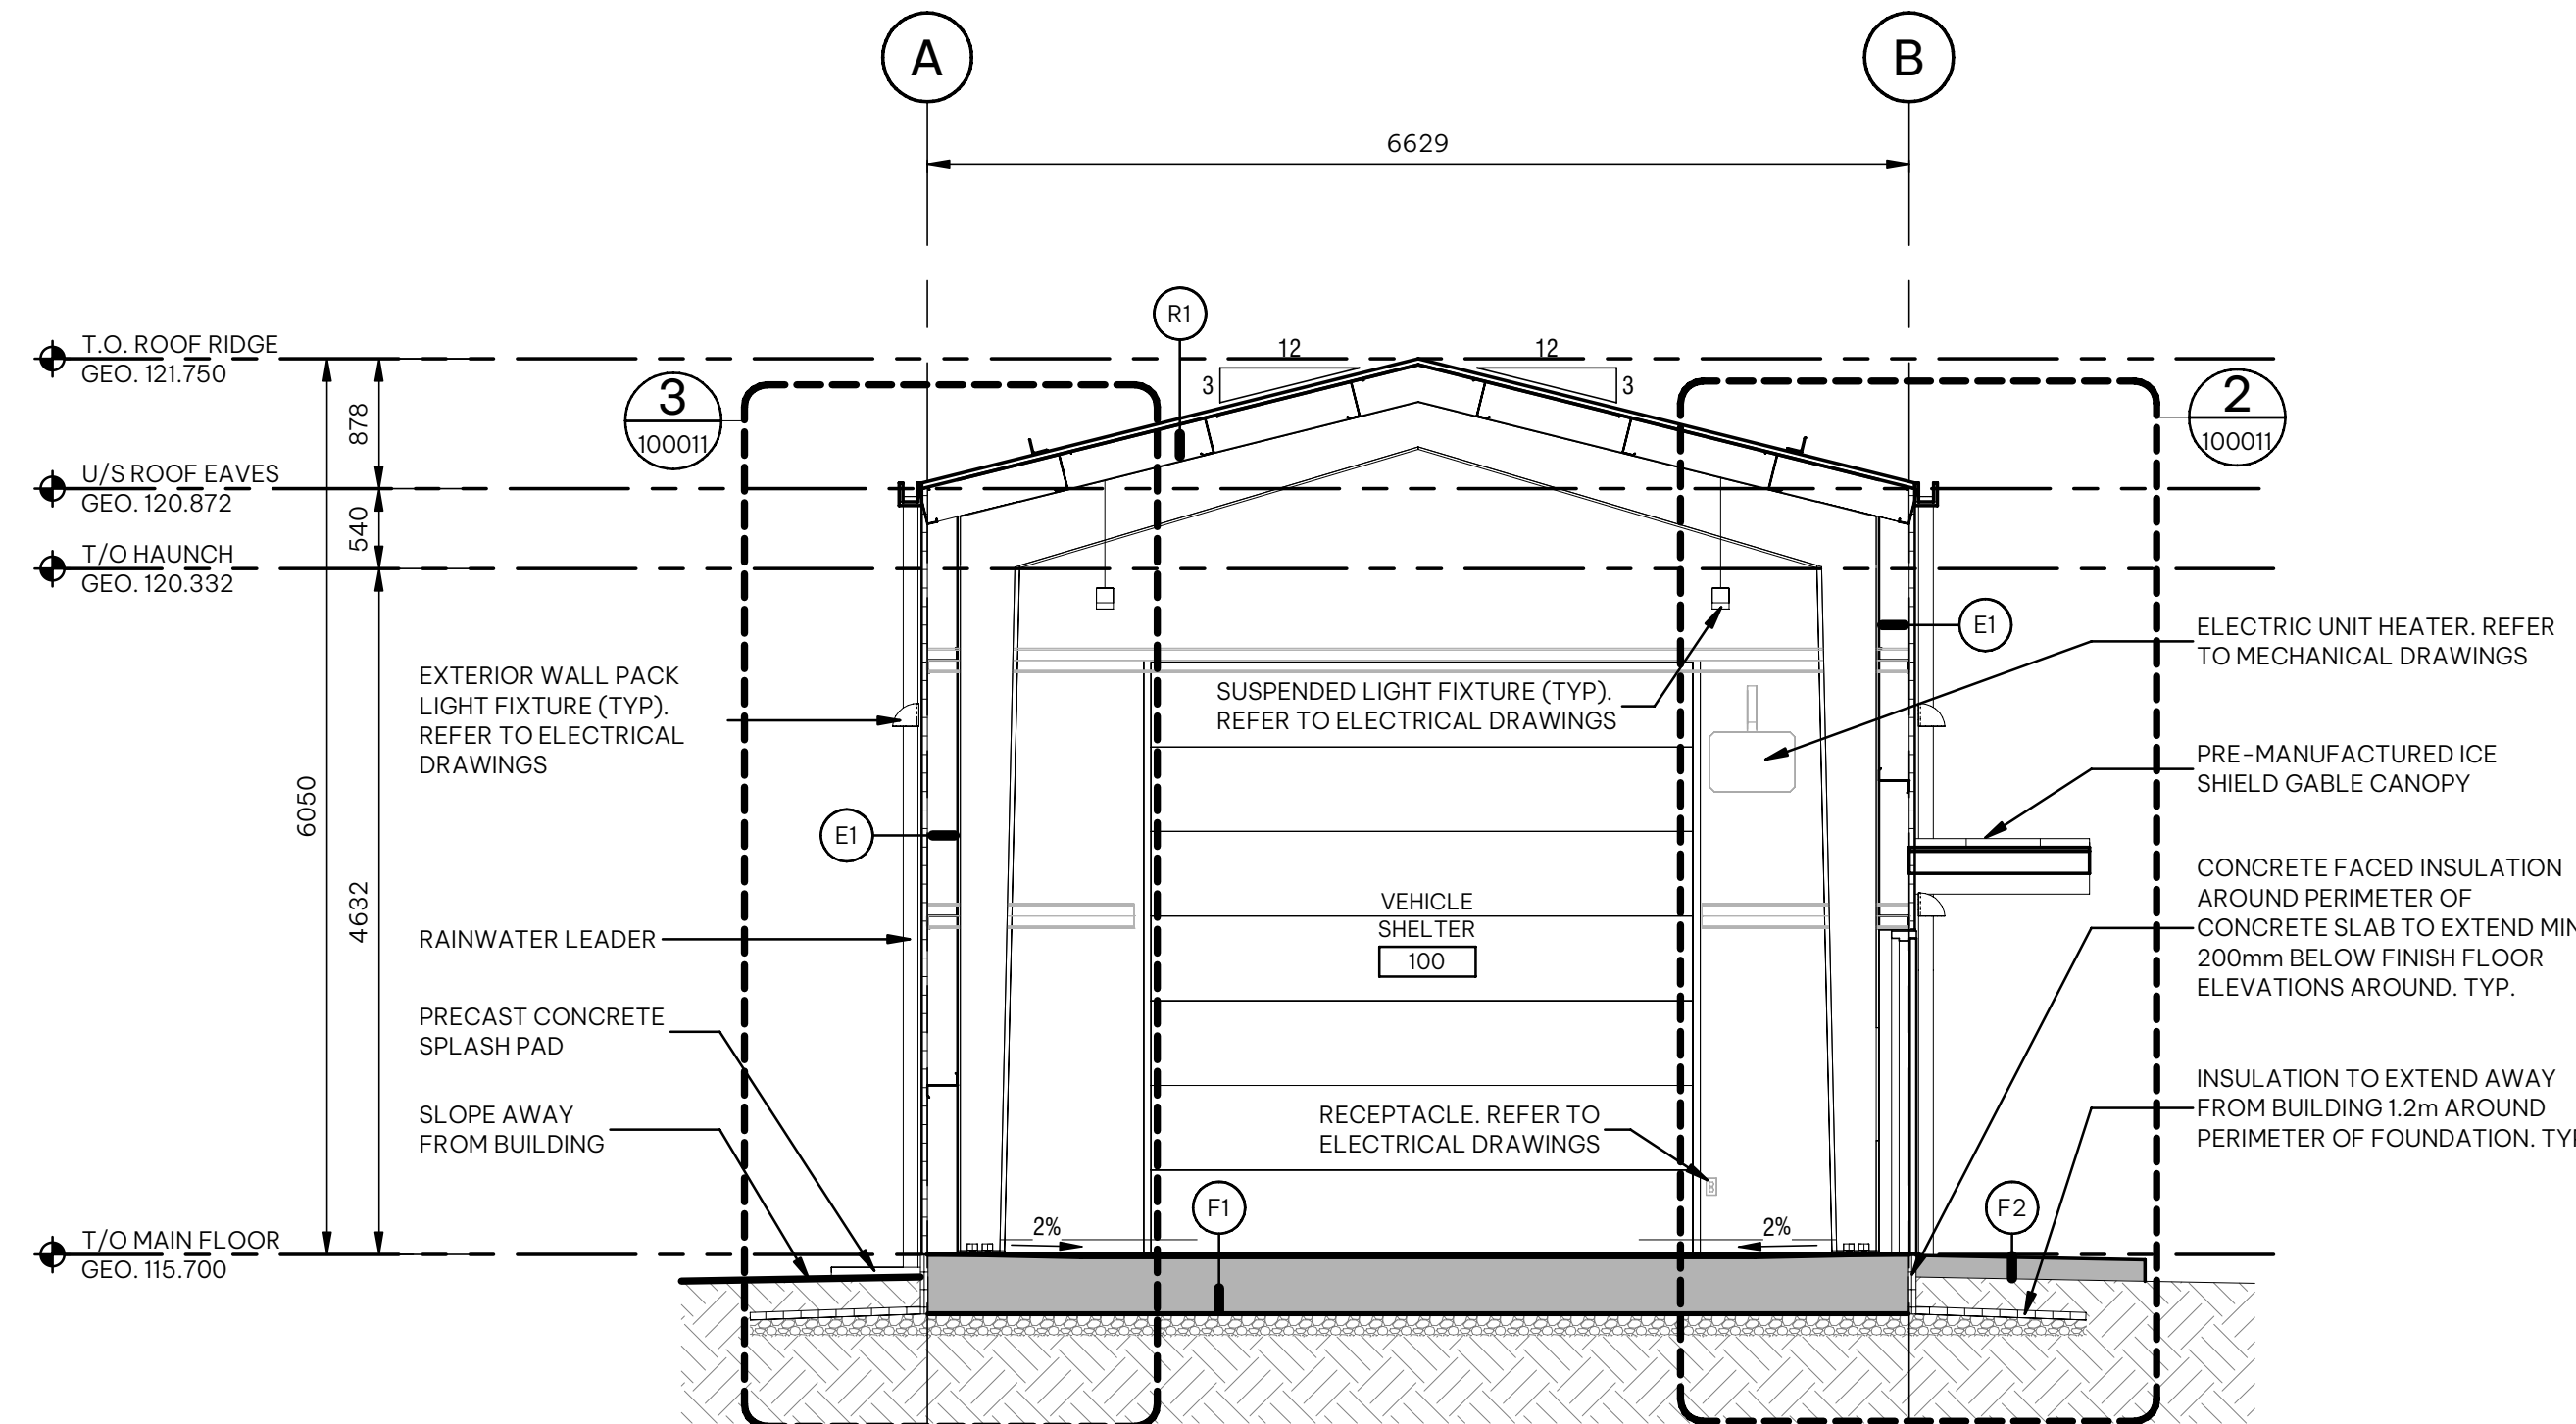

**3 Building Section 3**  
100006 SCALE: 1 : 50

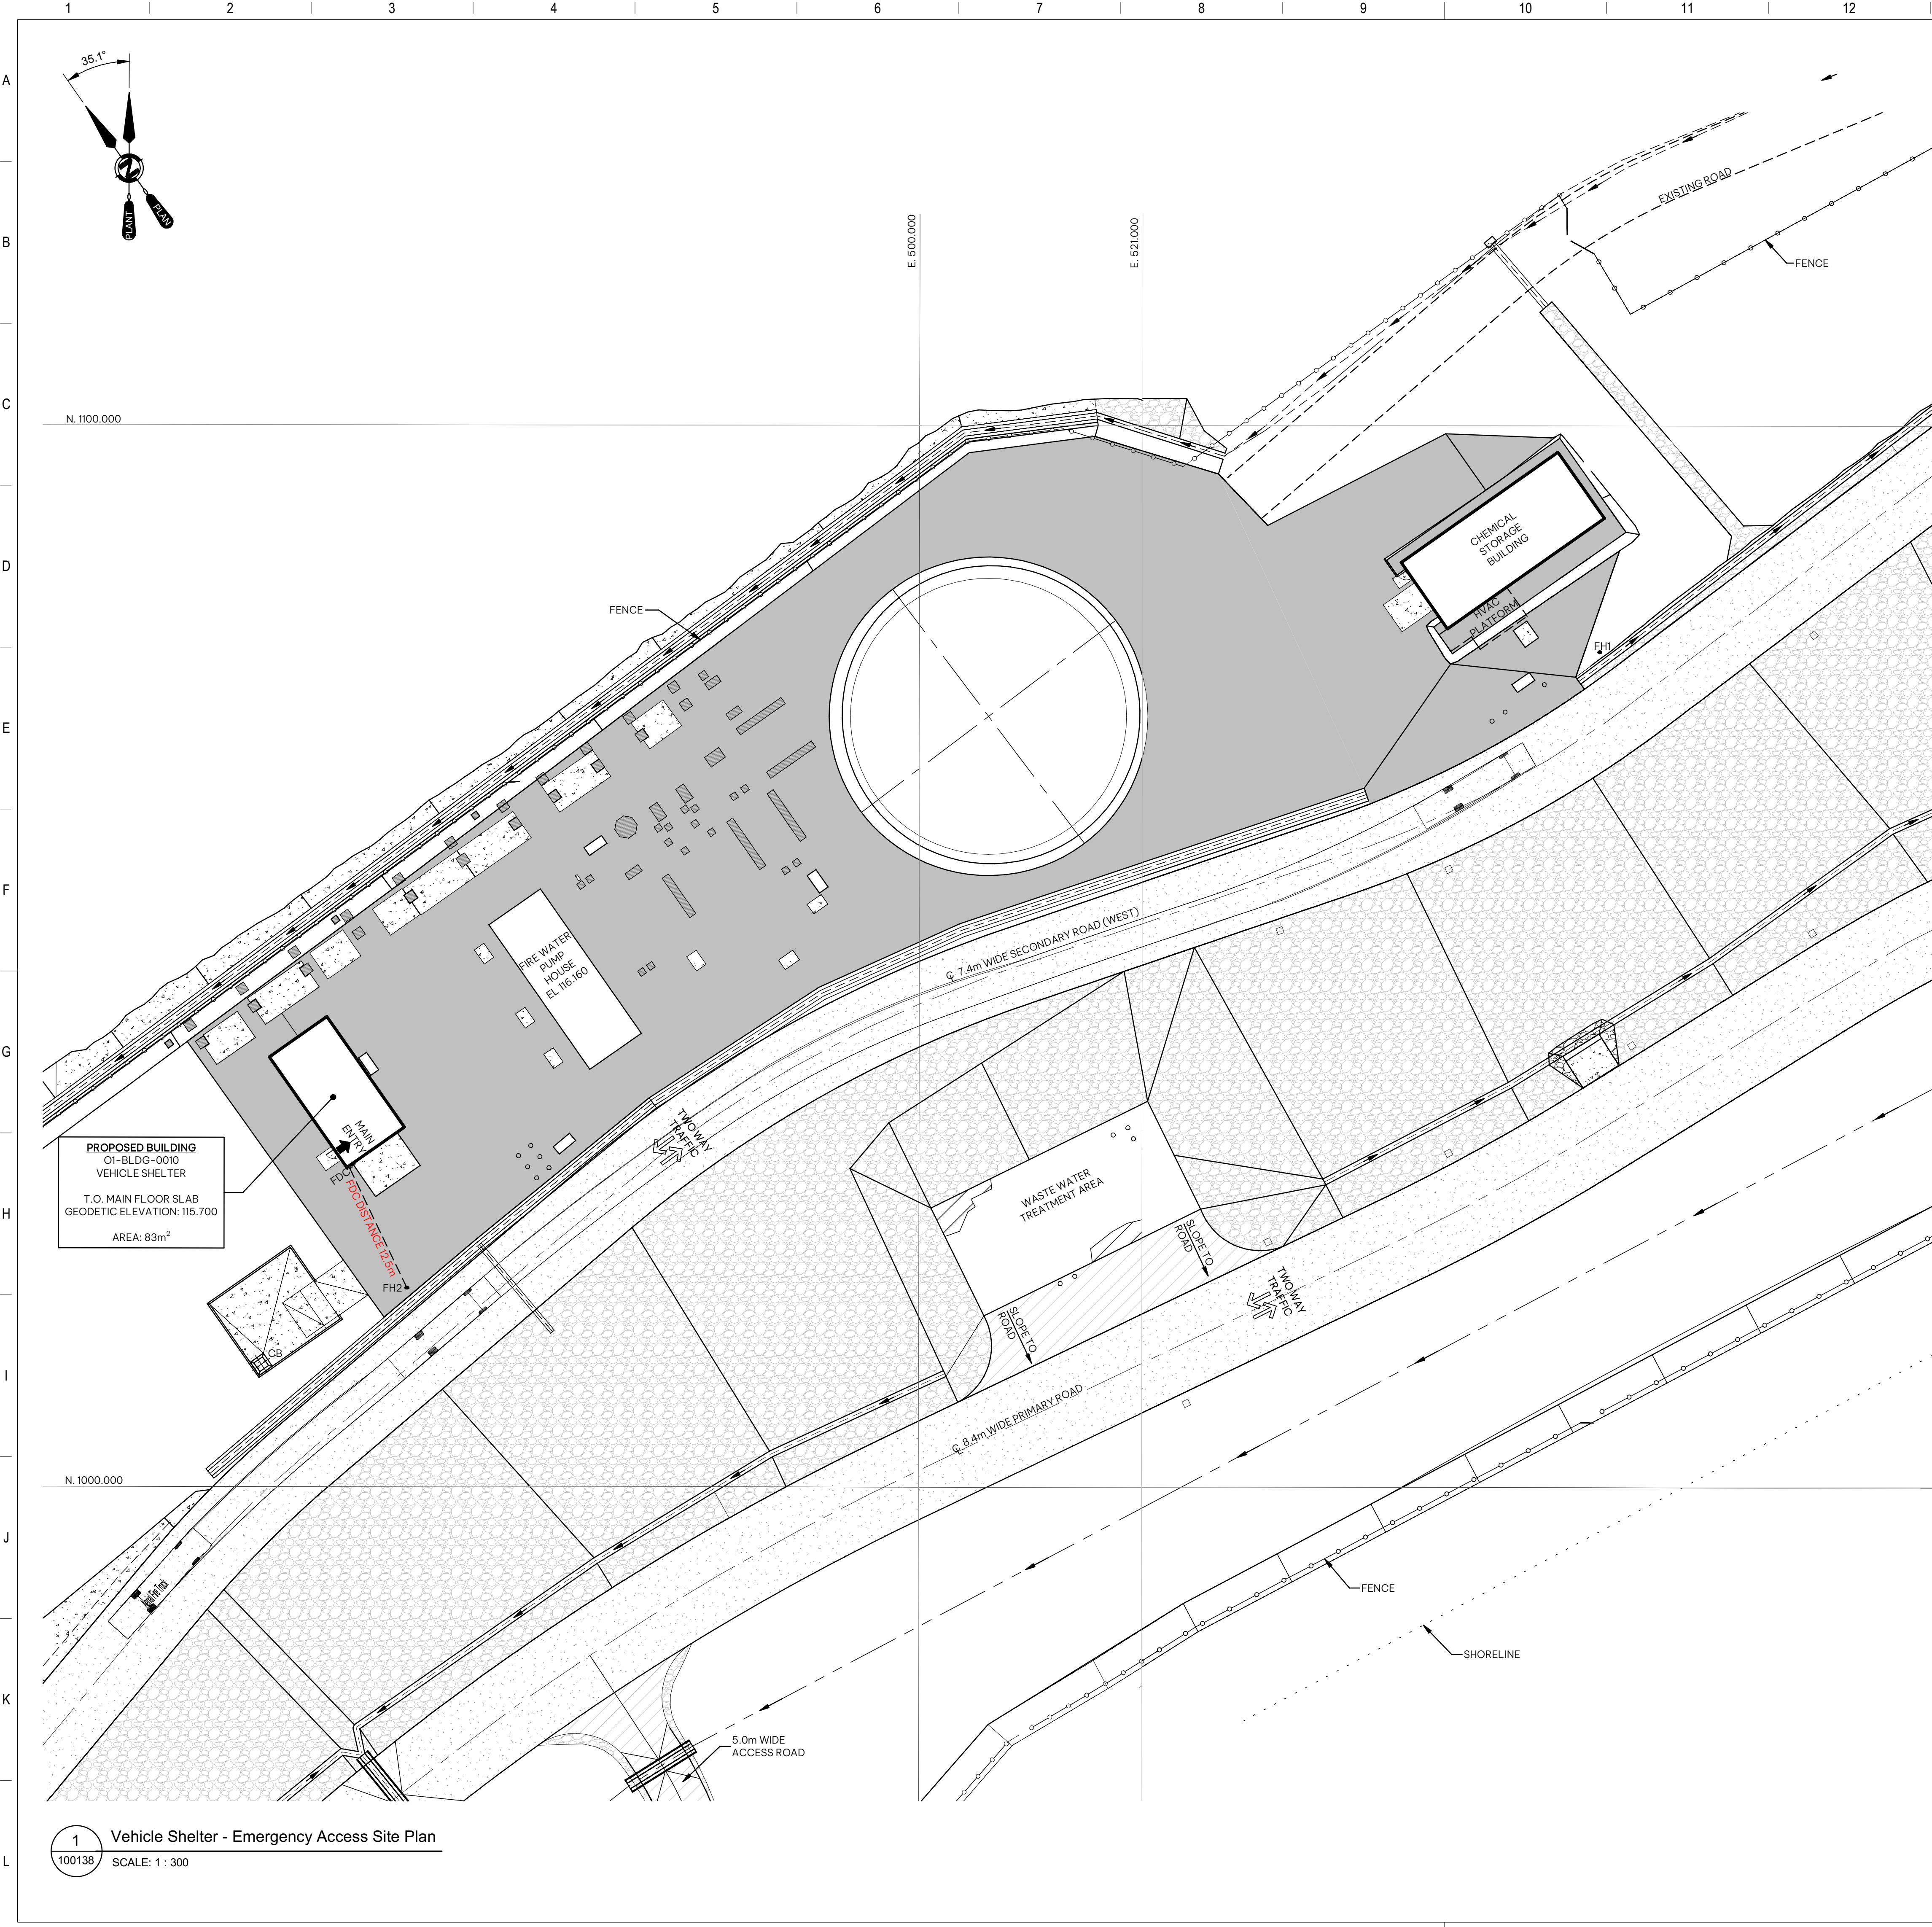

PROPOSED BUILDING  
01-BLDG-0010  
VEHICLE SHELTER  
T.O. MAIN FLOOR SLAB  
GEODETIC ELEVATION: 115.700  
AREA: 83m<sup>2</sup>

1 Vehicle Shelter - Emergency Access Site Plan  
SCALE: 1 : 300


### Access Route - General Notes

- THIS DRAWING SHALL BE READ IN CONJUNCTION WITH CIVIL, LANDSCAPE, MECHANICAL AND ELECTRICAL DRAWINGS AND SPECIFICATIONS. ALL WORK TO BE COORDINATED AND VERIFIED PRIOR TO CONSTRUCTION.

### Access Route - Symbol Legend

- INDICATES EXTENT AND LOCATION OF ASPHALT. REFER TO CIVIL DRAWINGS
- INDICATES EXTENT AND LOCATION OF GRAVEL. REFER TO CIVIL DRAWINGS.
- INDICATES EXTENT AND LOCATION OF CONCRETE PAVING. REFER TO CIVIL DRAWINGS.
- INDICATES EXTENT AND LOCATION OF RIPRAP. REFER TO CIVIL DRAWINGS.
- INDICATES EXTENT AND LOCATION OF EXISTING ASPHALT. (COMPLETED RG-PCKG A)
- INDICATES EXTENT AND LOCATION OF EXISTING RIPRAP. (COMPLETED RG-PCKG A)
- INDICATES EXTENT AND LOCATION OF EXISTING GRAVEL ROAD. (COMPLETED RG-PCKG A)
- ELECTRICAL, MECHANICAL, TELECOM SCOPE
- INDICATES LOCATION OF CATCH BASIN. REFER TO CIVIL DRAWINGS
- INDICATES LOCATION OF MANHOLE. REFER TO CIVIL DRAWINGS
- INDICATES LOCATION OF FIRE HYDRANT. REFER TO CIVIL DRAWINGS
- INDICATES LOCATION OF REMOTE ACTUATED FIRE HYDRANT. REFER TO CIVIL DRAWINGS
- INDICATES LOCATION OF FIRE DEPARTMENT CONNECTION. REFER TO MECHANICAL DRAWINGS
- INDICATES SECURITY FENCE. REFER TO CIVIL DRAWINGS
- INDICATES PEDESTAL. REFER TO CIVIL DRAWINGS

### Building Height Elevation

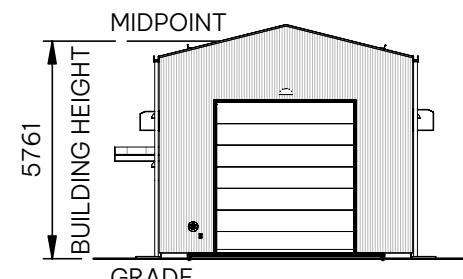

### GENERAL NOTES:


- ALL DIMENSIONS ARE IN MILLIMETER, UNO.
- ALL DRAWING REFERENCE CALLOUTS ARE PREFIXED WITH 350106-SC-CV-001-SD, TYPICAL.

### SHEET REFERENCES:

350106-SC-CV-001-SD-100001 - COVER SHEET  
350106-SC-CV-001-SD-100139 - GRADING SITE PLAN

### HOLDS:

|   |                       |                                                                 |        |                      |  |
|---|-----------------------|-----------------------------------------------------------------|--------|----------------------|--|
|   |                       | SUPPLIER/SUBCONTRACTOR<br>DRAWING DECAL<br><b>WOODFIBRE LNG</b> |        |                      |  |
| Supplier Name: LBLNG   |                       |                                                                 |        |                      |  |
| SDR Code(s): E05   |                       |                                                                 |        |                      |  |
| Equipment/Tag Number(s):   |                       |                                                                 |        |                      |  |
| Project Number   | Purchase Order Number |                                                                 | Seq No | Purchaser's Revision |  |
| 350106   | SC-CV-001             | SD                                                              | 100138 | 2                    |  |
| This document or drawing is the sole property and copyright of CB&I LLC and contains confidential and proprietary information. This document or drawing cannot be reproduced, copied, retained or used, in whole or in part, without written consent of CB&I LLC, a McDermott company. |                       |                                                                 |        |                      |  |
| Form Number: CMS-870-02-FM-30006 Issued for Use: 21/DEC/2017   |                       |                                                                 |        |                      |  |

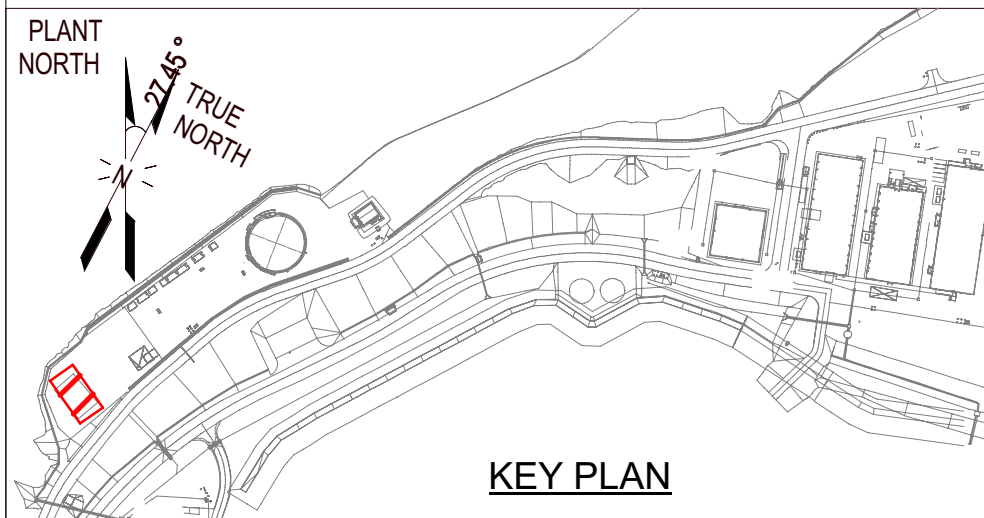

**S2ARCHITECTURE**  
CALGARY | EDMONTON | VANCOUVER

|     |                              |      |      |      |           |
|-----|------------------------------|------|------|------|-----------|
| B   | ISSUED FOR BUILDING PERMIT   | DE   | PS   | GW   | 2025MAR06 |
| A   | ISSUED FOR 60% FORMAL REVIEW | DE   | PS   | GW   | 2025MAR05 |
| NO. | REVISION                     | DRWN | CK'D | APPD | DATE      |

**MCDERMOTT**

THIS DOCUMENT OR DRAWING IS THE SOLE PROPERTY AND COPYRIGHT OF CB&I LLC, A MCDERMOTT COMPANY, AND CONTAINS CONFIDENTIAL AND PROPRIETARY INFORMATION. THIS DOCUMENT OR DRAWING CANNOT BE REPRODUCED, COPIED, RETAINED OR USED, IN WHOLE OR IN PART, WITHOUT WRITTEN CONSENT OF CB&I LLC.

|          |           |         |           |          |            |          |
|----------|-----------|---------|-----------|----------|------------|----------|
| Drawn By | Drwn Date | Chkd By | Chkd Date | Aprvd By | Aprvd Date | Scale    |
| DE       | 2025MAR06 | PS      | 2025MAR06 | GW       | 2025MAR06  | AS NOTED |



Woodfibre LNG Project

CLIENT DWG NO:

INDUSTRIAL AREA  
01-BLG-0010-VEHICLE SHELTER BUILDING  
EMERGENCY ACCESS SITE PLAN  
ARCHITECTURAL

FOR:

Woodfibre LNG Limited

|           |                            |      |
|-----------|----------------------------|------|
| PROJ. NO: | DWG NO:                    | REV: |
| 350106    | 350106-SC-CV-001-SD-100138 | B    |



1 Vehicle Shelter - Grading Site Plan  
100009 SCALE: 1 : 300


Site - General Notes

- THIS DRAWING SHALL BE READ IN CONJUNCTION WITH CIVIL, LANDSCAPE, MECHANICAL AND ELECTRICAL DRAWINGS AND SPECIFICATIONS. ALL WORK TO BE COORDINATED AND VERIFIED PRIOR TO CONSTRUCTION.
- THE CONTRACTOR IS TO VERIFY ALL SITE DIMENSIONS AND SPOT ELEVATIONS PRIOR TO CONSTRUCTION AND REPORT ANY DISCREPANCIES TO THE ARCHITECT.
- ELEVATIONS IN GEODETIC

Site - Symbol Legend

- INDICATES EXTENT AND LOCATION OF ASPHALT. REFER TO CIVIL DRAWINGS
- INDICATES EXTENT AND LOCATION OF GRAVEL. REFER TO CIVIL DRAWINGS.
- INDICATES EXTENT AND LOCATION OF CONCRETE PAVING. REFER TO CIVIL DRAWINGS.
- INDICATES EXTENT AND LOCATION OF RIPRAP. REFER TO CIVIL DRAWINGS.
- INDICATES EXTENT AND LOCATION OF EXISTING ASPHALT (COMPLETED RG-PCKG A)
- INDICATES EXTENT AND LOCATION OF EXISTING RIPRAP (COMPLETED RG-PCKG A)
- INDICATES EXTENT AND LOCATION OF EXISTING GRAVEL ROAD (COMPLETED RG-PCKG A)
- ELECTRICAL, MECHANICAL, TELECOM SCOPE
- INDICATES CATCH BASIN. REFER TO CIVIL DRAWINGS
- INDICATES MANHOLE. REFER TO CIVIL DRAWINGS
- INDICATES FIRE HYDRANT. REFER TO CIVIL DRAWINGS
- INDICATES REMOTE ACTUATED FIRE HYDRANT. REFER TO CIVIL DRAWINGS
- INDICATES FIRE DEPARTMENT CONNECTION. REFER TO MECHANICAL DRAWINGS
- INDICATES PROPOSED GEODETIC SPOT ELEVATION
- INDICATES SECURITY FENCE. REFER TO CIVIL DRAWINGS
- INDICATES PEDESTAL. REFER TO CIVIL DRAWINGS

Building Height Elevation

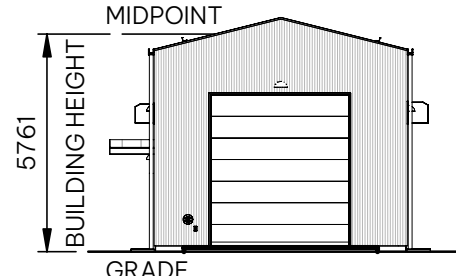

GENERAL NOTES:


- ALL DIMENSIONS ARE IN MILLIMETER, UNO.
- ALL DRAWING REFERENCE CALLOUTS ARE PREFIXED WITH 350106-SC-CV-001-SD, TYPICAL.

SHEET REFERENCES:

350106-SC-CV-001-SD-100001 - COVER SHEET  
350106-SC-CV-001-SD-100138 - EMERGENCY ACCESS SITE PLAN

HOLDS:

|   |  |                                                                 |  |   |    |                                                                                     |                      |  |  |
|---|--|-----------------------------------------------------------------|--|---|----|-------------------------------------------------------------------------------------|----------------------|--|--|
|   |  | SUPPLIER/SUBCONTRACTOR<br>DRAWING DECAL<br><b>WOODFIBRE LNG</b> |  |   |    |  |                      |  |  |
| Supplier Name: LBLNG   |  |                                                                 |  |   |    |                                                                                     |                      |  |  |
| SDR Code(s): E05   |  |                                                                 |  |   |    |                                                                                     |                      |  |  |
| Equipment/Tag Number(s):   |  |                                                                 |  |   |    |                                                                                     |                      |  |  |
|   |  |                                                                 |  |   |    |                                                                                     |                      |  |  |
| Project Number   |  | Purchase Order Number                                           |  |   |    | Seq No                                                                              | Purchaser's Revision |  |  |
| 350106   |  | SC-CV-001                                                       |  | - | SD | -                                                                                   | 100139               |  |  |
|   |  |                                                                 |  |   |    |                                                                                     | 2                    |  |  |
| This document or drawing is the sole property and copyright of CB&I LLC and contains confidential and proprietary information. This document or drawing cannot be reproduced, copied, retained or used, in whole or in part, without written consent of CB&I LLC, a McDermott company. |  |                                                                 |  |   |    |                                                                                     |                      |  |  |

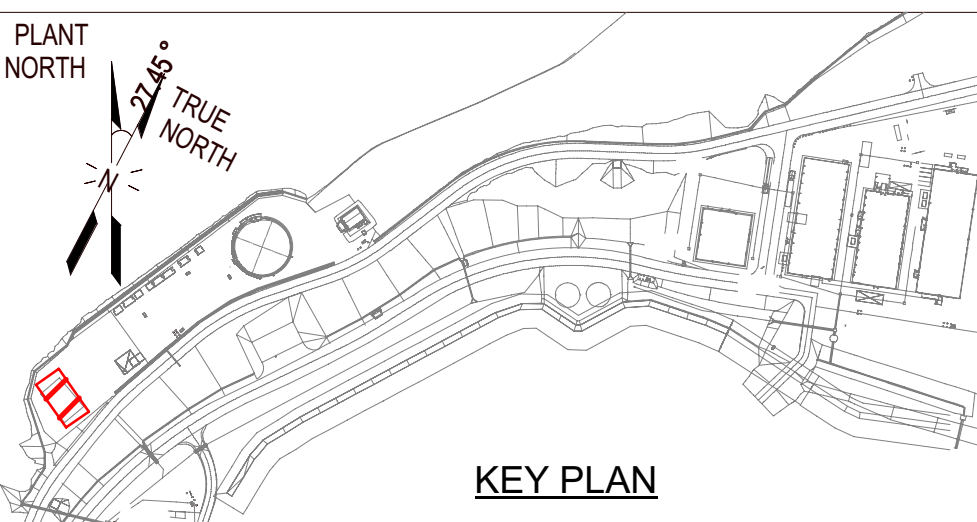

REFERENCE ONLY

S2ARCHITECTURE  
CALGARY | EDMONTON | VANCOUVER

|     |                              |      |      |      |           |
|-----|------------------------------|------|------|------|-----------|
| B   | ISSUED FOR BUILDING PERMIT   | DE   | PS   | GW   | 2025MAR06 |
| A   | ISSUED FOR 60% FORMAL REVIEW | DE   | PS   | GW   | 2025MAR05 |
| NO. | REVISION                     | DRWN | CK'D | APPD | DATE      |

**MCDERMOTT**

THIS DOCUMENT OR DRAWING IS THE SOLE PROPERTY AND COPYRIGHT OF CB&I LLC, A MCDERMOTT COMPANY, AND CONTAINS CONFIDENTIAL AND PROPRIETARY INFORMATION. THIS DOCUMENT OR DRAWING CANNOT BE REPRODUCED, COPIED, RETAINED OR USED, IN WHOLE OR IN PART, WITHOUT WRITTEN CONSENT OF CB&I LLC.

|          |           |         |           |          |            |          |
|----------|-----------|---------|-----------|----------|------------|----------|
| Drawn By | Drwn Date | Chkd By | Chkd Date | Aprvd By | Aprvd Date | Scale    |
| DE       | 2025MAR06 | PS      | 2025MAR06 | GW       | 2025MAR06  | AS NOTED |

|                |                       |
|----------------|-----------------------|
|                | Woodfibre LNG Project |
| CLIENT DWG NO: |                       |

INDUSTRIAL AREA  
01-BLG-0010-VEHICLE SHELTER BUILDING  
GRADING SITE PLAN  
ARCHITECTURAL

|                            |                                    |      |   |
|----------------------------|------------------------------------|------|---|
| FOR: Woodfibre LNG Limited |                                    | REV: | B |
| PROJ. NO: 350106           | DWG NO: 350106-SC-CV-001-SD-100139 |      |   |