

MCDERMOTT Woodfibre LNG EPFC Project Project No. 350106	
Engineering Review Status Code 1 - No Comments	By: oscar.grisales2 Date: May 22, 2025
These comments do not relieve the supplier of his responsibility to meet the requirements of the PO.	



SUPPLIER DOCUMENT COVER SHEET



350106 Woodfibre LNG Project

Supplier Name:	LBLNG
Purchase Order Title:	Site Construction
Equipment / Tag Number(s):	N/A
Supplier Document Number	350106-SC-CV-001-SD-040300
SDR Code	F81

Supplier's Revision Record

A	14APR2025	Issued for Permit	D.Eshpeter	P.Streith	A.Rimbey
Rev	Date	Issue State	By	Checked	Approved

Project Document Number

Project Number	Purchase Order Number				Seq. No.	Purchaser's Rev.
350106	SC-CV-001	-	SD	-	040300	1

Document Title: 01-BLG-0003 Administration Building - Architectural Permit Drawing Package

SUPPLIER DOCUMENT REVIEW STATUS

Purchaser's review of Supplier's documents does not relieve Supplier of the responsibility for correctness under the Purchase Order. Permission to proceed does not constitute acceptance of design, detail and calculations, test methods or materials developed or selected by the Supplier and does not relieve the Supplier from full compliance with the Purchase Order or any other obligations, nor detract from any of the Purchaser's rights.

Purchaser's Review Stamp

Should the Supplier consider that any comments made by the Purchaser change the Scope of Supply, the Supplier shall advise the price and delivery implications of such changes within five working days of receipt. The Supplier must not incorporate such changes without prior approval of the Purchaser of the revised price and/or delivery period. RETROSPECTIVE CLAIMS WILL NOT BE CONSIDERED.



This document consists of this front sheet plus **7** number of pages.

Roof Plan - Code Legend

- R1 PREFINISHED RAIN GUTTER C/W RAINWATER LEADERS
- R2 CONTINUOUS SNOW RETENTION SYSTEM
- R3 NOT USED
- R4 GALVANIZED STEEL PLATFORM WITH GRATING DECKING. REFER TO STRUCTURAL DRAWINGS
- R5 WAREHOUSE AIR HANDLING UNIT. REFER TO MECHANICAL DRAWINGS
- R6 PLUMBING VENTS THROUGH ROOF. REFER TO MECHANICAL DRAWINGS

Roof Plan - Code Legend

- INDICATES DIRECTION OF ROOF SLOPE TO DRAIN
- RWL INDICATES RAIN WATER LEADER DOWN TO PRECAST CONCRETE SPLASH PAD

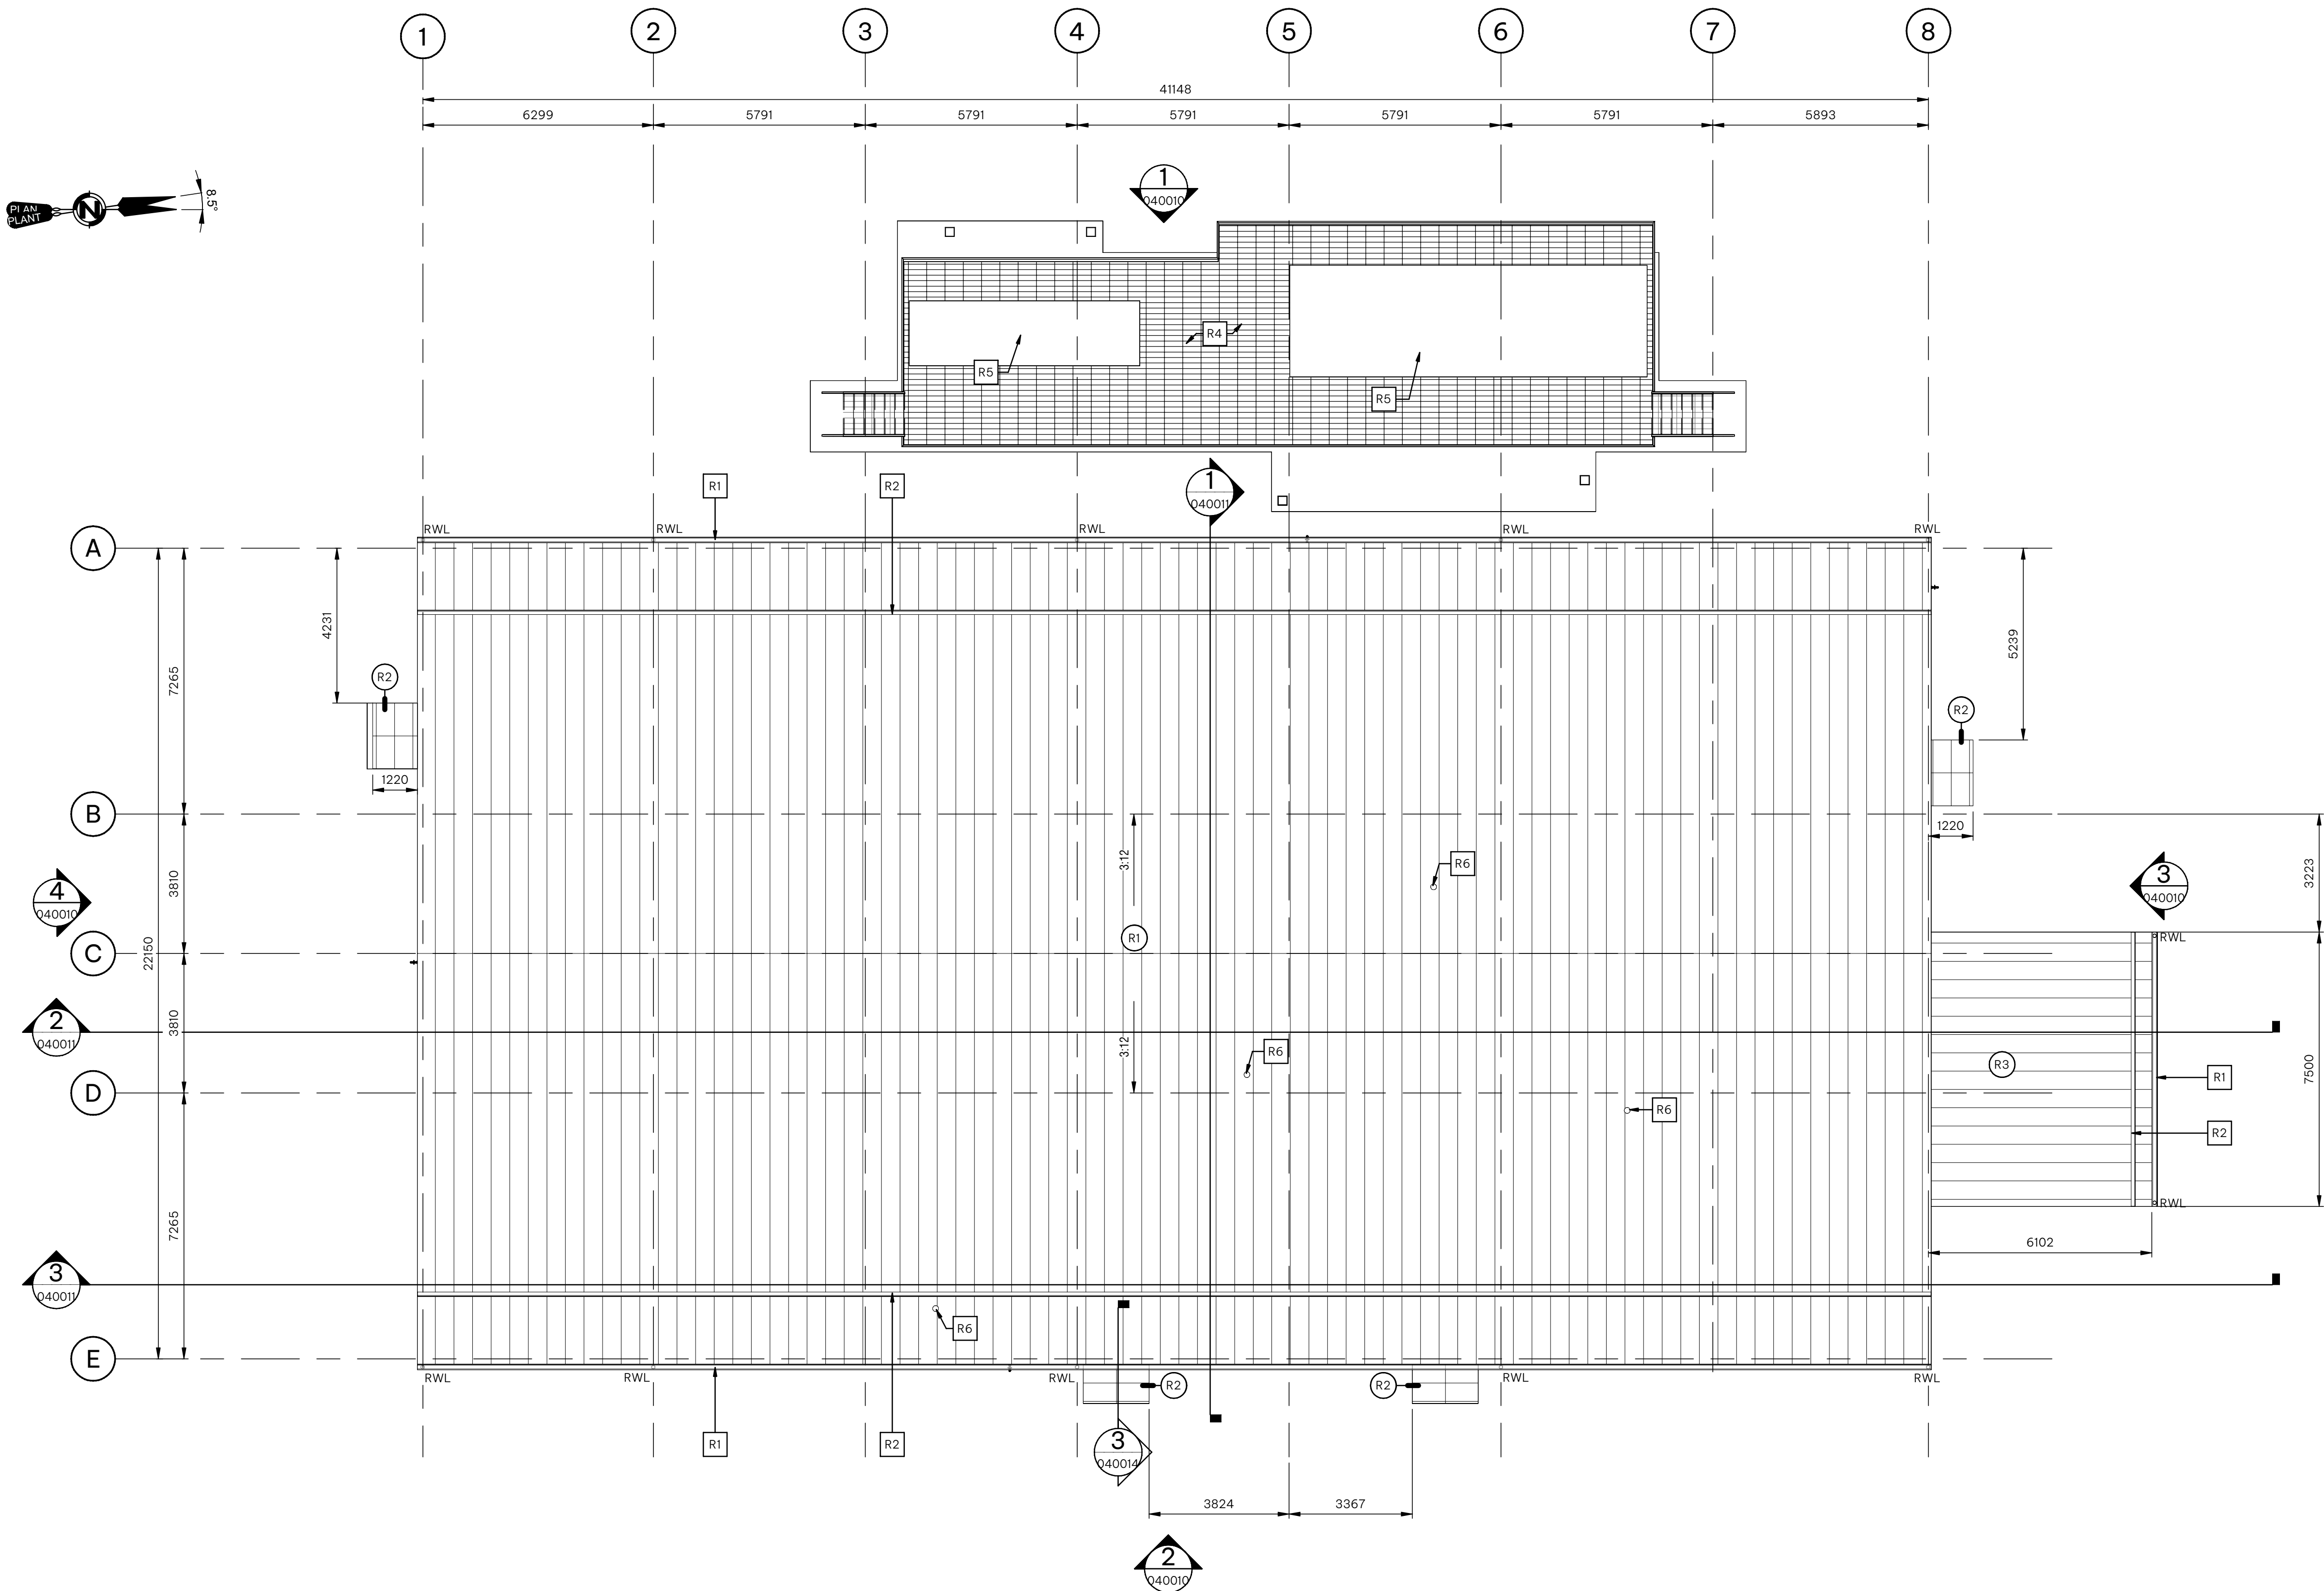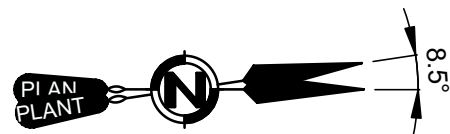

1 Administration Building - Roof Plan
040008 SCALE: 1 : 100

GENERAL NOTES:


1. ALL DIMENSIONS ARE IN MILLIMETER, UNO.
2. ALL DRAWING REFERENCE CALLOUTS ARE PREFIXED WITH 350106-SC-CV-001-SD, TYPICAL.

SHEET REFERENCES:

350106-SC-CV-001-SD-040001 - COVER SHEET
350106-SC-CV-001-SD-040004 - CONSTRUCTION ASSEMBLIES

HOLDS:

		SUPPLIER/SUBCONTRACTOR DRAWING DECAL WOODFIBRE LNG			
Supplier Name: LBLNG					
SDR Code(s): F81,H81					
Equipment/Tag Number(s):					
Project Number 350106	Purchase Order Number SC-CV-001		Seq No SD 040008	Purchaser's Revision 2	
This document or drawing is the sole property and copyright of CB&I LLC and contains confidential and proprietary information. This document or drawing cannot be reproduced, copied, retained or used, in whole or in part, without written consent of CB&I LLC, a McDermott company.					
Form Number: CMS-870-02-FM-30006 Issued for Use: 21/DEC/2017					

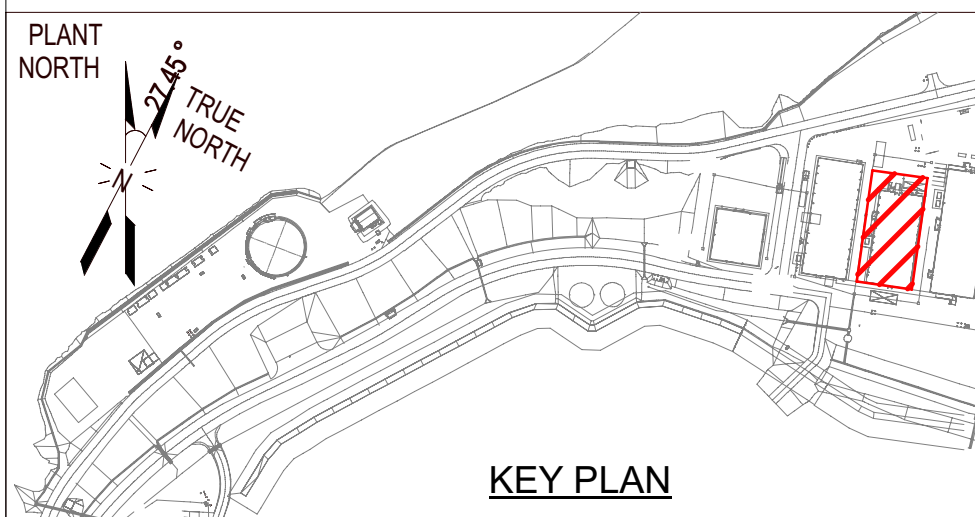

S2ARCHITECTURE
CALGARY | EDMONTON | VANCOUVER

B	ISSUED FOR BUILDING PERMIT	DE	PS	GW	2025FEB04
A	ISSUED FOR 30% FORMAL REVIEW	DE	PS	GW	2024NOV29
NO.	REVISION	DRWN	CK'D	APPD	DATE

MCDERMOTT

THIS DOCUMENT OR DRAWING IS THE SOLE PROPERTY AND COPYRIGHT OF CB&I LLC, A MCDERMOTT COMPANY, AND CONTAINS CONFIDENTIAL AND PROPRIETARY INFORMATION. THIS DOCUMENT OR DRAWING CANNOT BE REPRODUCED, COPIED, RETAINED OR USED, IN WHOLE OR IN PART, WITHOUT WRITTEN CONSENT OF CB&I LLC.

Drawn By	Drwn Date	Chkd By	Chkd Date	Aprvd By	Aprvd Date	Scale
DE	2025FEB04	PS	2025FEB04	GW	2025FEB04	AS NOTED



Woodfibre LNG Project

CLIENT DWG NO:

INDUSTRIAL AREA
01-BLG-0003-ADMINISTRATION BUILDING
ROOF PLAN
ARCHITECTURAL


FOR:

Woodfibre LNG Limited


PROJ. NO:	DWG NO:	REV:
350106	350106-SC-CV-001-SD-040008	

Exterior Elevation – Code Legend


E1	INSULATED METAL PANEL COLOUR; TBD	E6	CONTINUOUS SNOW RETENTION SYSTEM	E11	FIRE DEPARTMENT CONNECTION. REFER TO MECHANICAL DRAWINGS	E16	EXTERIOR WALL PACK LIGHT FIXTURE (TYP). REFER TO ELECTRICAL DRAWINGS
E2	STANDING SEAM ROOF PANEL COLOUR; TBD	E7	PREFINISHED RAIN GUTTER C/W RAINWATER LEADERS DOWN TO PRECAST CONCRETE SPLASH PADS	E12	MECHANICAL DUCT. REFER TO MECHANICAL DRAWINGS	E17	MECHANICAL EQUIPMENT. REFER TO MECHANICAL DRAWINGS
E3	EXTERIOR DOOR AND FRAME. REFER TO DOOR SCHEDULE	E8	PREFINISHED METAL FASCIA COLOUR TO MATCH ADJACENT CLADDING	E13	MECHANICAL EXHAUST HOOD. REFER TO MECHANICAL DRAWINGS	E18	GALVANIZED STEEL PLATFORM WITH GRATING DECKING AND GALVANIZED METAL RAILING AT 1070mm HIGH. REFER TO STRUCTURAL DRAWINGS
E4	PRE-MANUFACTURED ICE SHIELD GABLE CANOPY	E9	EXTERIOR WINDOW AND FRAME. REFER TO WINDOW SCHEDULE	E14	APPROXIMATE LOCATIONS OF PIPE PENETRATIONS THROUGH EXTERIOR WALL. TO BE COORDINATED WITH MDR PIPE AND PROCESSING DRAWINGS	E19	RAINWATER LEADERS. TYPICAL
E5	NOT USED	E10	HOSE BIBB. REFER TO MECHANICAL DRAWINGS	E15	CONCRETE-FACED INSULATION	E20	EXTERIOR WEATHERPROOF RECEPTACLE. REFER TO ELECTRICAL DRAWINGS

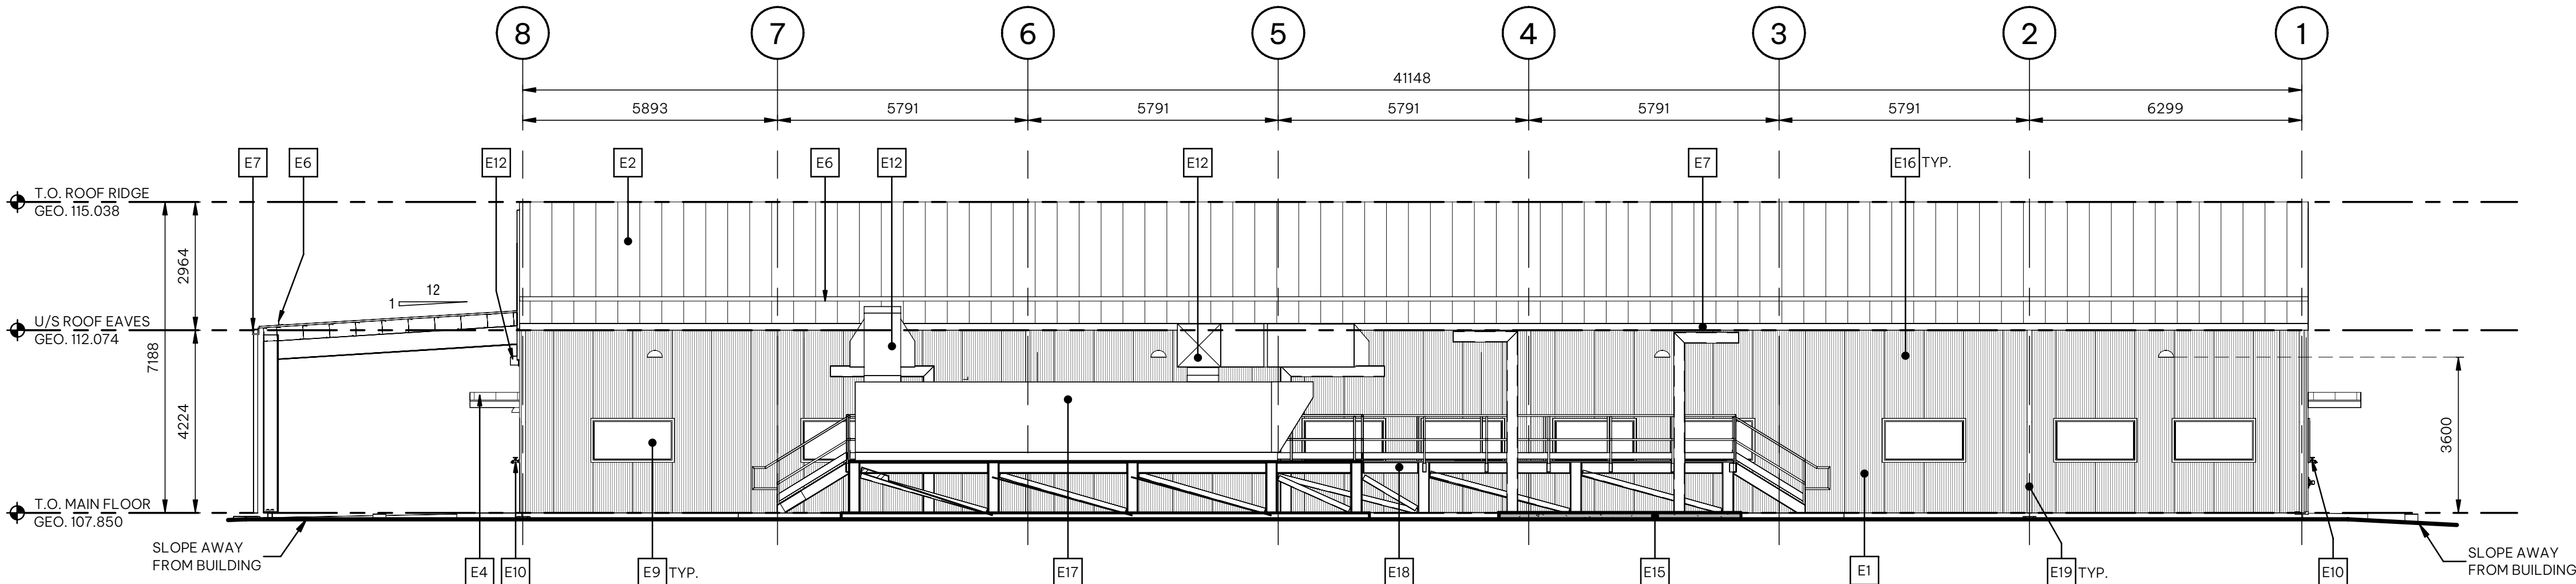


1 West Elevation
040010 SCALE: 1 : 100

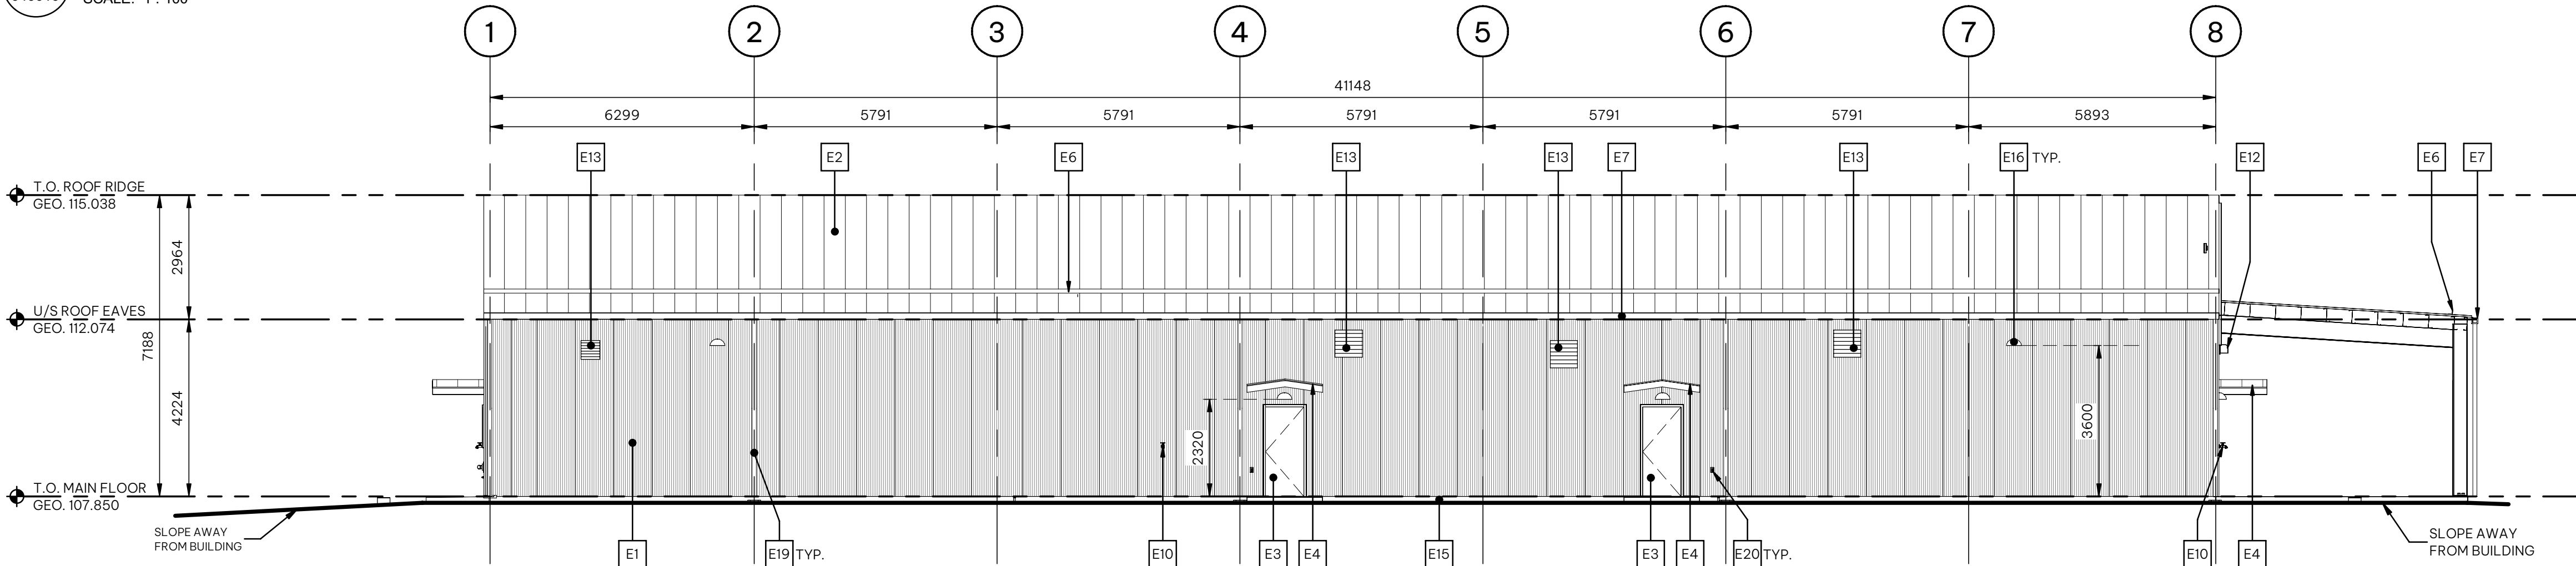

2 East Elevation
040010 SCALE: 1 : 100

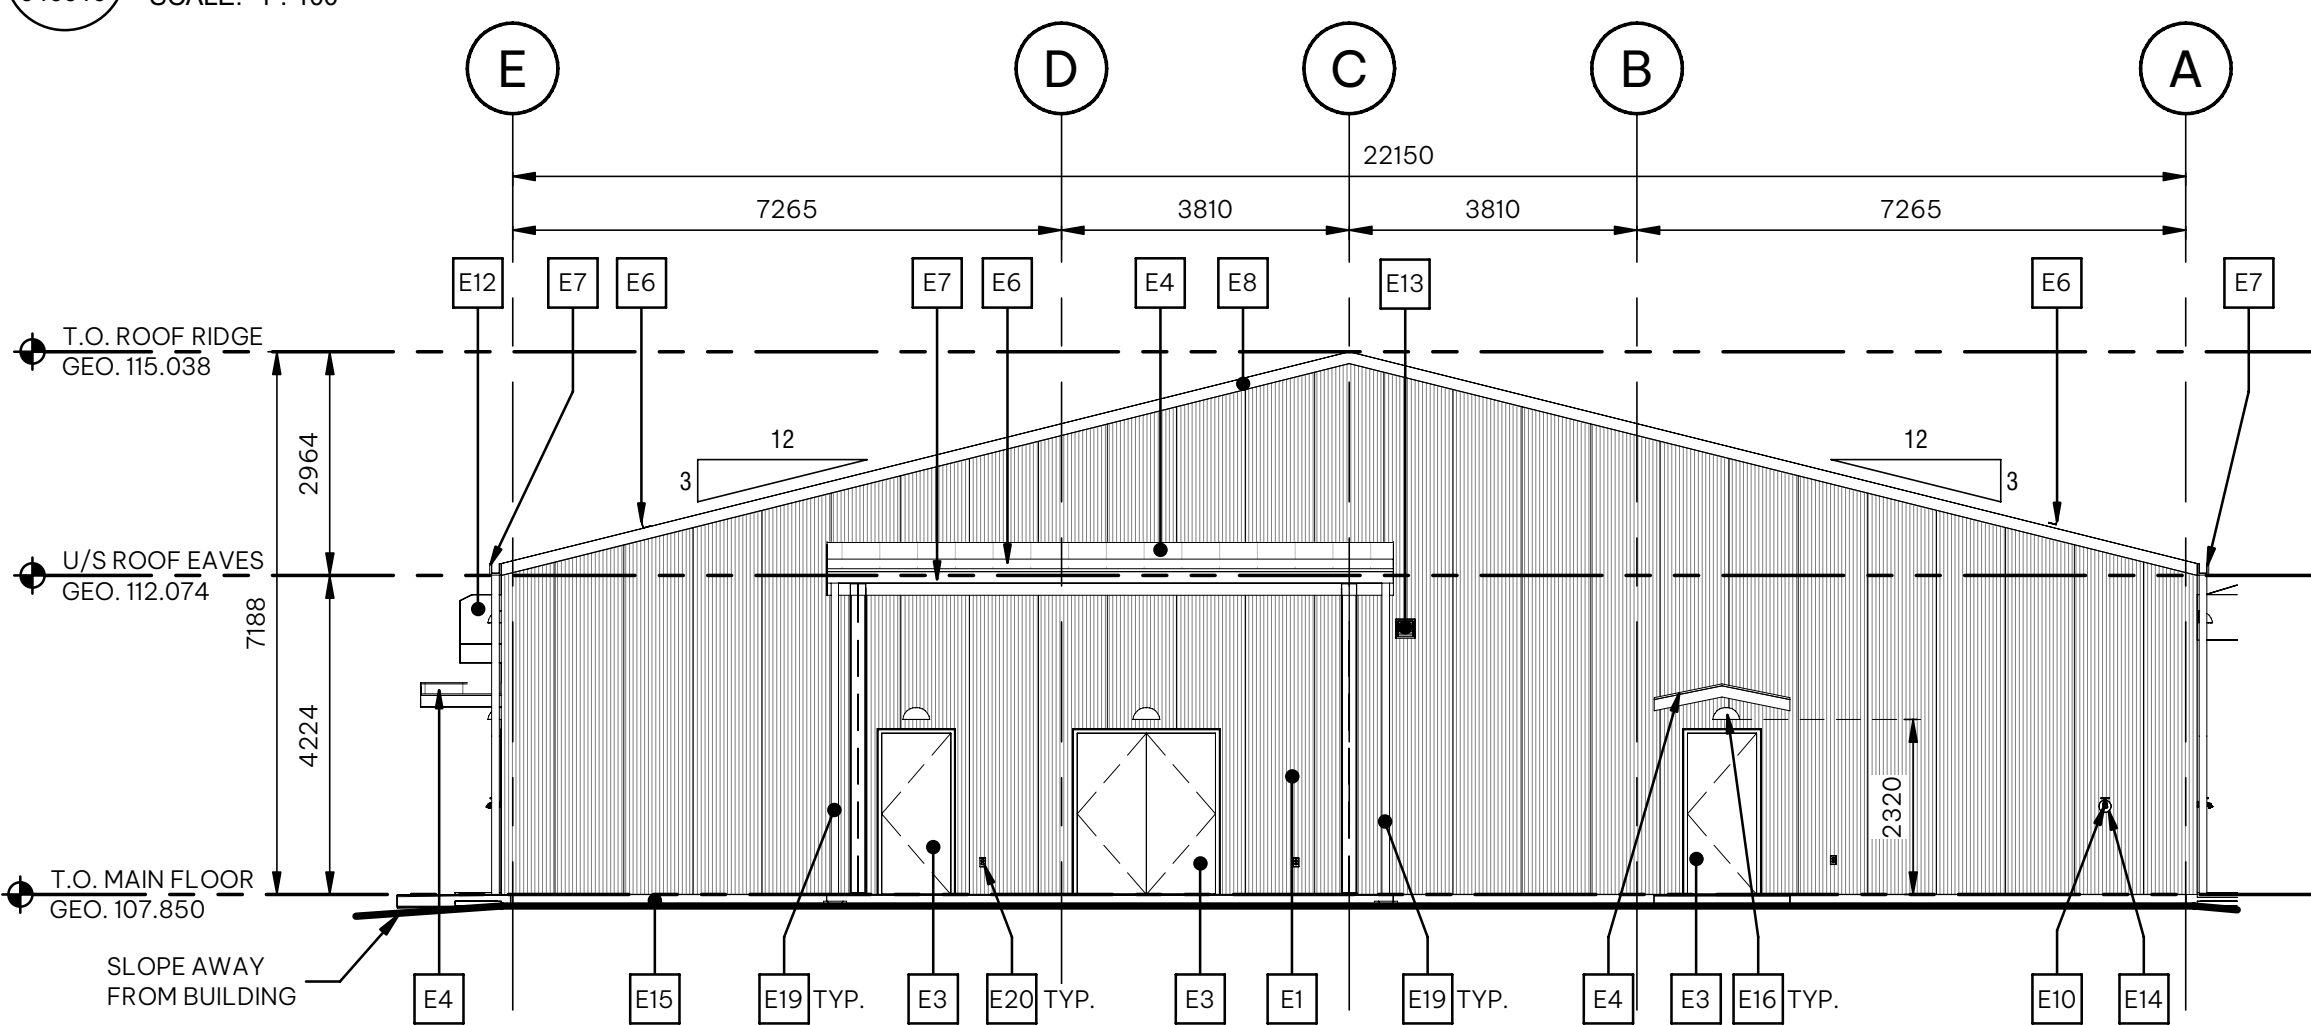

3 North Elevation
040010 SCALE: 1 : 100

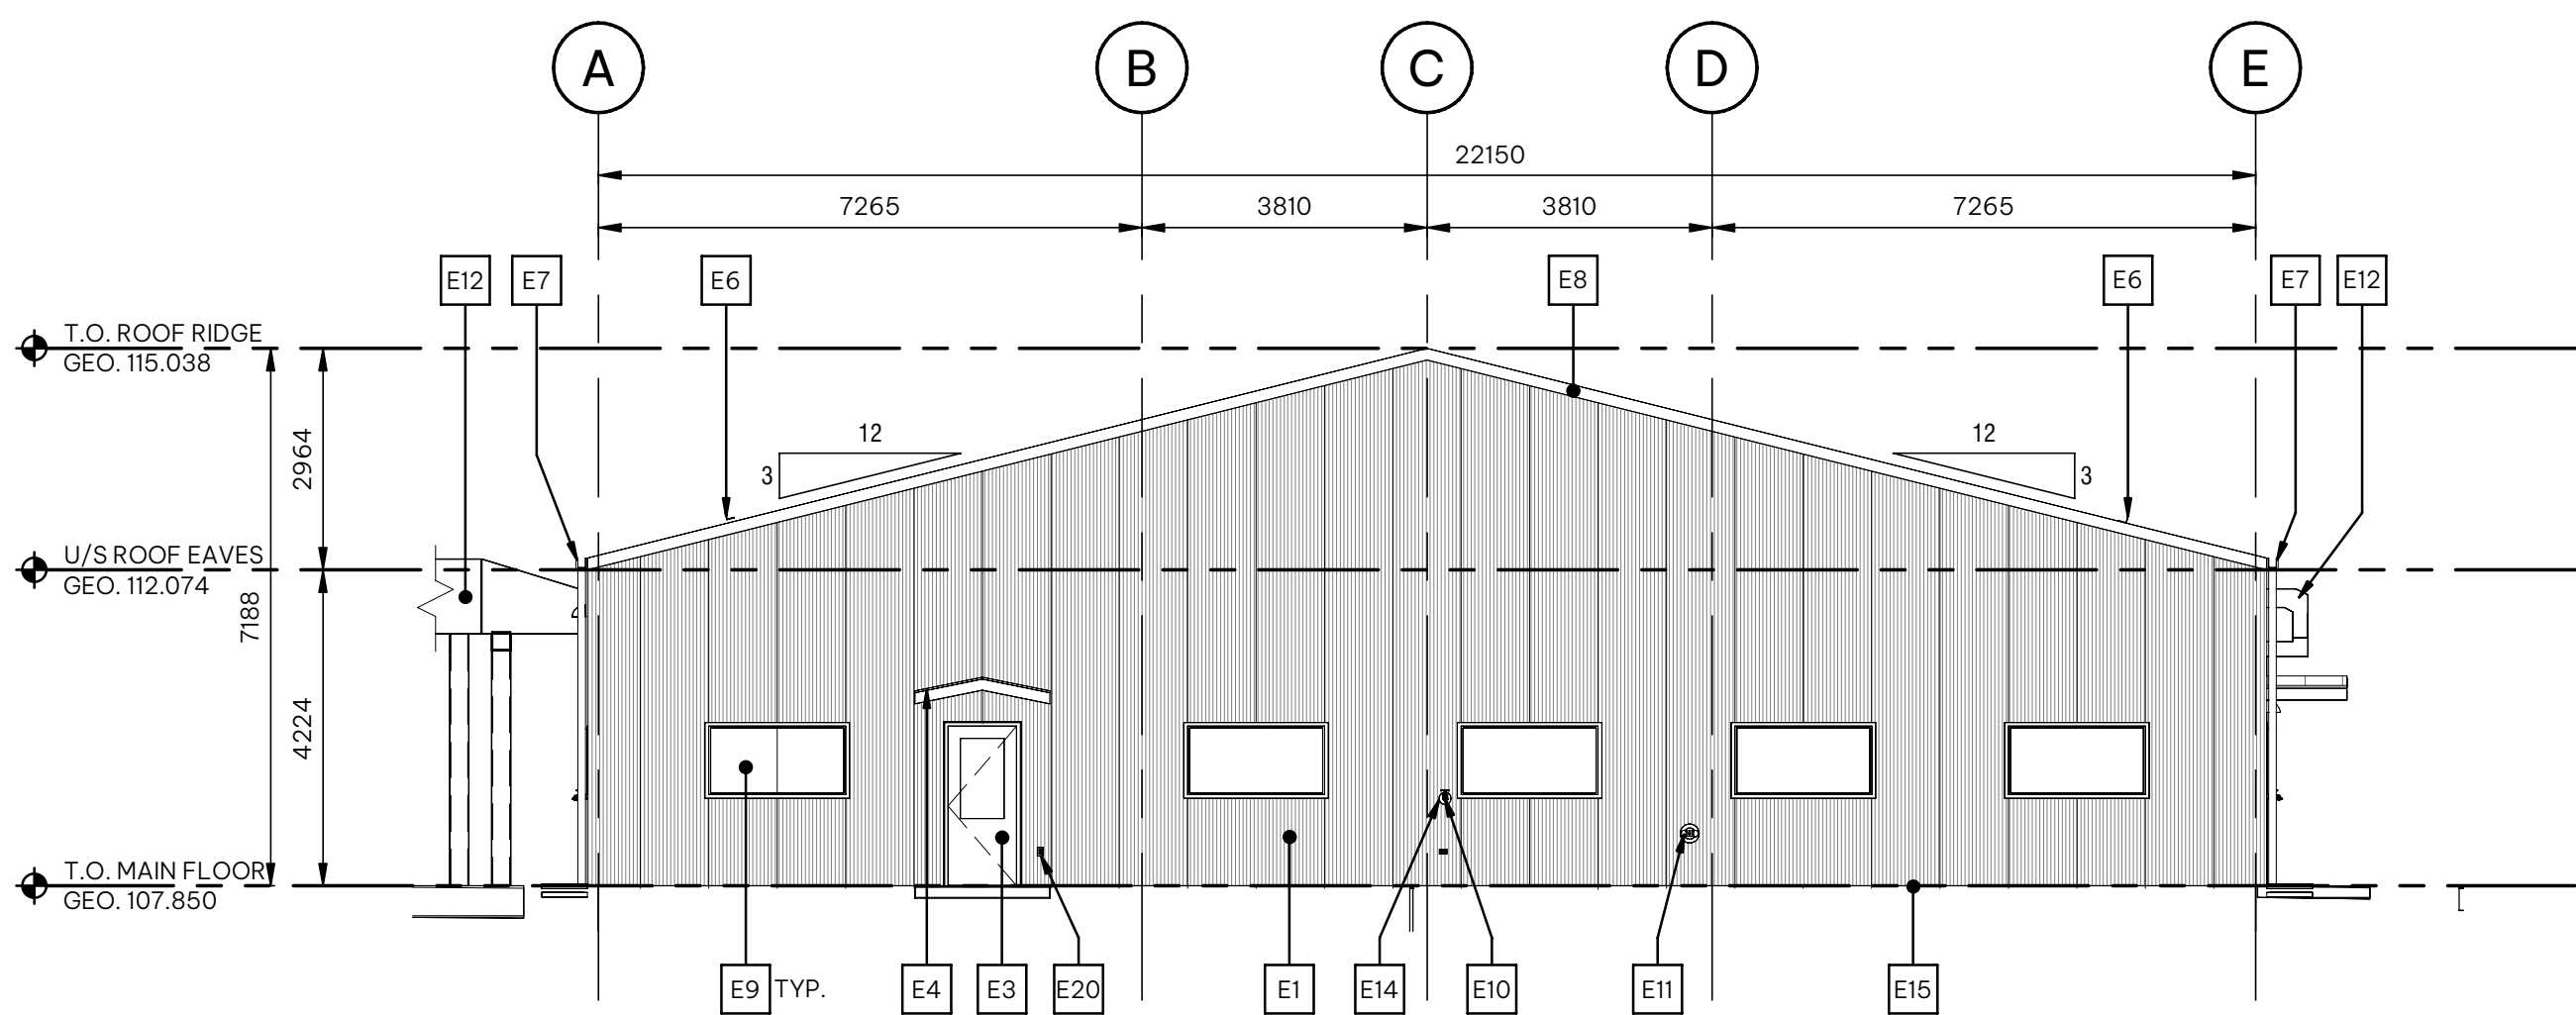

4 South Elevation
040010 SCALE: 1 : 100

GENERAL NOTES:


- ALL DIMENSIONS ARE IN MILLIMETER, UNO.
- ALL DRAWING REFERENCE CALLOUTS ARE PREFIXED WITH 350106-SC-CV-001-SD, TYPICAL.

SHEET REFERENCES:

350106-SC-CV-001-SD-040001 - COVER SHEET
350106-SC-CV-001-SD-040006 - MAIN FLOOR - SLAB PLAN
350106-SC-CV-001-SD-040007 - MAIN FLOOR - CONSTRUCTION PLAN
350106-SC-CV-001-SD-040008 - ROOF PLAN

HOLDS:

		SUPPLIER/SUBCONTRACTOR DRAWING DECAL WOODFIBRE LNG			
Supplier Name: LBLNG					
SDR Code(s): F81,H81					
Equipment/Tag Number(s):					
Project Number	Purchase Order Number		Seq No	Purchaser's Revision	
350106	SC-CV-001	SD	040010	2	
This document or drawing is the sole property and copyright of CB&I LLC and contains confidential and proprietary information. This document or drawing cannot be reproduced, copied, retained or used, in whole or in part, without written consent of CB&I LLC, a McDermott company.					
Form Number: CMS-870-02-FM-30006 Issued for Use: 21/DEC/2017					

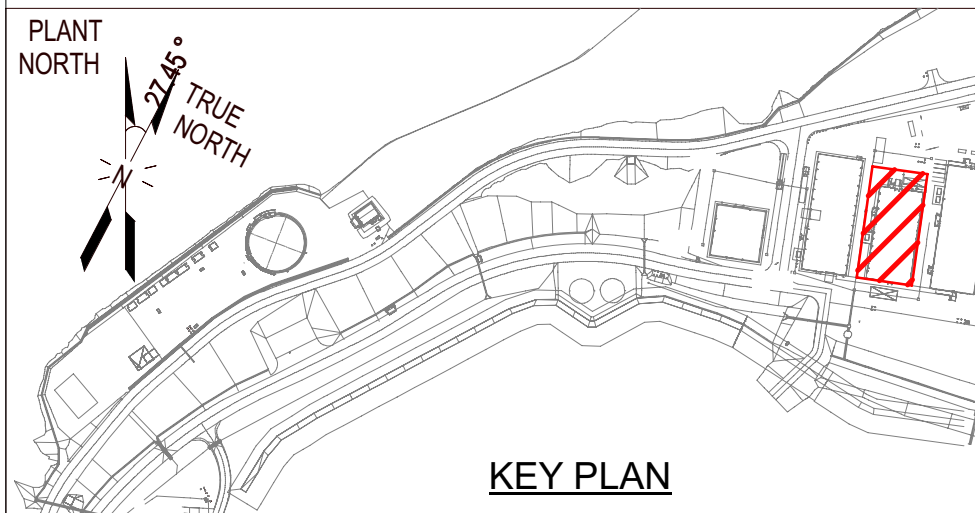

S2ARCHITECTURE
CALGARY | EDMONTON | VANCOUVER

B	ISSUED FOR BUILDING PERMIT	DE	PS	GW	2025FEB04
A	ISSUED FOR 30% FORMAL REVIEW	DE	PS	GW	2024NOV29
NO.	REVISION	DRWN	CK'D	APPD	DATE

MCDERMOTT

THIS DOCUMENT OR DRAWING IS THE SOLE PROPERTY AND COPYRIGHT OF CB&I LLC, A MCDERMOTT COMPANY, AND CONTAINS CONFIDENTIAL AND PROPRIETARY INFORMATION. THIS DOCUMENT OR DRAWING CANNOT BE REPRODUCED, COPIED, RETAINED OR USED, IN WHOLE OR IN PART, WITHOUT WRITTEN CONSENT OF CB&I LLC.

Drawn By	Drwn Date	Chkd By	Chkd Date	Aprvd By	Aprvd Date	Scale
DE	2025FEB04	PS	2025FEB04	GW	2025FEB04	AS NOTED



Woodfibre LNG Project

CLIENT DWG NO:

INDUSTRIAL AREA
01-BLG-0003-ADMINISTRATION BUILDING
BUILDING ELEVATIONS
ARCHITECTURAL

FOR:

Woodfibre LNG Limited

PROJ. NO:	DWG NO:	REV:
350106	350106-SC-CV-001-SD-040010	B

GENERAL NOTES:
1. ALL DIMENSIONS ARE IN MILLIMETER, UNO.
2. ALL DRAWING REFERENCE CALLOUTS ARE PREFIXED WITH 350106-SC-CV-001-SD, TYPICAL.



SHEET REFERENCES:
350106-SC-CV-001-SD-040001 - COVER SHEET
350106-SC-CV-001-SD-040004 - CONSTRUCTION ASSEMBLIES
350106-SC-CV-001-SD-040006 - MAIN FLOOR - SLAB PLAN
350106-SC-CV-001-SD-040007 - MAIN FLOOR - CONSTRUCTION PLAN
350106-SC-CV-001-SD-040008 - ROOF PLAN

HOLDS:

		SUPPLIER/SUBCONTRACTOR DRAWING DECAL WOODFIBRE LNG			
Supplier Name: LBLNG					
SDR Code(s): F81,H81					
Equipment/Tag Number(s):					
Project Number	Purchase Order Number		Seq No	Purchaser's Revision	
350106	SC-CV-001	SD	040011	2	

This document or drawing is the sole property and copyright of CB&I LLC and contains confidential and proprietary information. This document or drawing cannot be reproduced, copied, retained or used, in whole or in part, without written consent of CB&I LLC, a McDermott company.

Form Number: CMS-870-02-FM-30006 Issued for Use: 21/DEC/2017

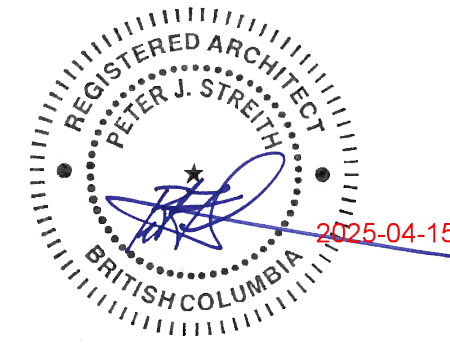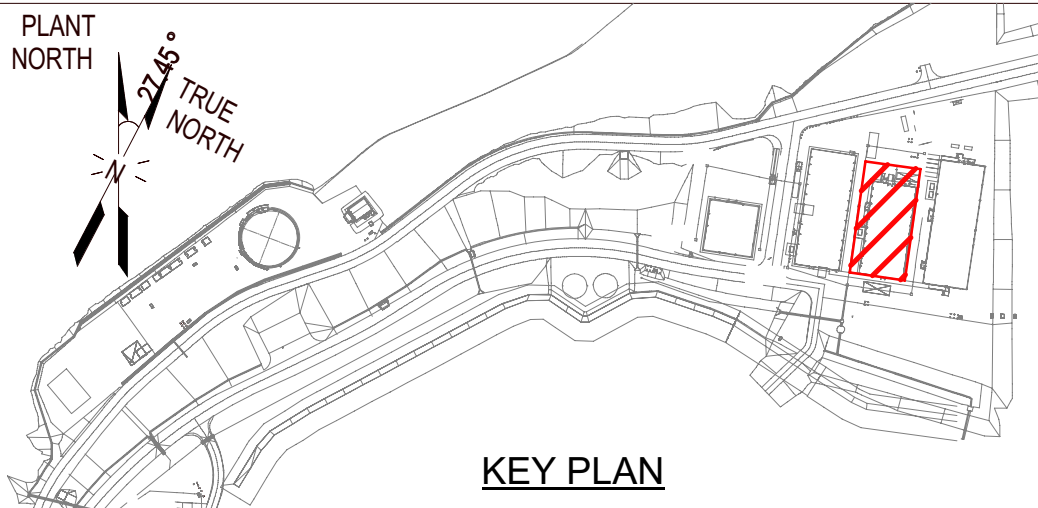

S2ARCHITECTURE
CALGARY | EDMONTON | VANCOUVER

B	ISSUED FOR BUILDING PERMIT	DE	PS	GW	2025FEB04
A	ISSUED FOR 30% FORMAL REVIEW	DE	PS	GW	2024NOV29
NO.	REVISION	DRWN	CK'D	APPD	DATE

MCDERMOTT

THIS DOCUMENT OR DRAWING IS THE SOLE PROPERTY AND COPYRIGHT OF CB&I LLC, A MCDERMOTT COMPANY, AND CONTAINS CONFIDENTIAL AND PROPRIETARY INFORMATION. THIS DOCUMENT OR DRAWING CANNOT BE REPRODUCED, COPIED, RETAINED OR USED, IN WHOLE OR IN PART, WITHOUT WRITTEN CONSENT OF CB&I LLC.

Drawn By	Drwn Date	Chkd By	Chkd Date	Aprvd By	Aprvd Date	Scale
DE	2025FEB04	PS	2025FEB04	GW	2025FEB04	AS NOTED




Woodfibre LNG Project

CLIENT DWG NO:

INDUSTRIAL AREA
01-BLG-0003-ADMINISTRATION BUILDING
BUILDING SECTIONS
ARCHITECTURAL

FOR: Woodfibre LNG Limited

PROJ. NO:	DWG NO:	REV:
350106	350106-SC-CV-001-SD-040011	B

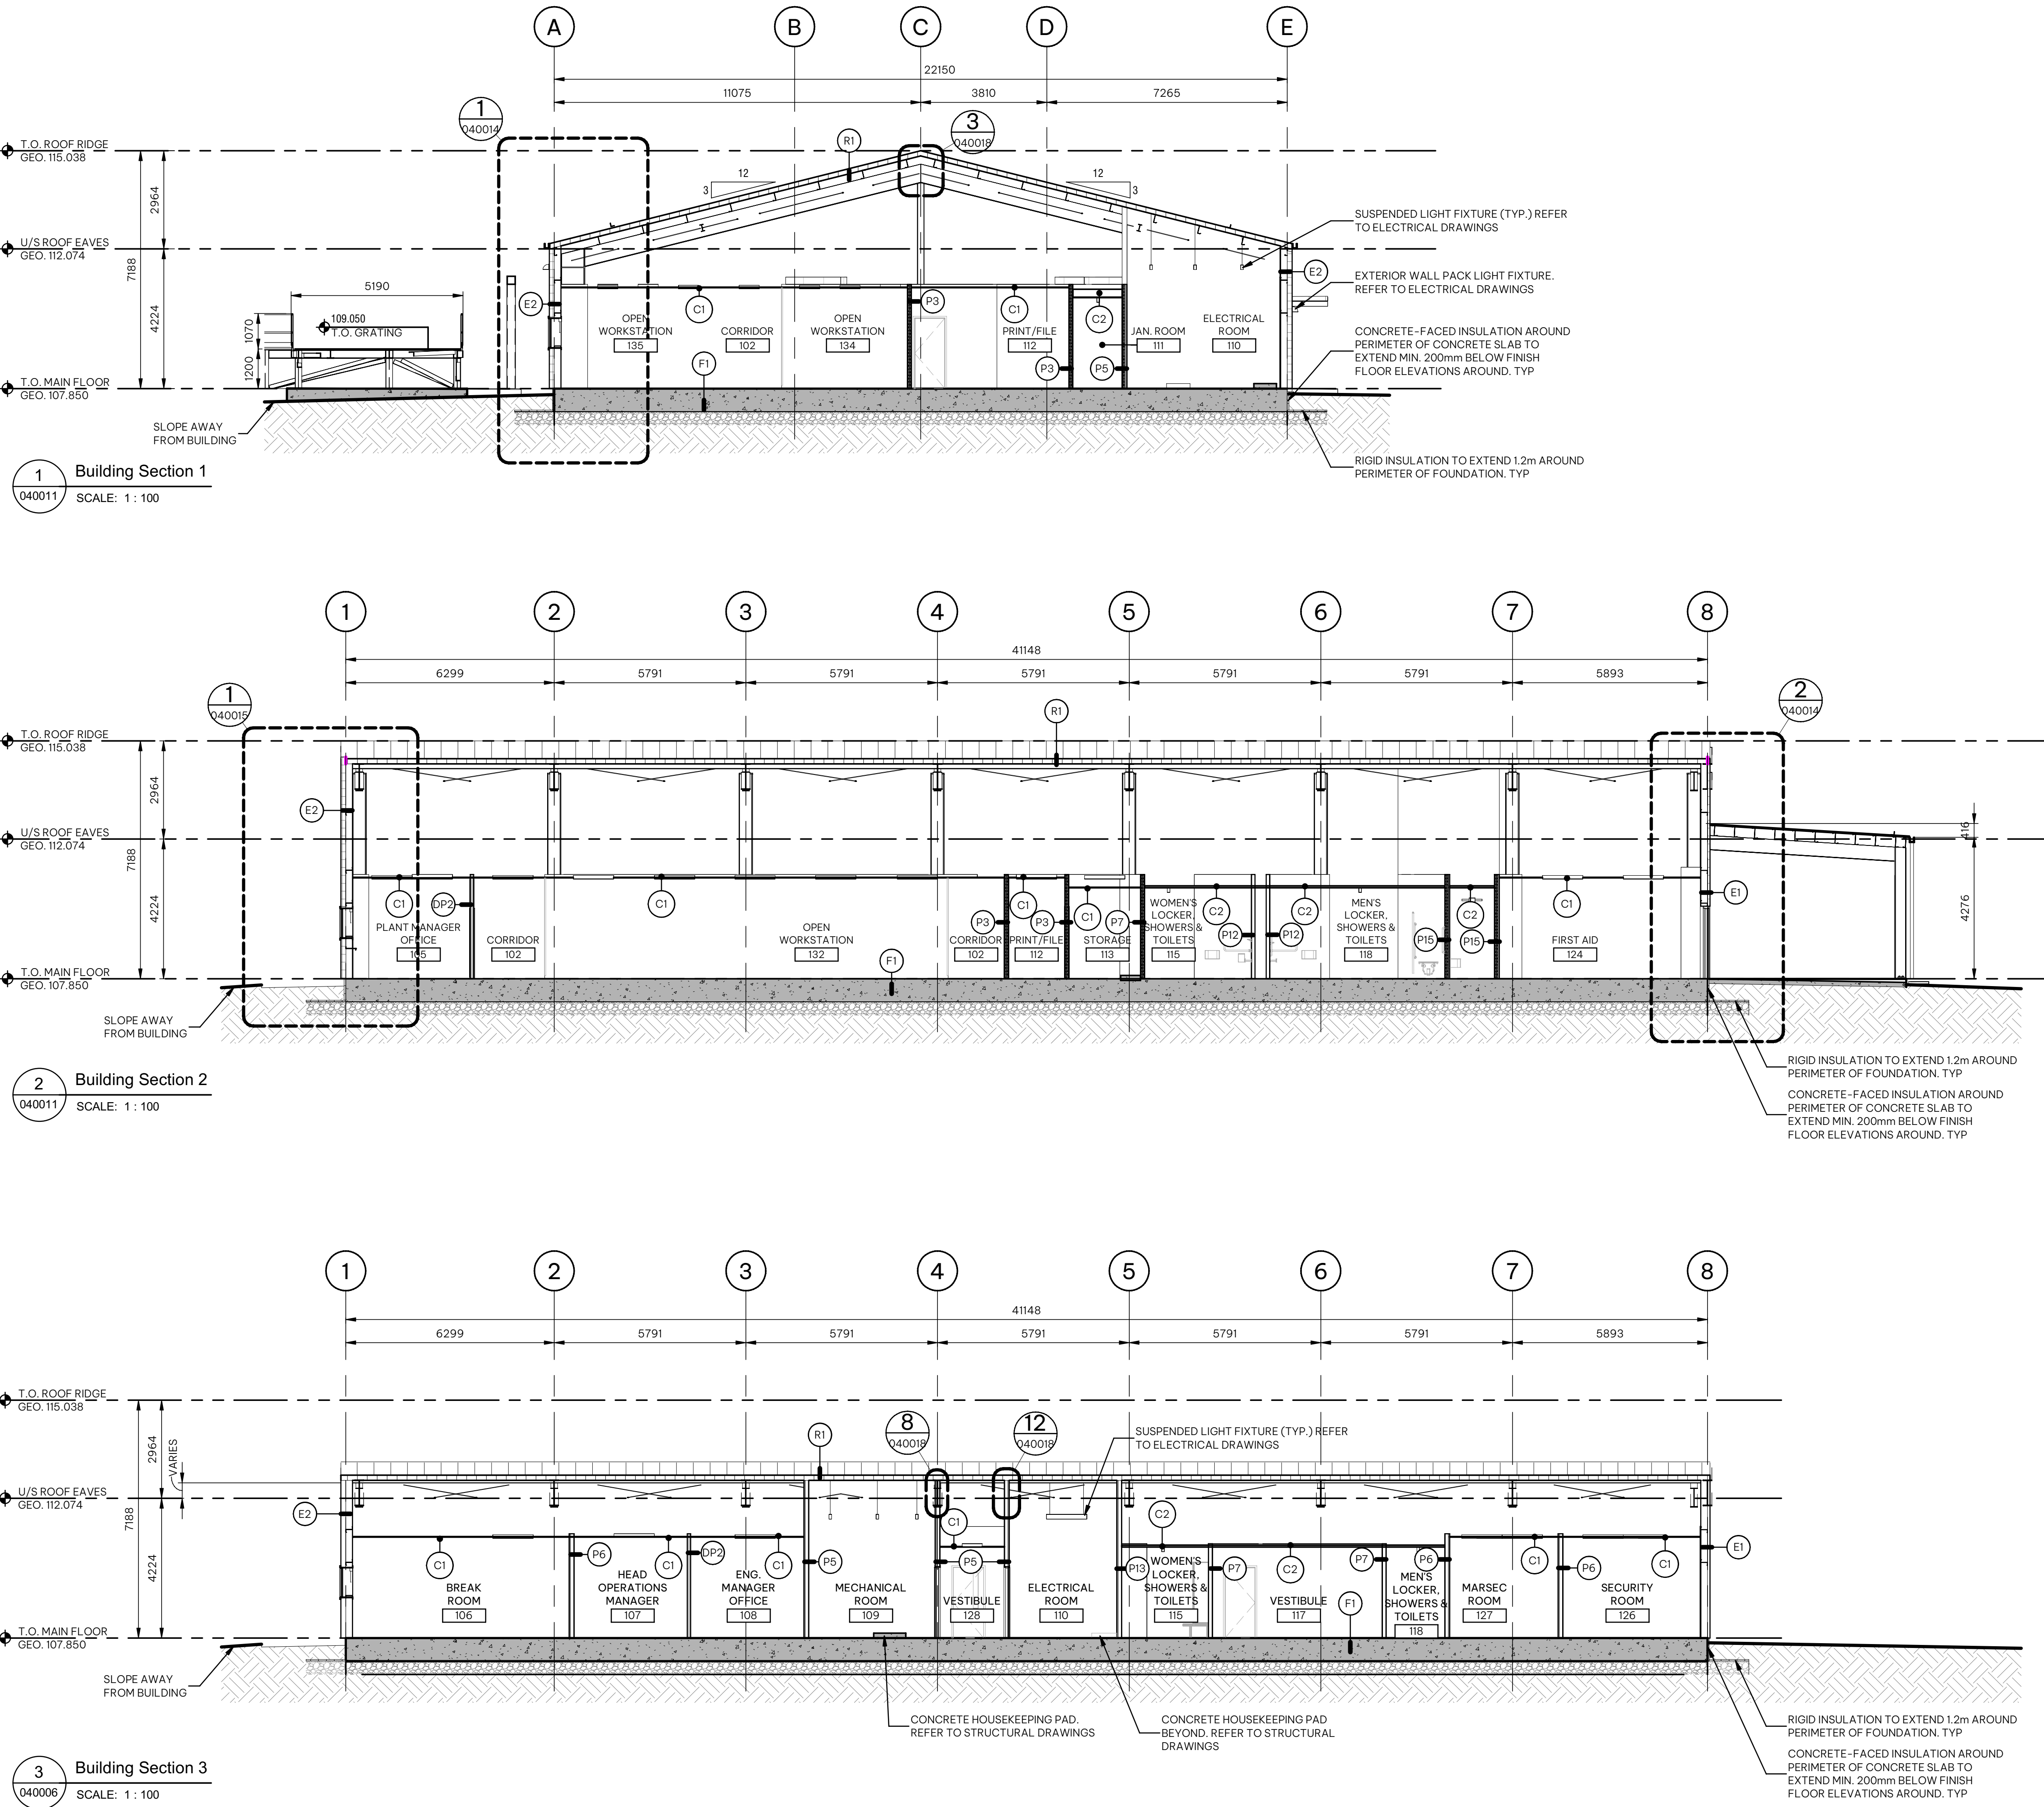


1 Building Section 1
040011 SCALE: 1 : 100

2 Building Section 2
040011 SCALE: 1 : 100

3 Building Section 3
040006 SCALE: 1 : 100

Finish - Symbol Legend

1. REFER TO SPECIFICATION SECTION 09 99 00 "SCHEDULE OF FINISHES" FOR PRODUCT CODES AND MATERIALS.

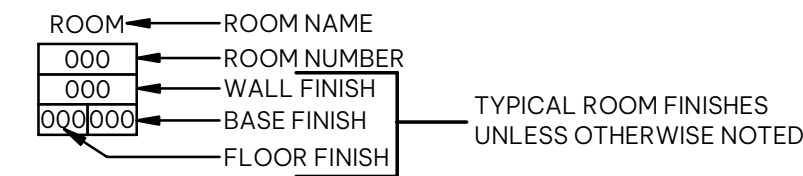

- CG# CORNER GUARD
CP# CARPET TILE
DM# DEMOUNTABLE WALL FINISH
FP# FIBER REINFORCED PLASTIC PANEL
GF# GLAZING FILM
P# PAINT
PC# PRIVACY CURTAIN
PL# PLASTIC LAMINATE
RB# RUBBER BASE
SC# SEALED CONCRETE
- SDT# STATIC DISSIPATIVE TILE
SH# ROLLER SHADES
SS# SOLID SURFACE
TB# TILE BASE
TL# TILE
TP# TOILET PARTITION
TS# TRANSITION STRIP
VF# VINYL TILE FLOORING
WC# WALL COVERING

Finish - Keynote Legend


- F01 LINE OF FLOORING TRANSITION
F02 LOCATE CUT TILE IN CENTER OF OPENING. REFER TO DIMENSIONED TILES FOR PATTERN START.

Furniture & Equipment Schedule


CODE	DESCRIPTION	SUPPLY		INSTALL	
		GC	OWN	GC	OWN
EQ02	REFRIGERATOR	*		*	
EQ03	DISHWASHER	*		*	
EQ05	65" TV	*	*	*	
EQ06	WHITE BOARD	*	*	*	
EQ07	MULTI FUNCTION UNIT	*	*	*	*
EQ09	MICROWAVE	*		*	
EQ10	COFFEE MACHINE (PLUMBED)	*		*	
EQ12	LOCKER C/W BENCH (LK2)	*		*	

Furniture & Equipment - Keynote Legend


- Q01 COORDINATE DISPLAY MOUNTING AND INSTALLATION WITH DEMOUNTABLE PARTITION MANUFACTURER.
Q02 LOCATION OF OFFICE WHITEBOARD SUPPLIED BY DEMOUNTABLE PARTITION MANUFACTURER. REFER TO ELEVATION FOR PANEL CONFIGURATION.

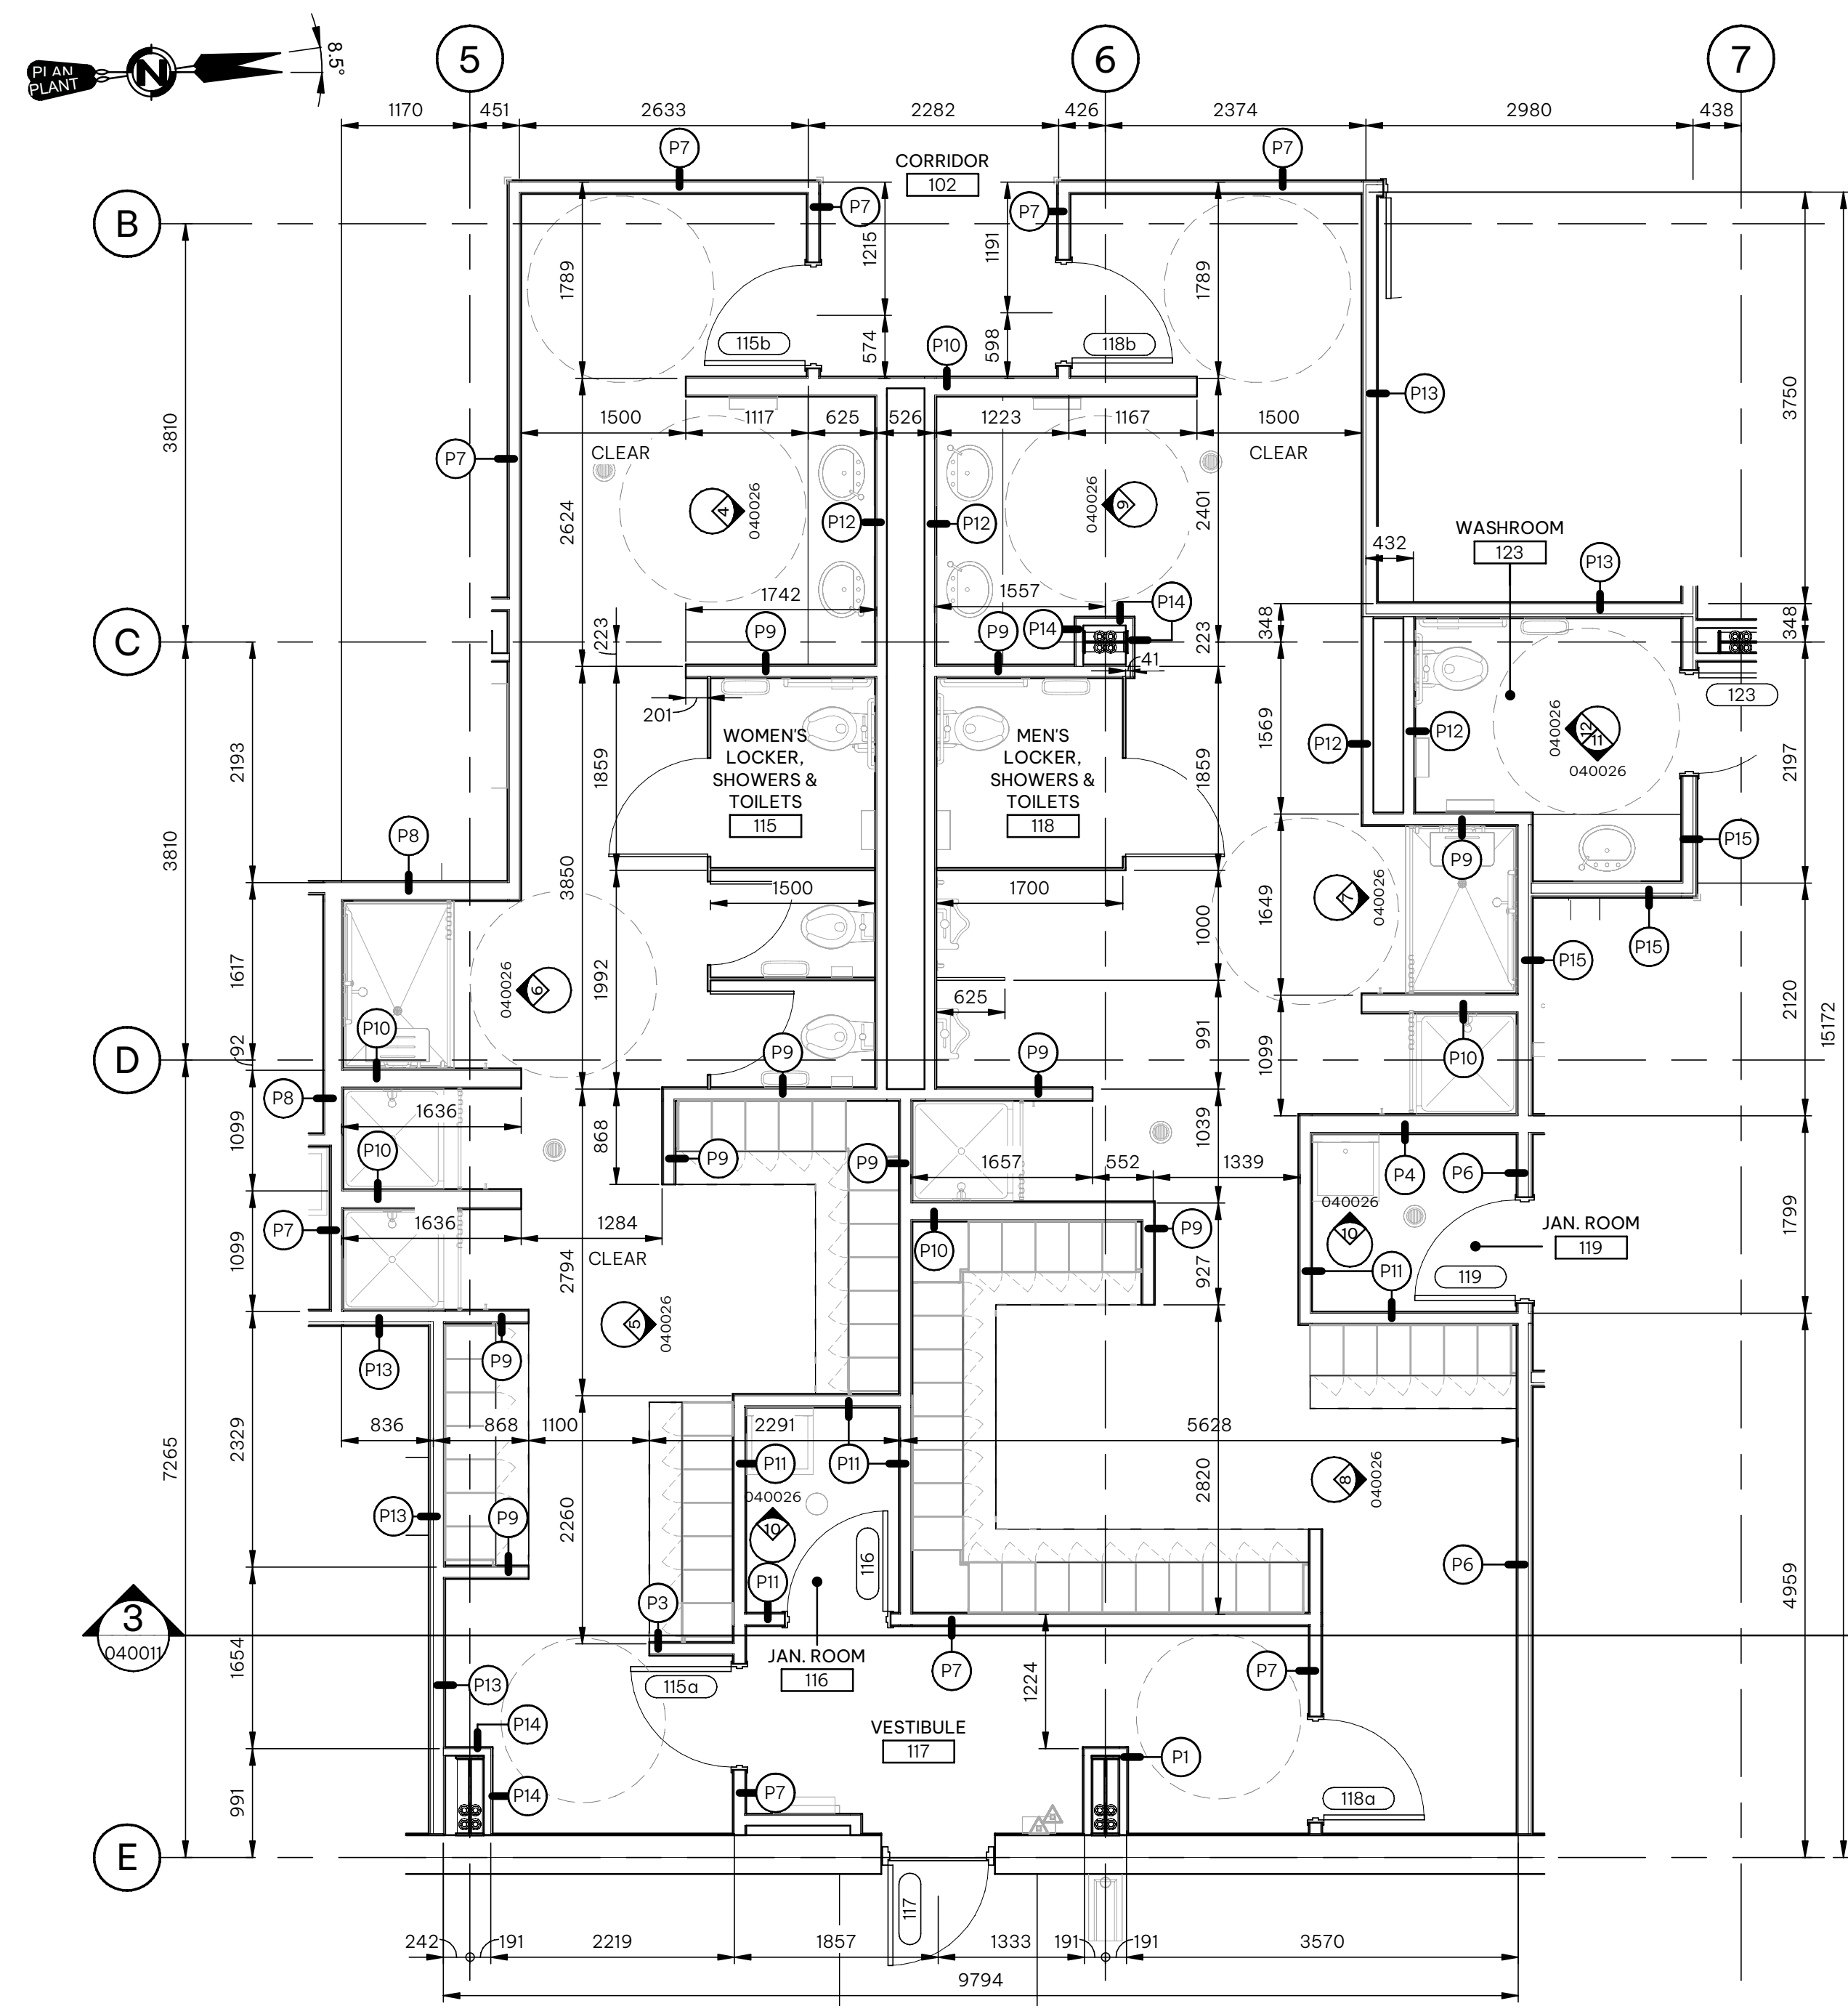


3 Enlarged Washroom - Construction Plan
040024 SCALE: 1:50

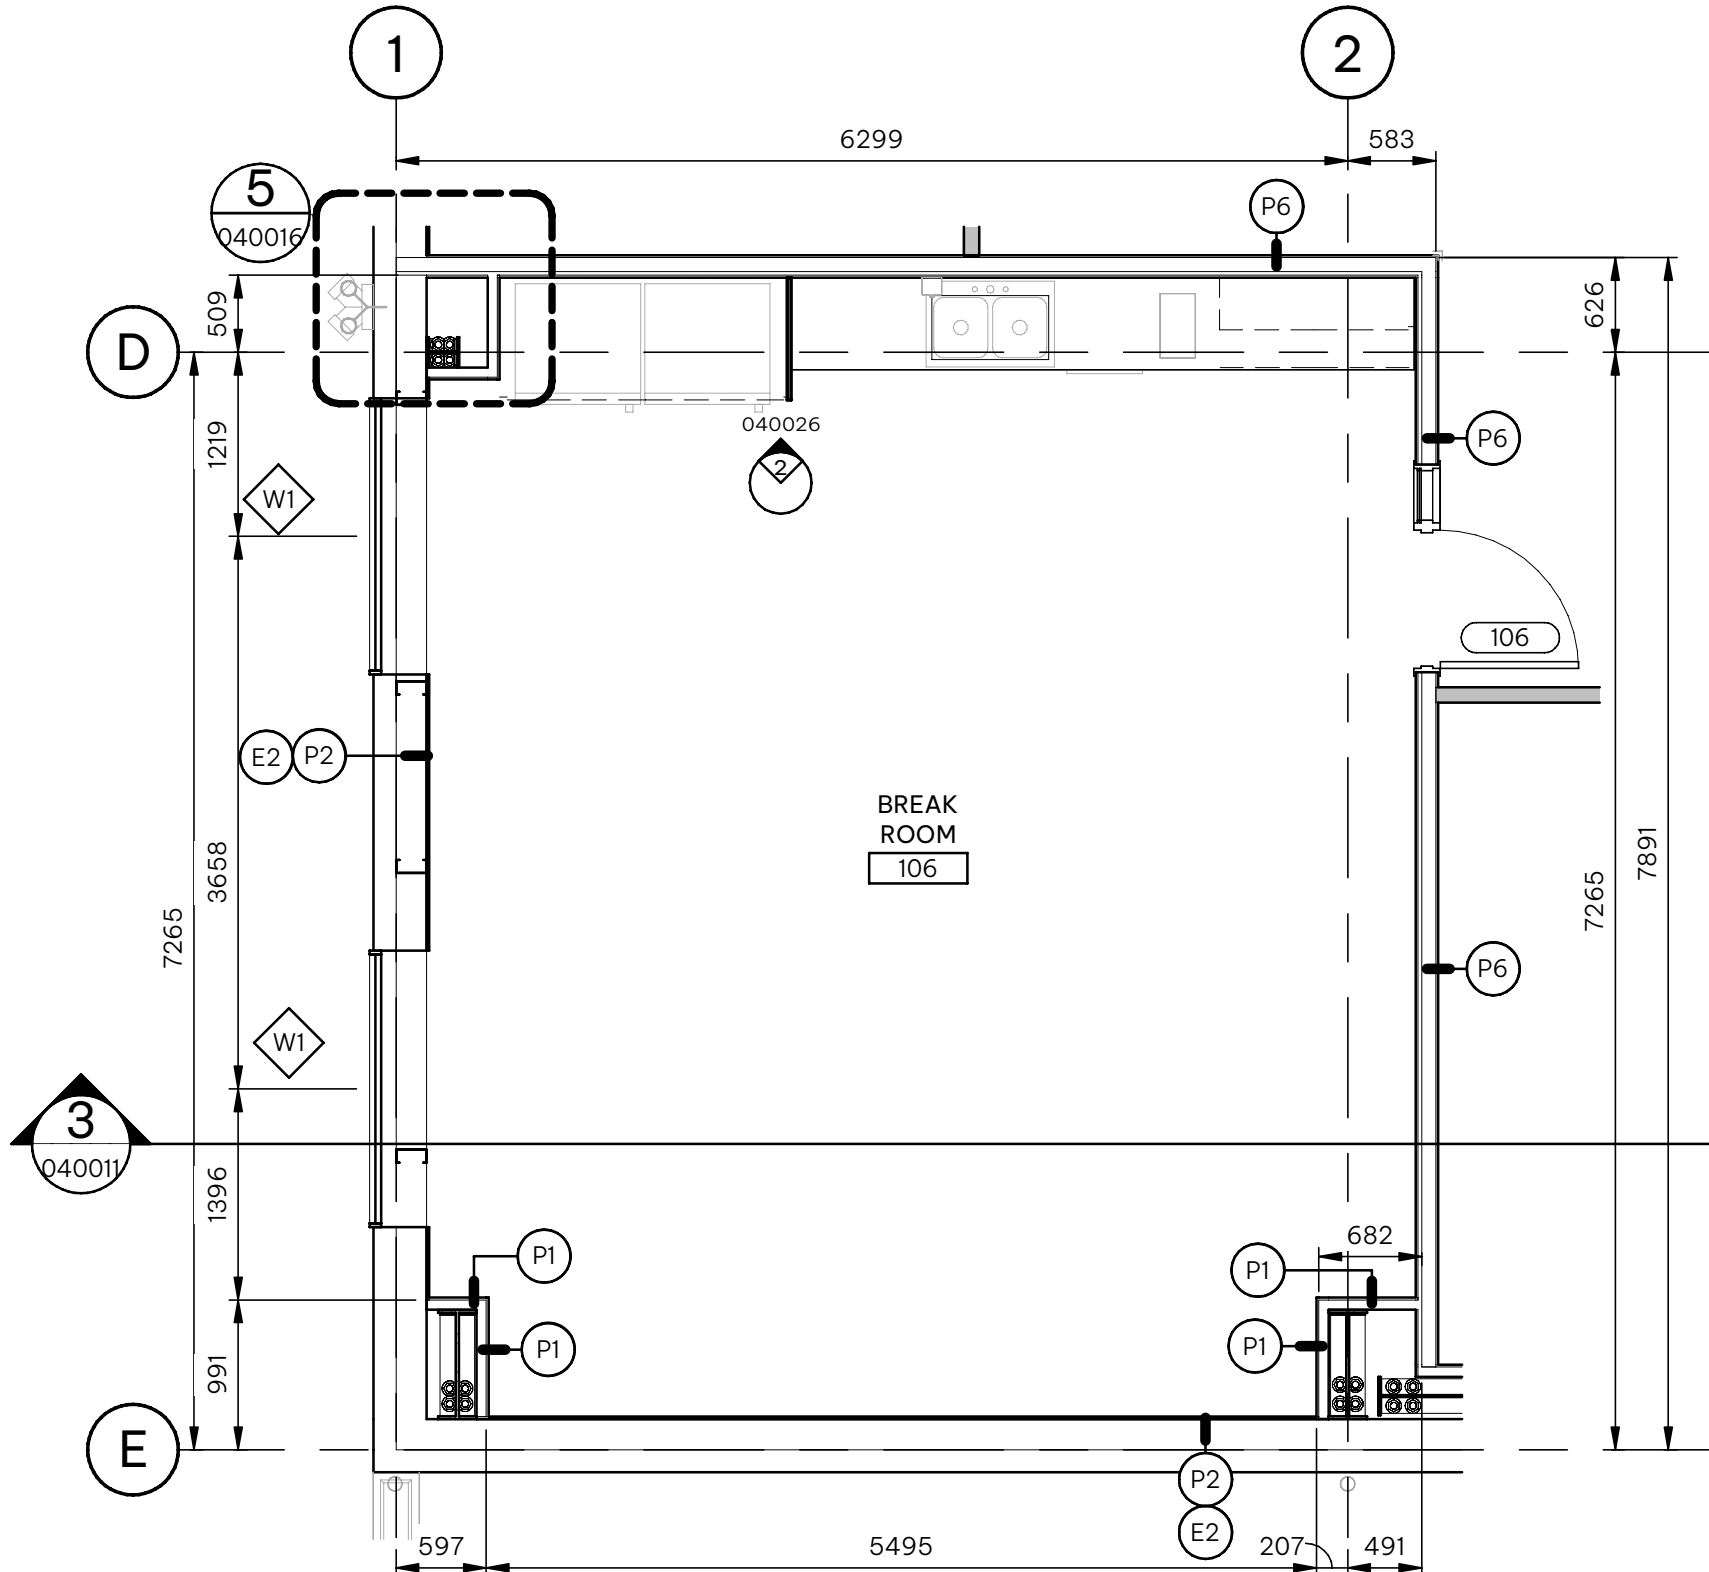

1 Enlarged Break Room - Construction Plan
040024 SCALE: 1:50

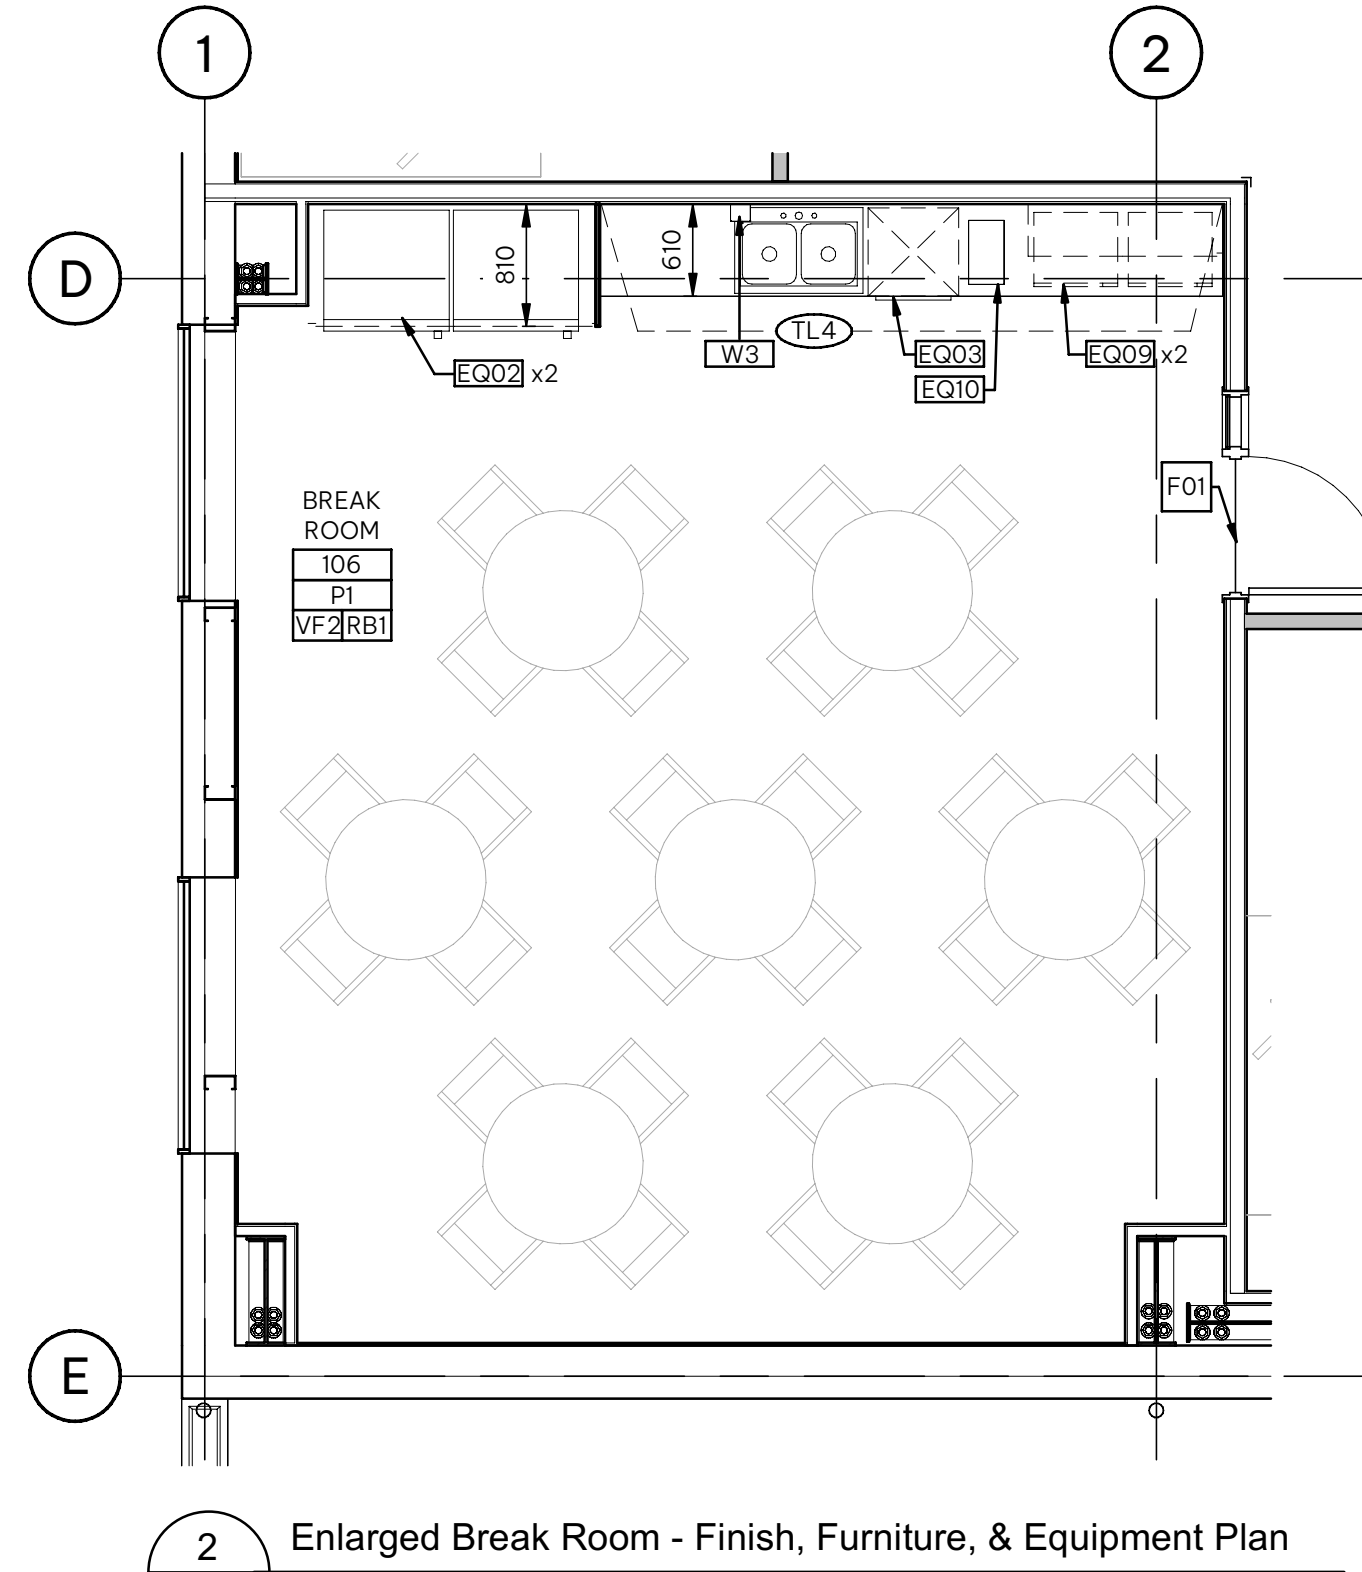

2 Enlarged Break Room - Finish, Furniture, & Equipment Plan
040024 SCALE: 1:50

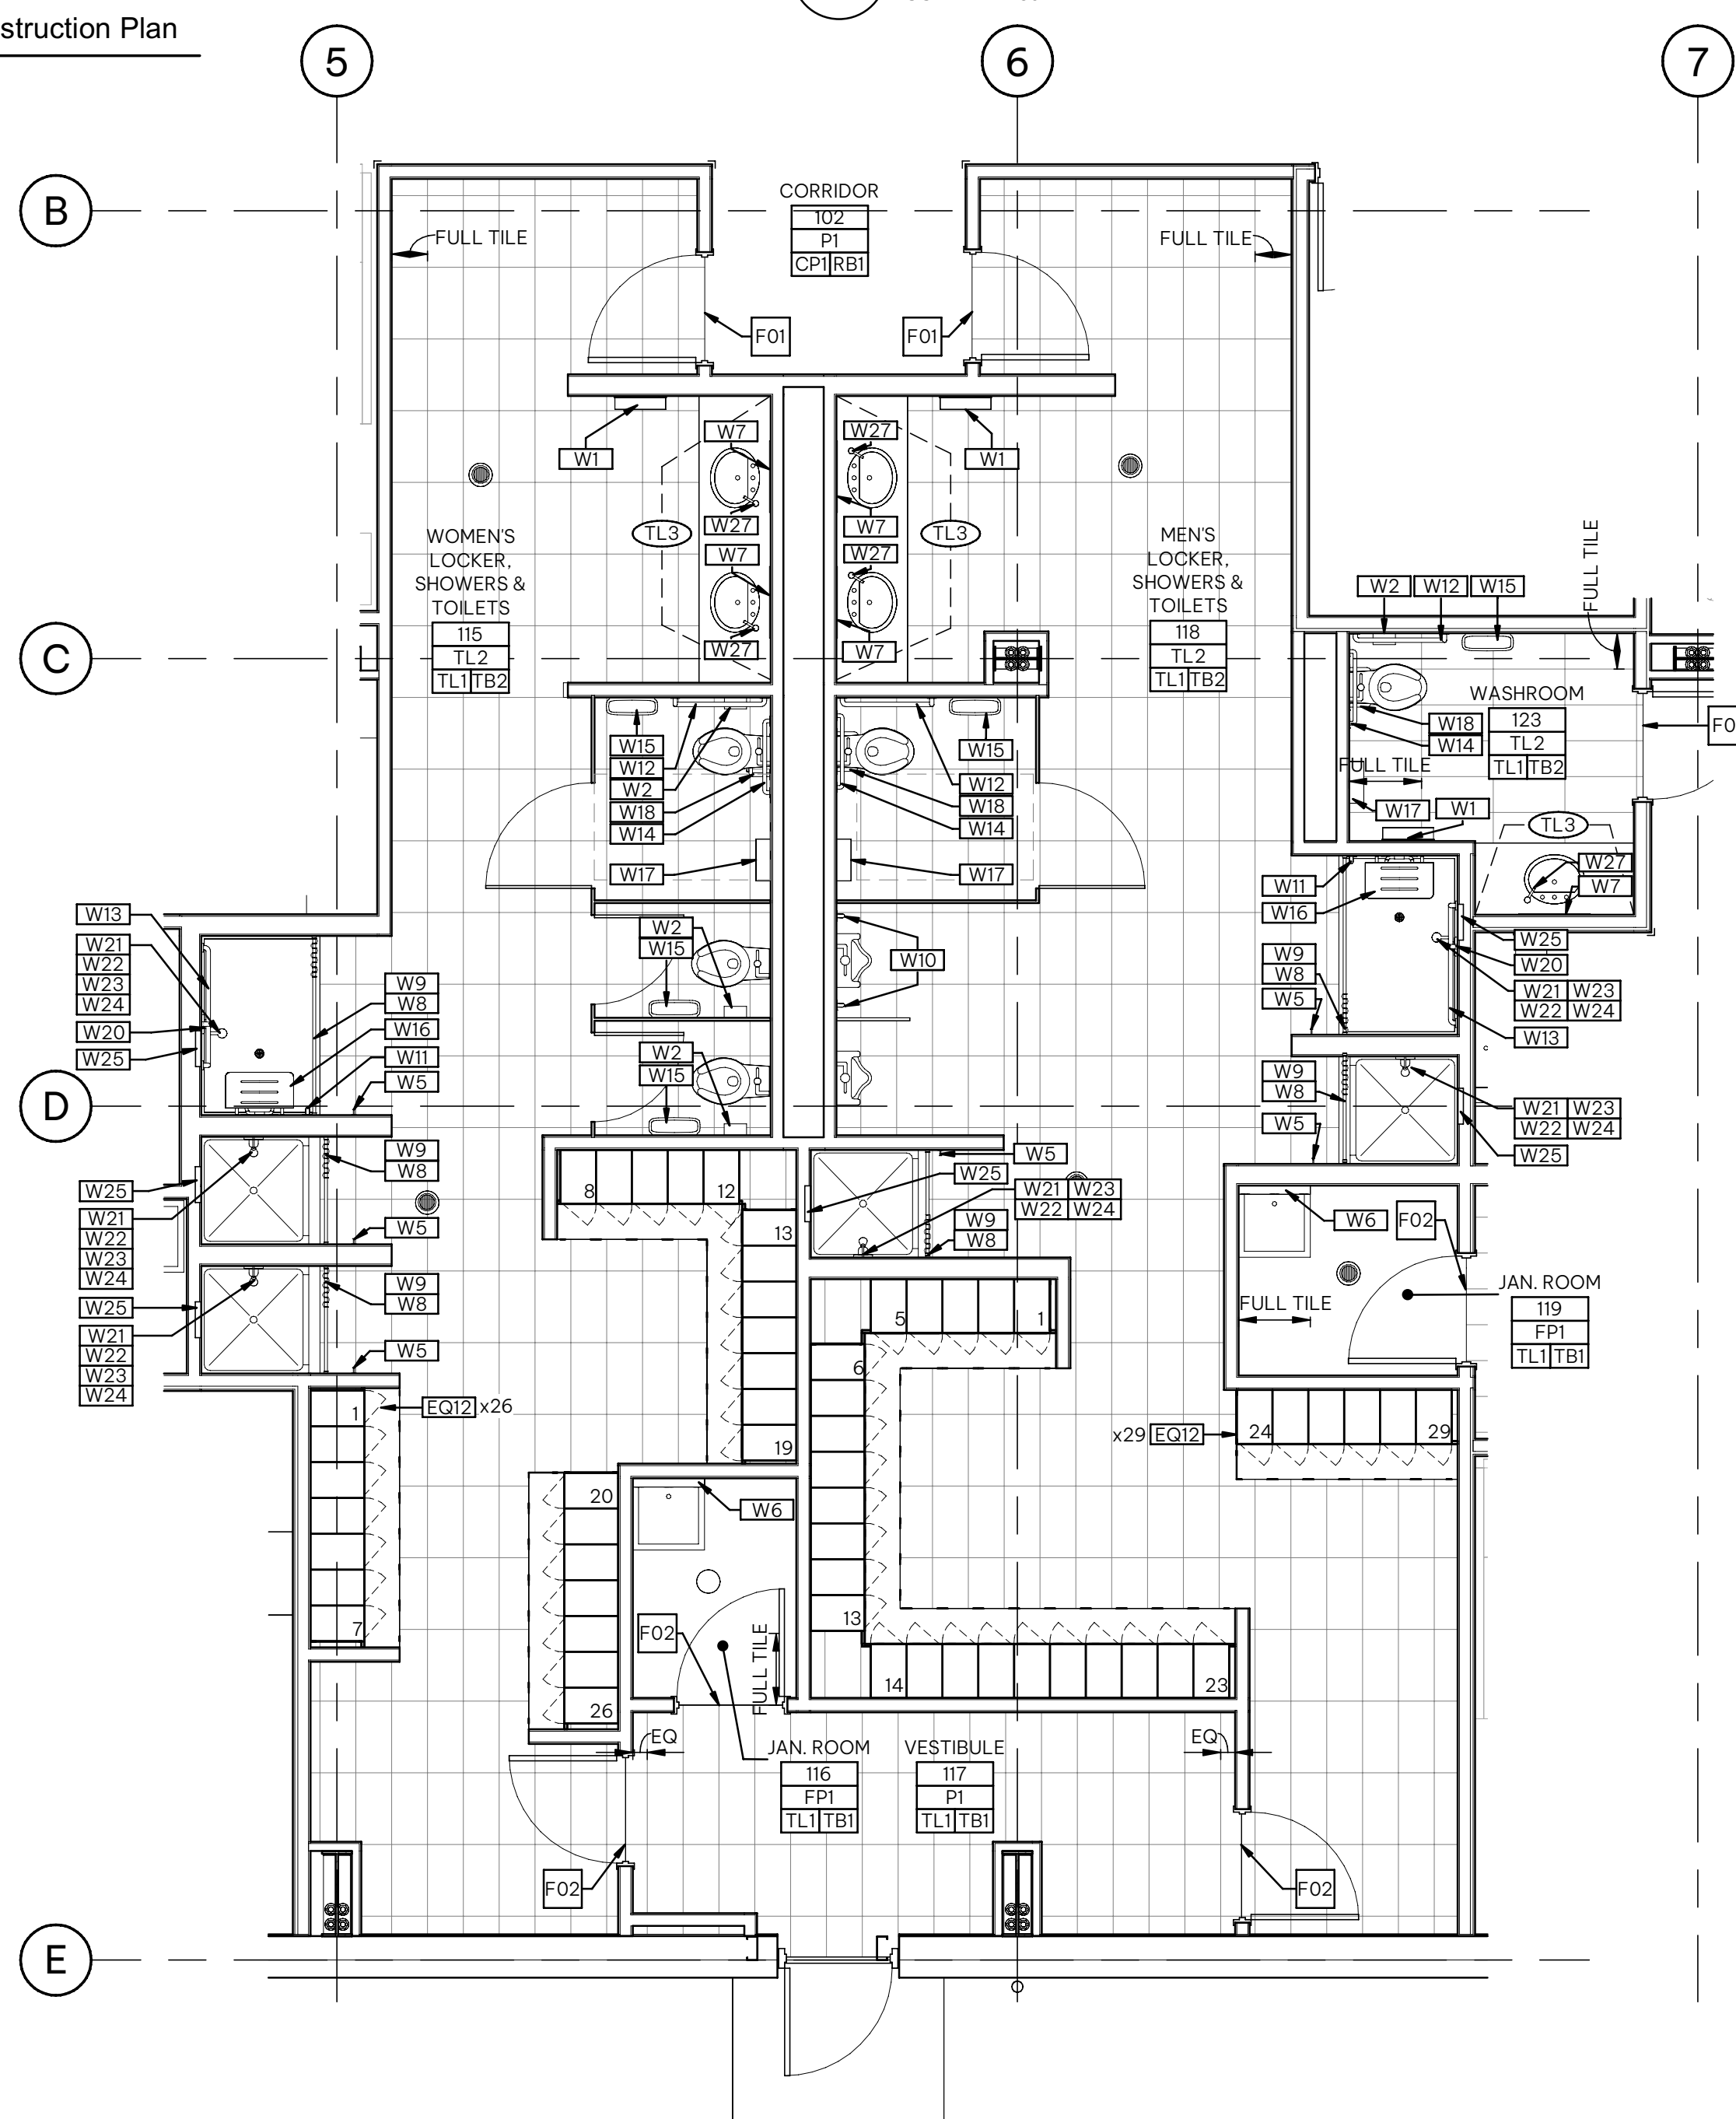

4 Enlarged Washroom - Finish, Furniture, & Equipment Plan
040024 SCALE: 1:50

GENERAL NOTES:



1. ALL DIMENSIONS ARE IN MILLIMETER, UNO.
2. ALL DRAWING REFERENCE CALLOUTS ARE PREFIXED WITH 350106-SC-CV-001-SD, TYPICAL.

SHEET REFERENCES:

- 350106-SC-CV-001-SD-040001 - COVER SHEET
350106-SC-CV-001-SD-040025 - FINISH, FURNITURE, AND EQUIPMENT PLAN
350106-SC-CV-001-SD-040027 - WASHROOM STANDARDS & LEGENDS

HOLDS:

Supplier Name: LBLNG		Purchase Order Number: SC-CV-001		Seq No: 040024		Purchaser's Revision: 2	
This document or drawing is the sole property and copyright of CB&I LLC and contains confidential and proprietary information. This document or drawing cannot be reproduced, copied, retained or used, in whole or in part, without written consent of CB&I LLC, a McDermott company.							

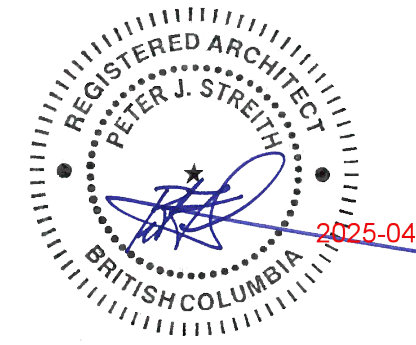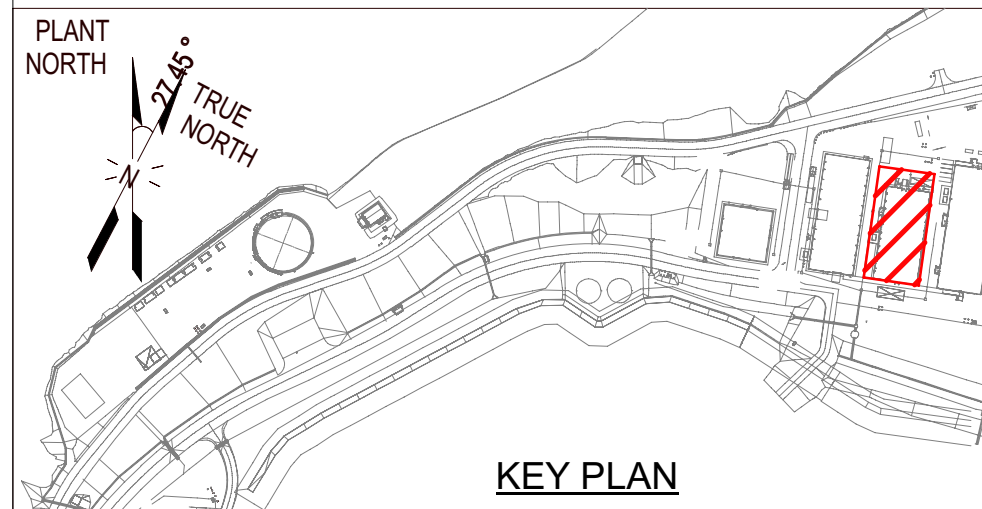

S2ARCHITECTURE
CALGARY | EDMONTON | VANCOUVER

B	ISSUED FOR BUILDING PERMIT	DE	PS	GW	2025FEB04
A	ISSUED FOR 60% FORMAL REVIEW	DE	PS	GW	2025JAN10
NO.	REVISION	DRWN	CK'D	APPD	DATE

MCDERMOTT

THIS DOCUMENT OR DRAWING IS THE SOLE PROPERTY AND COPYRIGHT OF CB&I LLC, A MCDERMOTT COMPANY, AND CONTAINS CONFIDENTIAL AND PROPRIETARY INFORMATION. THIS DOCUMENT OR DRAWING CANNOT BE REPRODUCED, COPIED, RETAINED OR USED, IN WHOLE OR IN PART, WITHOUT WRITTEN CONSENT OF CB&I LLC.

Drawn By	Drwn Date	Chkd By	Chkd Date	Aprvd By	Aprvd Date	Scale
DE	2025FEB04	PS	2025FEB04	GW	2025FEB04	AS NOTED




INDUSTRIAL AREA
01-BLG-0003-ADMINISTRATION BUILDING
ENLARGED PLANS
ARCHITECTURAL

FOR:	Woodfibre LNG Limited	REV:	B
PROJ. NO:	350106	DWG NO:	350106-SC-CV-001-SD-040024

Finish - Symbol Legend

1. REFER TO SPECIFICATION SECTION 09 99 00 "SCHEDULE OF FINISHES" FOR PRODUCT CODES AND MATERIALS.

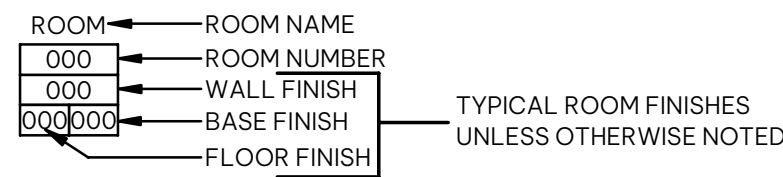

- CG# CORNER GUARD
CP# CARPET TILE
DM# DEMOUNTABLE WALL FINISH
FP# FIBER REINFORCED PLASTIC PANEL
GF# GLAZING FILM
P# PAINT
PC# PRIVACY CURTAIN
PL# PLASTIC LAMINATE
RB# RUBBER BASE
SC# SEALED CONCRETE
- SDT# STATIC DISSIPATIVE TILE
SH# ROLLER SHADES
SS# SOLID SURFACE
TB# TILE BASE
TL# TILE
TP# TOILET PARTITION
TS# TRANSITION STRIP
VF# VINYL TILE FLOORING
WC# WALL COVERING

Finish - Keynote Legend

- F01 LINE OF FLOORING TRANSITION
F02 LOCATE CUT TILE IN CENTER OF OPENING. REFER TO DIMENSIONED TILES FOR PATTERN START.

Furniture & Equipment - Keynote Legend

- Q01 COORDINATE DISPLAY MOUNTING AND INSTALLATION WITH DEMOUNTABLE PARTITION MANUFACTURER.
Q02 LOCATION OF OFFICE WHITEBOARD SUPPLIED BY DEMOUNTABLE PARTITION MANUFACTURER. REFER TO ELEVATION FOR PANEL CONFIGURATION.

Furniture & Equipment Schedule

CODE	DESCRIPTION	SUPPLY		INSTALL	
		GC	OWN	GC	OWN
EQ02	REFRIGERATOR	•		•	
EQ03	DISHWASHER	•		•	
EQ05	65" TV	•	•	•	
EQ06	WHITE BOARD		•	•	
EQ07	MULTI FUNCTION UNIT		•		•
EQ09	MICROWAVE	•		•	
EQ10	COFFEE MACHINE (PLUMBED)	•		•	
EQ12	LOCKER C/W BENCH (LK2)	•		•	

GENERAL NOTES:



1. ALL DIMENSIONS ARE IN MILLIMETER, UNO.
2. ALL DRAWING REFERENCE CALLOUTS ARE PREFIXED WITH 350106-SC-CV-001-SD, TYPICAL.

SHEET REFERENCES:

350106 - SC - CV - 001 - SD - 040001 - COVER SHEET
350106 - SC - CV - 001 - SD - 040027 - WASHROOM STANDARDS & LEGENDS

HOLDS:

		SUPPLIER/SUBCONTRACTOR DRAWING DECAL WOODFIBRE LNG			
Supplier Name: LBLNG					
SDR Code(s): F81,H81					
Equipment/Tag Number(s):					
Project Number	Purchase Order Number		Seq No	Purchaser's Revision	
350106	SC-CV-001	SD	040025	2	
This document or drawing is the sole property and copyright of CB&I LLC and contains confidential and proprietary information. This document or drawing cannot be reproduced, copied, retained or used, in whole or in part, without written consent of CB&I LLC, a McDermott company.					
Form Number: CMS-870-02-FM-30006 Issued for Use: 21/05/2017					

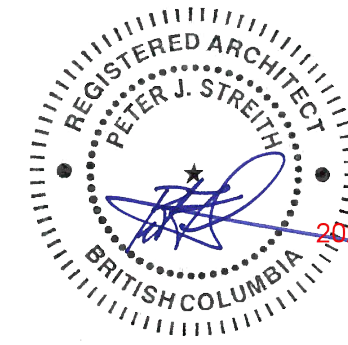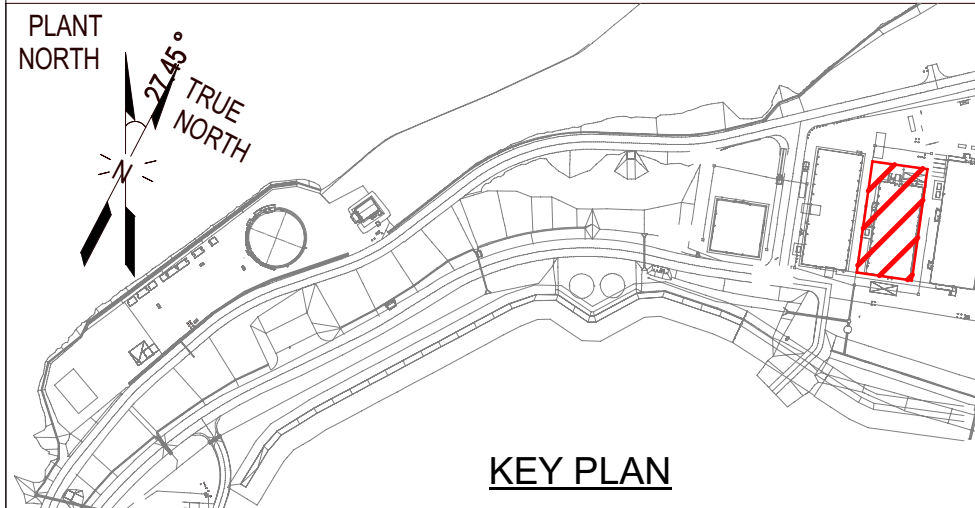

S2ARCHITECTURE
CALGARY | EDMONTON | VANCOUVER

B	ISSUED FOR BUILDING PERMIT	DE	PS	GW	2025FEB04
A	ISSUED FOR 30% FORMAL REVIEW	DE	PS	GW	2024NOV29
NO.	REVISION	DRWN	CK'D	APPD	DATE

MCDERMOTT

THIS DOCUMENT OR DRAWING IS THE SOLE PROPERTY AND COPYRIGHT OF CB&I LLC, A MCDERMOTT COMPANY, AND CONTAINS CONFIDENTIAL AND PROPRIETARY INFORMATION. THIS DOCUMENT OR DRAWING CANNOT BE REPRODUCED, COPIED, RETAINED OR USED, IN WHOLE OR IN PART, WITHOUT WRITTEN CONSENT OF CB&I LLC.

Drawn By	Drwn Date	Chkd By	Chkd Date	Aprvd By	Aprvd Date	Scale
DE	2025FEB04	PS	2025FEB04	GW	2025FEB04	AS NOTED



Woodfibre LNG Project


CLIENT DWG NO:

INDUSTRIAL AREA
01-BLG-0003-ADMINISTRATION BUILDING
FINISH, FURNITURE, AND EQUIPMENT PLAN
ARCHITECTURAL

FOR:

Woodfibre LNG Limited

PROJ. NO:	DWG NO:	REV:
350106	350106-SC-CV-001-SD-040025	B

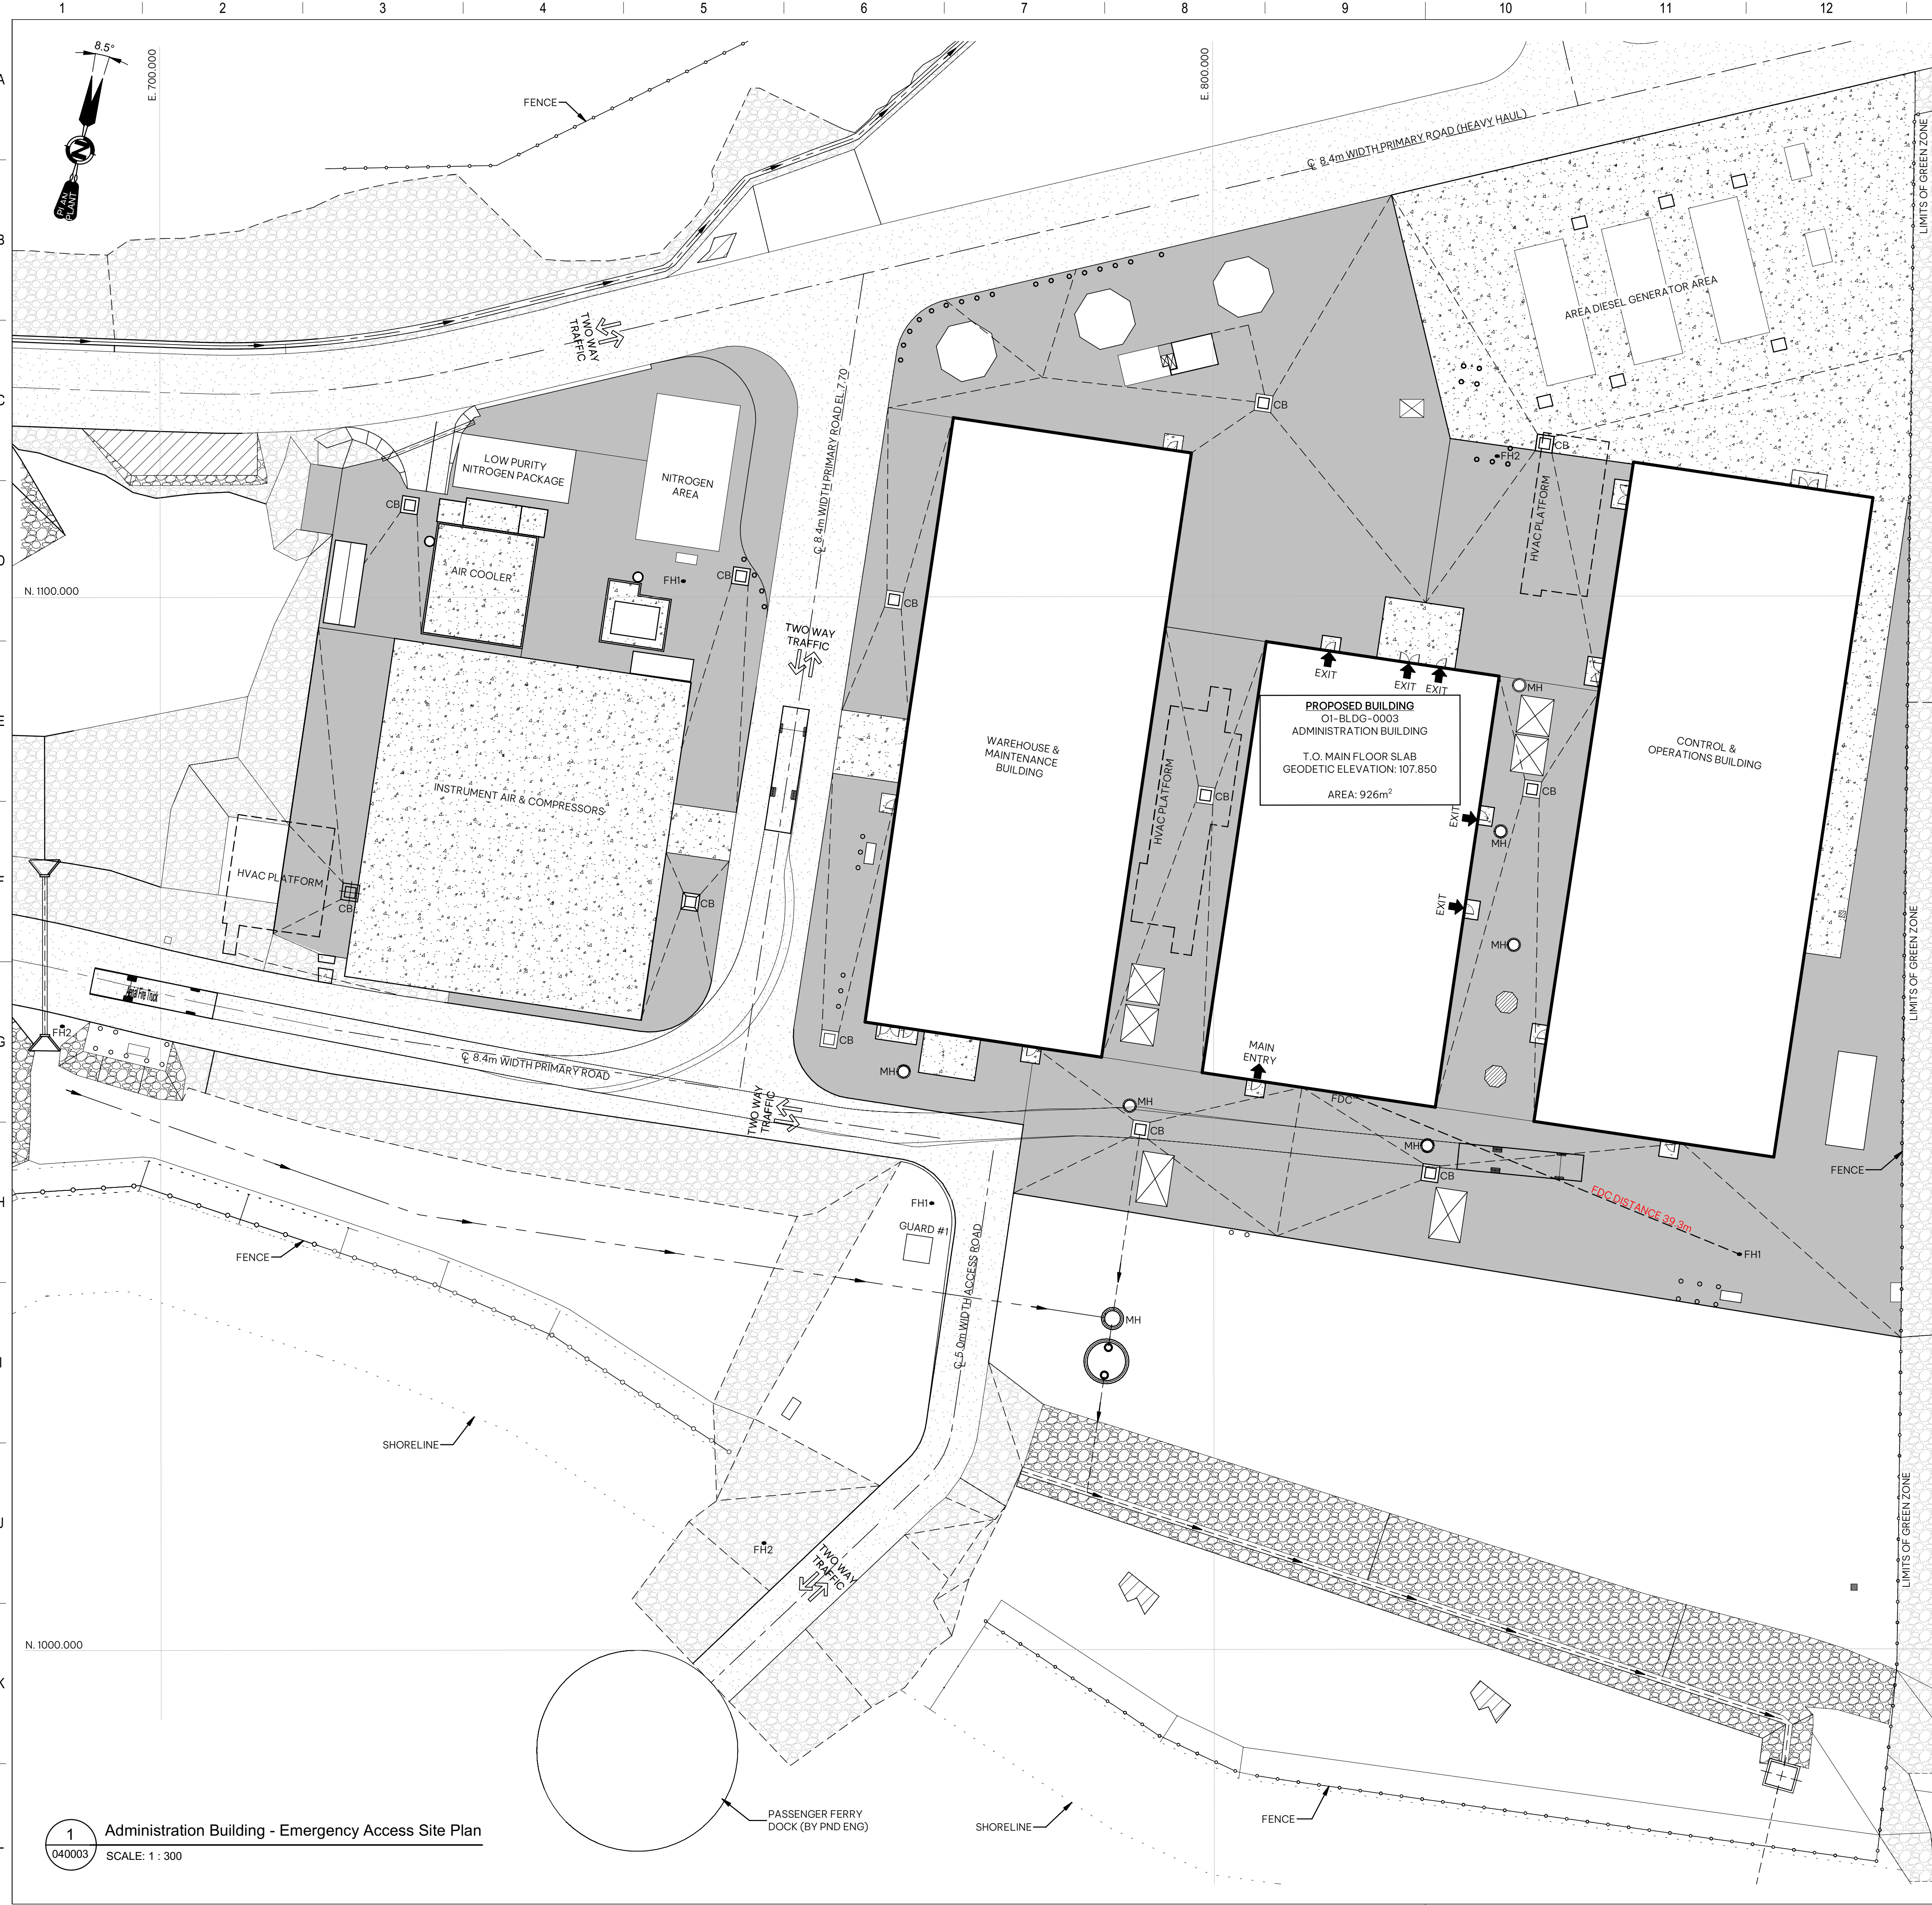


Access Route - General Notes

1. THIS DRAWING SHALL BE READ IN CONJUNCTION WITH CIVIL, LANDSCAPE, MECHANICAL AND ELECTRICAL DRAWINGS AND SPECIFICATIONS. ALL WORK TO BE COORDINATED AND VERIFIED PRIOR TO CONSTRUCTION.

Access Route - Symbol Legend

- INDICATES EXTENT AND LOCATION OF ASPHALT. REFER TO CIVIL DRAWINGS
- INDICATES EXTENT AND LOCATION OF GRAVEL. REFER TO CIVIL DRAWINGS
- INDICATES EXTENT AND LOCATION OF CONCRETE PAVING. REFER TO CIVIL DRAWINGS
- INDICATES EXTENT AND LOCATION OF RIPRAP. REFER TO CIVIL DRAWINGS
- INDICATES EXTENT AND LOCATION OF EXISTING ASPHALT. (COMPLETED RG-PCKG A)
- INDICATES EXTENT AND LOCATION OF EXISTING RIPRAP. (COMPLETED RG-PCKG A)
- INDICATES EXTENT AND LOCATION OF EXISTING GRAVEL ROAD. (COMPLETED RG-PCKG A)
- ELECTRICAL, MECHANICAL, TELECOM SCOPE
- INDICATES LOCATION OF CATCH BASIN. REFER TO CIVIL DRAWINGS
- INDICATES LOCATION OF MANHOLE. REFER TO CIVIL DRAWINGS
- INDICATES LOCATION OF FIRE HYDRANT. REFER TO CIVIL DRAWINGS
- INDICATES LOCATION OF REMOTE ACTUATED FIRE HYDRANT. REFER TO CIVIL DRAWINGS
- INDICATES LOCATION OF FIRE DEPARTMENT CONNECTION. REFER TO MECHANICAL DRAWINGS
- INDICATES SECURITY FENCE. REFER TO CIVIL DRAWINGS
- INDICATES PEDESTAL. REFER TO CIVIL DRAWINGS

Building Height Elevation

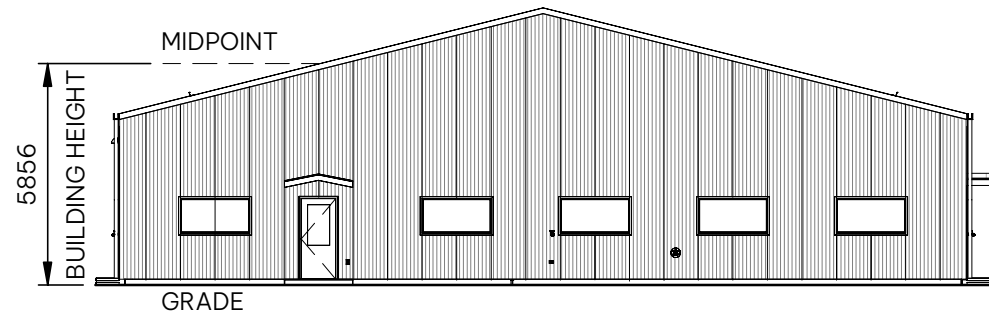

GENERAL NOTES:

1. ALL DIMENSIONS ARE IN MILLIMETER, UNO.
2. ALL DRAWING REFERENCE CALLOUTS ARE PREFIXED WITH 350106-SC-CV-001-SD, TYPICAL.



SHEET REFERENCES:

350106-SC-CV-001-SD-040001 - COVER SHEET
350106-SC-CV-001-SD-040239 - GRADING SITE PLAN

HOLDS:

	SUPPLIER/SUBCONTRACTOR DRAWING DECAL																						
	WOODFIBRE LNG																						
Supplier Name: LBLNG																							
SDR Code(s): E05																							
Equipment/Tag Number(s):																							
<table><tr><td>Project Number</td><td></td><td>Purchase Order Number</td><td></td><td></td><td></td><td>Seq No</td><td></td><td>Purchaser's Revision</td></tr><tr><td>350106</td><td>-</td><td>SC-CV-001</td><td>-</td><td>SD</td><td>-</td><td>040238</td><td></td><td>2</td></tr></table>						Project Number		Purchase Order Number				Seq No		Purchaser's Revision	350106	-	SC-CV-001	-	SD	-	040238		2
Project Number		Purchase Order Number				Seq No		Purchaser's Revision															
350106	-	SC-CV-001	-	SD	-	040238		2															

This document or drawing is the sole property and copyright of CB&I LLC and contains confidential and proprietary information. This document or drawing cannot be reproduced, copied, retained or used, in whole or in part, without written consent of CB&I LLC, a McDermott company.

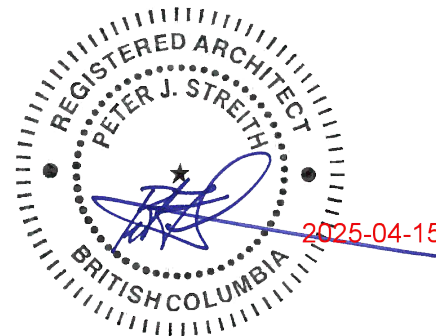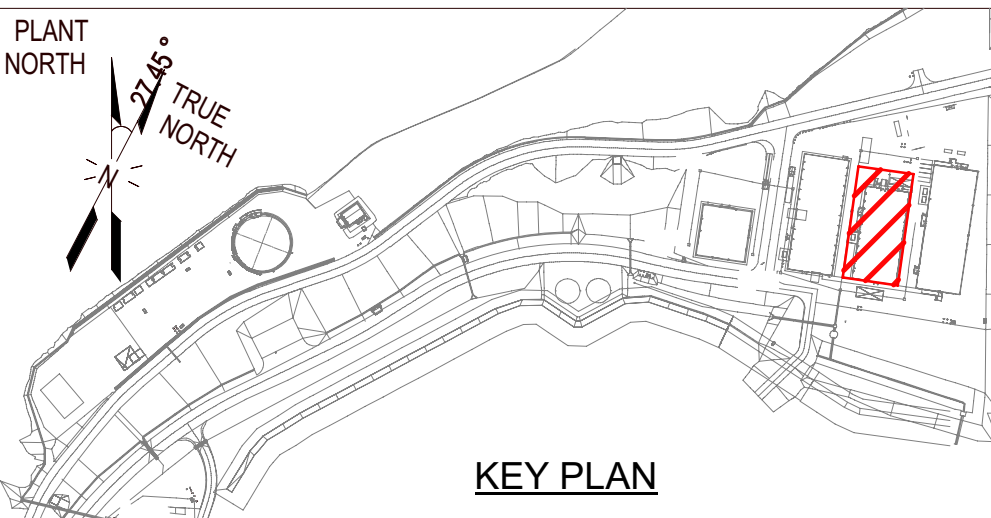

S2ARCHITECTURE
CALGARY | EDMONTON | VANCOUVER

B	ISSUED FOR BUILDING PERMIT	DE	PS	GW	2025MAR18
A	ISSUED FOR 60% FORMAL	DE	PS	GW	2025MAR10
NO.	REVISION	DRWN	CK'D	APPD	DATE

MCDERMOTT

THIS DOCUMENT OR DRAWING IS THE SOLE PROPERTY AND COPYRIGHT OF CB&I LLC, A MCDERMOTT COMPANY, AND CONTAINS CONFIDENTIAL AND PROPRIETARY INFORMATION. THIS DOCUMENT OR DRAWING CANNOT BE REPRODUCED, COPIED, RETAINED OR USED, IN WHOLE OR IN PART, WITHOUT WRITTEN CONSENT OF CB&I LLC.

Drawn By	Drwn Date	Chkd By	Chkd Date	Aprvd By	Aprvd Date	Scale
DE	2025MAR18	PS	2025MAR18	GW	2025MAR18	AS NOTED


Woodfibre
LNG

Woodfibre LNG Project

INDUSTRIAL AREA
01-BLG-0003-ADMINISTRATION BUILDING
EMERGENCY ACCESS SITE PLAN
ARCHITECTURAL

FOR: Woodfibre LNG Limited		REV:	
PROJ. NO:	DWG NO:		
350106	350106-SC-CV-001-SD-040238		

1 Administration Building - Emergency Access Site Plan
040003 SCALE: 1 : 300

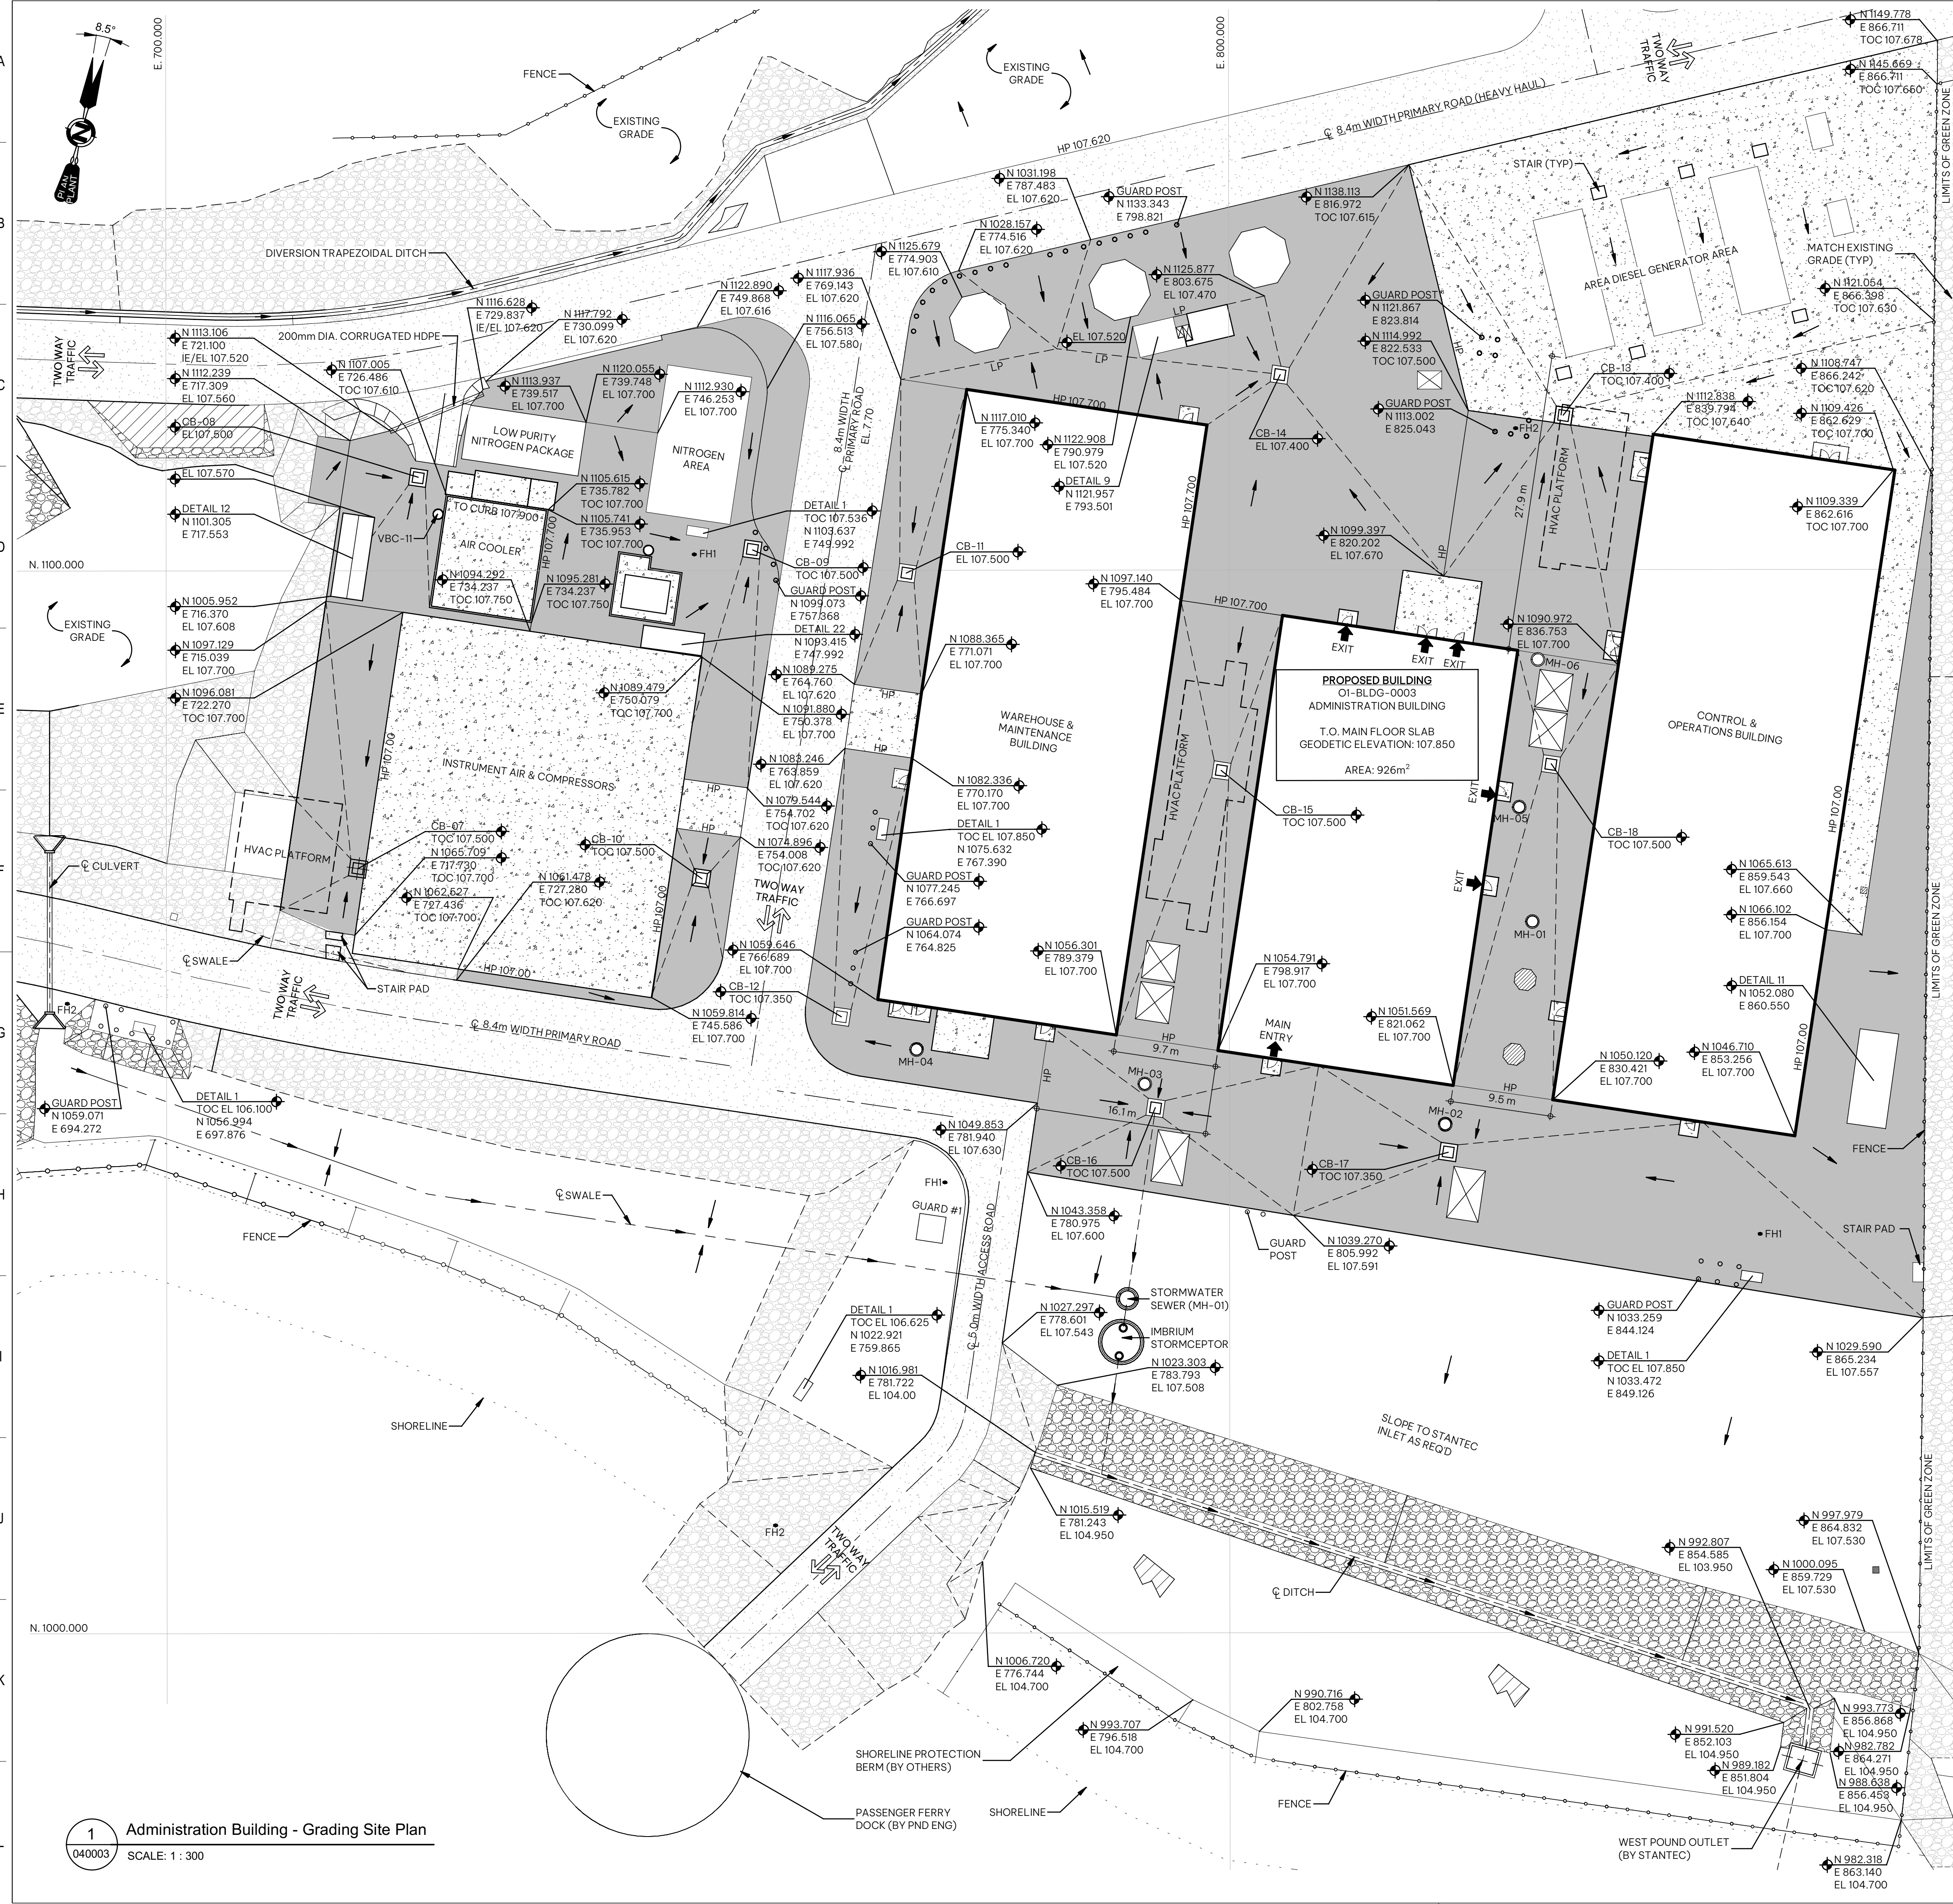

Site - General Notes

- THIS DRAWING SHALL BE READ IN CONJUNCTION WITH CIVIL, LANDSCAPE, MECHANICAL AND ELECTRICAL DRAWINGS AND SPECIFICATIONS. ALL WORK TO BE COORDINATED AND VERIFIED PRIOR TO CONSTRUCTION.
- THE CONTRACTOR IS TO VERIFY ALL SITE DIMENSIONS AND SPOT ELEVATIONS PRIOR TO CONSTRUCTION AND REPORT ANY DISCREPANCIES TO THE ARCHITECT.
- ELEVATIONS IN GEODETIC

Site - Symbol Legend

INDICATES EXTENT AND LOCATION OF ASPHALT. REFER TO CIVIL DRAWINGS.

INDICATES EXTENT AND LOCATION OF GRAVEL. REFER TO CIVIL DRAWINGS.

INDICATES EXTENT AND LOCATION OF CONCRETE PAVING. REFER TO CIVIL DRAWINGS.

INDICATES EXTENT AND LOCATION OF RIPRAP. REFER TO CIVIL DRAWINGS.

INDICATES EXTENT AND LOCATION OF EXISTING ASPHALT. (COMPLETED RG-PCKG A)

INDICATES EXTENT AND LOCATION OF EXISTING RIPRAP. (COMPLETED RG-PCKG A)

ELECTRICAL, MECHANICAL, TELECOM SCOPE

INDICATES LOCATION OF CATCH BASIN. REFER TO CIVIL DRAWINGS

INDICATES LOCATION OF MANHOLE. REFER TO CIVIL DRAWINGS

INDICATES LOCATION OF FIRE HYDRANT. REFER TO CIVIL DRAWINGS

INDICATES LOCATION OF REMOTE ACTUATED FIRE HYDRANT. REFER TO CIVIL DRAWINGS

INDICATES LOCATION OF FIRE DEPARTMENT CONNECTION. REFER TO MECHANICAL DRAWINGS

INDICATES PROPOSED GEODETIC SPOT ELEVATION

INDICATES SECURITY FENCE. REFER TO CIVIL DRAWINGS

INDICATES PEDESTAL. REFER TO CIVIL DRAWINGS

Building Height Elevation

MIDPOINT
BUILDING HEIGHT
GRADE

GENERAL NOTES:

- ALL DIMENSIONS ARE IN MILLIMETER, UNO.
- ALL DRAWING REFERENCE CALLOUTS ARE PREFIXED WITH 350106-SC-CV-001-SD, TYPICAL.

SHEET REFERENCES:

350106-SC-CV-001-SD-040001 - COVER SHEET
350106-SC-CV-001-SD-040239 - EMERGENCY ACCESS SITE PLAN

HOLDS:

SUPPLIER/SUBCONTRACTOR DRAWING DECAL		Woodfibre LNG	
Supplier Name:	LBNG		
SDR Code(s):	E05		
Equipment/Tag Number(s):			
Project Number	Purchase Order Number	Seq No	Purchaser's Revision
350106	SC-CV-001	SD	040239
2			

This document or drawing is the sole property and copyright of CB&I LLC and contains confidential and proprietary information. This document or drawing cannot be reproduced, copied, retained or used, in whole or in part, without written consent of CB&I LLC, a McDermott company.

Form Number: CMS-870-02-FM-30006 Issued for Use: 21/05/2017

KEY PLAN

REFERENCE ONLY

S2ARCHITECTURE

CALGARY | EDMONTON | VANCOUVER

B	ISSUED FOR BUILDING PERMIT	DE	PS	GW	2025MAR18
A	ISSUED FOR 60% FORMAL	DE	PS	GW	2025MAR10
NO.	REVISION	DRWN	CK'D	APPD	DATE

MCDERMOTT

THIS DOCUMENT OR DRAWING IS THE SOLE PROPERTY AND COPYRIGHT OF CB&I LLC, A MCDERMOTT COMPANY, AND CONTAINS CONFIDENTIAL AND PROPRIETARY INFORMATION. THIS DOCUMENT OR DRAWING CANNOT BE REPRODUCED, COPIED, RETAINED OR USED, IN WHOLE OR IN PART, WITHOUT WRITTEN CONSENT OF CB&I LLC.

Drawn By	Drwn Date	Chkd By	Chkd Date	Aprvd By	Aprvd Date	Scale
DE	2025MAR18	PS	2025MAR18	GW	2025MAR18	AS NOTED

Woodfibre LNG Project

CLIENT DWG NO:

INDUSTRIAL AREA

01-BLG-0003-ADMINISTRATION BUILDING

GRADING SITE PLAN

ARCHITECTURAL

FOR: Woodfibre LNG Limited

PROJ. NO:	DWG NO:	REV:
350106	350106-SC-CV-001-SD-040239	B