

MCDERMOTT		Woodfibre LNG EPFC Project Project No. 350106	
Engineering Review Status		By: oscar.grisales2	
Code 1 - No Comments		Date: May 22, 2025	
These comments do not relieve the supplier of his responsibility to meet the requirements of the PO.			



SUPPLIER DOCUMENT COVER SHEET



350106 Woodfibre LNG Project

Supplier Name:	LBLNG
Purchase Order Title:	Site Construction
Equipment / Tag Number(s):	N/A
Supplier Document Number	350106-SC-CV-001-SD-020300
SDR Code	F81

Supplier's Revision Record

Rev	Date	Issue State	By	Checked	Approved
B	13MAY2025	Issued for Permit	D. Eshpeter	P. Streith	A. Rimbley
A	14APR2025	Issued for Permit	D. Eshpeter	P. Streith	A. Rimbley

Project Document Number

Project Number	Purchase Order Number				Seq. No.	Purchaser's Rev.
350106	SC-CV-001	-	SD	-	020300	2

Document Title: 01-BLG-0002 Warehouse & Maintenance Building - Architectural Permit Drawing Package

SUPPLIER DOCUMENT REVIEW STATUS

Purchaser's review of Supplier's documents does not relieve Supplier of the responsibility for correctness under the Purchase Order. Permission to proceed does not constitute acceptance of design, detail and calculations, test methods or materials developed or selected by the Supplier and does not relieve the Supplier from full compliance with the Purchase Order or any other obligations, nor detract from any of the Purchaser's rights.

Purchaser's Review Stamp

Should the Supplier consider that any comments made by the Purchaser change the Scope of Supply, the Supplier shall advise the price and delivery implications of such changes within five working days of receipt. The Supplier must not incorporate such changes without prior approval of the Purchaser of the revised price and/or delivery period. RETROSPECTIVE CLAIMS WILL NOT BE CONSIDERED.

This document consists of this front sheet plus **7** number of pages.

GENERAL NOTES:

1. ALL DIMENSIONS ARE IN MILLIMETER, UNO.
2. ALL DRAWING REFERENCE CALLOUTS ARE PREFIXED WITH 350106-SC-CV-001-SD, TYPICAL.

SHEET REFERENCES:

350106 - SC - CV - 001 - SD - 020001 - COVER SHEET
350106 - SC - CV - 001 - SD - 020005 - CONSTRUCTION ASSEMBLIES



HOLDS:

		SUPPLIER/SUBCONTRACTOR DRAWING DECAL WOODFIBRE LNG			
Supplier Name: LBLNG					
SDR Code(s): F81,H81					
Equipment/Tag Number(s):					
Project Number	Purchase Order Number		Seq No	Purchaser's Revision	
350106	SC-CV-001	SD	020010	2	

This document or drawing is the sole property and copyright of CB&I LLC and contains confidential and proprietary information. This document or drawing cannot be reproduced, copied, retained or used, in whole or in part, without written consent of CB&I LLC, a McDermott company.

Form Number: CHS-870-05-FM-0006

Issued for Use: 21DEC2017

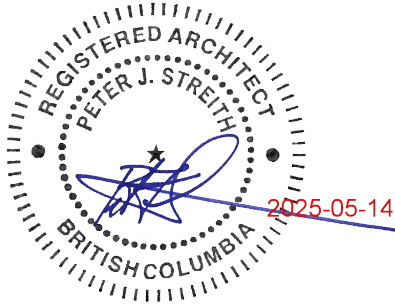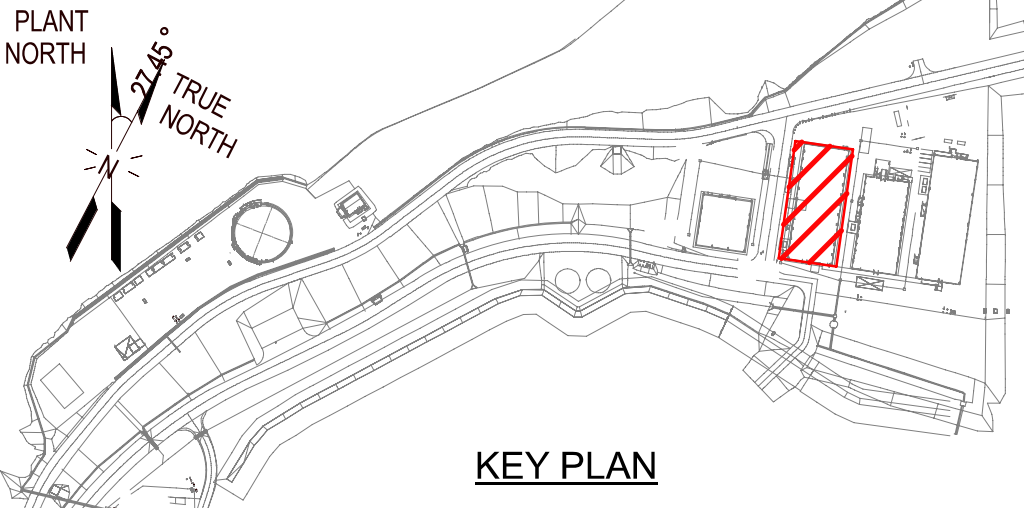

S2ARCHITECTURE
CALGARY | EDMONTON | VANCOUVER

B	ISSUED FOR BUILDING PERMIT	DE	PS	GW	2025FEB27
A	ISSUED FOR 30% FORMAL REVIEW	DE	PS	GW	2024NOV22
NO.	REVISION	DRWN	CK'D	APPD	DATE

MCDERMOTT

THIS DOCUMENT OR DRAWING IS THE SOLE PROPERTY AND COPYRIGHT OF CB&I LLC, A MCDERMOTT COMPANY, AND CONTAINS CONFIDENTIAL AND PROPRIETARY INFORMATION. THIS DOCUMENT OR DRAWING CANNOT BE REPRODUCED, COPIED, RETAINED OR USED, IN WHOLE OR IN PART, WITHOUT WRITTEN CONSENT OF CB&I LLC.

Drawn By	Drwn Date	Chkd By	Chkd Date	Aprvd By	Aprvd Date	Scale
DE	2025FEB27	PS	2025FEB27	GW	2025FEB27	AS NOTED



Woodfibre LNG Project

CLIENT DWG NO:

INDUSTRIAL AREA
01-BLG-0002-WAREHOUSE & MAINTENANCE BUILDING
ROOF PLAN
ARCHITECTURAL

FOR:

Woodfibre LNG Limited


PROJ. NO:	DWG NO:	REV:
350106	350106-SC-CV-001-SD-020010	

Roof Plan - Code Legend

- R1** PREFINISHED RAIN GUTTER C/W RAINWATER LEADERS
R2 CONTINUOUS SNOW RETENTION SYSTEM
R3 PROVIDE SEPARATE GUTTERS AT ROOF TRANSITION. CONNECT GUTTERS TO RAINWATER LEADER USING A Y-CONNECTION. MERGING INTO THE MAIN RAINWATER LEADER. ENSURE PROPER SLOPE AND SECURE CONNECTIONS FOR EFFICIENT DRAINAGE
R4 INSULATED METAL PANELS SHALL COMMENCE AT GRID LINE 5 - REFER TO DETAIL 5/020023

Roof Plan - Symbol Legend


- INDICATES DIRECTION OF ROOF SLOPE TO DRAIN
○ RWL INDICATES RAIN WATER LEADER DOWN TO PRECAST CONCRETE SPLASH PAD

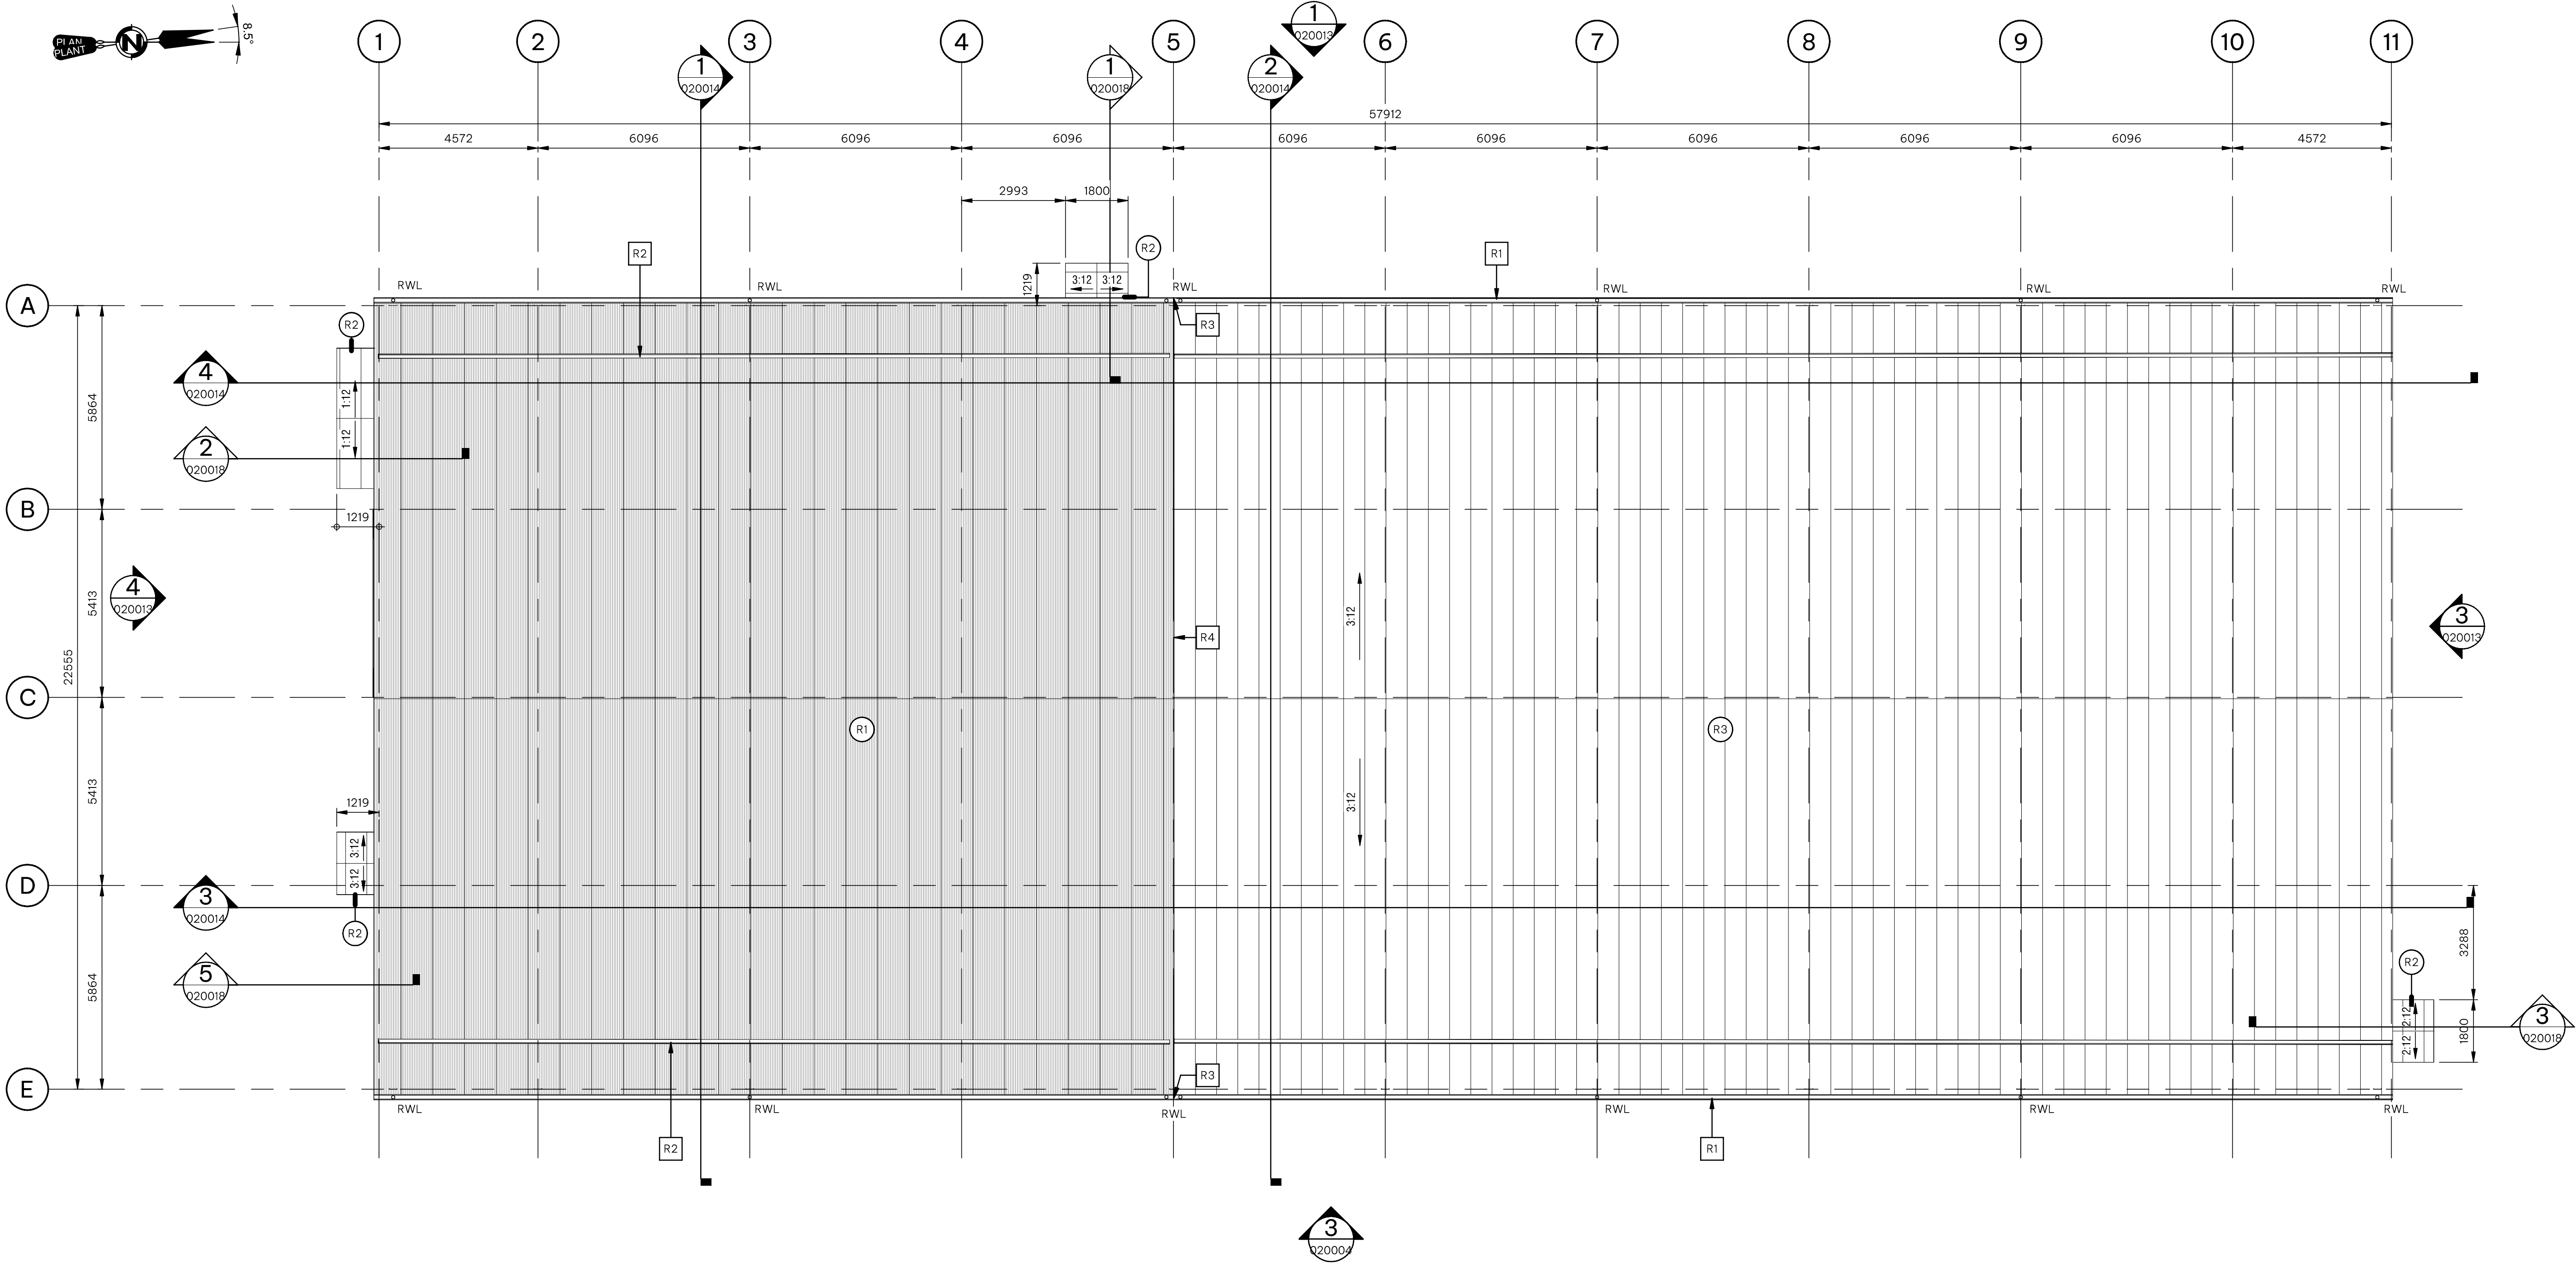


1 Roof Plan
020010 SCALE: 1 : 100

Exterior Elevation – Code Legend


E1 INSULATED METAL WALL PANEL COLOUR - RAL 160 60 05	E6 CONTINUOUS SNOW RETENTION SYSTEM	E11 MECHANICAL DUCT. REFER TO MECHANICAL DRAWINGS	E16 FIRE DEPARTMENT CONNECTION. REFER TO MECHANICAL DRAWINGS	E21 ROXTEC PANEL. REFER TO ELECTRICAL DRAWINGS
E2 INSULATED METAL ROOF PANEL COLOUR - RAL 160 60 05	E7 PREFINISHED RAIN GUTTER W/ RAINWATER LEADERS	E12 MECHANICAL EXHAUST HOOD. REFER TO MECHANICAL DRAWINGS	E17 METAL WALL PANEL. COLOUR SELECTED BY OWNER	
E3 EXTERIOR DOOR AND FRAME. REFER TO DOOR SCHEDULE	E8 PREFINISHED METAL FASCIA COLOUR TO MATCH ADJACENT CLADDING	E13 HOSE BIBB. REFER TO MECHANICAL DRAWINGS	E18 STANDING SEAM METAL ROOF. COLOUR SELECTED BY OWNER	
E4 PRE-MANUFACTURED ICE SHIELD GABLE CANOPY	E9 EXTERIOR WINDOW AND FRAME. REFER TO WINDOW SCHEDULE	E14 CONCRETE-FACED INSULATION	E19 STEEL PLATE OPENING	
E5 NOT USED	E10 MECHANICAL EQUIPMENT. REFER TO MECHANICAL DRAWINGS	E16 EXTERIOR WALL PACK LIGHT FIXTURE (TYP). REFER TO ELECTRICAL	E20 RAIN WATER LEADER. TYPICAL	

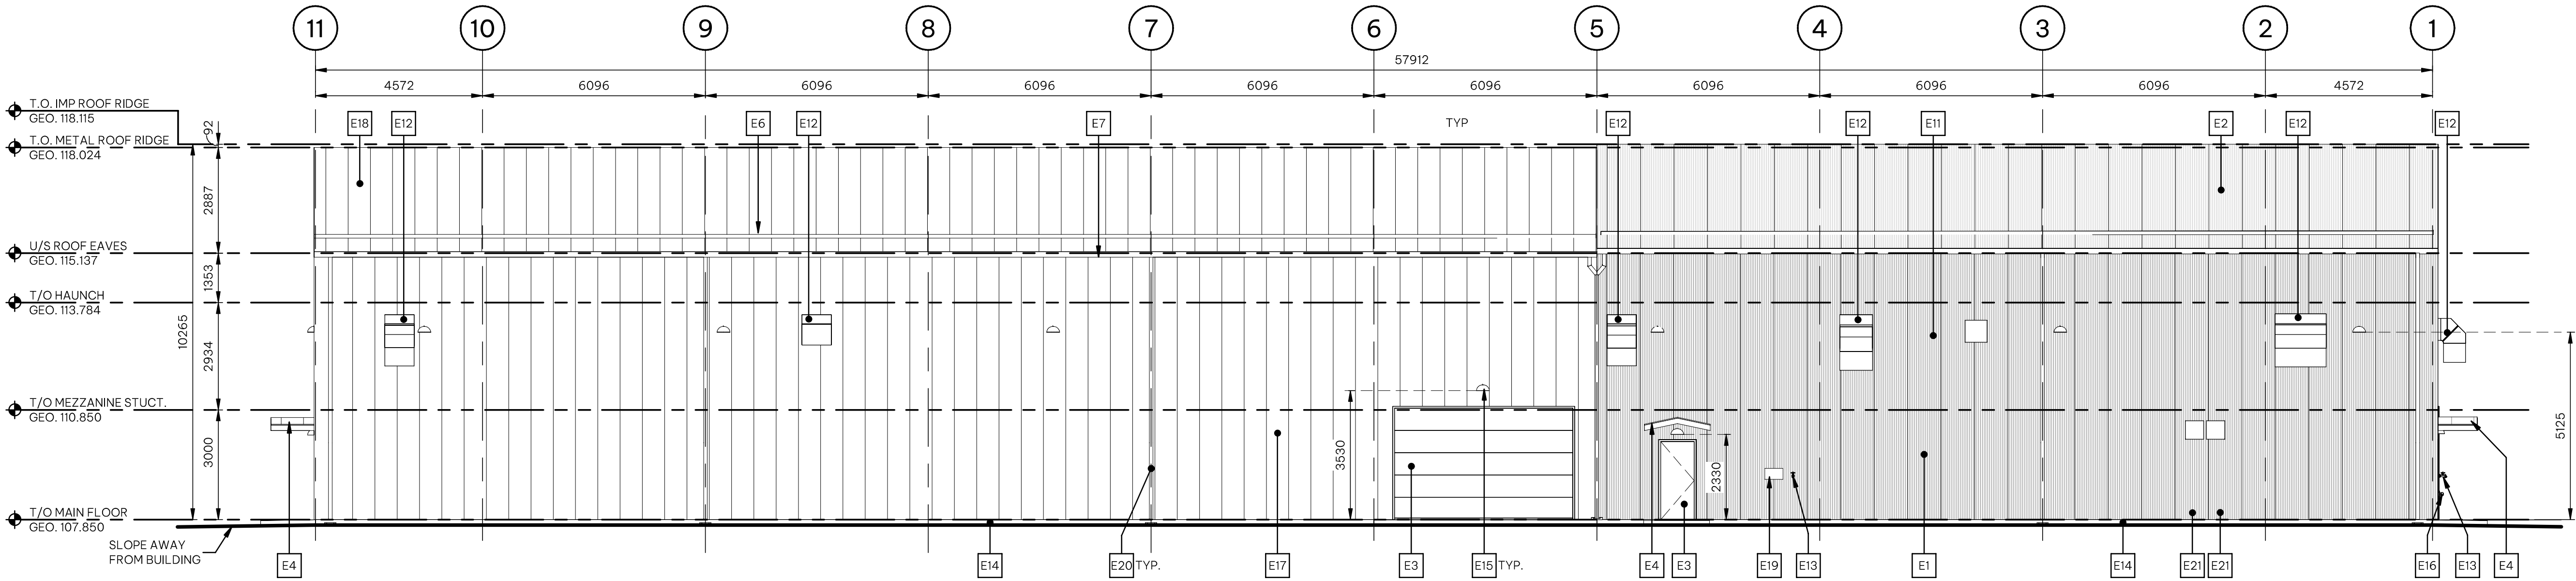


1 West Elevation
020007 SCALE: 1 : 100

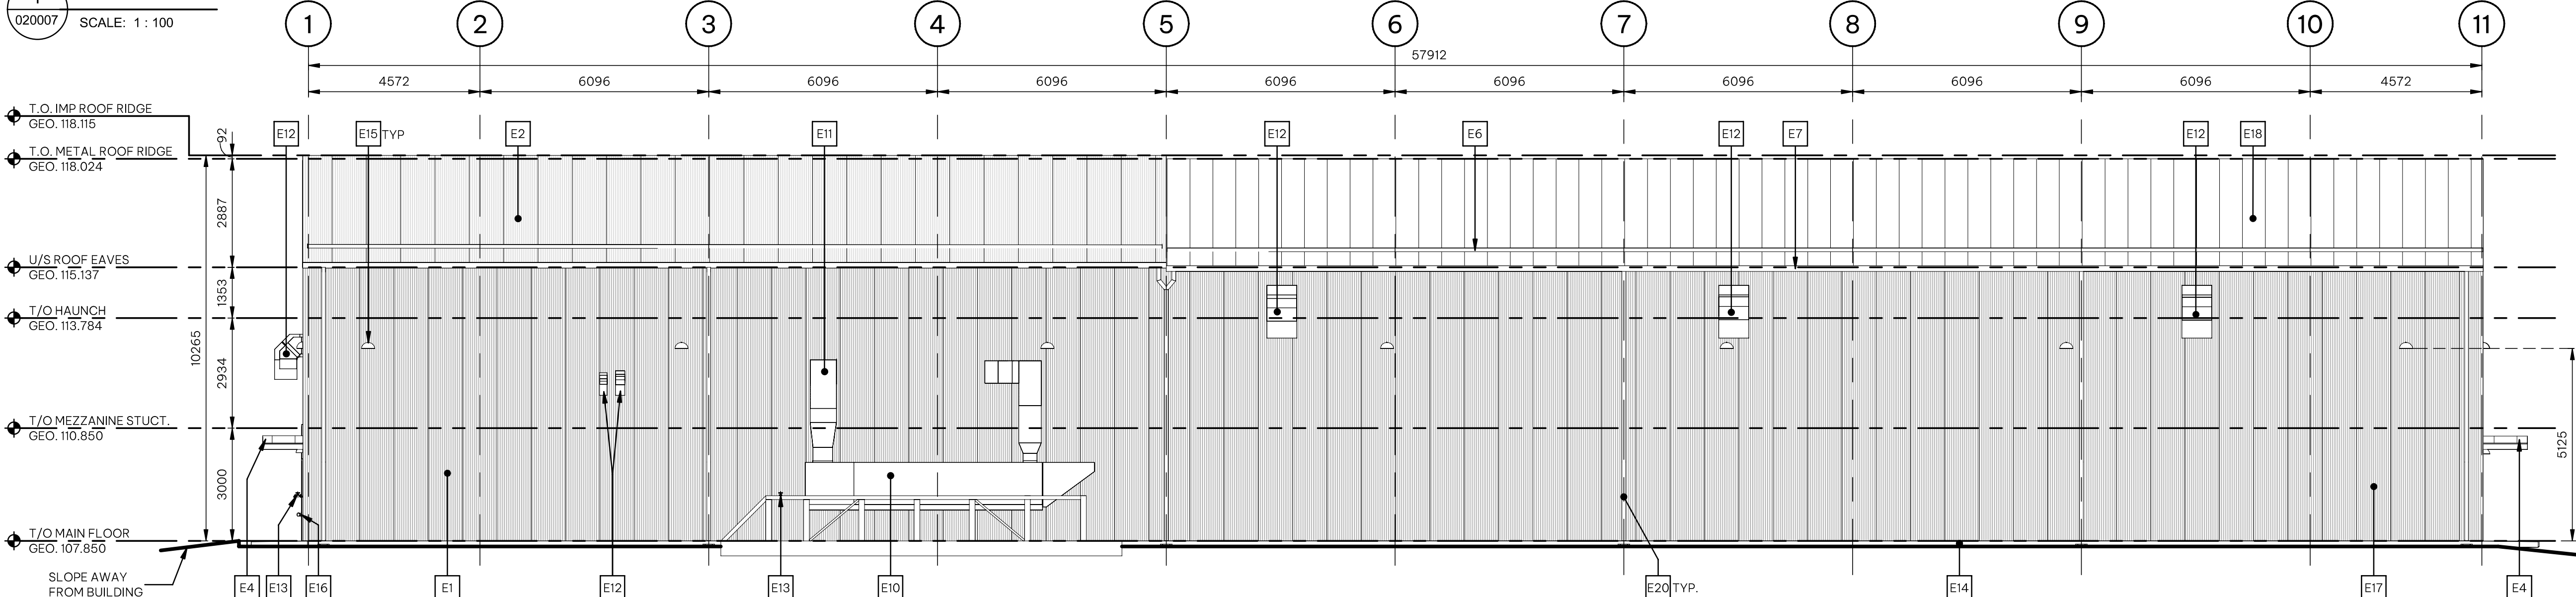

2 East Elevation
020007 SCALE: 1 : 100

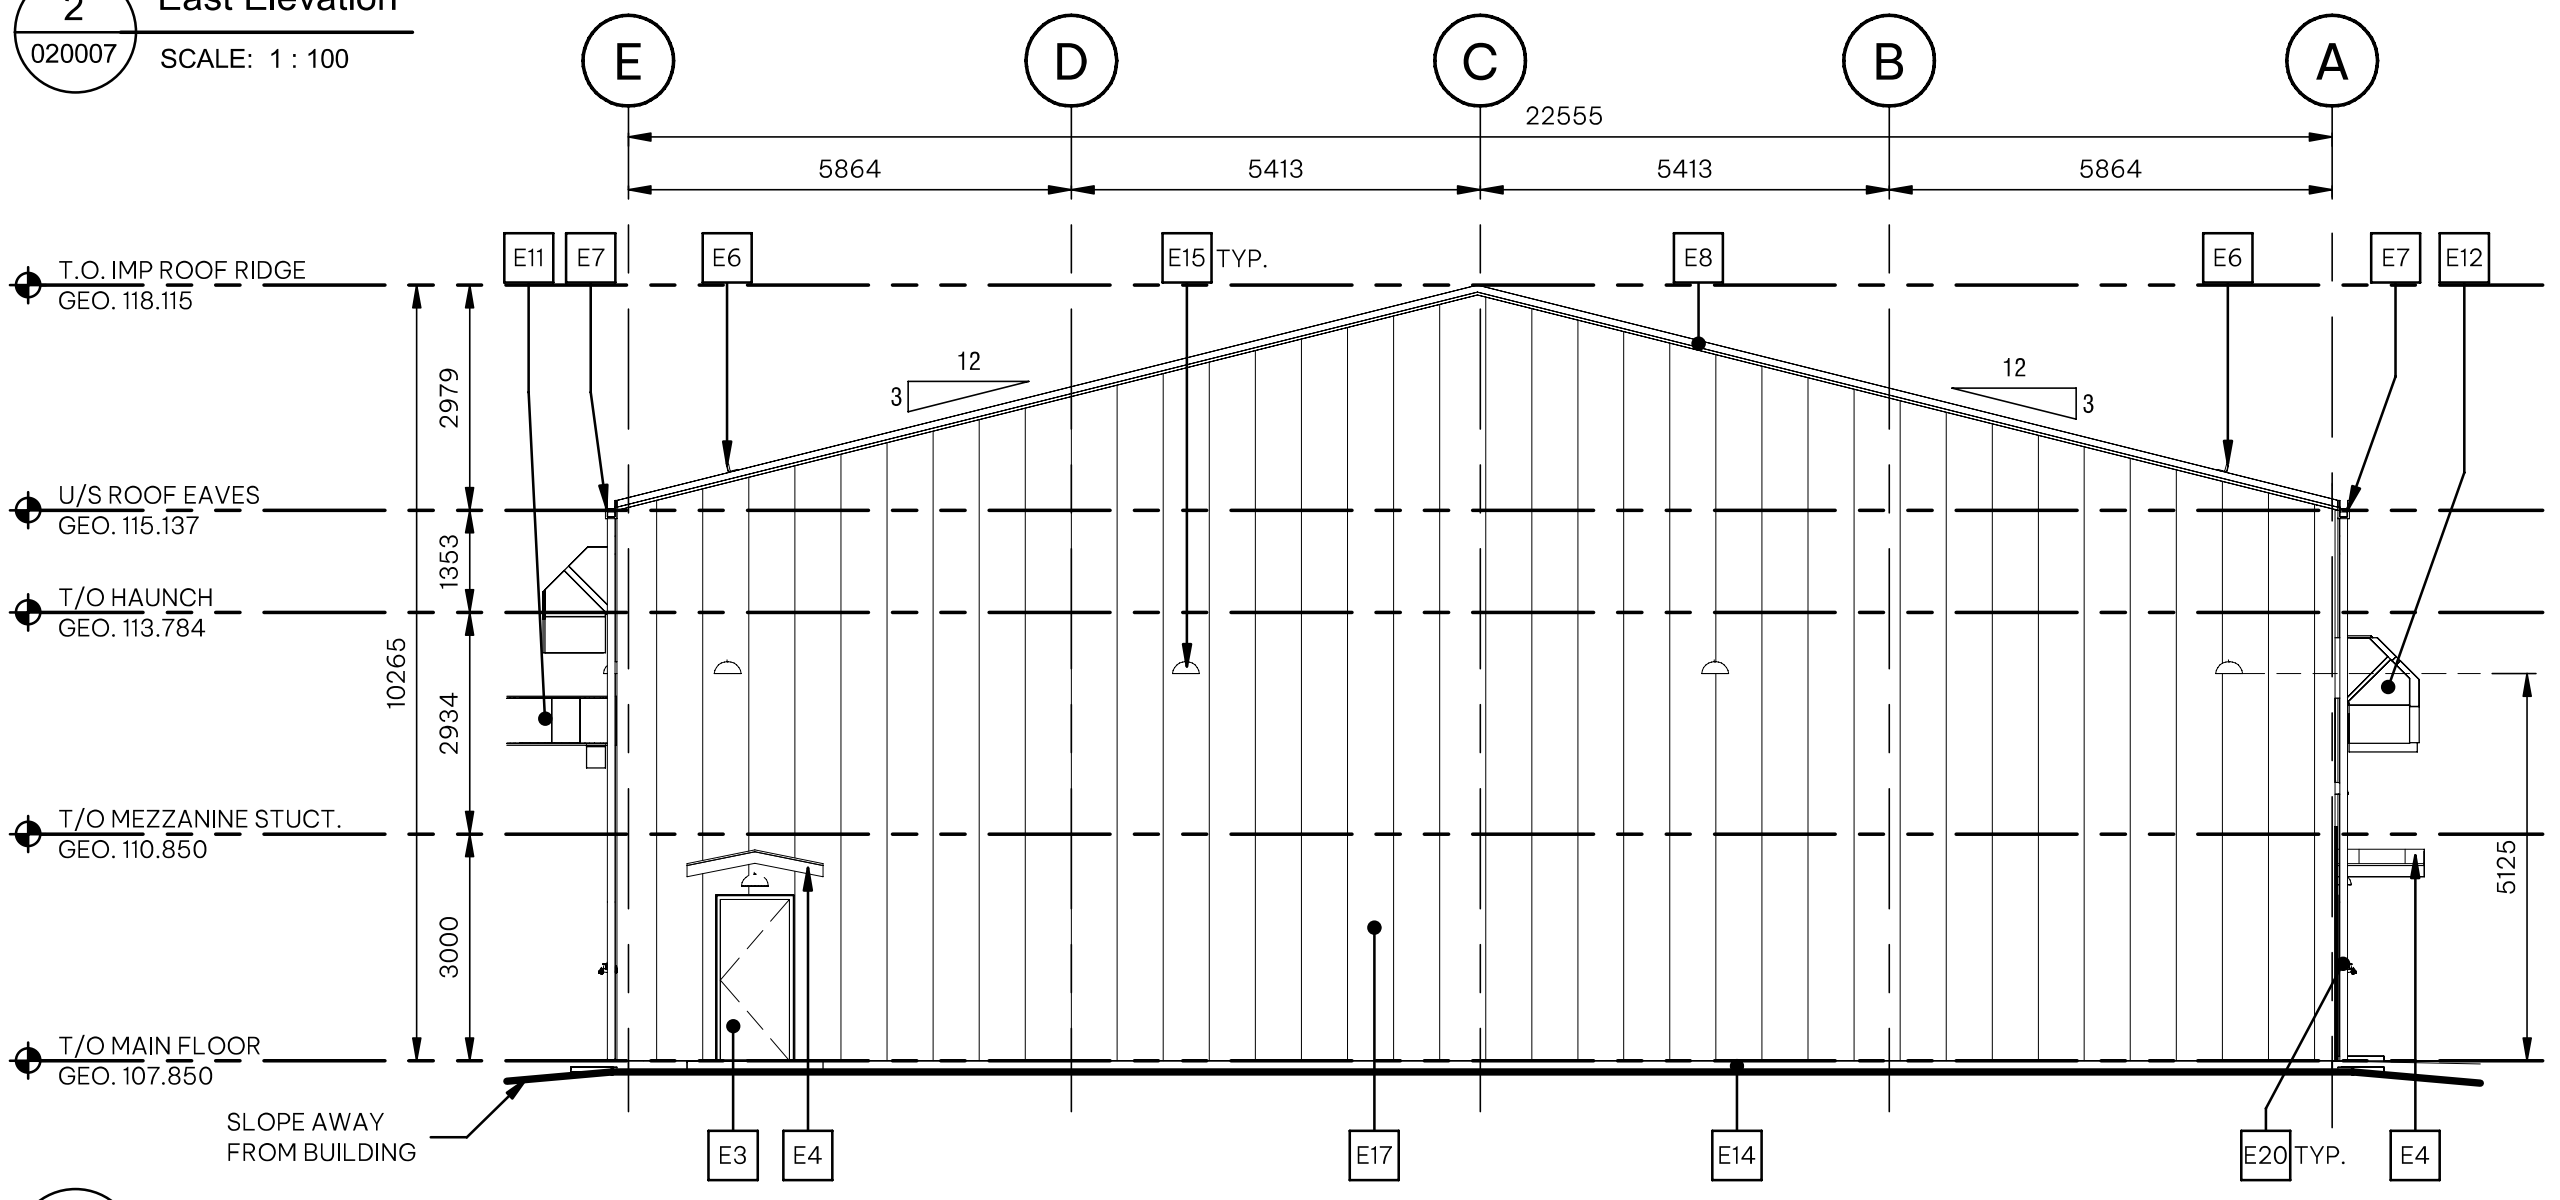

3 North Elevation
020007 SCALE: 1 : 100

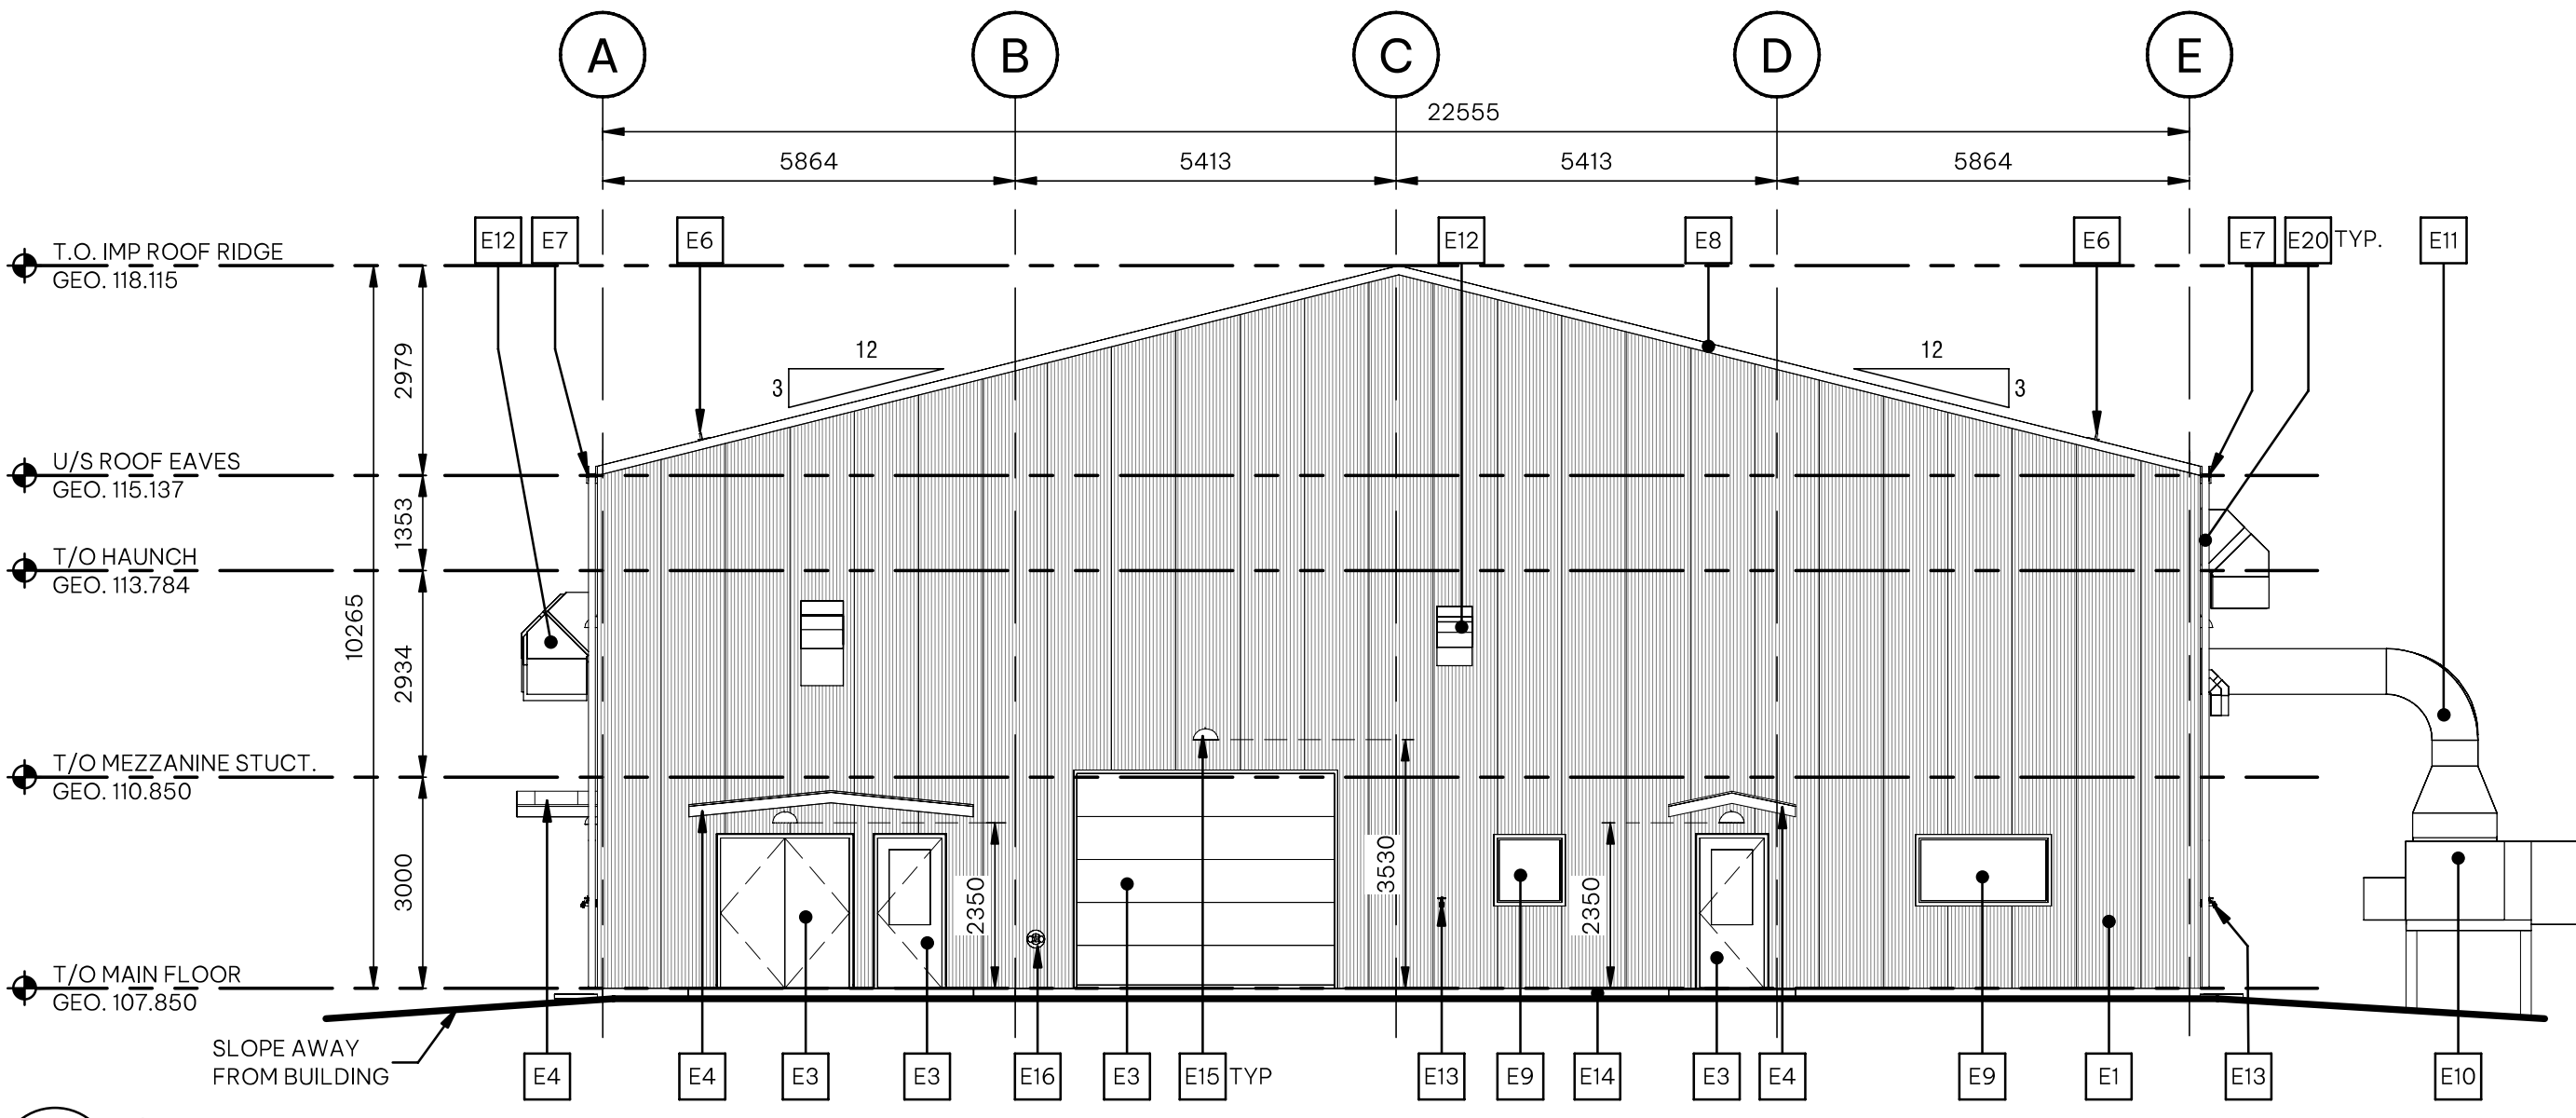

4 South Elevation
020007 SCALE: 1 : 100

GENERAL NOTES:



- ALL DIMENSIONS ARE IN MILLIMETER, UNO.
- ALL DRAWING REFERENCE CALLOUTS ARE PREFIXED WITH 350106-SC-CV-001-SD, TYPICAL.

SHEET REFERENCES:

350106-SC-CV-001-SD-020001 - COVER SHEET
350106-SC-CV-001-SD-020007 - MAIN FLOOR - CONSTRUCTION PLAN
350106-SC-CV-001-SD-020008 - MEZZANINE FLOOR - CONSTRUCTION PLAN
350106-SC-CV-001-SD-020010 - ROOF PLAN

HOLDS:

		SUPPLIER/SUBCONTRACTOR DRAWING DECAL WOODFIBRE LNG		
Supplier Name: LBLNG				
SDR Code(s): F81,H81				
Equipment/Tag Number(s):				
Project Number 350106	Purchase Order Number SC-CV-001	SD	Seq No 020013	Purchaser's Revision 2
F81,H81 This document or drawing is the sole property and copyright of CB&I LLC and contains confidential and proprietary information. This document or drawing cannot be reproduced, copied, retained or used, in whole or in part, without written consent of CB&I LLC, a McDermott company. Form Number: CHS-870-047M-00006 Issued for Use: 21/DEC/2017				

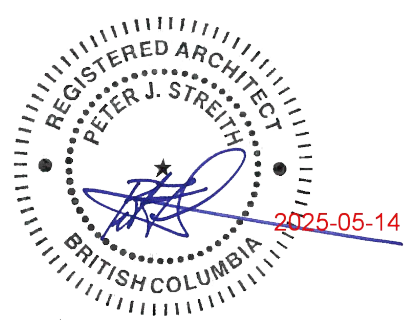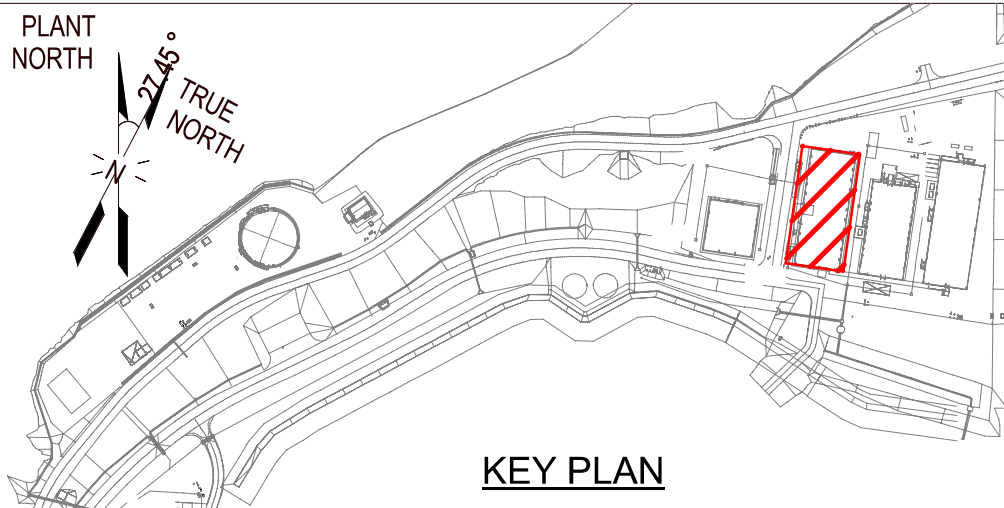


S2ARCHITECTURE
CALGARY | EDMONTON | VANCOUVER

B	ISSUED FOR BUILDING PERMIT	DE	PS	GW	2025FEB27
A	ISSUED FOR 30% FORMAL REVIEW	DE	PS	GW	2024NOV22
NO.	REVISION	DRWN	CK'D	APPD	DATE

MCDERMOTT

THIS DOCUMENT OR DRAWING IS THE SOLE PROPERTY AND COPYRIGHT OF CB&I LLC, A MCDERMOTT COMPANY, AND CONTAINS CONFIDENTIAL AND PROPRIETARY INFORMATION. THIS DOCUMENT OR DRAWING CANNOT BE REPRODUCED, COPIED, RETAINED OR USED, IN WHOLE OR IN PART, WITHOUT WRITTEN CONSENT OF CB&I LLC.

Drawn By	Drwn Date	Chkd By	Chkd Date	Aprvd By	Aprvd Date	Scale
DE	2025FEB27	PS	2025FEB27	GW	2025FEB27	AS NOTED

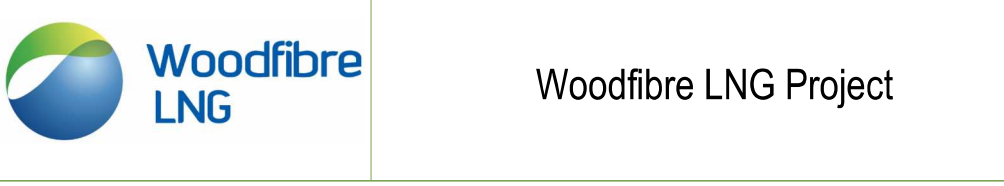

Woodfibre LNG Project

CLIENT DWG NO:

INDUSTRIAL AREA
01-BLG-0002-WAREHOUSE & MAINTENANCE BUILDING
BUILDING ELEVATIONS
ARCHITECTURAL

FOR: Woodfibre LNG Limited		
PROJ. NO: 350106	DWG NO: 350106-SC-CV-001-SD-020013	REV:

- GENERAL NOTES:
- ALL DIMENSIONS ARE IN MILLIMETER, UNO.
 - ALL DRAWING REFERENCE CALLOUTS ARE PREFIXED WITH 350106-SC-CV-001-SD, TYPICAL.


- SHEET REFERENCES:
- 350106-SC-CV-001-SD-020001 - COVER SHEET
350106-SC-CV-001-SD-020005 - CONSTRUCTION ASSEMBLIES
350106-SC-CV-001-SD-020007 - MAIN FLOOR - CONSTRUCTION PLAN
350106-SC-CV-001-SD-020008 - MEZZANINE FLOOR - CONSTRUCTION PLAN
350106-SC-CV-001-SD-020009 - MAIN FLOOR - SLAB PLAN
350106-SC-CV-001-SD-020010 - ROOF PLAN

HOLDS:

Supplier Name: LBLNG		Supplier/Subcontractor Drawing Decal		WOODFIBRE LNG	
SDR Code(s): F81,H81					
Equipment/Tag Number(s):					
Project Number	Purchase Order Number	Seq No	Purchaser's Revision		
350106	SC-CV-001	SD	020014	2	

This document or drawing is the sole property and copyright of CB&I LLC and contains confidential and proprietary information. This document or drawing cannot be reproduced, copied, retained or used, in whole or in part, without written consent of CB&I LLC, a McDermott company.

Form Number: CHS-870-02-FRM-00006 Issued for Use: 21DEC2017

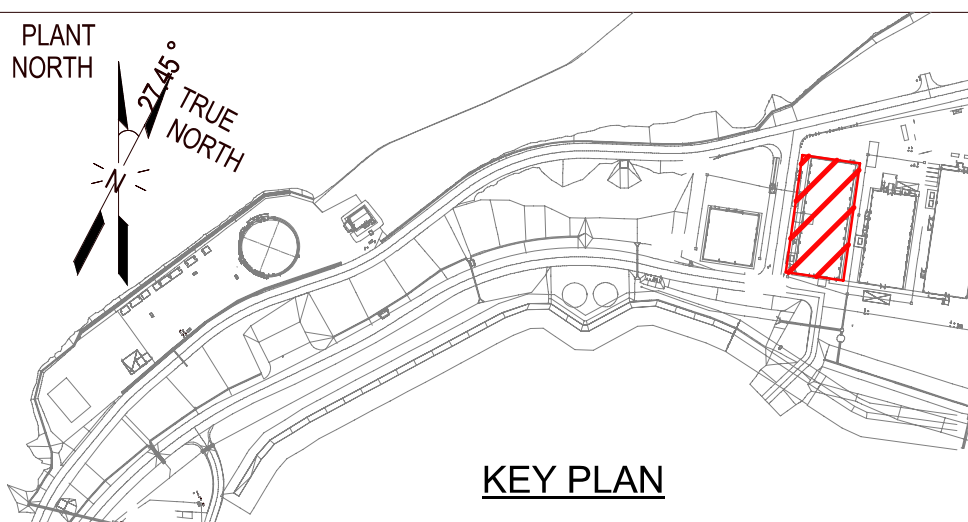

B	ISSUED FOR BUILDING PERMIT	DE	PS	GW	2025FEB27
A	ISSUED FOR 30% FORMAL REVIEW	DE	PS	GW	2024NOV27
NO.	REVISION	DRWN	CK'D	APPD	DATE

MCDERMOTT

THIS DOCUMENT OR DRAWING IS THE SOLE PROPERTY AND COPYRIGHT OF CB&I LLC, A MCDERMOTT COMPANY, AND CONTAINS CONFIDENTIAL AND PROPRIETARY INFORMATION. THIS DOCUMENT OR DRAWING CANNOT BE REPRODUCED, COPIED, RETAINED OR USED, IN WHOLE OR IN PART, WITHOUT WRITTEN CONSENT OF CB&I LLC.

Drawn By	Drwn Date	Chkd By	Chkd Date	Aprvd By	Aprvd Date	Scale
DE	2025FEB27	PS	2025FEB27	GW	2025FEB27	AS NOTED







CLIENT DWG NO:

INDUSTRIAL AREA
01-BLG-0002-WAREHOUSE & MAINTENANCE BUILDING
BUILDING SECTIONS
ARCHITECTURAL

FOR: Woodfibre LNG Limited

PROJ. NO:	DWG NO:	REV:
350106	350106-SC-CV-001-SD-020014	B

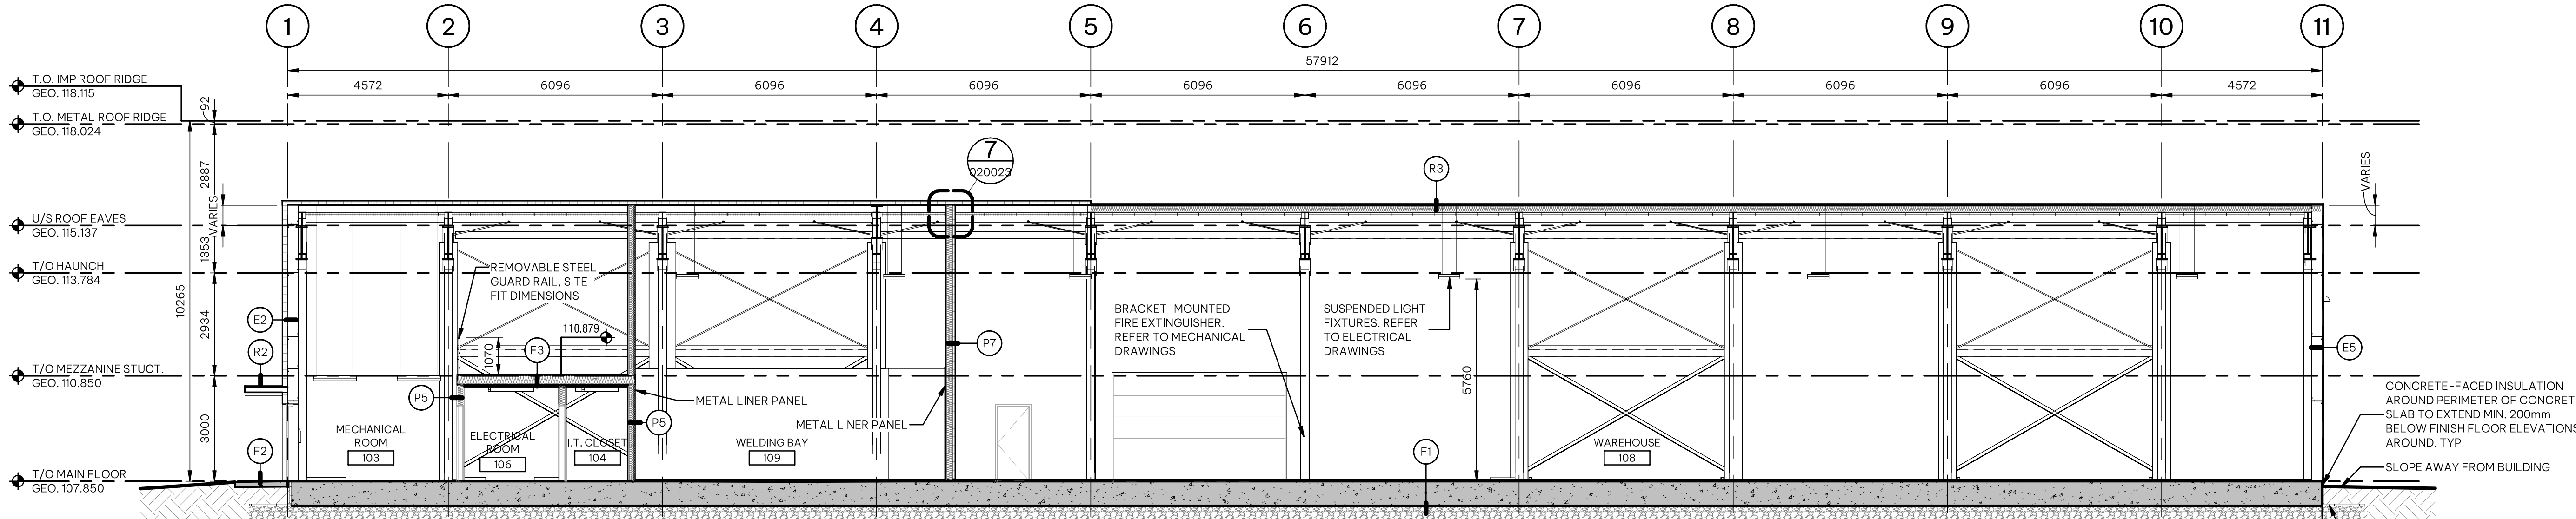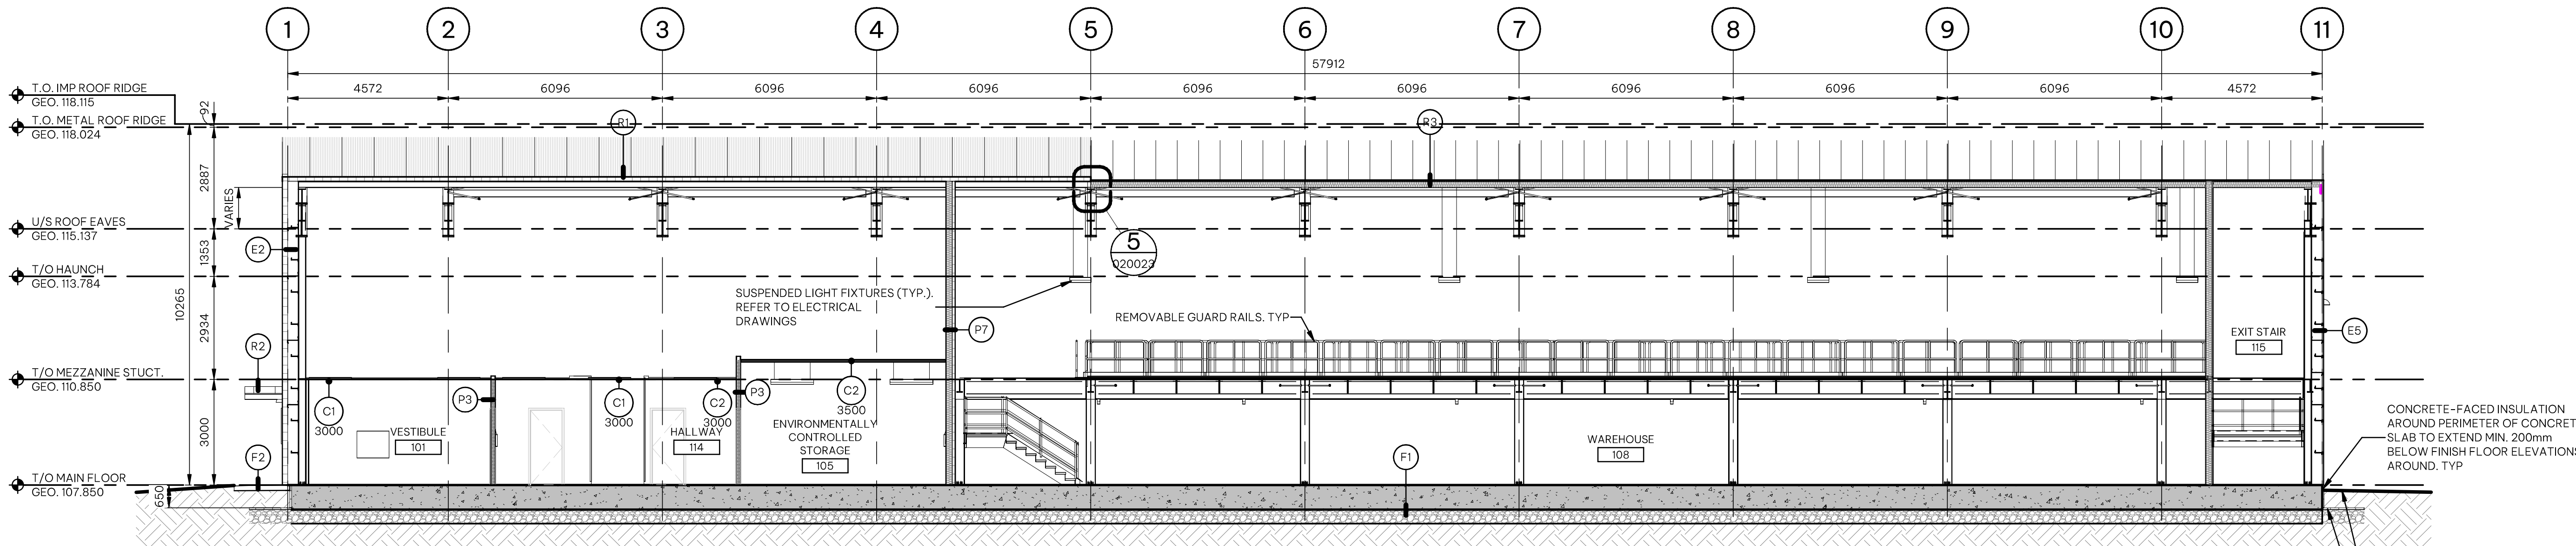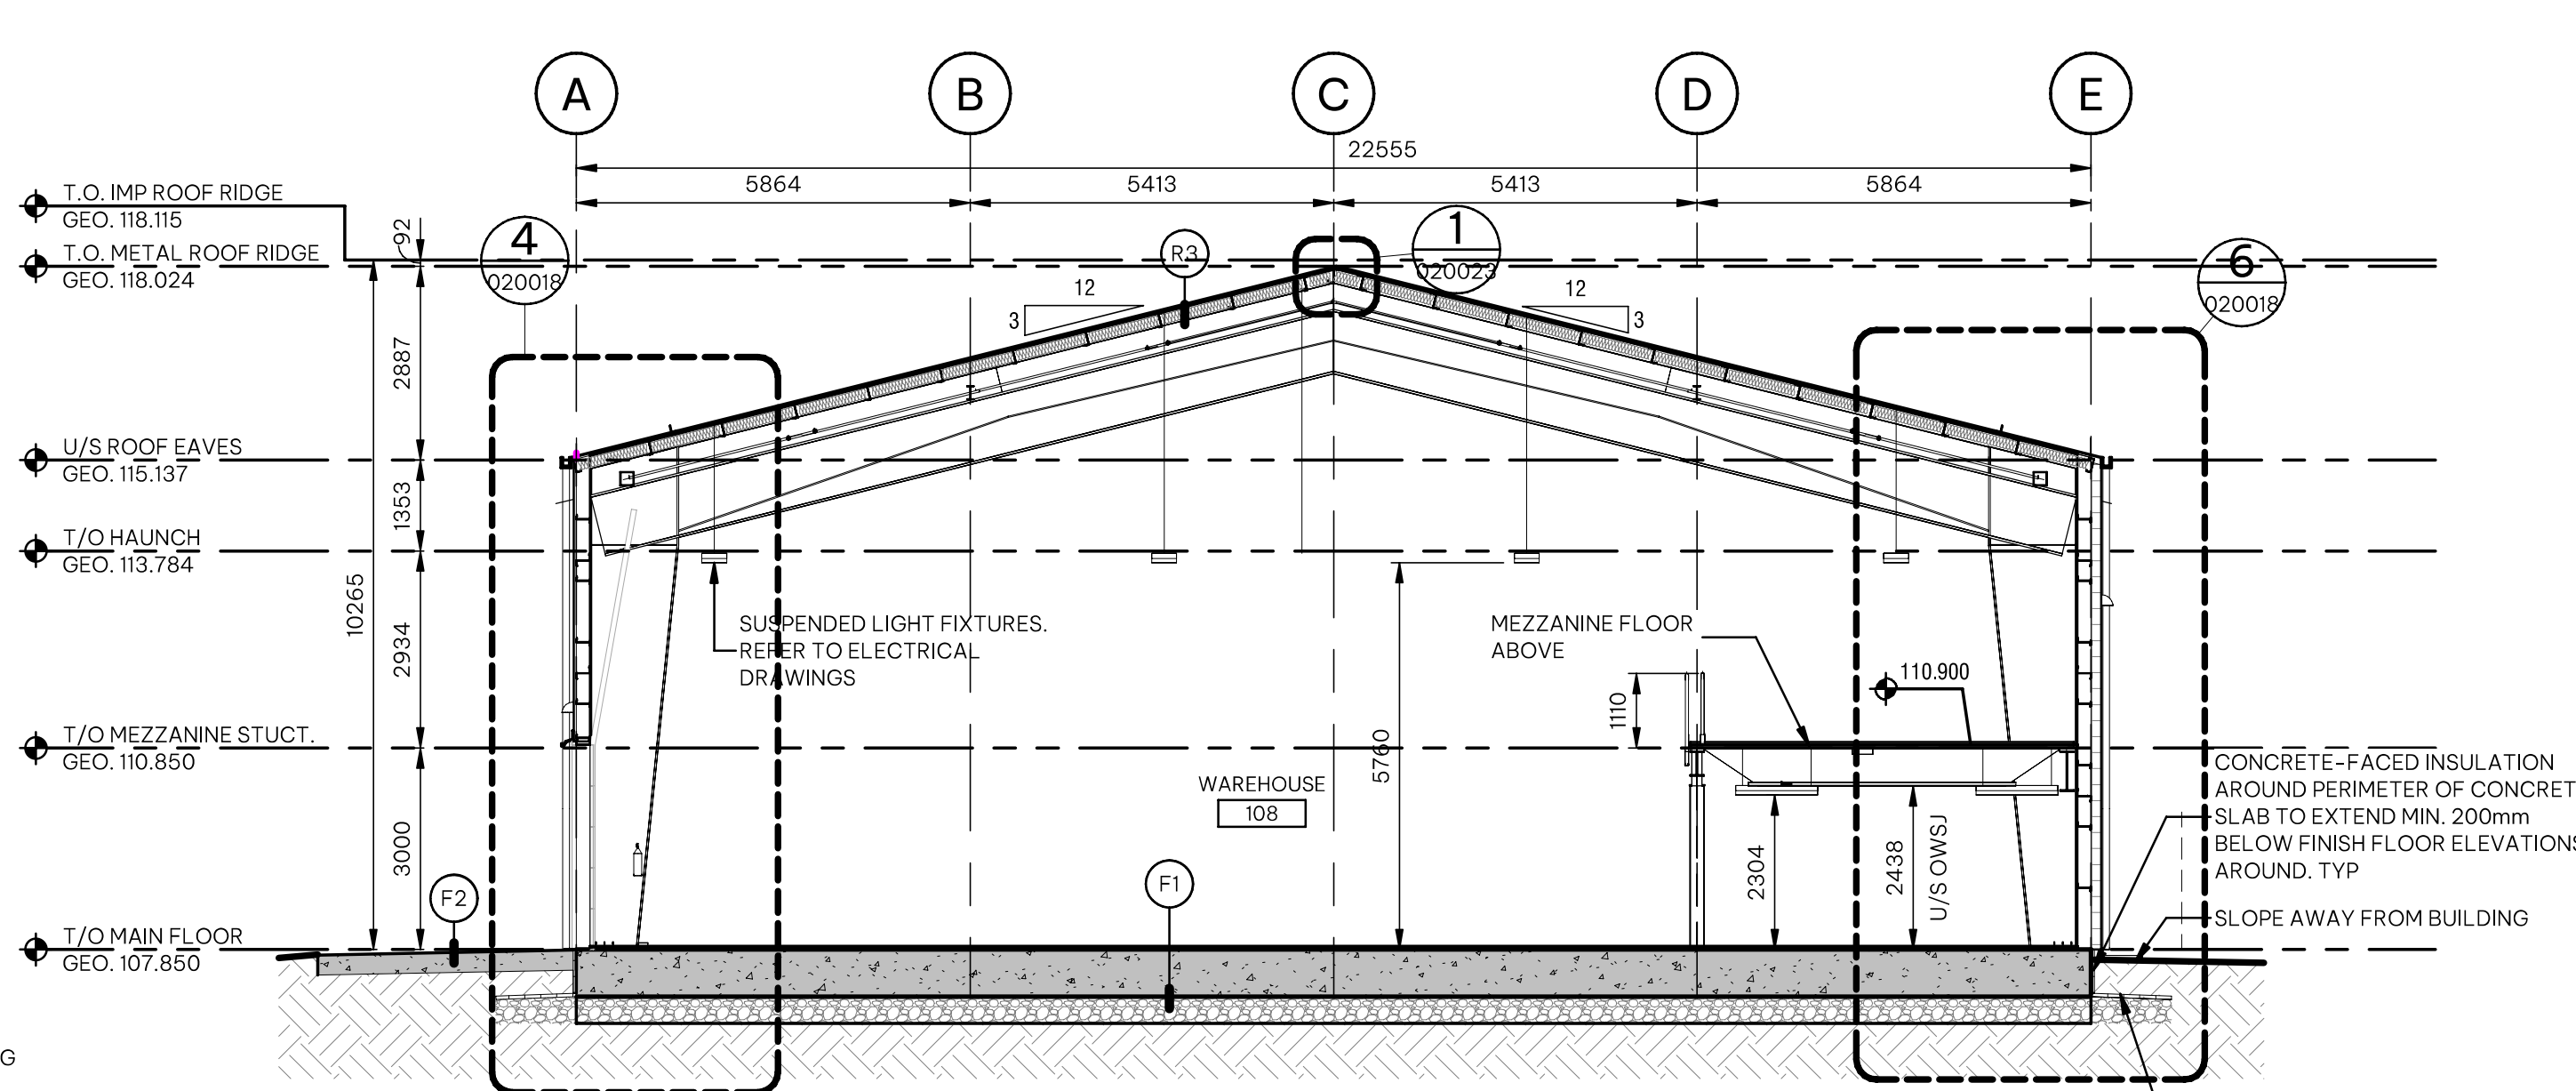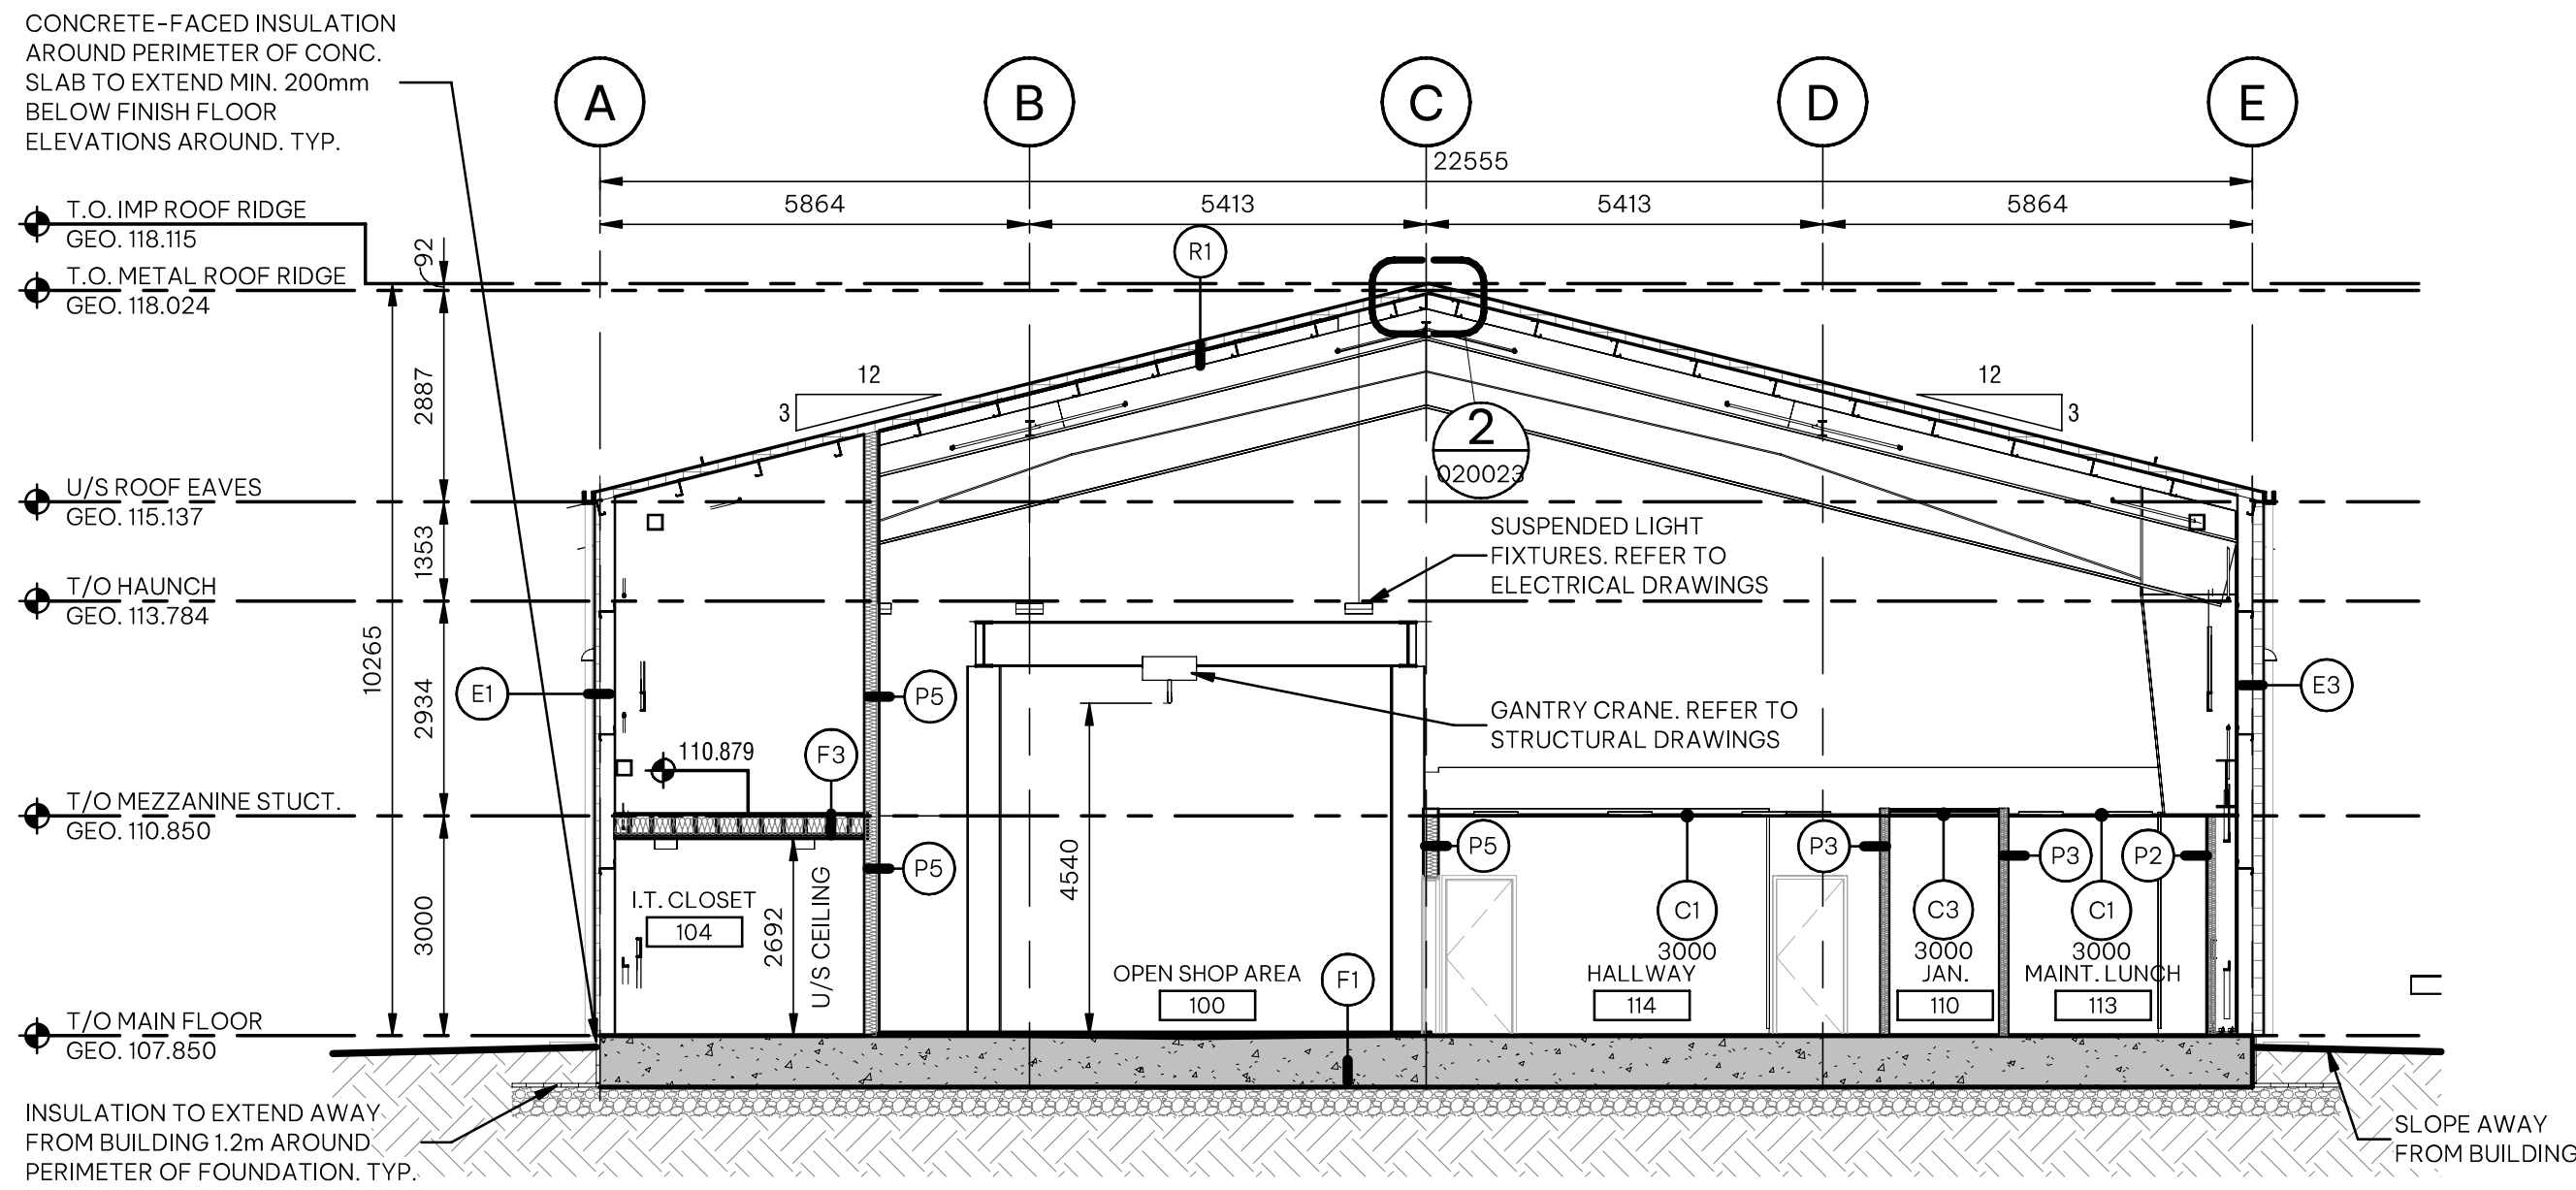

1. REFER TO SPECIFICATION SECTION 09 99 00 "SCHEDULE OF FINISHES" FOR PRODUCT CODES AND MATERIALS.

ROOM NAME
ROOM NUMBER
WALL FINISH
BASE FINISH
FLOOR FINISH

TYPICAL ROOM FINISHES
UNLESS OTHERWISE NOTED

CG# CORNER GUARD

SDT# STATIC DISSIPATIVE TILE

FP# FIBER REINFORCED PLASTIC PANEL

SH# ROLLER SHADES

MP# METAL PANEL

SS# SOLID SURFACE

P# PAINT

TB# TILE BASE

PL# PLASTIC LAMINATE

TL# TILE

RB# RUBBER BASE


TS# TRANSITION STRIP

SC# SEALED CONCRETE


VF# VINYL TILE FLOORING

F01	LINE OF FLOORING TRANSITION
F02	INSTALL MPI FROM TOP OF SLAB TO 3200mm A.F.F. PAINT P1 ABOVE
F03	LOCATE CUT TILE IN CENTER OF OPENING. REFER TO DIMENSIONED TILES FOR PATTERN START.


CODE TAG	DESCRIPTION	SUPPLY		INSTALL	
		GC	OWN	GC	OWN
EQ03	DISHWASHER			•	
EQ09	MICROWAVE	•		•	
EQ10	COFFEE MACHINE (PLUMBED)	•		•	
EQ13	UNDER COUNTER FRIDGE	•		•	

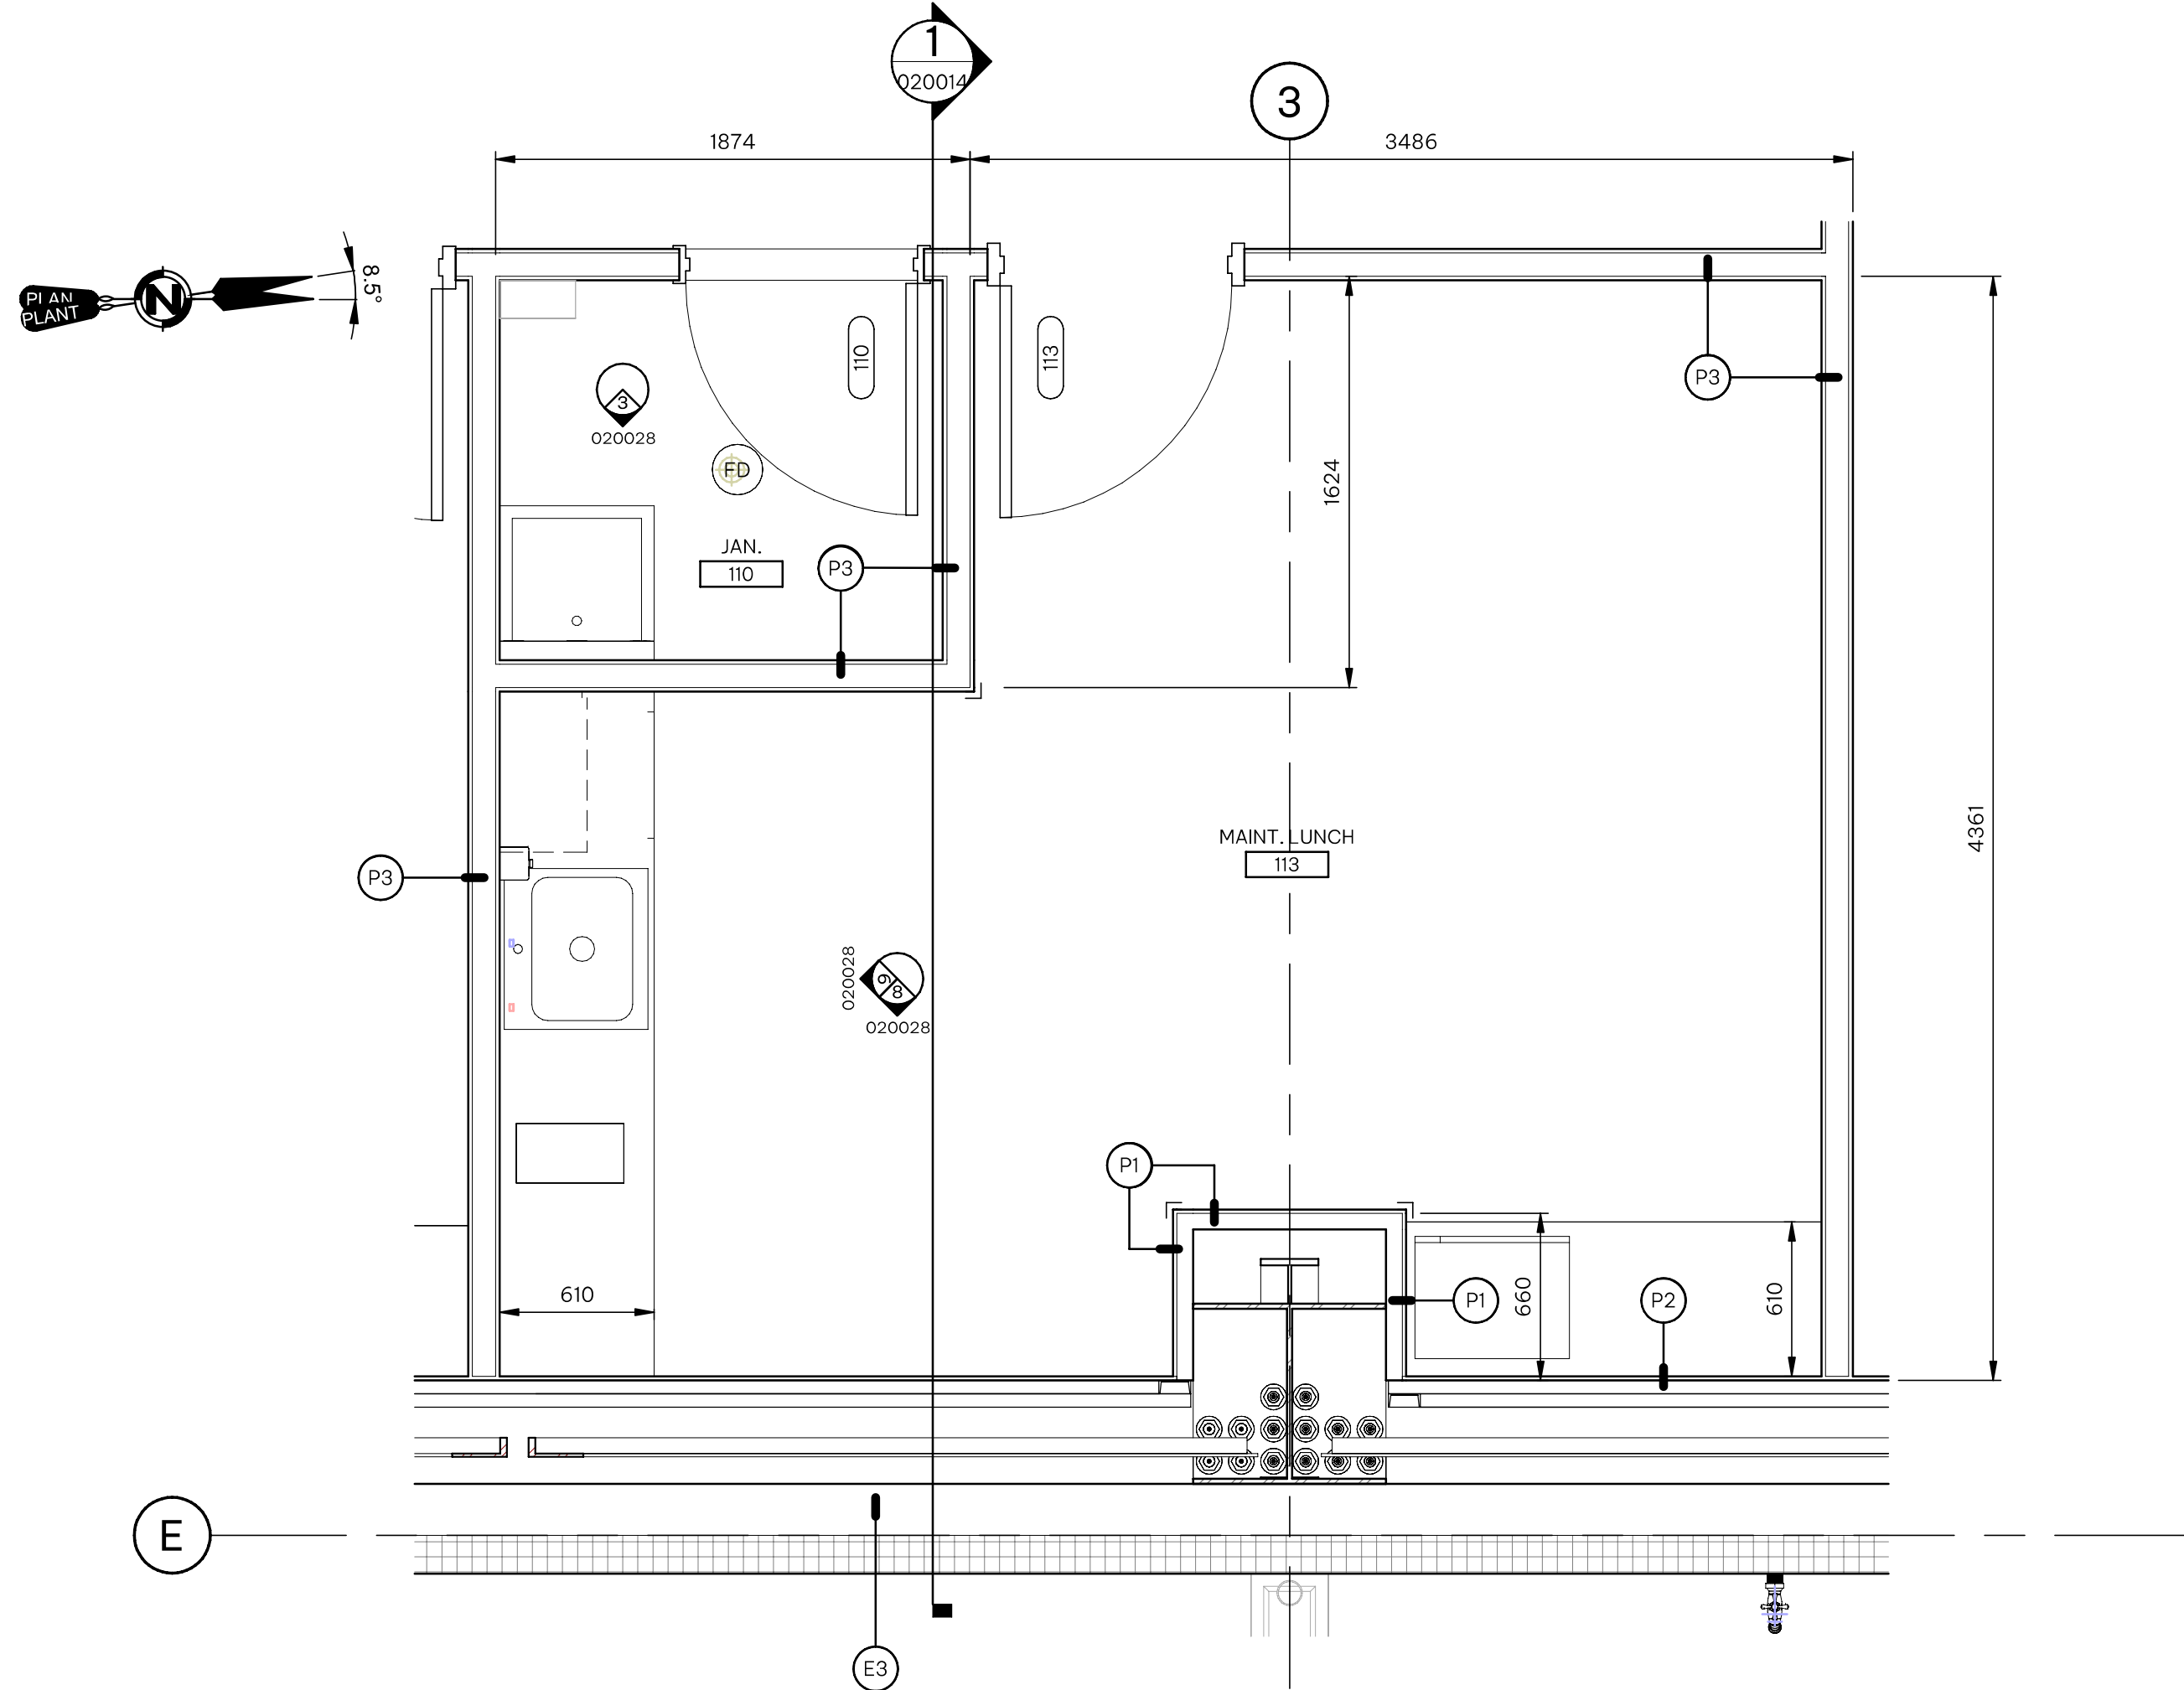


3 Enlarged Maintenance Lunch - Construction Plan
020007 SCALE: 1 : 25

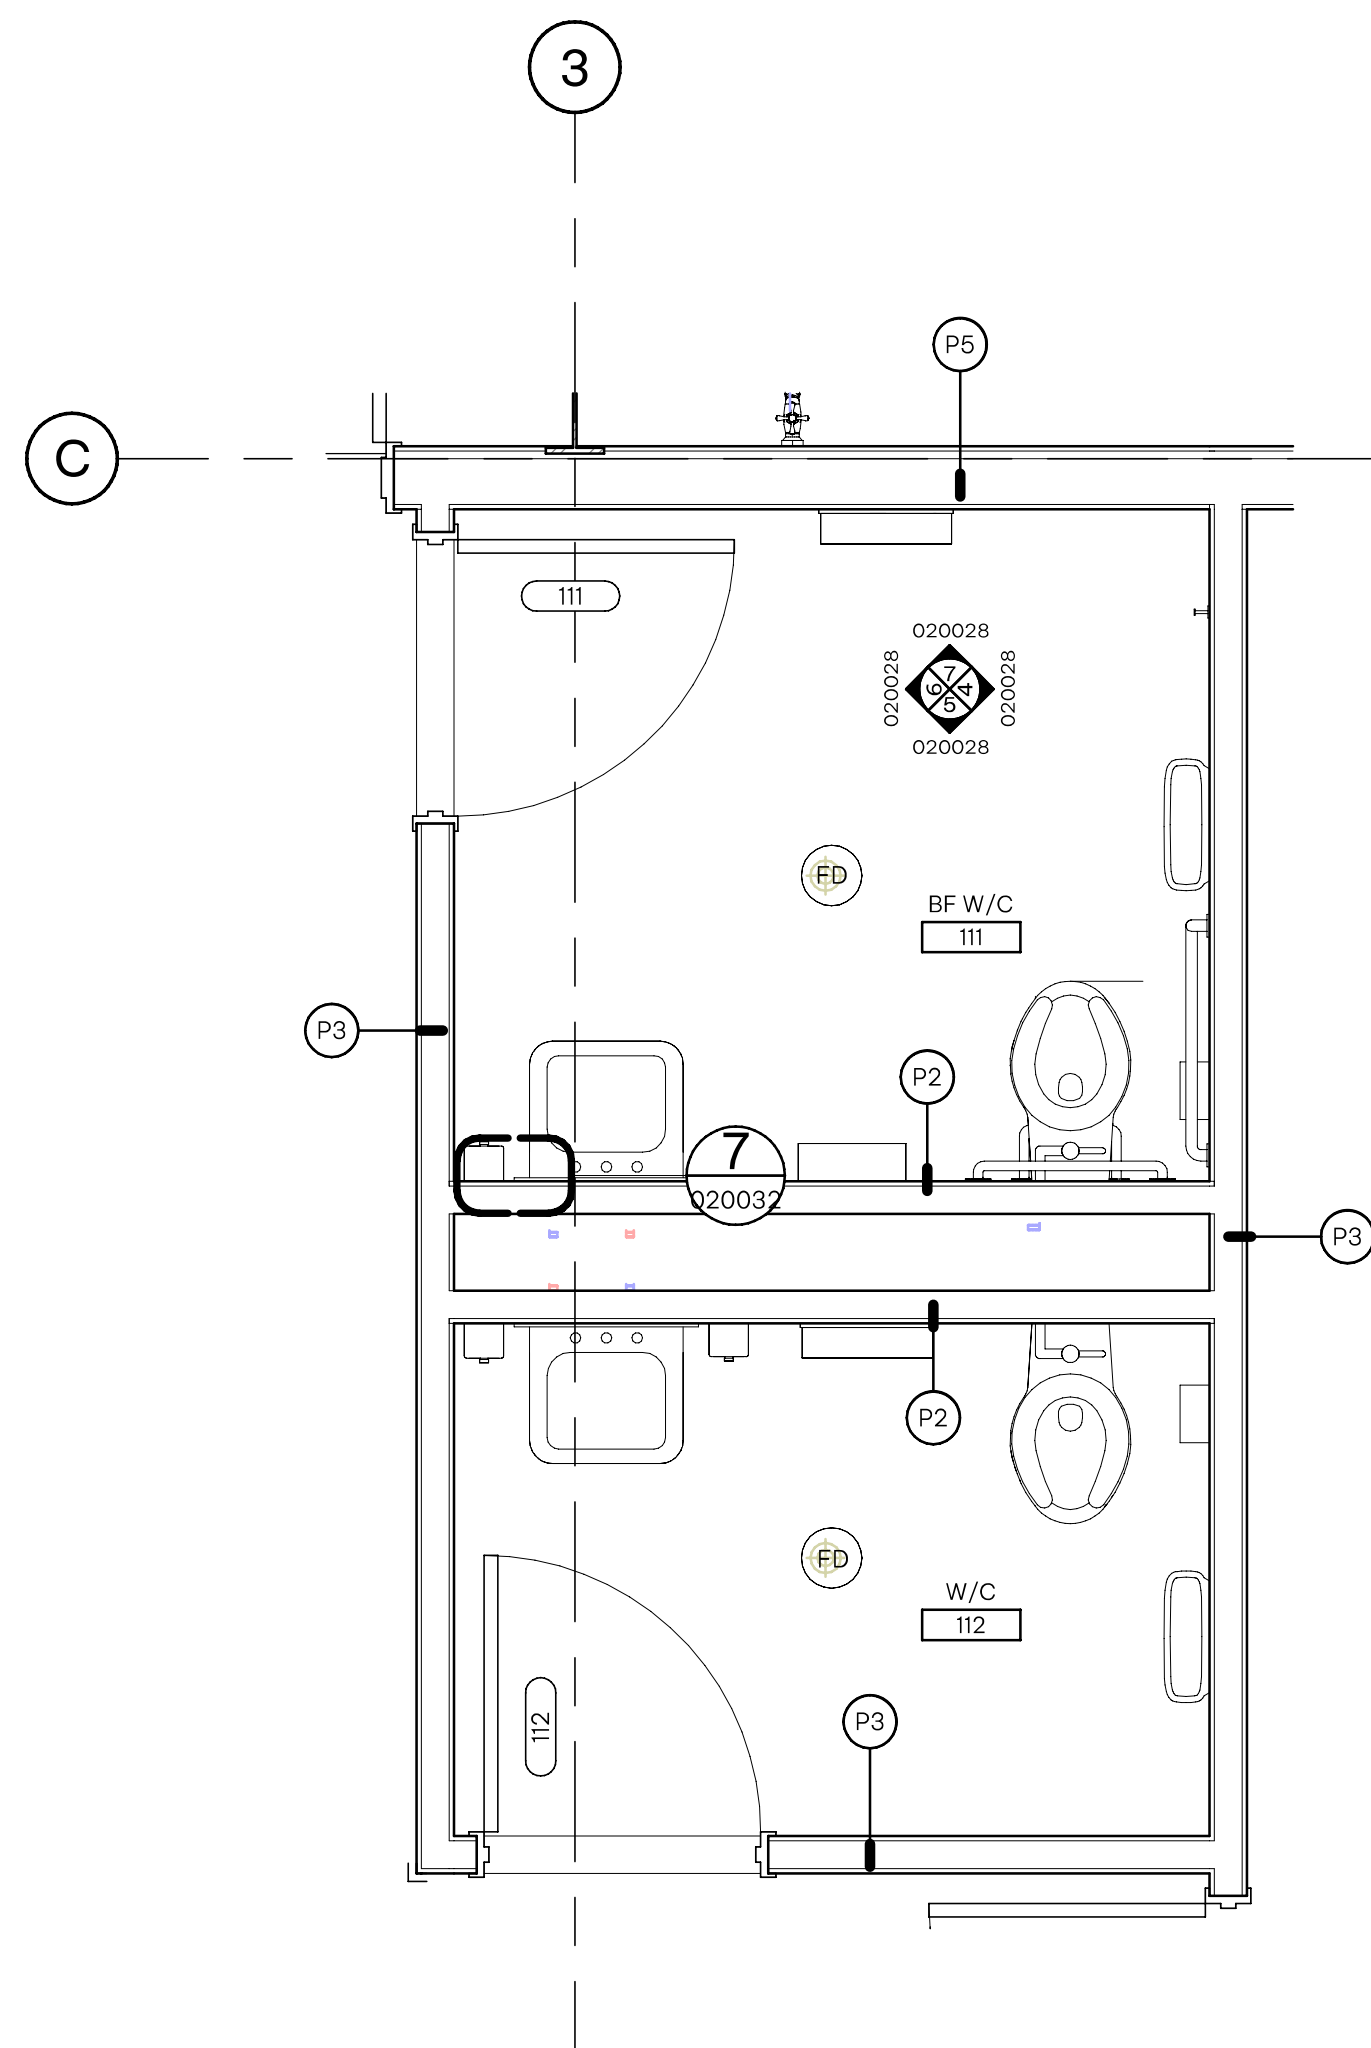

1 Enlarged Washroom - Construction Plan
020007 SCALE: 1 : 25

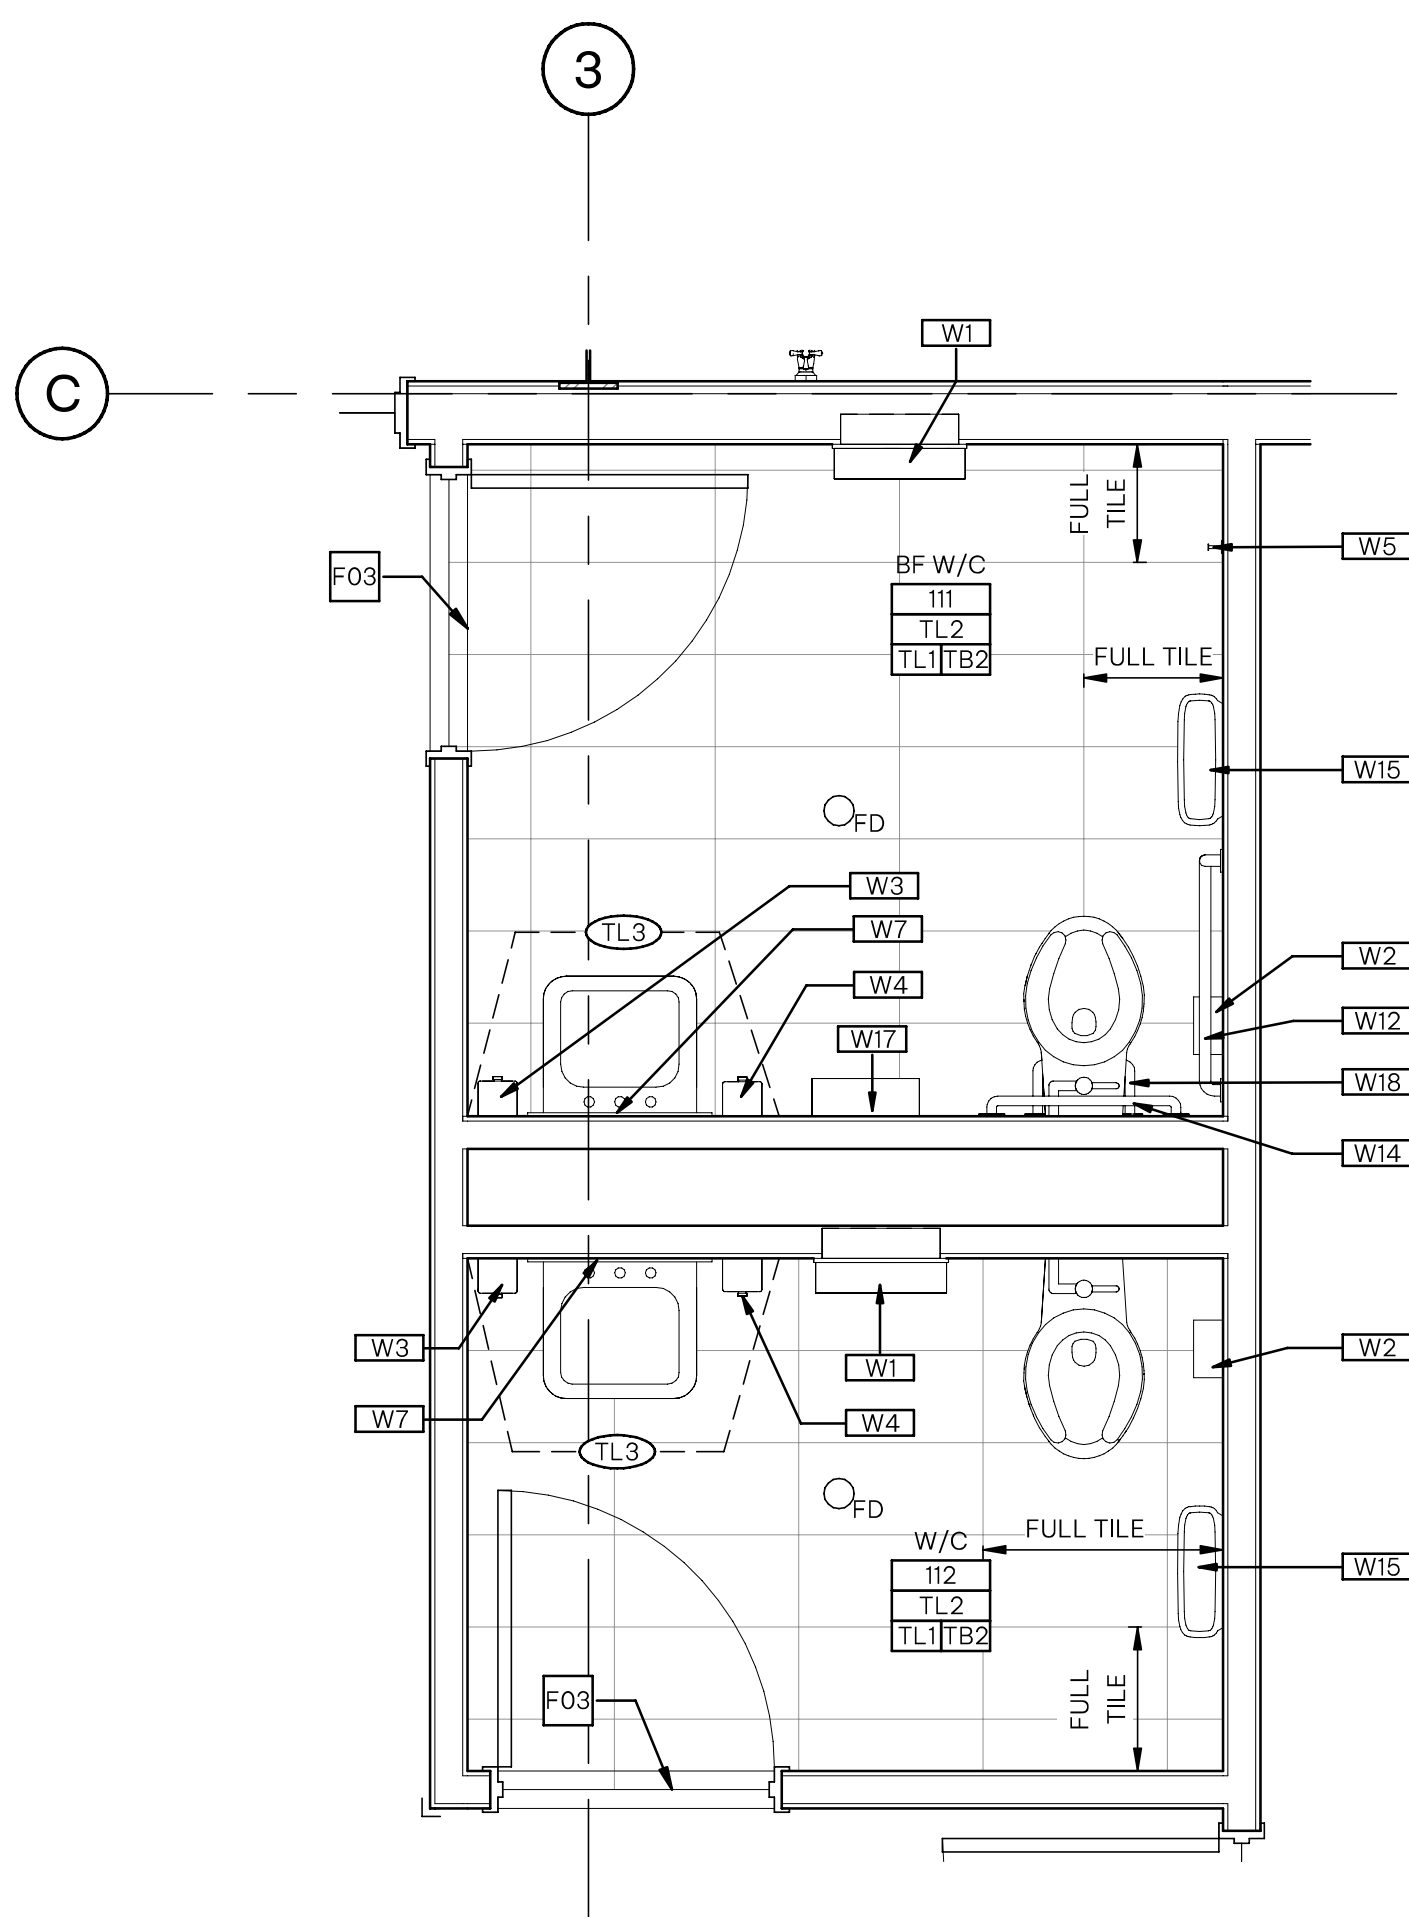

2 Enlarged Washroom - Finish, Furniture, & Equipment Plan
020026 SCALE: 1 : 25


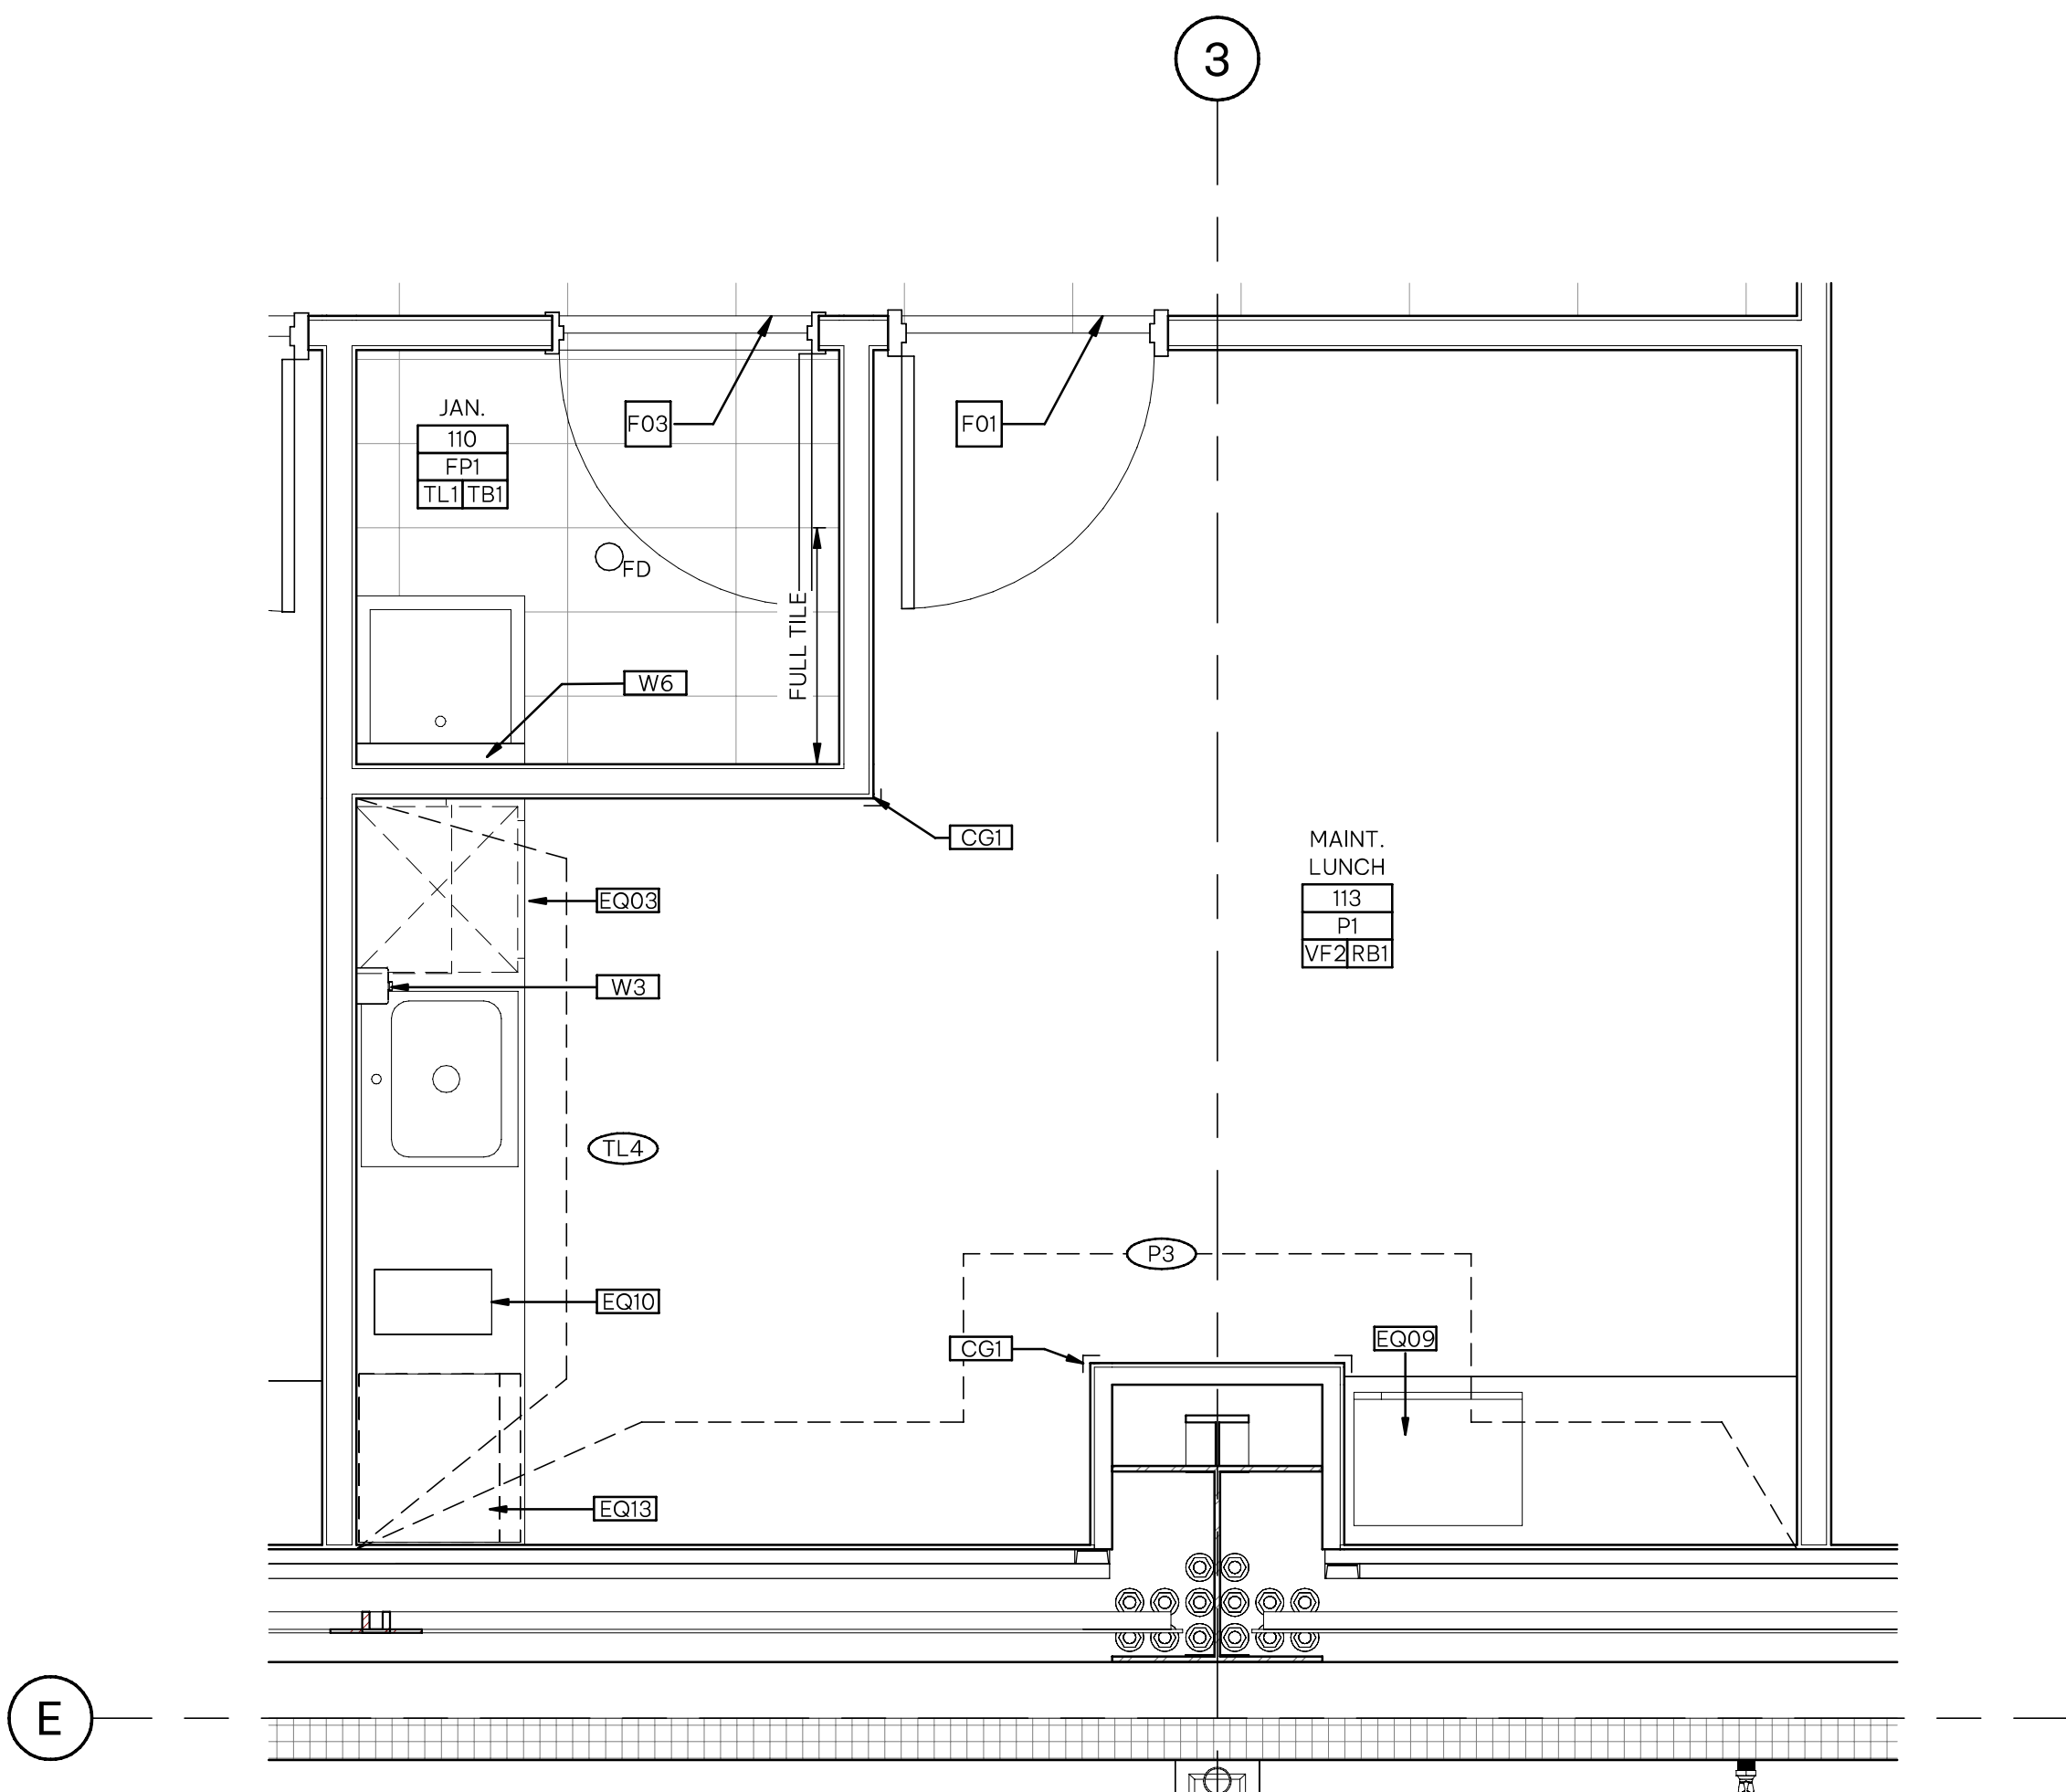


4 Enlarged Maintenance Lunch - Finish, Furniture, & Equipment Plan
020026 SCALE: 1 : 25

1. ALL DIMENSIONS ARE IN MILLIMETER, UNO.
2. ALL DRAWING REFERENCE CALLOUTS ARE PREFIXED WITH 350106-SC-CV-001-SD TYPICAL.

350106-SC-CV-001-SD-020001 - COVER SHEET
350106-SC-CV-001-SD-020005 - CONSTRUCTION ASSEMBLIES
350106-SC-CV-001-SD-020007 - MAIN FLOOR - CONSTRUCTION PLAN
350106-SC-CV-001-SD-020026 - INTERIOR FINISH PLAN

	SUPPLIER/SUBCONTRACTOR DRAWING DECAL						
	WOODFIBRE LNG						
Supplier Name: LBLNG							
SDR Code(s): F81,H81							
Equipment/Tag Number(s):							
Project Number 350106		Purchase Order Number SC-CV-001		-	SD	Seq No 020027	Purchaser's Revision 2
This document or drawing is the sole property and copyright of CB&I LLC and contains confidential and proprietary information. This document or drawing cannot be reproduced, copied, retained or used, in whole or in part, without written consent of CB&I LLC, a McDermott company.							
Form Number: CMS-870-024R-3008				Issued for Use: 210602			

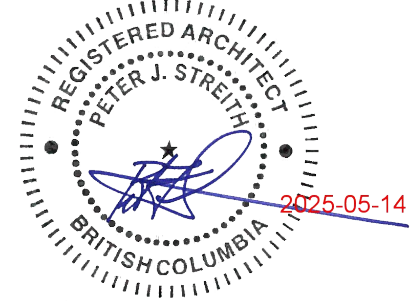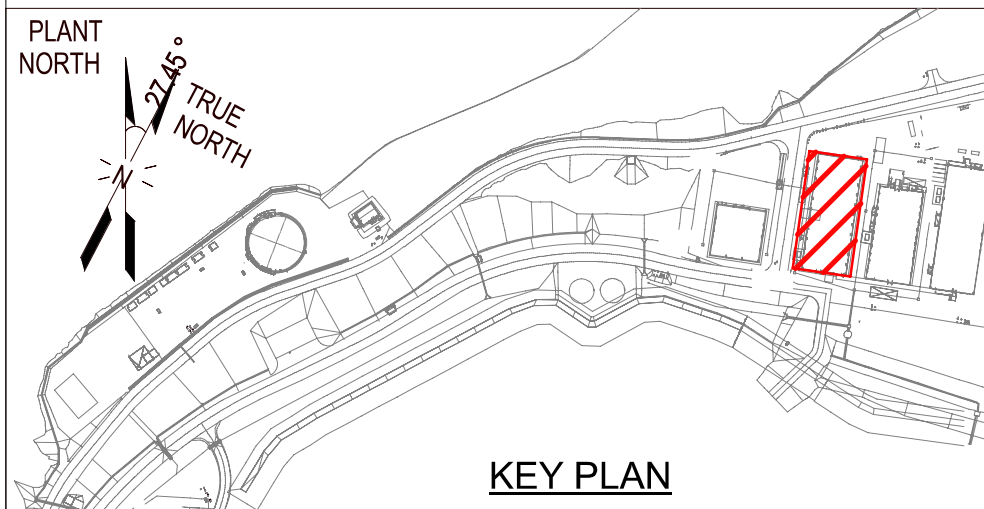

S2ARCHITECTURE
CALGARY | EDMONTON | VANCOUVER

B	ISSUED FOR BUILDING PERMIT	DE	PS	GW	2025
A	ISSUED FOR 60% FORMAL REVIEW	DE	PS	GW	2025
NO.	REVISION	DRWN	CK'D	APPD	DATE

MCDERMOTT

THIS DOCUMENT OR DRAWING IS THE SOLE PROPERTY AND COPYRIGHT OF CB&I LLC, A MCDERMOTT COMPANY, AND CONTAINS CONFIDENTIAL AND PROPRIETARY INFORMATION. THIS DOCUMENT OR DRAWING CANNOT BE REPRODUCED, COPIED, RETAINED OR USED, IN WHOLE OR IN PART, WITHOUT WRITTEN CONSENT OF CB&I LLC.

Drawn By	Drwn Date	Chkd By	Chkd Date	Aprvd By	Aprvd Date	Scale
DE	2025FEB27	PS	2025FEB27	GW	2025FEB27	AS NOTE



Woodfibre LNG Project

CLIENT DWG NO:

INDUSTRIAL AREA
01-BLG-0002-WAREHOUSE & MAINTENANCE BUILDING
ENLARGED PLANS
ARCHITECTURAL


FOR:

Woodfibre LNG Limited

PROJ. NO: 00000000

DWG NO: _____

REV:	
------	--

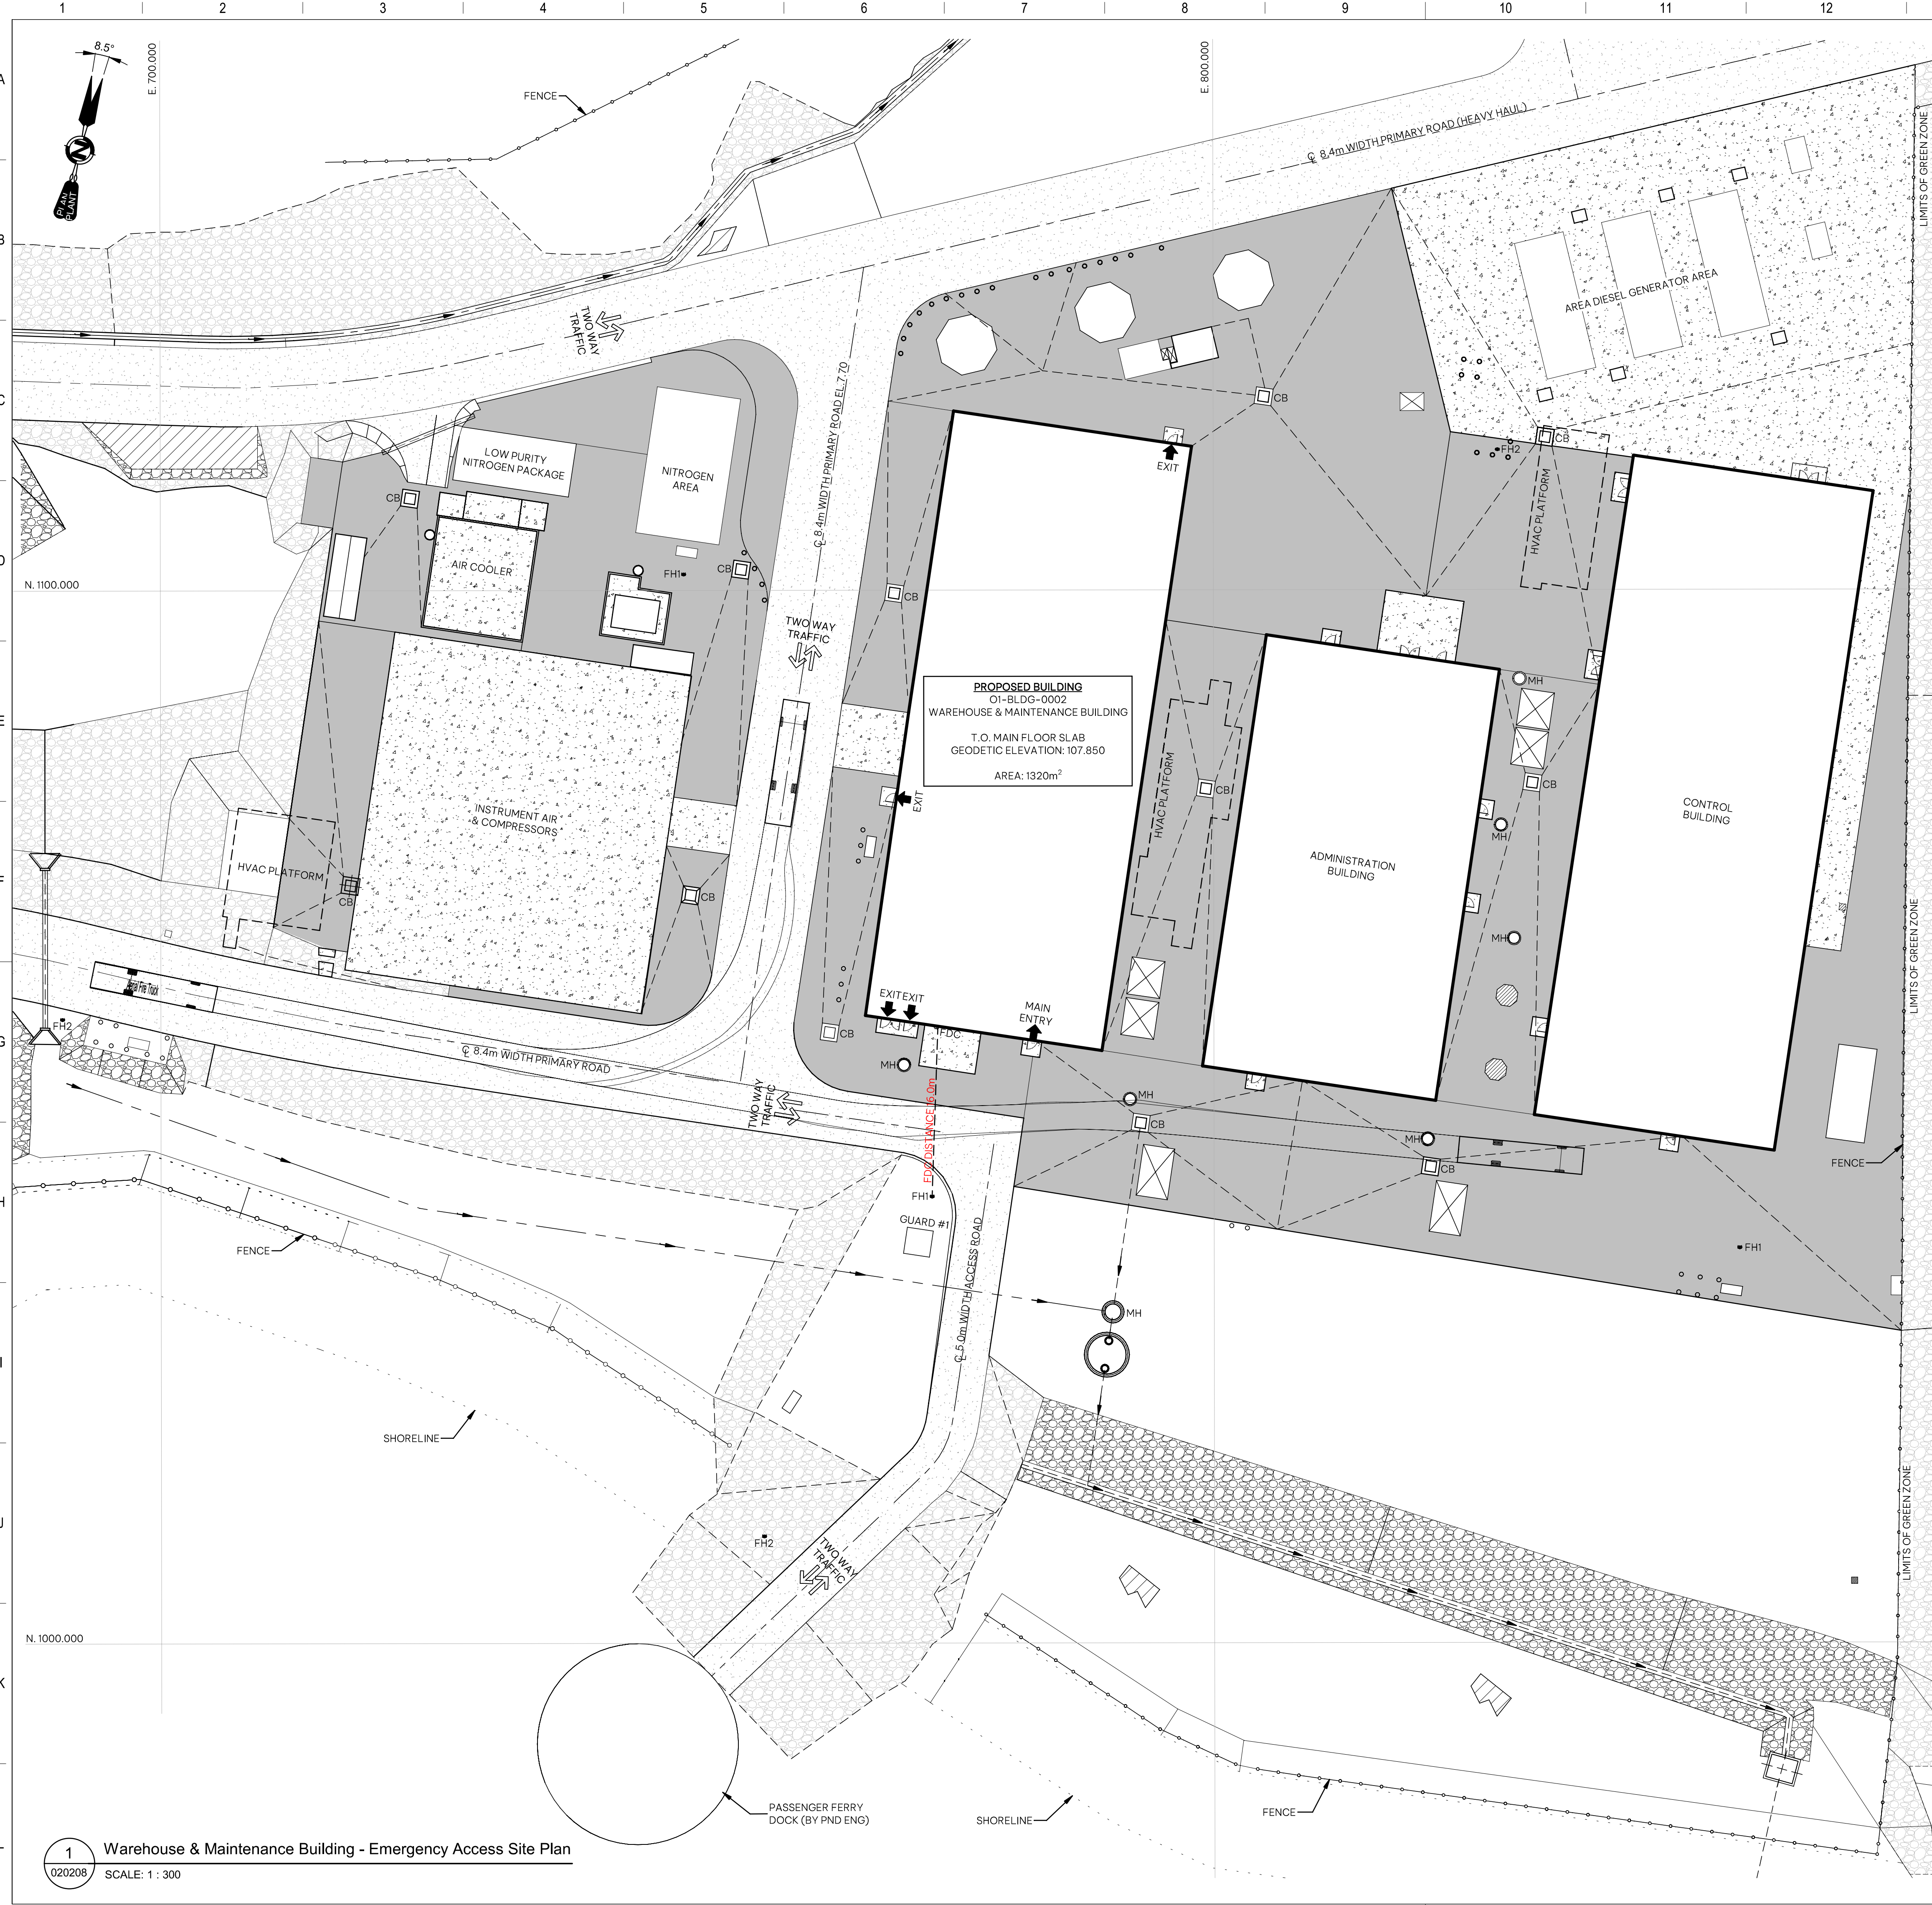


Access Route - General Notes

- 1. THIS DRAWING SHALL BE READ IN CONJUNCTION WITH CIVIL, LANDSCAPE, MECHANICAL AND ELECTRICAL DRAWINGS AND SPECIFICATIONS. ALL WORK TO BE COORDINATED AND VERIFIED PRIOR TO CONSTRUCTION.

Access Route - Symbol Legend

- INDICATES EXTENT AND LOCATION OF ASPHALT. REFER TO CIVIL DRAWINGS
- INDICATES EXTENT AND LOCATION OF GRAVEL. REFER TO CIVIL DRAWINGS.
- INDICATES EXTENT AND LOCATION OF CONCRETE PAVING. REFER TO CIVIL DRAWINGS.
- INDICATES EXTENT AND LOCATION OF RIPRAP. REFER TO CIVIL DRAWINGS.
- INDICATES EXTENT AND LOCATION OF EXISTING ASPHALT. (COMPLETED RG-PCKG A)
- INDICATES EXTENT AND LOCATION OF EXISTING RIPRAP. (COMPLETED RG-PCKG A)
- INDICATES EXTENT AND LOCATION OF EXISTING GRAVEL ROAD. (COMPLETED RG-PCKG A)
- ELECTRICAL, MECHANICAL, TELECOM SCOPE
- INDICATES LOCATION OF CATCH BASIN. REFER TO CIVIL DRAWINGS
- INDICATES LOCATION OF MANHOLE. REFER TO CIVIL DRAWINGS
- INDICATES LOCATION OF FIRE HYDRANT. REFER TO CIVIL DRAWINGS
- INDICATES LOCATION OF REMOTE ACTUATED FIRE HYDRANT. REFER TO CIVIL DRAWINGS
- INDICATES LOCATION OF FIRE DEPARTMENT CONNECTION. REFER TO MECHANICAL DRAWINGS
- INDICATES SECURITY FENCE. REFER TO CIVIL DRAWINGS
- INDICATES PEDESTAL. REFER TO CIVIL DRAWINGS

BUILDING HEIGHT ELEVATION

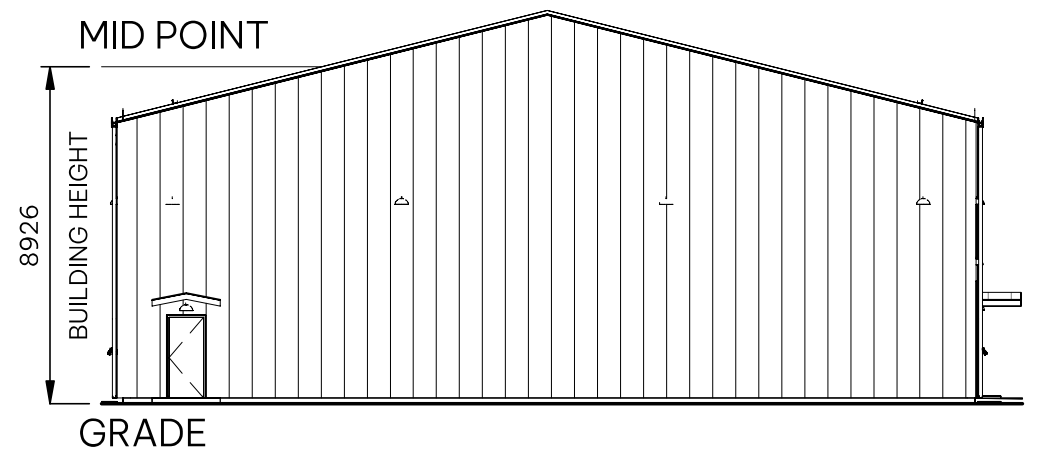


- GENERAL NOTES:
- 1. ALL DIMENSIONS ARE IN MILLIMETER, UNO.
- 2. ALL DRAWING REFERENCE CALLOUTS ARE PREFIXED WITH 350106-SC-CV-001-SD, TYPICAL.

SHEET REFERENCES:

350106-SC-CV-001-SD-020001 - COVER SHEET
350106-SC-CV-001-SD-020003 - PARTIAL SITE PLAN

HOLDS:

SUPPLIER/SUBCONTRACTOR DRAWING DECAL		WOODFIBRE LNG		Woodfibre LNG	
Supplier Name: LBLNG					
SDR Code(s): F81,H81					
Equipment/Tag Number(s):					
Project Number	Purchase Order Number		Seq No	Purchaser's Revision	
350106	SC-CV-001	SD	020208	2	
This document or drawing is the sole property and copyright of CB&I LLC and contains confidential and proprietary information. This document or drawing cannot be reproduced, copied, retained or used, in whole or in part, without written consent of CB&I LLC, a McDermott company.					
Form Number: OHS-670-04-PM-0006					
Issued for Use: 21DEC2017					

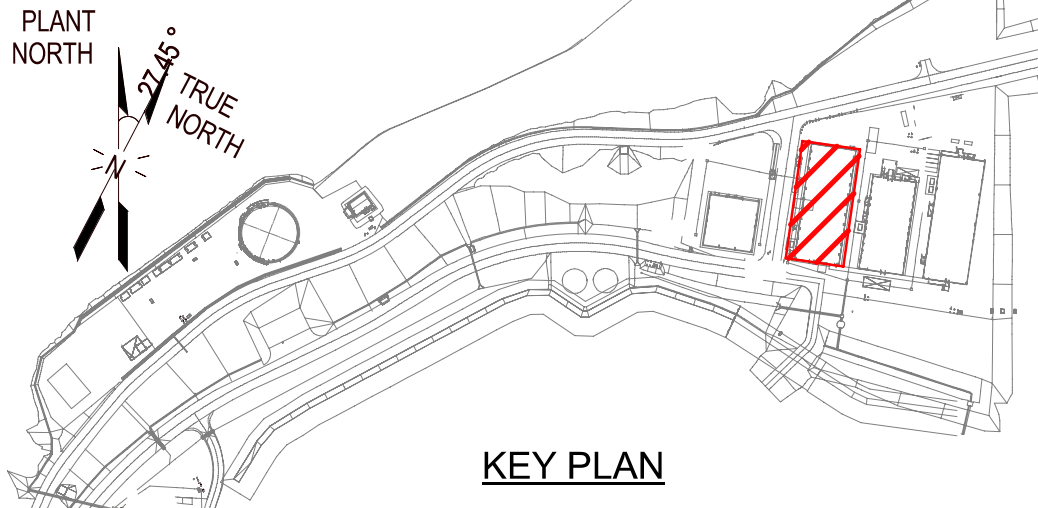


CALGARY | EDMONTON | VANCOUVER

B	ISSUED FOR BUILDING PERMIT	DE	PS	GW	2025FEB27
A	ISSUED FOR 60% FORMAL	DE	PS	GW	2025FEB26
NO.	REVISION	DRWN	CK'D	APPD	DATE

THIS DOCUMENT OR DRAWING IS THE SOLE PROPERTY AND COPYRIGHT OF CB&I LLC, A MCDERMOTT COMPANY, AND CONTAINS CONFIDENTIAL AND PROPRIETARY INFORMATION. THIS DOCUMENT OR DRAWING CANNOT BE REPRODUCED, COPIED, RETAINED OR USED, IN WHOLE OR IN PART, WITHOUT WRITTEN CONSENT OF CB&I LLC.

Drawn By	Drwn Date	Chkd By	Chkd Date	Aprvd By	Aprvd Date	Scale
DE	2025FEB26	PS	2025FEB26	GW	2025FEB26	AS NOTED

Woodfibre LNG Project		
CLIENT DWG NO:		
INDUSTRIAL AREA		
01-BLG-0002-WAREHOUSE & MAINTENANCE BUILDING		
EMERGENCY ACCESS SITE PLAN		
ARCHITECTURAL		
FOR: Woodfibre LNG Limited		
PROJ. NO:	DWG NO:	REV:
350106	350106-SC-CV-001-SD-020208	

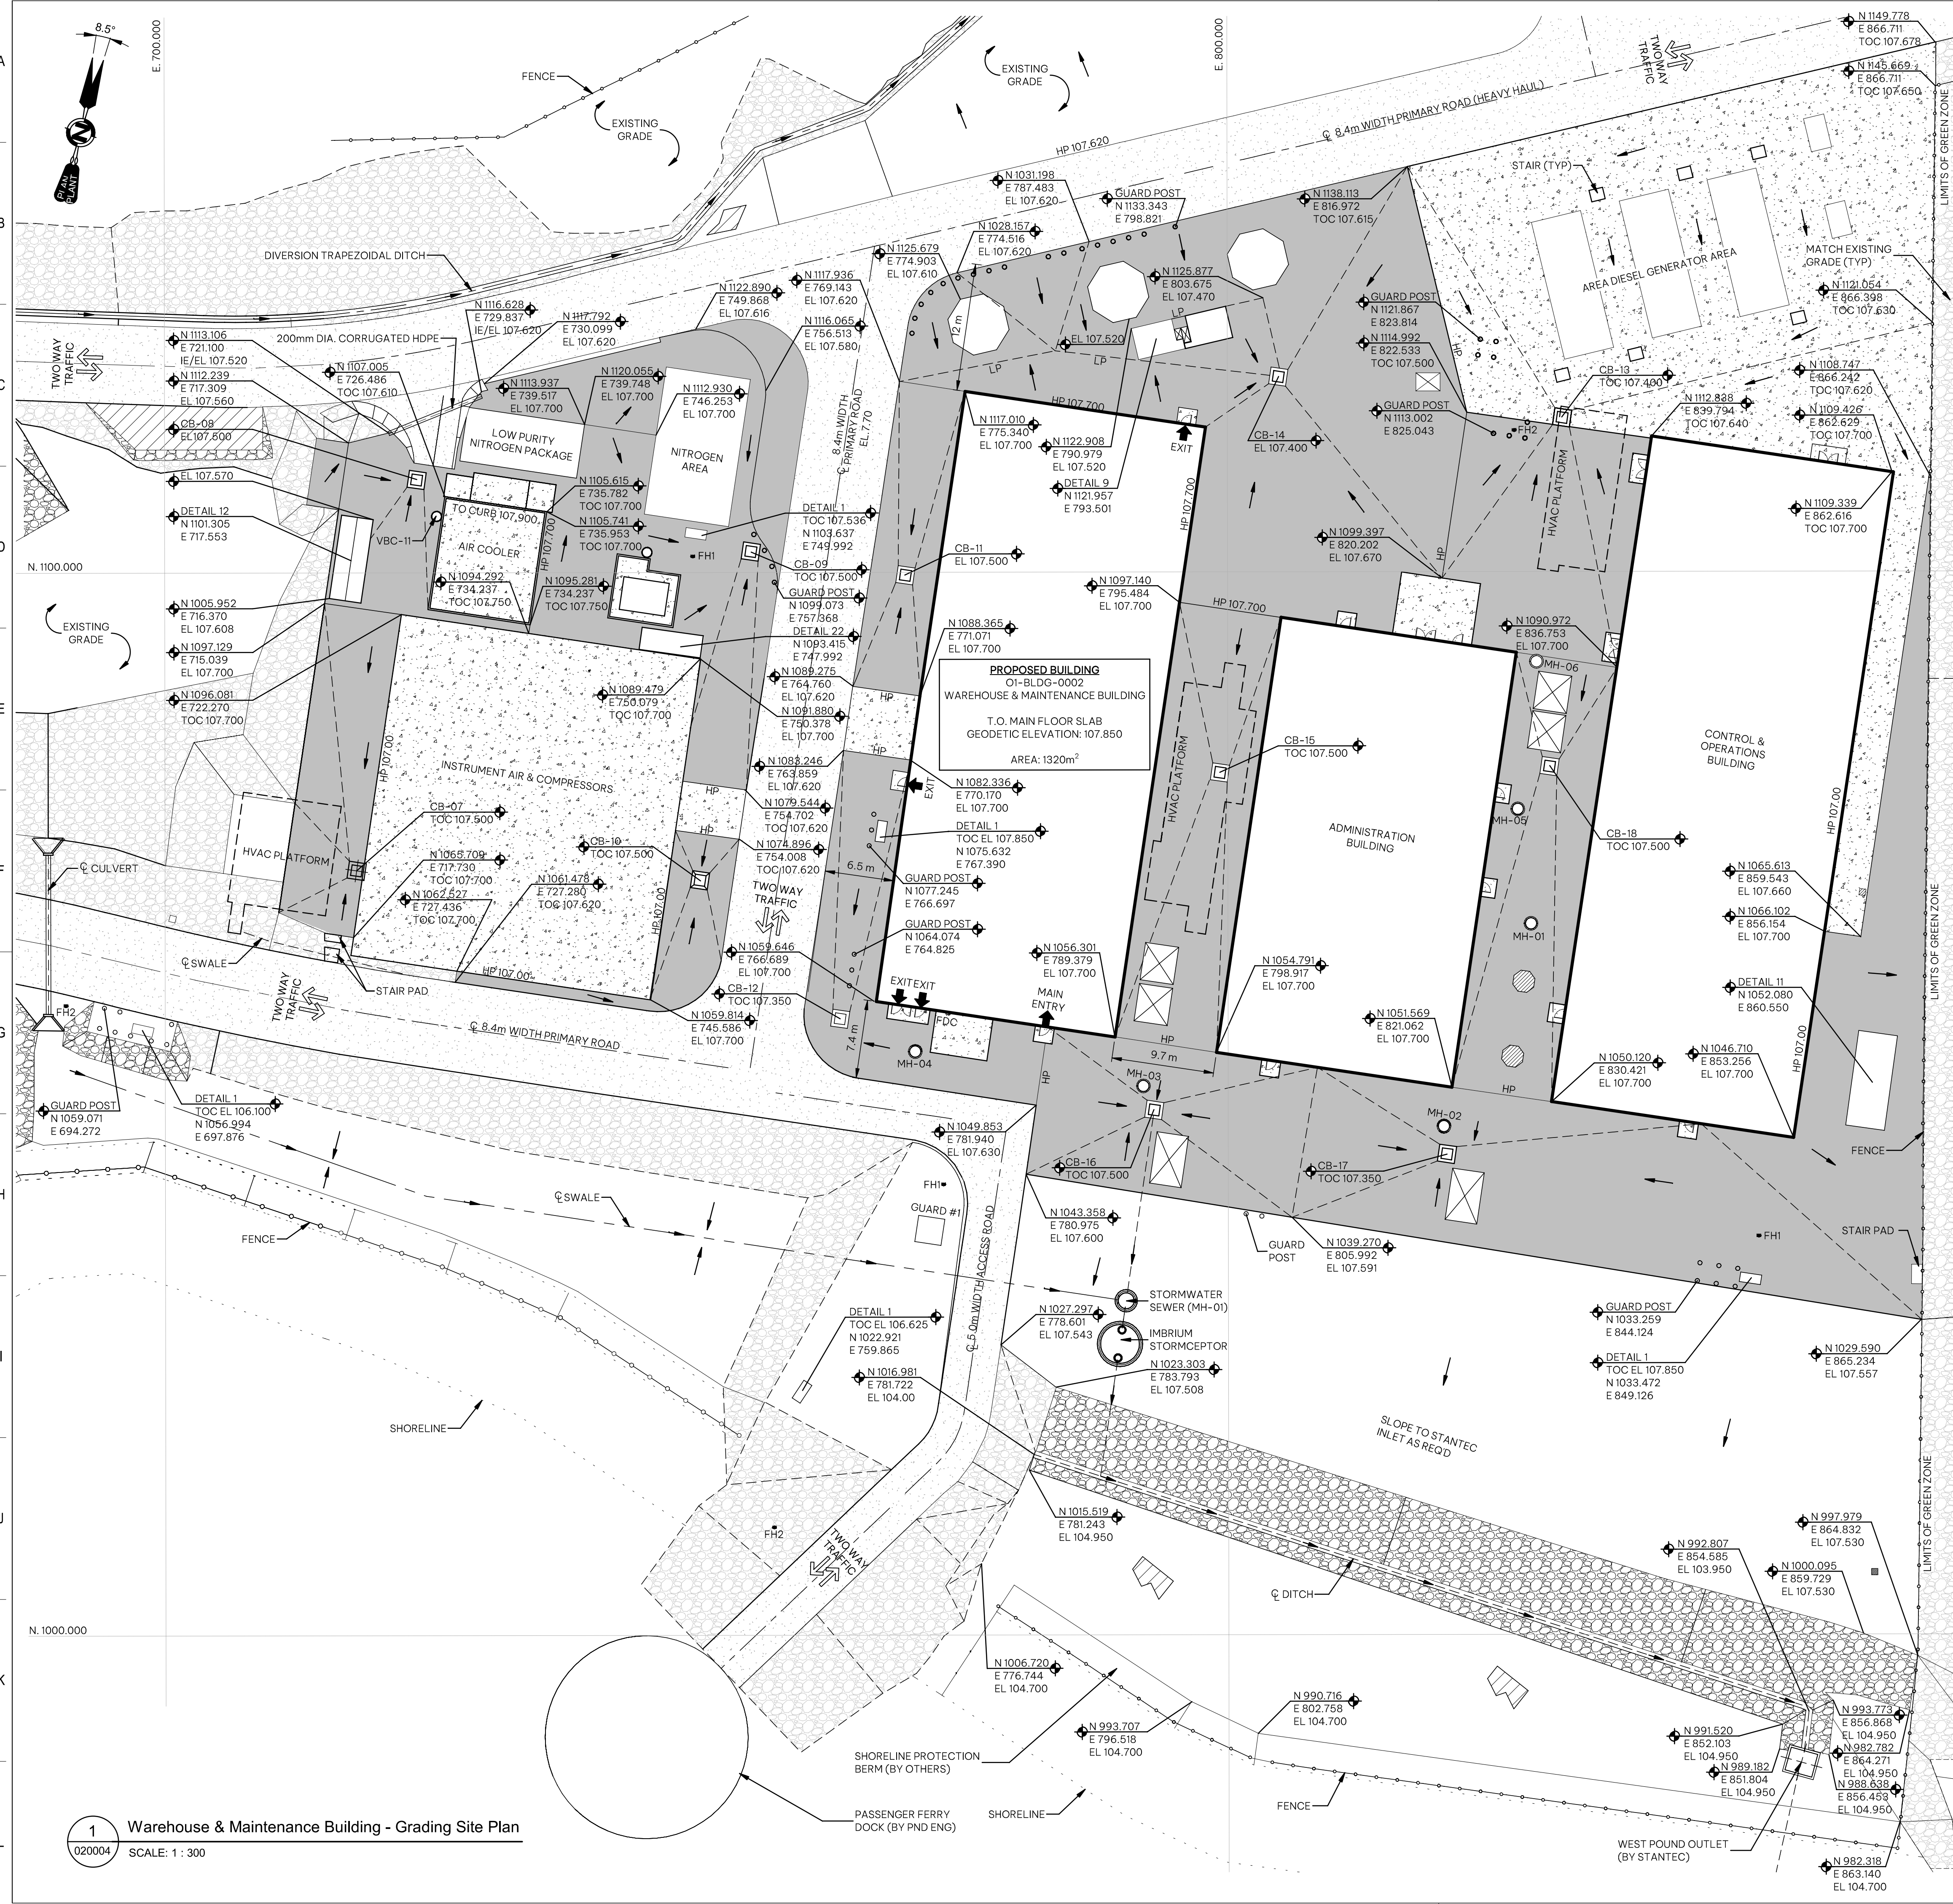

1 Warehouse & Maintenance Building - Grading Site Plan
020004 SCALE: 1 : 300


Site - General Notes

1. INFORMATION DEPICTED ON THIS DRAWING HAS BEEN PROVIDED BY MDR AND HAS NOT BEEN VERIFIED BY A REGISTERED BC LAND SURVEYOR
2. THIS DRAWING SHALL BE READ IN CONJUNCTION WITH CIVIL, LANDSCAPE, MECHANICAL AND ELECTRICAL DRAWINGS AND SPECIFICATIONS. ALL WORK TO BE COORDINATED AND VERIFIED PRIOR TO CONSTRUCTION.
3. THE CONTRACTOR IS TO VERIFY ALL SITE DIMENSIONS AND SPOT ELEVATIONS PRIOR TO CONSTRUCTION AND REPORT ANY DISCREPANCIES TO THE ARCHITECT.
4. ELEVATIONS IN GEODETIC

Site - Symbol Legend

- INDICATES EXTENT AND LOCATION OF ASPHALT. REFER TO CIVIL DRAWINGS
- INDICATES EXTENT AND LOCATION OF GRAVEL. REFER TO CIVIL DRAWINGS.
- INDICATES EXTENT AND LOCATION OF CONCRETE PAVING. REFER TO CIVIL DRAWINGS.
- INDICATES EXTENT AND LOCATION OF RIPRAP. REFER TO CIVIL DRAWINGS.
- INDICATES EXTENT AND LOCATION OF EXISTING ASPHALT. (COMPLETED RG-PCKG A)
- INDICATES EXTENT AND LOCATION OF EXISTING RIPRAP. (COMPLETED RG-PCKG A)
- ELECTRICAL, MECHANICAL, TELECOM SCOPE
- INDICATES LOCATION OF CATCH BASIN. REFER TO CIVIL DRAWINGS
- INDICATES LOCATION OF MANHOLE. REFER TO CIVIL DRAWINGS
- INDICATES LOCATION OF FIRE HYDRANT. REFER TO CIVIL DRAWINGS
- INDICATES LOCATION OF REMOTE ACTUATED FIRE HYDRANT. REFER TO CIVIL DRAWINGS
- INDICATES LOCATION OF FIRE DEPARTMENT CONNECTION. REFER TO MECHANICAL DRAWINGS
- INDICATES PROPOSED GEODETIC SPOT ELEVATION
- INDICATES SECURITY FENCE. REFER TO CIVIL DRAWINGS
- INDICATES PEDESTAL. REFER TO CIVIL DRAWINGS

BUILDING HEIGHT ELEVATION

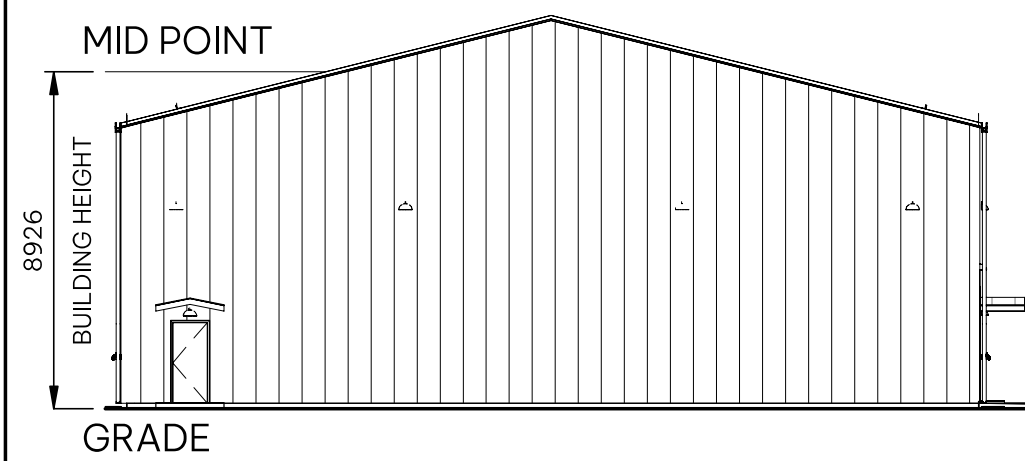

GENERAL NOTES:

1. ALL DIMENSIONS ARE IN MILLIMETER, UNO.
2. ALL DRAWING REFERENCE CALLOUTS ARE PREFIXED WITH 350106-SC-CV-001-SD, TYPICAL.


SHEET REFERENCES:

350106-SC-CV-001-SD-020001 - COVER SHEET
350106-SC-CV-001-SD-020208 - EMERGENCY ACCESS SITE PLAN

HOLDS:

	SUPPLIER/SUBCONTRACTOR DRAWING DECAL				
	WOODFIBRE LNG				
Supplier Name: LBLNG					
SDR Code(s): E05					
Equipment/Tag Number(s):					
Project Number		Purchase Order Number		Seq No	Purchaser's Revision
350106	-	SC-CV-001	-	SD - 020209	2

This document or drawing is the sole property and copyright of CB&I LLC and contains confidential and proprietary information. This document or drawing cannot be reproduced, copied, retained or used, in whole or in part, without written consent of CB&I LLC, a McDermott company.

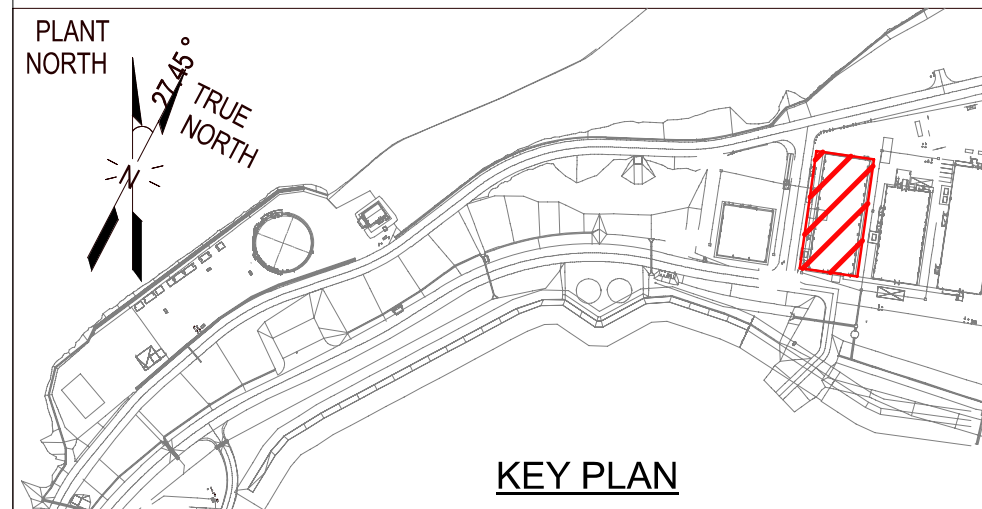

REFERENCE ONLY

S2ARCHITECTURE
CALGARY | EDMONTON | VANCOUVER

B	ISSUED FOR BUILDING PERMIT	DE	PS	GW	2025FEB27
A	ISSUED FOR 60% FORMAL	DE	PS	GW	2025FEB26
NO.	REVISION	DRWN	CK'D	APPD	DATE

MCDERMOTT

THIS DOCUMENT OR DRAWING IS THE SOLE PROPERTY AND COPYRIGHT OF CB&I LLC, A MCDERMOTT COMPANY, AND CONTAINS CONFIDENTIAL AND PROPRIETARY INFORMATION. THIS DOCUMENT OR DRAWING CANNOT BE REPRODUCED, COPIED, RETAINED OR USED, IN WHOLE OR IN PART, WITHOUT WRITTEN CONSENT OF CB&I LLC.

Drawn By	Drwn Date	Chkd By	Chkd Date	Aprvd By	Aprvd Date	Scale
DE	2025FEB27	PS	2025FEB27	GW	2025FEB27	AS NOTED

Woodfibre
LNG

CLIENT DWG NO:

INDUSTRIAL AREA
01-BLG-0002-WAREHOUSE & MAINTENANCE BUILDING
GRADING SITE PLAN
ARCHITECTURAL

FOR: Woodfibre LNG Limited
PROJ. NO: 350106 DWG NO: 350106-SC-CV-001-SD-020209 REV: B