



SUPPLIER DOCUMENT COVER SHEET



350106 Woodfibre LNG Project

Supplier Name:	LBLNG
Purchase Order Title:	Site Construction
Equipment / Tag Number(s):	N/A
Supplier Document Number	350106-SC-CV-001-SD-041300
SDR Code	F81

Supplier's Revision Record

A	14APR2025	Issued for Permit	D.Eshpeter	P.Streith	A.Rimbey
Rev	Date	Issue State	By	Checked	Approved

Project Document Number

Project Number	Purchase Order Number				Seq. No.	Purchaser's Rev.
350106	SC-CV-001	-	SD	-	041300	1

Document Title: 01-BLG-0004 Chemical Storage Building - Architectural Permit Drawing Package

SUPPLIER DOCUMENT REVIEW STATUS

Purchaser's review of Supplier's documents does not relieve Supplier of the responsibility for correctness under the Purchase Order. Permission to proceed does not constitute acceptance of design, detail and calculations, test methods or materials developed or selected by the Supplier and does not relieve the Supplier from full compliance with the Purchase Order or any other obligations, nor detract from any of the Purchaser's rights.

Purchaser's Review Stamp

Should the Supplier consider that any comments made by the Purchaser change the Scope of Supply, the Supplier shall advise the price and delivery implications of such changes within five working days of receipt. The Supplier must not incorporate such changes without prior approval of the Purchaser of the revised price and/or delivery period. RETROSPECTIVE CLAIMS WILL NOT BE CONSIDERED.

This document consists of this front sheet plus **6** number of pages.

Construction - Symbol Legend

○ RWL
INDICATES RAIN WATER LEADER DOWN TO
PRECAST CONCRETE SPLASH PAD

Construction - Keynote Legend

- C1 PRE-MANUFACTURE ICE SHIELD GABLE CANOPY LINE ABOVE
C2 TRENCH DRAIN. REFER TO MECHANICAL DRAWINGS
C3 CONTAINMENT PUMP. REFER TO MECHANICAL DRAWINGS
C4 100mm WIDE x 150 HIGH CONCRETE CONTAINMENT CURB
C5 CYLINDER STORAGE

- C6 STRUCTURAL BRACING. REFER TO STRUCTURAL DRAWINGS
C7 PRE-ENGINEERED STRUCTURAL STEEL COLUMN. REFER PRE-ENGINEERED DRAWINGS
C8 MODULAR EYEWASH/SAFETY SHOWER. REFER TO MECHANICAL DRAWINGS
C9 HOSE BIBB. REFER TO MECHANICAL DRAWINGS
C10 FIRE DEPARTMENT CONNECTION. REFER TO MECHANICAL DRAWINGS

- C11 GALVANIZED STEEL PLATFORM WITH GRATING DECKING FOR MECHANICAL EQUIPMENT. REFER TO STRUCTURAL DRAWINGS
C12 HOUSEKEEPING PADS. COORDINATE WITH MECHANICAL SHOP DRAWINGS FOR EXTENT
C13 NOT USED
C14 BRACKET MOUNTED FIRE EXTINGUISHER. REFER TO MECHANICAL DRAWINGS

Dimension - General Notes

1. EXTERIOR DIMENSION INDICATE FACE OF STRUCTURAL GIRT UNLESS NOTED OTHERWISE.
2. ALL GRIDLINES ARE TO CENTERLINE OF STRUCTURE UNLESS NOTED OTHERWISE

GENERAL NOTES:

1. ALL DIMENSIONS ARE IN MILLIMETER, UNO.
2. ALL DRAWING REFERENCE CALLOUTS ARE PREFIXED WITH 350106-SC-CV-001-SD, TYPICAL.

SHEET REFERENCES:

350106-SC-CV-001-SD-041001 - COVER SHEET
350106-SC-CV-001-SD-041004 - CONSTRUCTION ASSEMBLIES


HOLDS:

		SUPPLIER/SUBCONTRACTOR DRAWING DECAL WOODFIBRE LNG			
Supplier Name: LBLNG					
SDR Code(s): F81,H81					
Equipment/Tag Number(s):					
Project Number	Purchase Order Number		Seq No	Purchaser's Revision	
350106	SC-CV-001	SD	041006	2	

This document or drawing is the sole property and copyright of CB&I LLC and contains confidential and proprietary information. This document or drawing cannot be reproduced, copied, retained or used, in whole or in part, without written consent of CB&I LLC, a McDermott company.

Form Number: CMS-870-02-FM-0006

Issued for Use: 21/DEC/2017

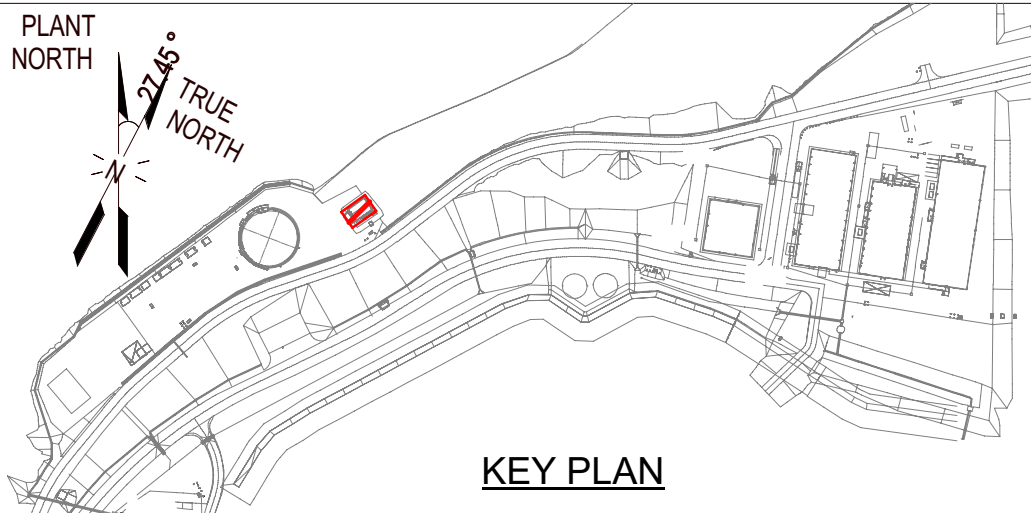

S2ARCHITECTURE
CALGARY | EDMONTON | VANCOUVER

B	ISSUED FOR BUILDING PERMIT	DE	PS	GW	2025MAR06
A	ISSUED FOR 30% FORMAL REVIEW	DE	PS	GW	2024NOV29
NO.	REVISION	DRWN	CK'D	APPD	DATE

MCDERMOTT

THIS DOCUMENT OR DRAWING IS THE SOLE PROPERTY AND COPYRIGHT OF CB&I LLC, A MCDERMOTT COMPANY, AND CONTAINS CONFIDENTIAL AND PROPRIETARY INFORMATION. THIS DOCUMENT OR DRAWING CANNOT BE REPRODUCED, COPIED, RETAINED OR USED, IN WHOLE OR IN PART, WITHOUT WRITTEN CONSENT OF CB&I LLC.

Drawn By	Drawn Date	Chkd By	Chkd Date	Aprvd By	Aprvd Date	Scale
DE	2025MAR06	PS	2025MAR06	GW	2025MAR06	AS NOTED



Woodfibre LNG Project



CLIENT DWG NO:

INDUSTRIAL AREA
01-BLG-0004-CHEMICAL STORAGE BUILDING
MAIN FLOOR - CONSTRUCTION PLAN
ARCHITECTURAL

FOR:

Woodfibre LNG Limited

PROJ. NO:	DWG NO:	REV:
350106	350106-SC-CV-001-SD-041006	

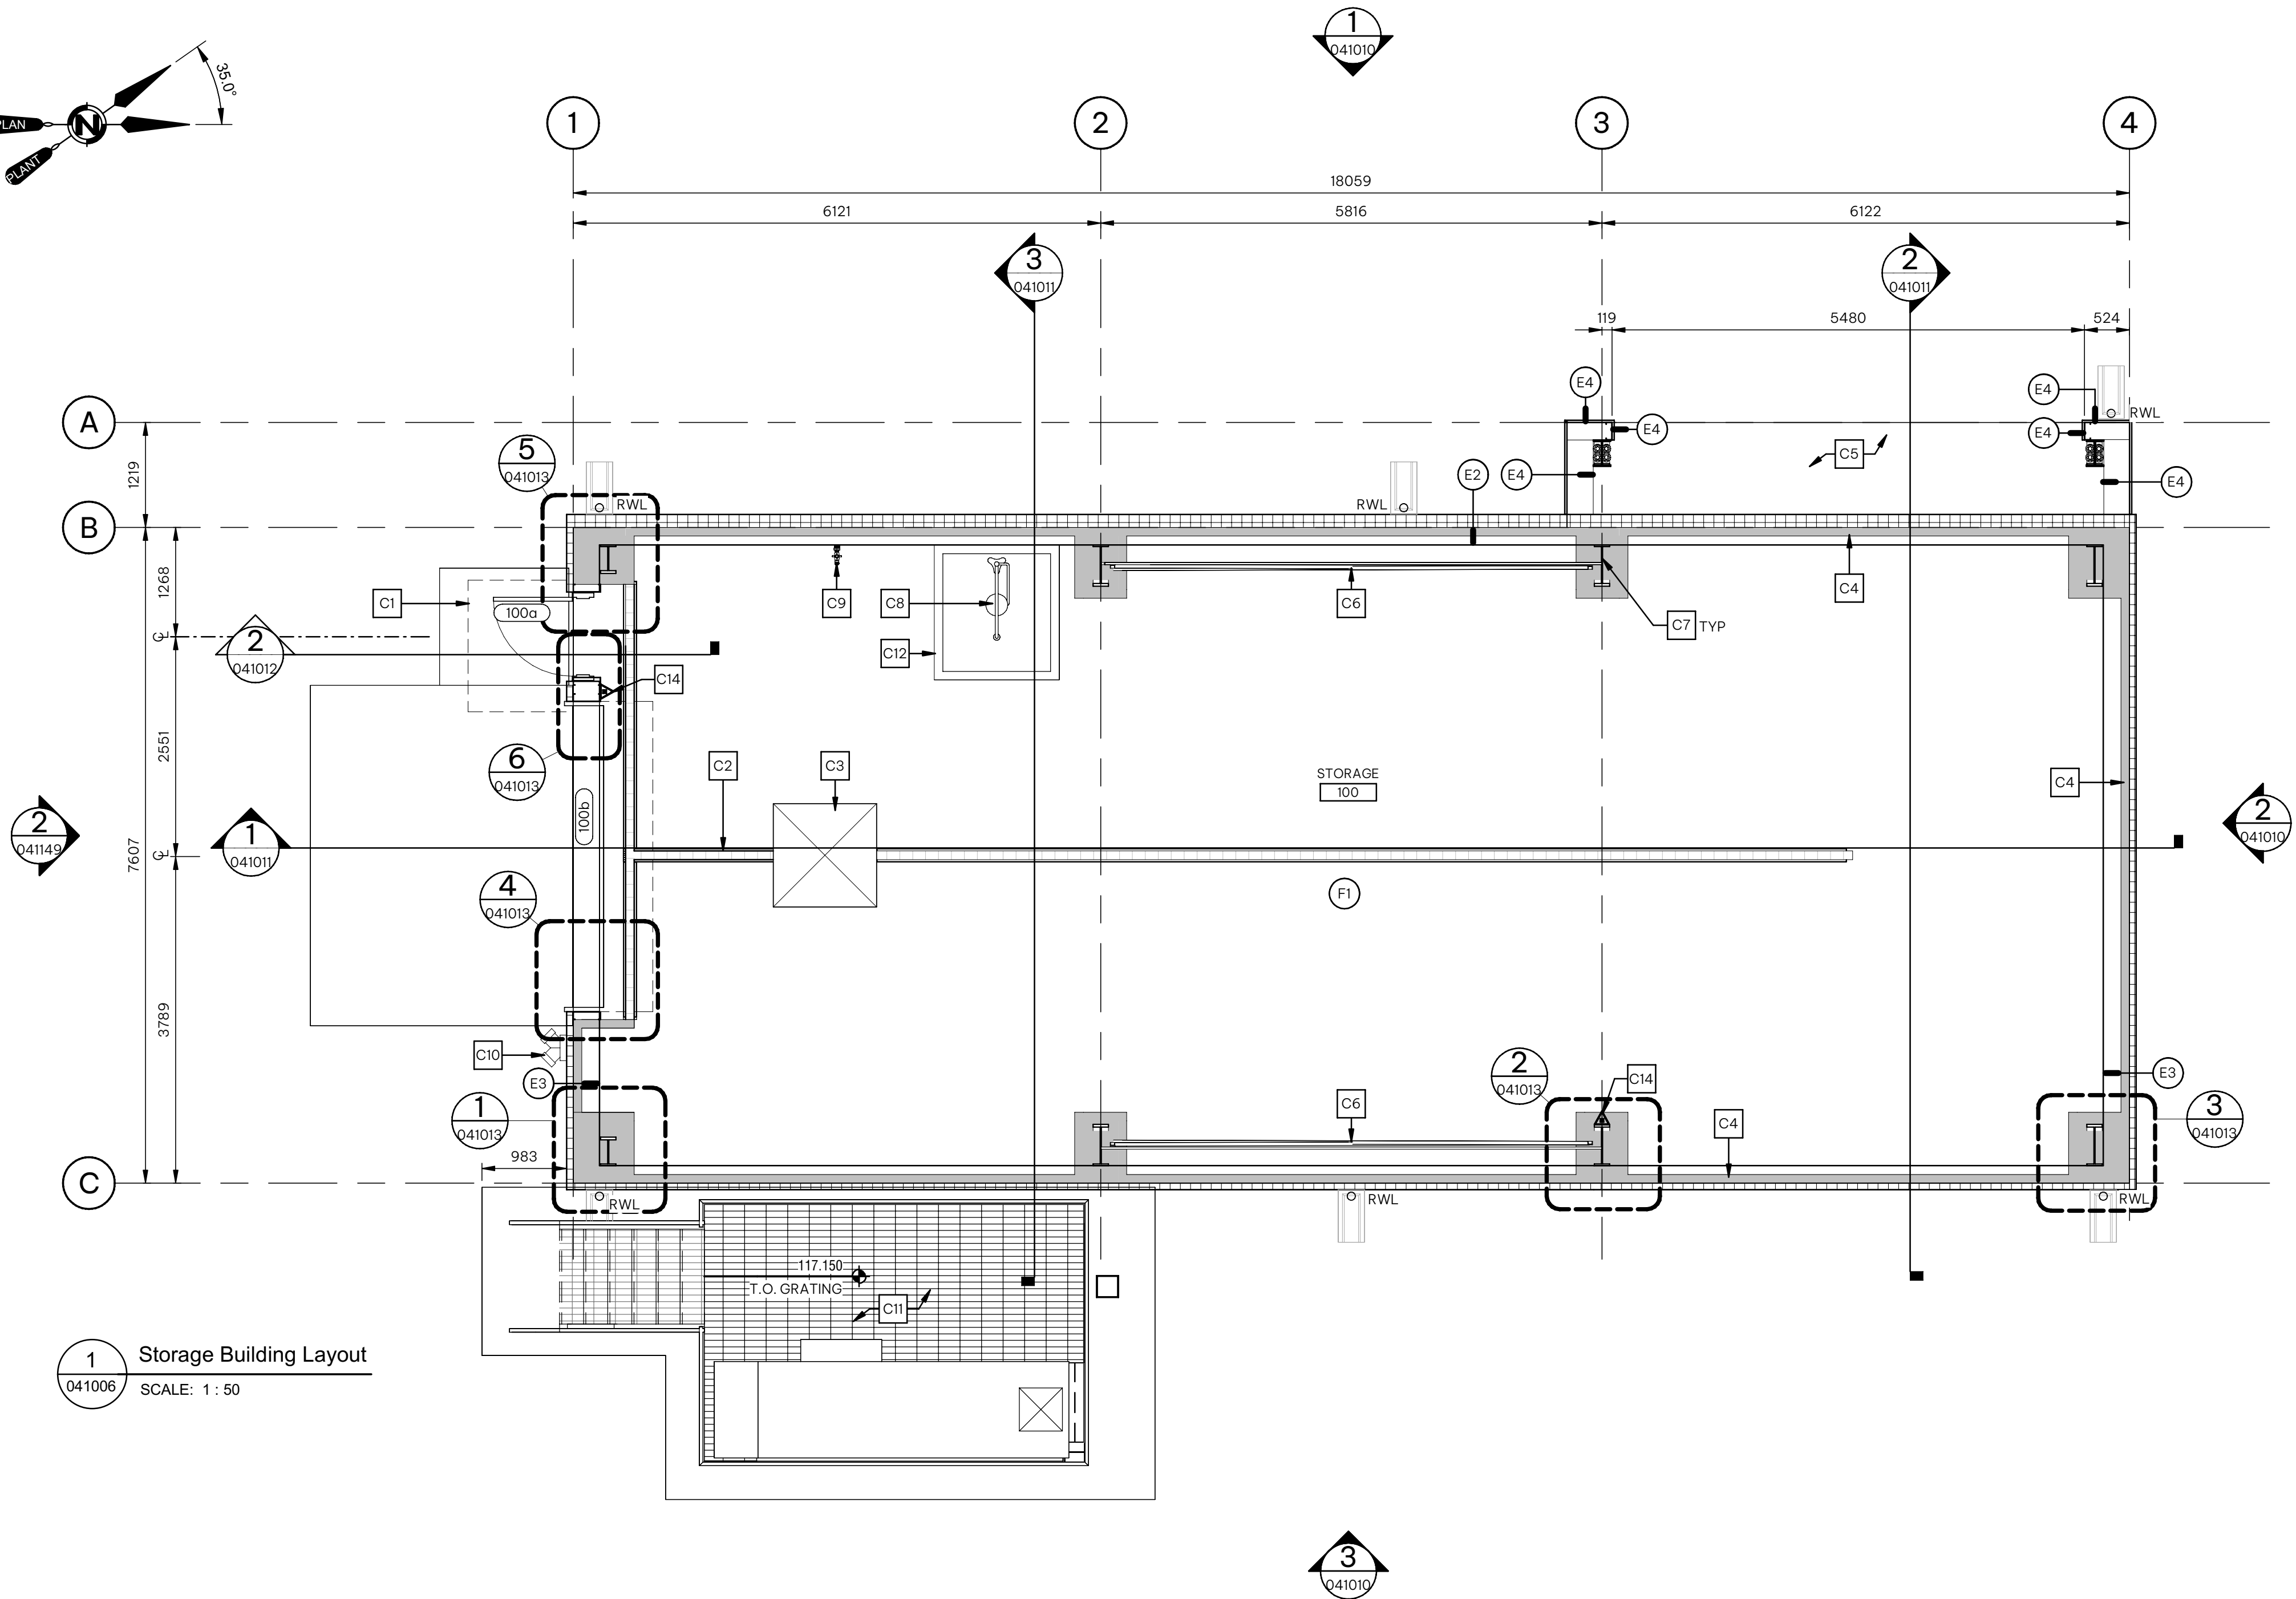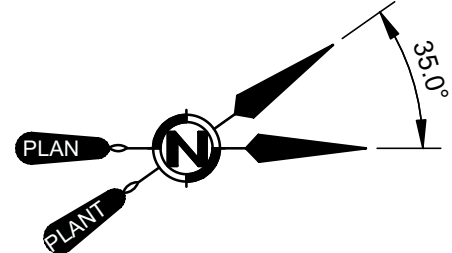

Autodesk Docs: Woodfibre LNG\2230724-Base-STORAGE.rvt Based on File

Roof Plan - Code Legend

- R1 PREFINISHED RAIN GUTTER C/W RAINWATER LEADER
- R2 CONTINUOUS SNOW RETENTION SYSTEM
- R3 MECHANICAL DUCT. REFER TO MECHANICAL DRAWINGS
- R4 MECHANICAL EQUIPMENT. REFER TO MECHANICAL DRAWINGS
- R5 GALVANIZED STEEL PLATFORM WITH GRATING DECKING. REFER TO STRUCTURAL DRAWINGS
- R6 MECHANICAL DUCT BELOW. REFER TO MECHANICAL DRAWINGS

Roof Plan - Symbol Legend

- INDICATES DIRECTION OF ROOF SLOPE TO DRAIN
- RWL ○ INDICATES RAIN WATER LEADER DOWN TO PRECAST CONCRETE SPLASH PAD

GENERAL NOTES:

1. ALL DIMENSIONS ARE IN MILLIMETER, UNO.
2. ALL DRAWING REFERENCE CALLOUTS ARE PREFIXED WITH 350106-SC-CV-001-SD, TYPICAL.


SHEET REFERENCES:

350106-SC-CV-001-SD-041001 - COVER SHEET

350106-SC-CV-001-SD-041004 - CONSTRUCTION ASSEMBLIES

HOLDS:

		SUPPLIER/SUBCONTRACTOR DRAWING DECAL WOODFIBRE LNG			
Supplier Name: LBLNG					
SDR Code(s): F81,H81					
Equipment/Tag Number(s):					
Project Number	Purchase Order Number		Seq No	Purchaser's Revision	
350106	SC-CV-001	SD	041008	2	
This document or drawing is the sole property and copyright of CB&I LLC and contains confidential and proprietary information. This document or drawing cannot be reproduced, copied, retained or used, in whole or in part, without written consent of CB&I LLC, a McDermott company.					
Form Number: CMS-870-02-FM-30006					
Issued for Use: 21/DEC/2017					

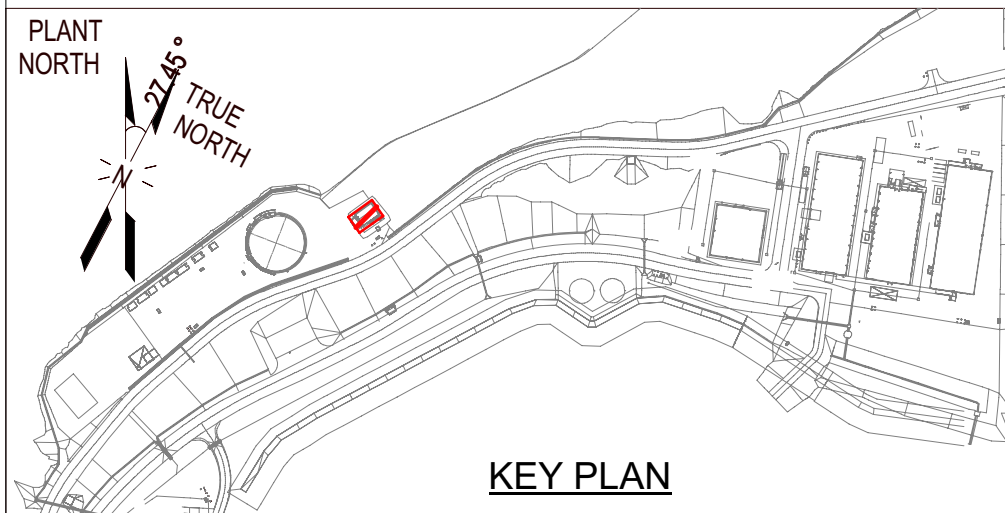

S2ARCHITECTURE
CALGARY | EDMONTON | VANCOUVER

B	ISSUED FOR BUILDING PERMIT	DE	PS	GW	2025MAR06
A	ISSUED FOR 30% FORMAL REVIEW	DE	PS	GW	2024NOV29
NO.	REVISION	DRWN	CK'D	APPD	DATE

MCDERMOTT

THIS DOCUMENT OR DRAWING IS THE SOLE PROPERTY AND COPYRIGHT OF CB&I LLC, A MCDERMOTT COMPANY, AND CONTAINS CONFIDENTIAL AND PROPRIETARY INFORMATION. THIS DOCUMENT OR DRAWING CANNOT BE REPRODUCED, COPIED, RETAINED OR USED, IN WHOLE OR IN PART, WITHOUT WRITTEN CONSENT OF CB&I LLC.

Drawn By	Drwn Date	Chkd By	Chkd Date	Aprvd By	Aprvd Date	Scale
DE	2025MAR06	PS	2025MAR06	GW	2025MAR06	AS NOTED



Woodfibre LNG Project

CLIENT DWG NO:

INDUSTRIAL AREA
01-BLG-0004-CHEMICAL STORAGE BUILDING
ROOF PLAN
ARCHITECTURAL


FOR:

Woodfibre LNG Limited

PROJ. NO:	DWG NO:	REV:
350106	350106-SC-CV-001-SD-041008	

Autodesk Docs/Woodfibre LNG/22/30724-Base-STORAGE.rvt
Based on Form

Exterior Elevation - Code Legend			
E1	INSULATED METAL WALL PANEL COLOUR - RAL 160 60 05	E5	CONTINUOUS SNOW RETENTION SYSTEM
E2	INSULATED METAL ROOF PANEL COLOUR - RAL 160 60 05	E6	PREFINISHED RAIN GUTTER W/ RAINWATER LEADERS. COLOUR TO MATCH - RAL 160 60 05
E3	EXTERIOR DOOR AND FRAME, PAINTED TO MATCH - RAL 160 60 05 - REFER TO DOOR SCHEDULE	E7	PREFINISHED METAL FASCIA COLOUR TO MATCH - RAL 160 60 05
E4	PRE-MANUFACTURED ICE SHIELD GABLE CANOPY PAINTED TO MATCH - RAL 160 60 05	E8	CYLINDER STORAGE, REFER TO STRUCTURAL DRAWINGS
E9	MECHANICAL EQUIPMENT, REFER TO MECHANICAL DRAWINGS	E10	MECHANICAL DUCT, REFER TO MECHANICAL DRAWINGS
E11	CONCRETE - FACED INSULATION	E12	EXTERIOR WALL PACK LIGHT FIXTURE (TYP), PAINTED TO MATCH - RAL 160 60 05 - REFER TO ELECTRICAL
E13	FIRE DEPARTMENT CONNECTION, REFER TO MECHANICAL DRAWINGS	E14	GALVANIZED STEEL PLATFORM WITH GRATING DECKING AND GALVANIZED METAL RAILING AT 1070mm HIGH, REFER TO STRUCTURAL DRAWINGS
E15	RAIN WATER LEADER, COLOUR TO MATCH - RAL 160 60 05		

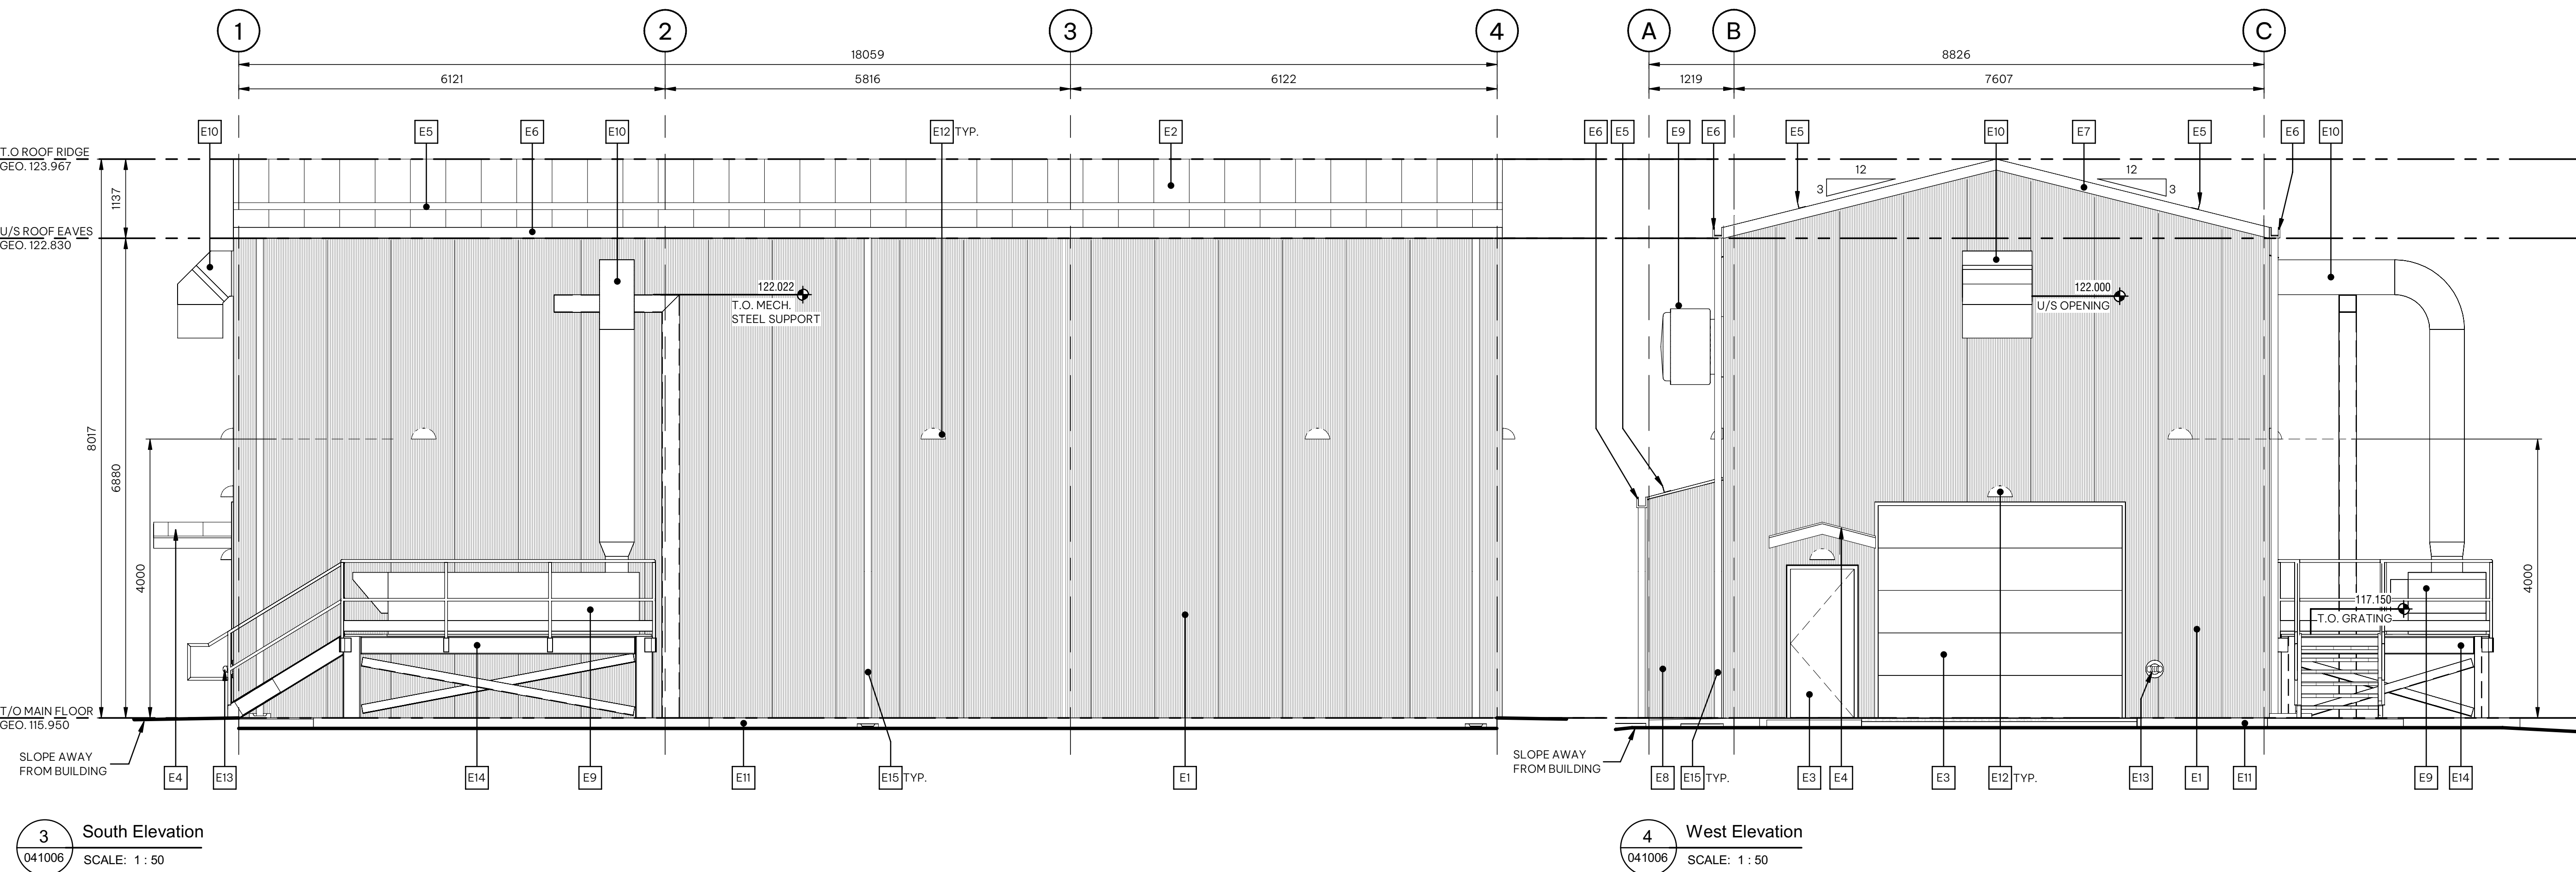

- | SHEET REFERENCES: |
|---|
| 350106-SC-CV-001-SD-041001 - COVER SHEET |
| 350106-SC-CV-001-SD-041006 - MAIN FLOOR - CONSTRUCTION PLAN |
| 350106-SC-CV-001-SD-041007 - MAIN FLOOR - SLAB PLAN |
| 350106-SC-CV-001-SD-041008 - ROOF PLAN |

	SUPPLIER/SUBCONTRACTOR DRAWING DECAL WOODFIBRE LNG	
Supplier Name: LBLNG		
SDR Code(s): F81,H81		
Equipment/Tag Number(s):		

Project Number	Purchaser Order Number	Seq No	Purchaser's Revision
350106	- SC-CV-001	- SD - 041010	2

This document or drawing is the sole property and copyright of CB&I LLC and contains confidential and proprietary information. This document or drawing cannot be reproduced, copied, retained or used, in whole or in part, without written consent of CB&I LLC, a McDermott company.

Form Number: CMS-070-0343006
Issued for Use: 210602



MCDERMOTT

THIS DOCUMENT OR DRAWING IS THE SOLE PROPERTY AND COPYRIGHT OF CB&I LLC, A MCDERMOTT COMPANY, AND CONTAINS CONFIDENTIAL AND PROPRIETARY INFORMATION. THIS DOCUMENT OR DRAWING CANNOT BE REPRODUCED, COPIED, RETAINED OR USED, IN WHOLE OR IN PART, WITHOUT WRITTEN CONSENT OF CB&I LLC.

Drawn By	Drawn Date	Chk'd By	Chk'd Date	App'd By	App'd Date	Scale
DE	2025MAR06	PS	2025MAR06	GW	2025MAR06	AS NOTED

INDUSTRIAL AREA
01-BLG-0004-CHEMICAL STORAGE BUILDING
BUILDING ELEVATIONS
ARCHITECTURAL

FOR: Woodfibre LNG Limited		
PROJ. NO: 350106	DWG NO: 350106-SC-CV-001-SD-041010	REV:

GENERAL NOTES:



1. ALL DIMENSIONS ARE IN MILLIMETER, UNO.
2. ALL DRAWING REFERENCE CALLOUTS ARE PREFIXED WITH 350106-SC-CV-001-SD, TYPICAL.

SHEET REFERENCES:

350106-SC-CV-001-SD-041001 - COVER SHEET
350106-SC-CV-001-SD-041004 - CONSTRUCTION ASSEMBLIES
350106-SC-CV-001-SD-041006 - MAIN FLOOR - CONSTRUCTION PLAN
350106-SC-CV-001-SD-041007 - MAIN FLOOR SLAB PLAN
350106-SC-CV-001-SD-041008 - ROOF PLAN

HOLDS:

		SUPPLIER/SUBCONTRACTOR DRAWING DECAL			
Supplier Name: LBLNG					
SDR Code(s): F81,H81					
Equipment/Tag Number(s):					
Project Number	Purchase Order Number		Seq No	Purchaser's Revision	
350106	SC-CV-001	SD	041011	2	
This document or drawing is the sole property and copyright of CB&I LLC and contains confidential and proprietary information. This document or drawing cannot be reproduced, copied, retained or used, in whole or in part, without written consent of CB&I LLC, a McDermott company.					
Form Number: CMS-870-02-FM-30006 Issued for Use: 21/DEC/2017					

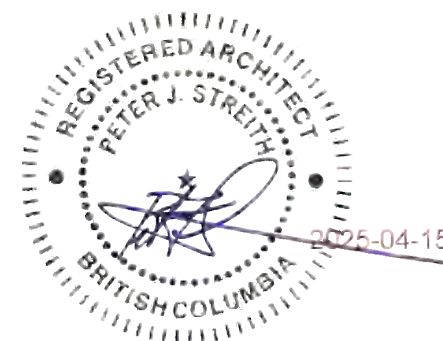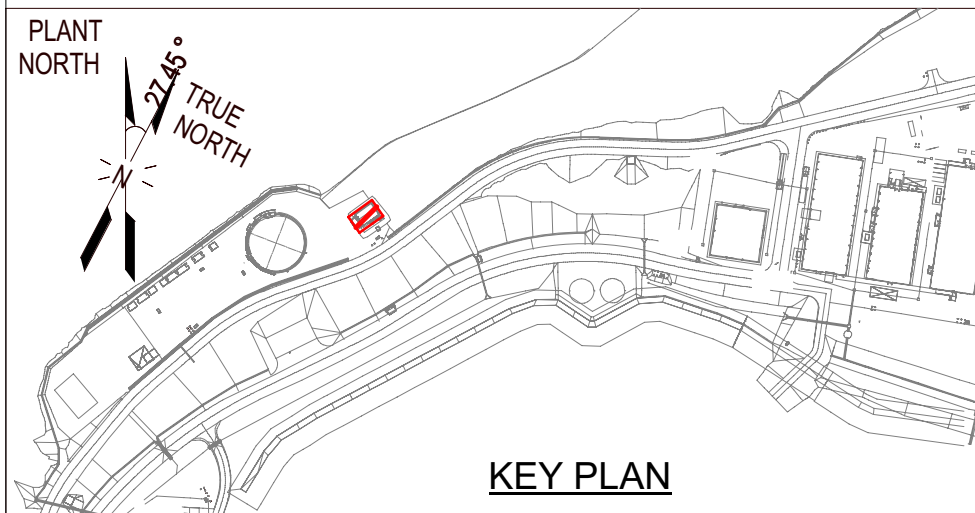

S2ARCHITECTURE
CALGARY | EDMONTON | VANCOUVER

B	ISSUED FOR BUILDING PERMIT	DE	PS	GW	2025MAR06
A	ISSUED FOR 30% FORMAL REVIEW	DE	PS	GW	2024NOV29
NO.	REVISION	DRWN	CK'D	APPD	DATE

MCDERMOTT

THIS DOCUMENT OR DRAWING IS THE SOLE PROPERTY AND COPYRIGHT OF CB&I LLC, A MCDERMOTT COMPANY, AND CONTAINS CONFIDENTIAL AND PROPRIETARY INFORMATION. THIS DOCUMENT OR DRAWING CANNOT BE REPRODUCED, COPIED, RETAINED OR USED, IN WHOLE OR IN PART, WITHOUT WRITTEN CONSENT OF CB&I LLC.

Drawn By	Drawn Date	Chkd By	Chkd Date	Aprvd By	Aprvd Date	Scale
DE	2025MAR06	PS	2025MAR06	GW	2025MAR06	AS NOTED



Woodfibre LNG Project


CLIENT DWG NO:

INDUSTRIAL AREA
01-BLG-0004-CHEMICAL STORAGE BUILDING
BUILDING SECTIONS
ARCHITECTURAL


FOR:

Woodfibre LNG Limited


PROJ. NO:	DWG NO:	REV:
350106	350106-SC-CV-001-SD-041011	B

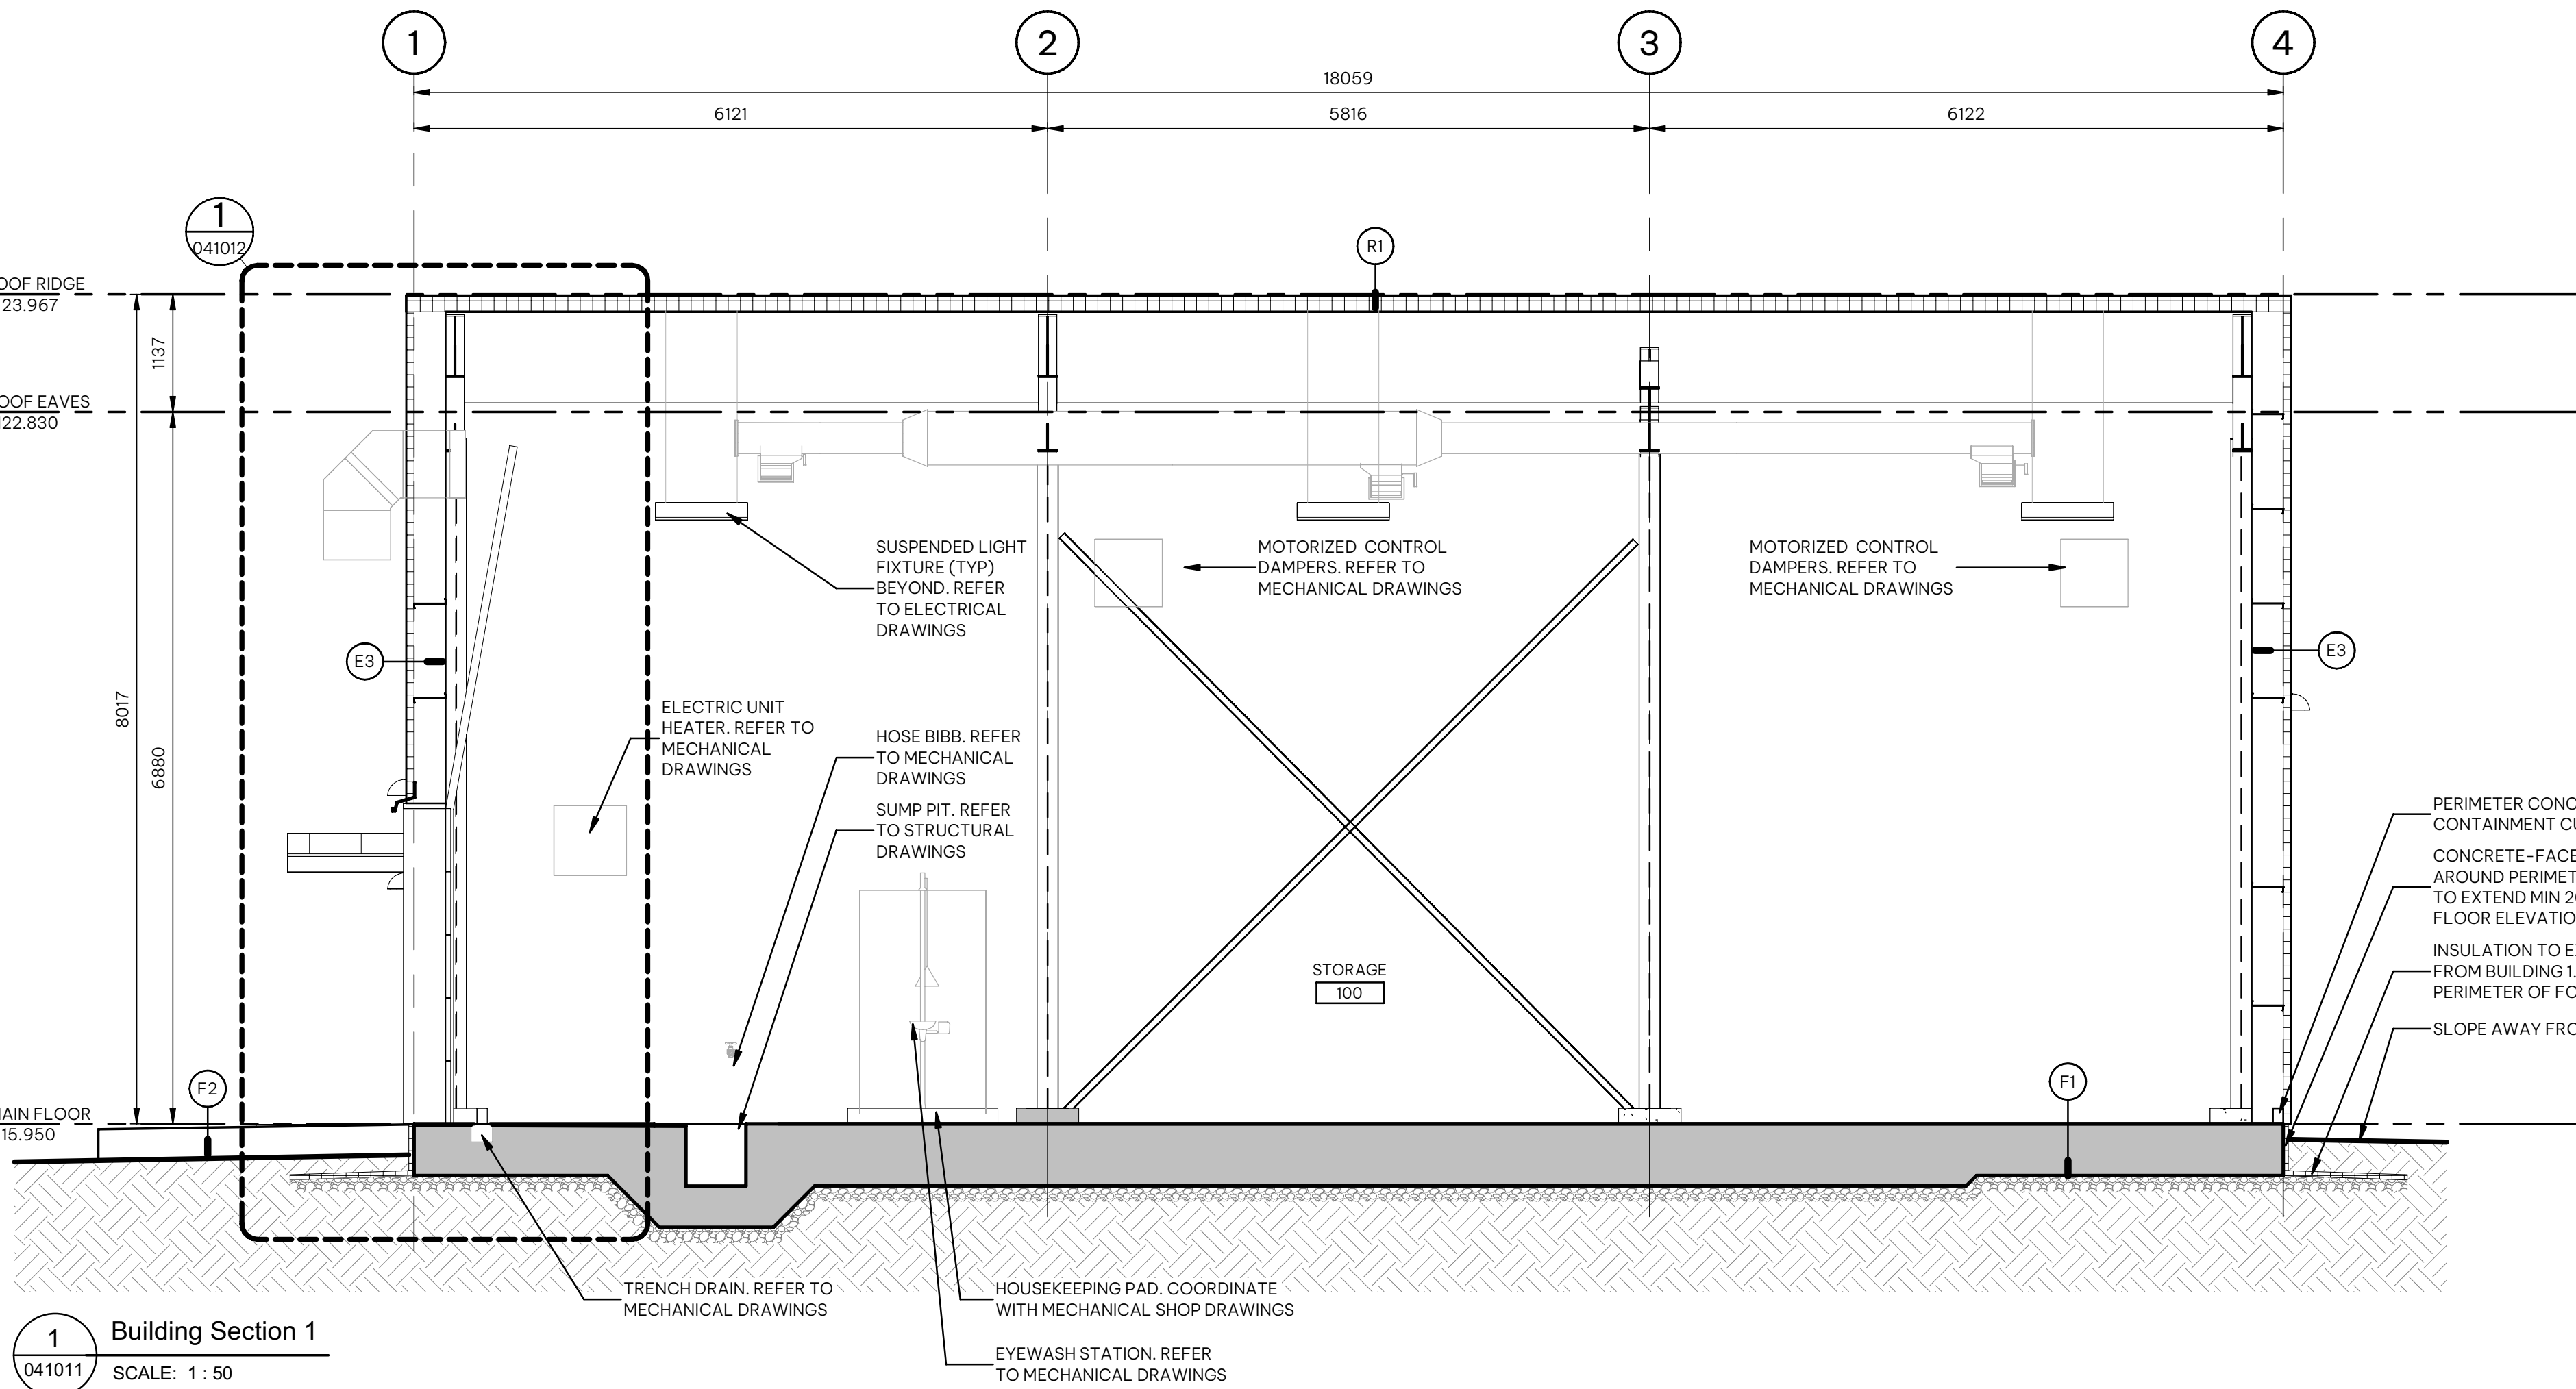



1 Building Section 1
041011 SCALE: 1 : 50

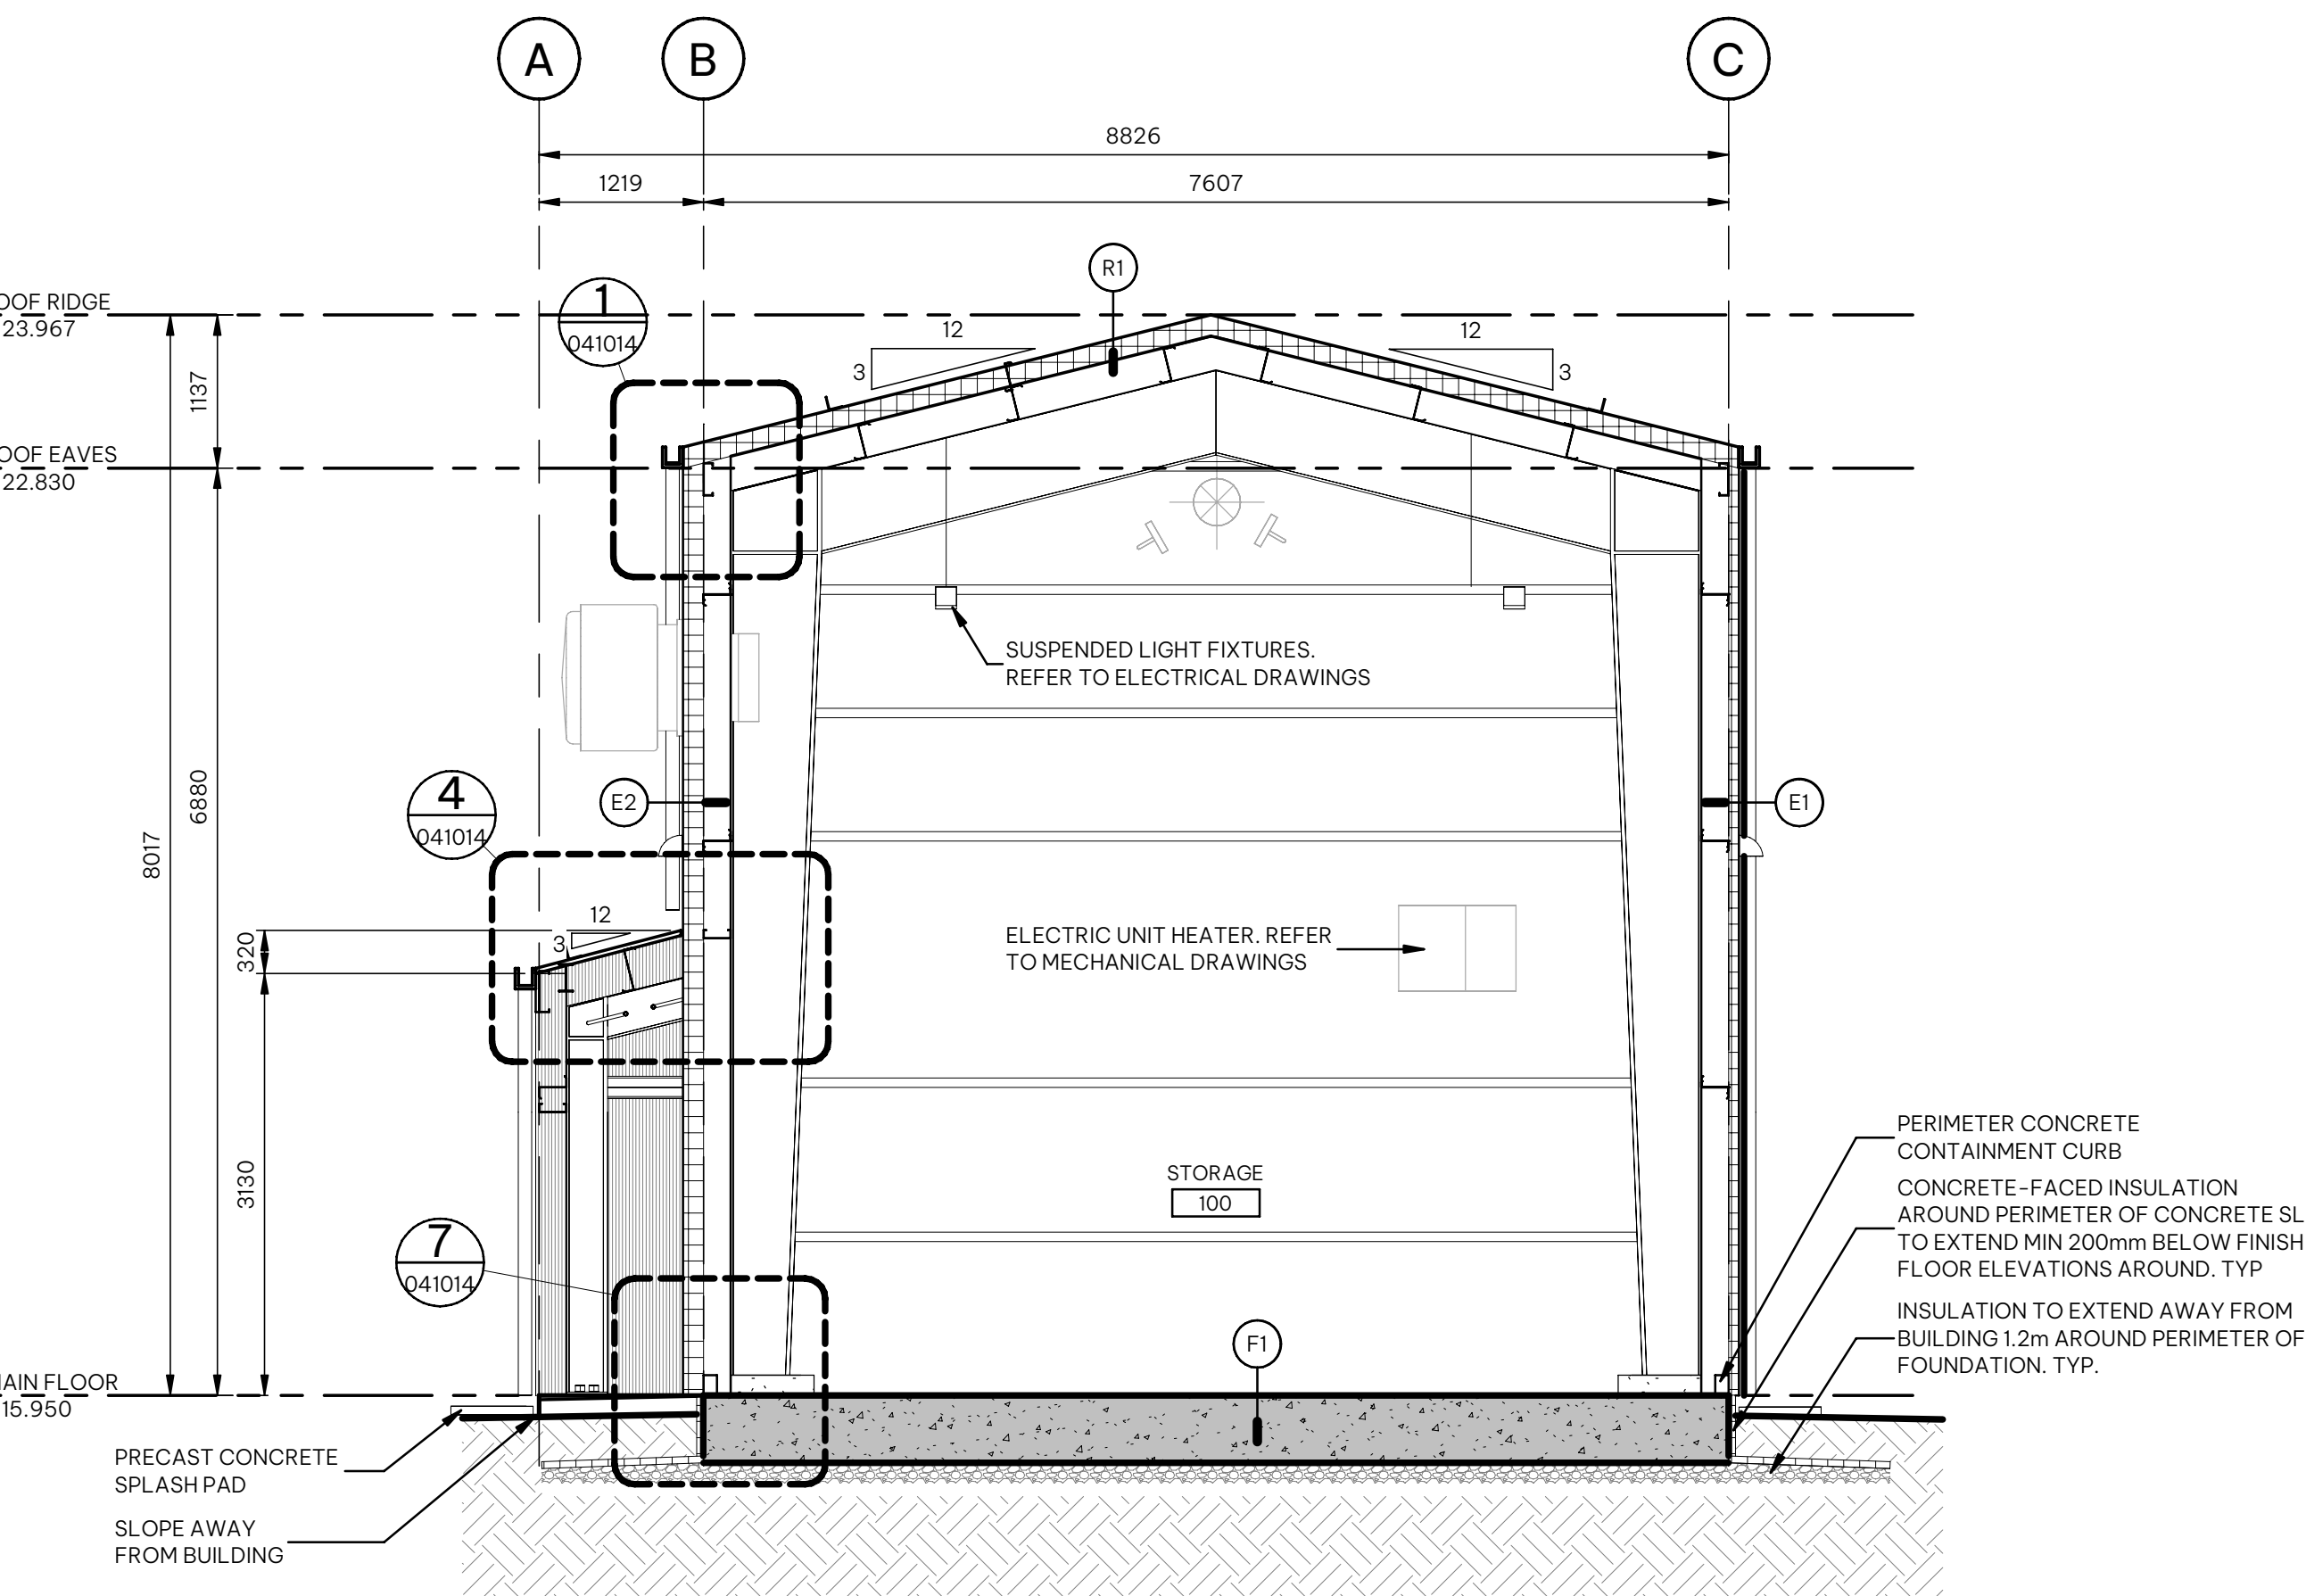

2 Building Section 2
041011 SCALE: 1 : 50

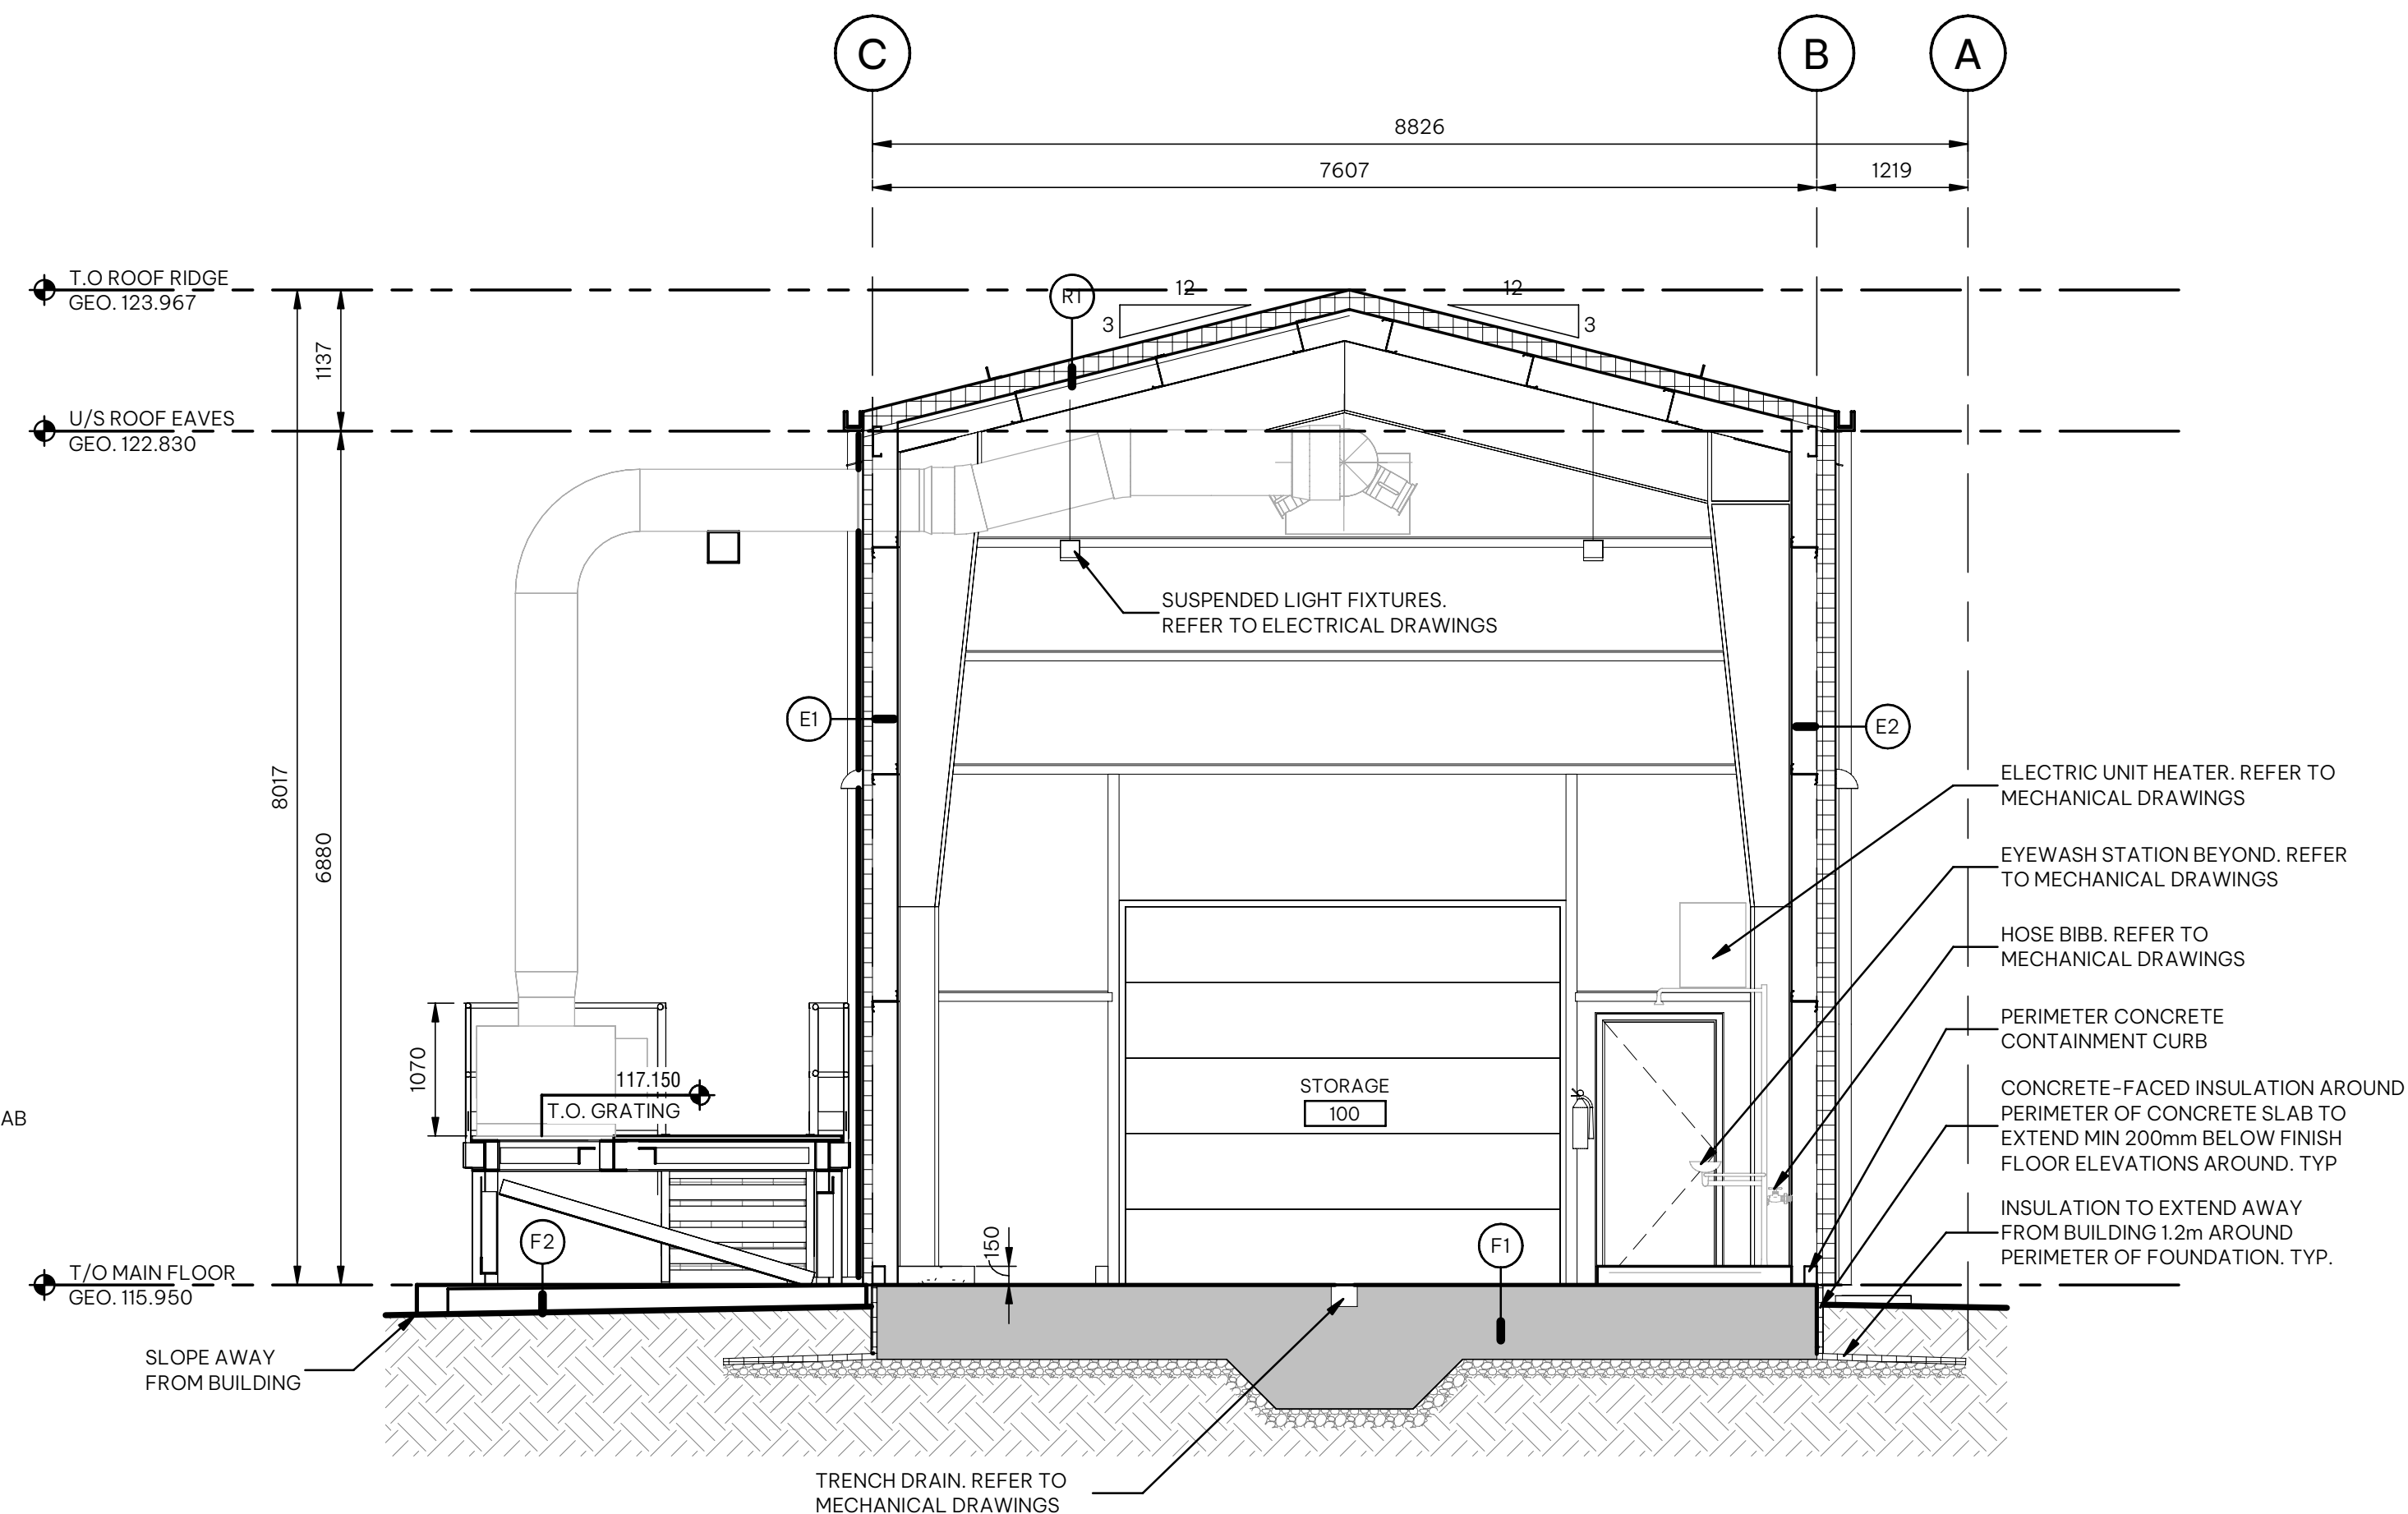

3 Building Section 3
041011 SCALE: 1 : 50

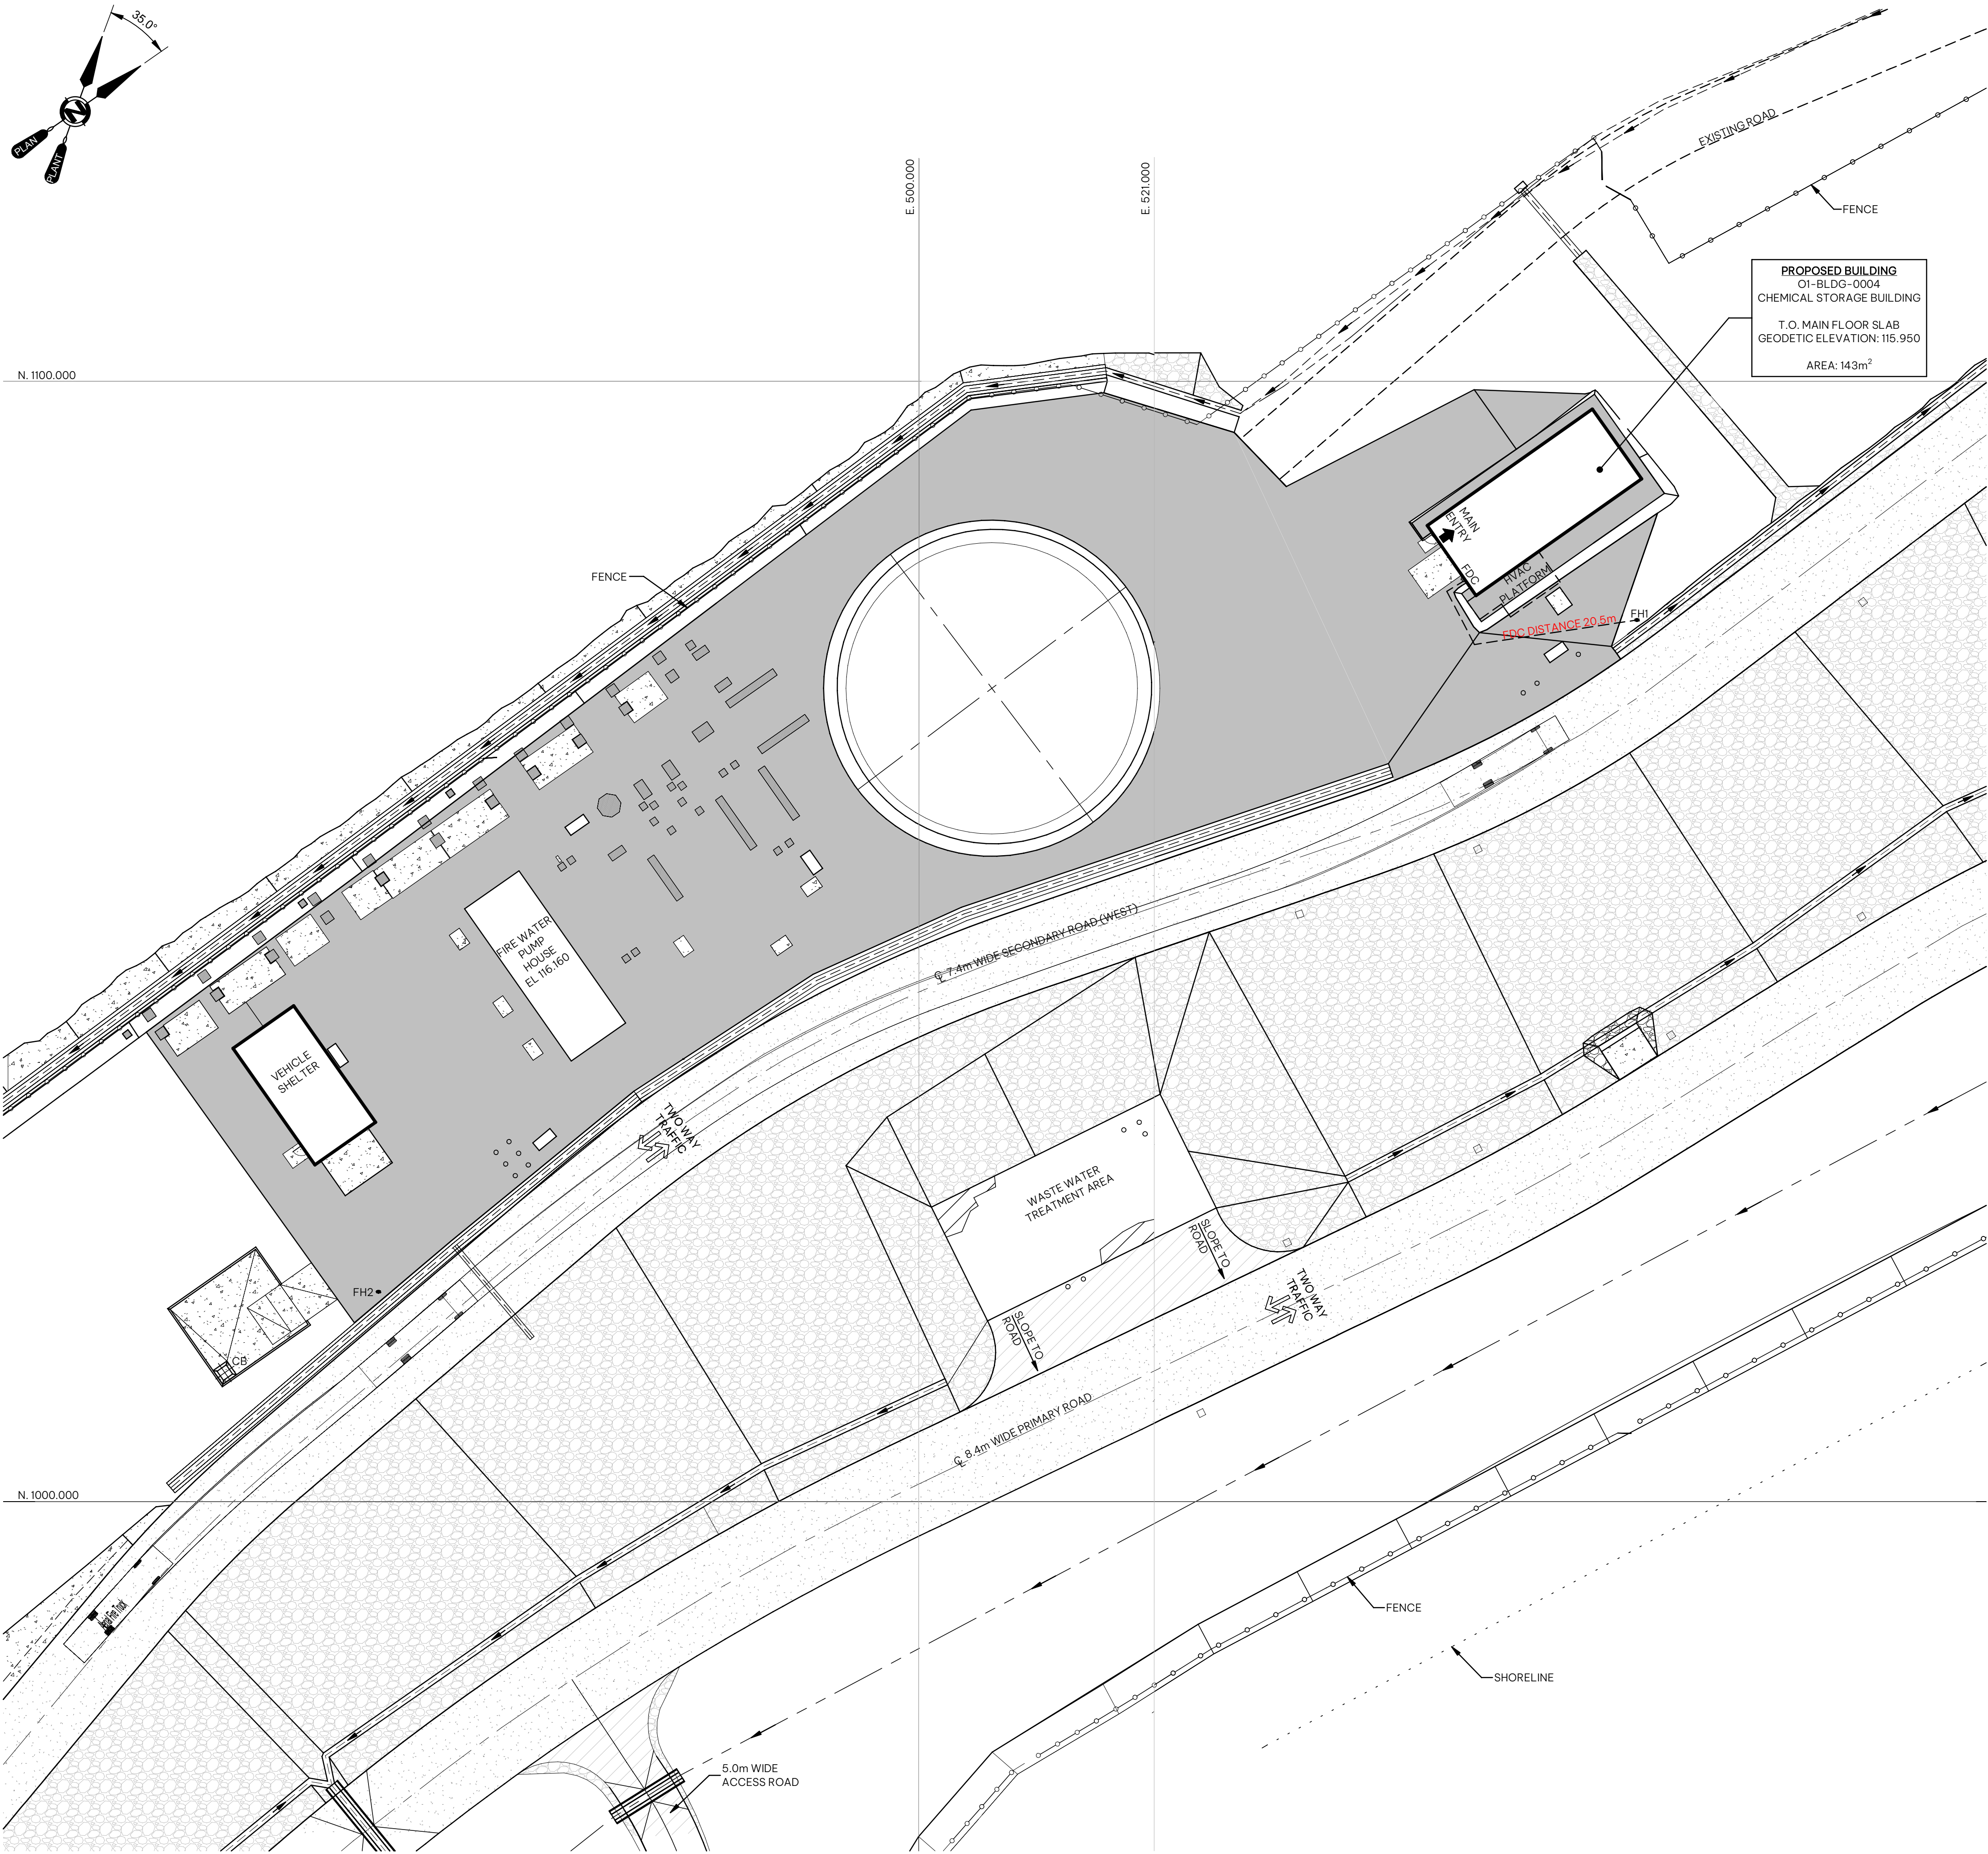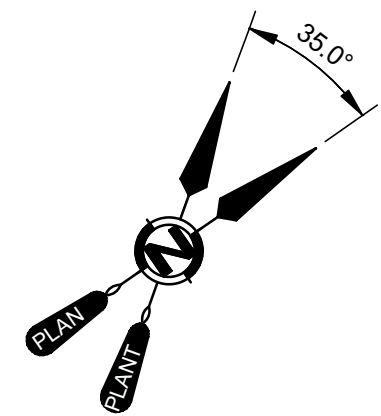


Access Route - General Notes

- THIS DRAWING SHALL BE READ IN CONJUNCTION WITH CIVIL, LANDSCAPE, MECHANICAL AND ELECTRICAL DRAWINGS AND SPECIFICATIONS. ALL WORK TO BE COORDINATED AND VERIFIED PRIOR TO CONSTRUCTION.

Access Route - Symbol Legend

- INDICATES EXTENT AND LOCATION OF ASPHALT. REFER TO CIVIL DRAWINGS
- INDICATES EXTENT AND LOCATION OF GRAVEL. REFER TO CIVIL DRAWINGS
- INDICATES EXTENT AND LOCATION OF CONCRETE PAVING. REFER TO CIVIL DRAWINGS
- INDICATES EXTENT AND LOCATION OF RIPRAP. REFER TO CIVIL DRAWINGS
- INDICATES EXTENT AND LOCATION OF EXISTING ASPHALT. (COMPLETED RG-PCKG A)
- INDICATES EXTENT AND LOCATION OF EXISTING RIPRAP. (COMPLETED RG-PCKG A)
- INDICATES EXTENT AND LOCATION OF EXISTING GRAVEL ROAD. (COMPLETED RG-PCKG A)
- ELECTRICAL, MECHANICAL, TELECOM SCOPE
- INDICATES LOCATION OF CATCH BASIN. REFER TO CIVIL DRAWINGS
- INDICATES LOCATION OF MANHOLE. REFER TO CIVIL DRAWINGS
- INDICATES LOCATION OF FIRE HYDRANT. REFER TO CIVIL DRAWINGS
- INDICATES LOCATION OF REMOTE ACTUATED FIRE HYDRANT. REFER TO CIVIL DRAWINGS
- INDICATES LOCATION OF FIRE DEPARTMENT CONNECTION. REFER TO MECHANICAL DRAWINGS
- INDICATES SECURITY FENCE. REFER TO CIVIL DRAWINGS
- INDICATES PEDESTAL. REFER TO CIVIL DRAWINGS

Building Height Elevation

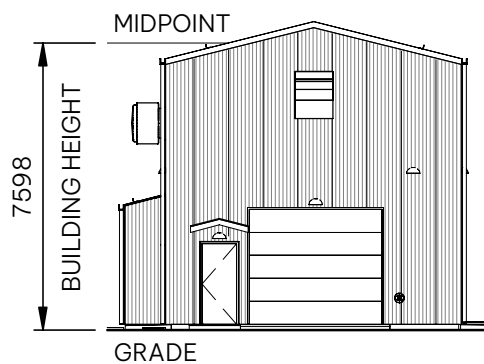

GENERAL NOTES:


- ALL DIMENSIONS ARE IN MILLIMETER, UNO.
- ALL DRAWING REFERENCE CALLOUTS ARE PREFIXED WITH 350106-SC-CV-001-SD, TYPICAL.

SHEET REFERENCES:

350106-SC-CV-001-SD-041001 - COVER SHEET
350106-SC-CV-001-SD-041149 - GRADING SITE PLAN

HOLDS:

	SUPPLIER/SUBCONTRACTOR DRAWING DECAL WOODFIBRE LNG	
Supplier Name: LBLNG		
SDR Code(s): E05		
Equipment/Tag Number(s):		
Project Number 350106	Purchase Order Number SC-CV-001	Seq No SD 041148
		Purchaser's Revision 2
This document or drawing is the sole property and copyright of CB&I LLC and contains confidential and proprietary information. This document or drawing cannot be reproduced, copied, retained or used, in whole or in part, without written consent of CB&I LLC, a McDermott company.		
Form Number: CMS-870-02-FM-30006 Issued for Use: 21/DEC/2017		

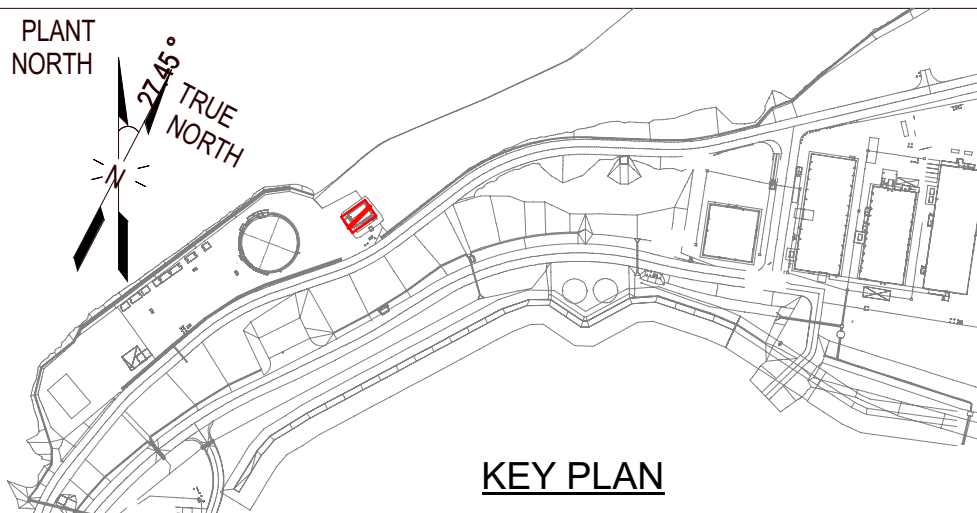

S2ARCHITECTURE
CALGARY | EDMONTON | VANCOUVER

B	ISSUED FOR BUILDING PERMIT	DE	PS	GW	2025MAR06
A	ISSUED FOR 60% FORMAL REVIEW	DE	PS	GW	2025MAR05
NO.	REVISION	DRWN	CK'D	APPD	DATE

MCDERMOTT

THIS DOCUMENT OR DRAWING IS THE SOLE PROPERTY AND COPYRIGHT OF CB&I LLC, A MCDERMOTT COMPANY, AND CONTAINS CONFIDENTIAL AND PROPRIETARY INFORMATION. THIS DOCUMENT OR DRAWING CANNOT BE REPRODUCED, COPIED, RETAINED OR USED, IN WHOLE OR IN PART, WITHOUT WRITTEN CONSENT OF CB&I LLC.

Drawn By	Drwn Date	Chkd By	Chkd Date	Aprvd By	Aprvd Date	Scale
DE	2025MAR06	PS	2025MAR06	GW	2025MAR06	AS NOTED



Woodfibre LNG Project

CLIENT DWG NO:

INDUSTRIAL AREA
01-BLG-0004-CHEMICAL STORAGE BUILDING
EMERGENCY ACCESS SITE PLAN
ARCHITECTURAL


FOR:

Woodfibre LNG Limited

PROJ. NO: 350106 DWG NO: 350106-SC-CV-001-SD-041148

REV:

1 Chemical Storage Building - Emergency Access Site Plan
041148 SCALE: 1 : 300

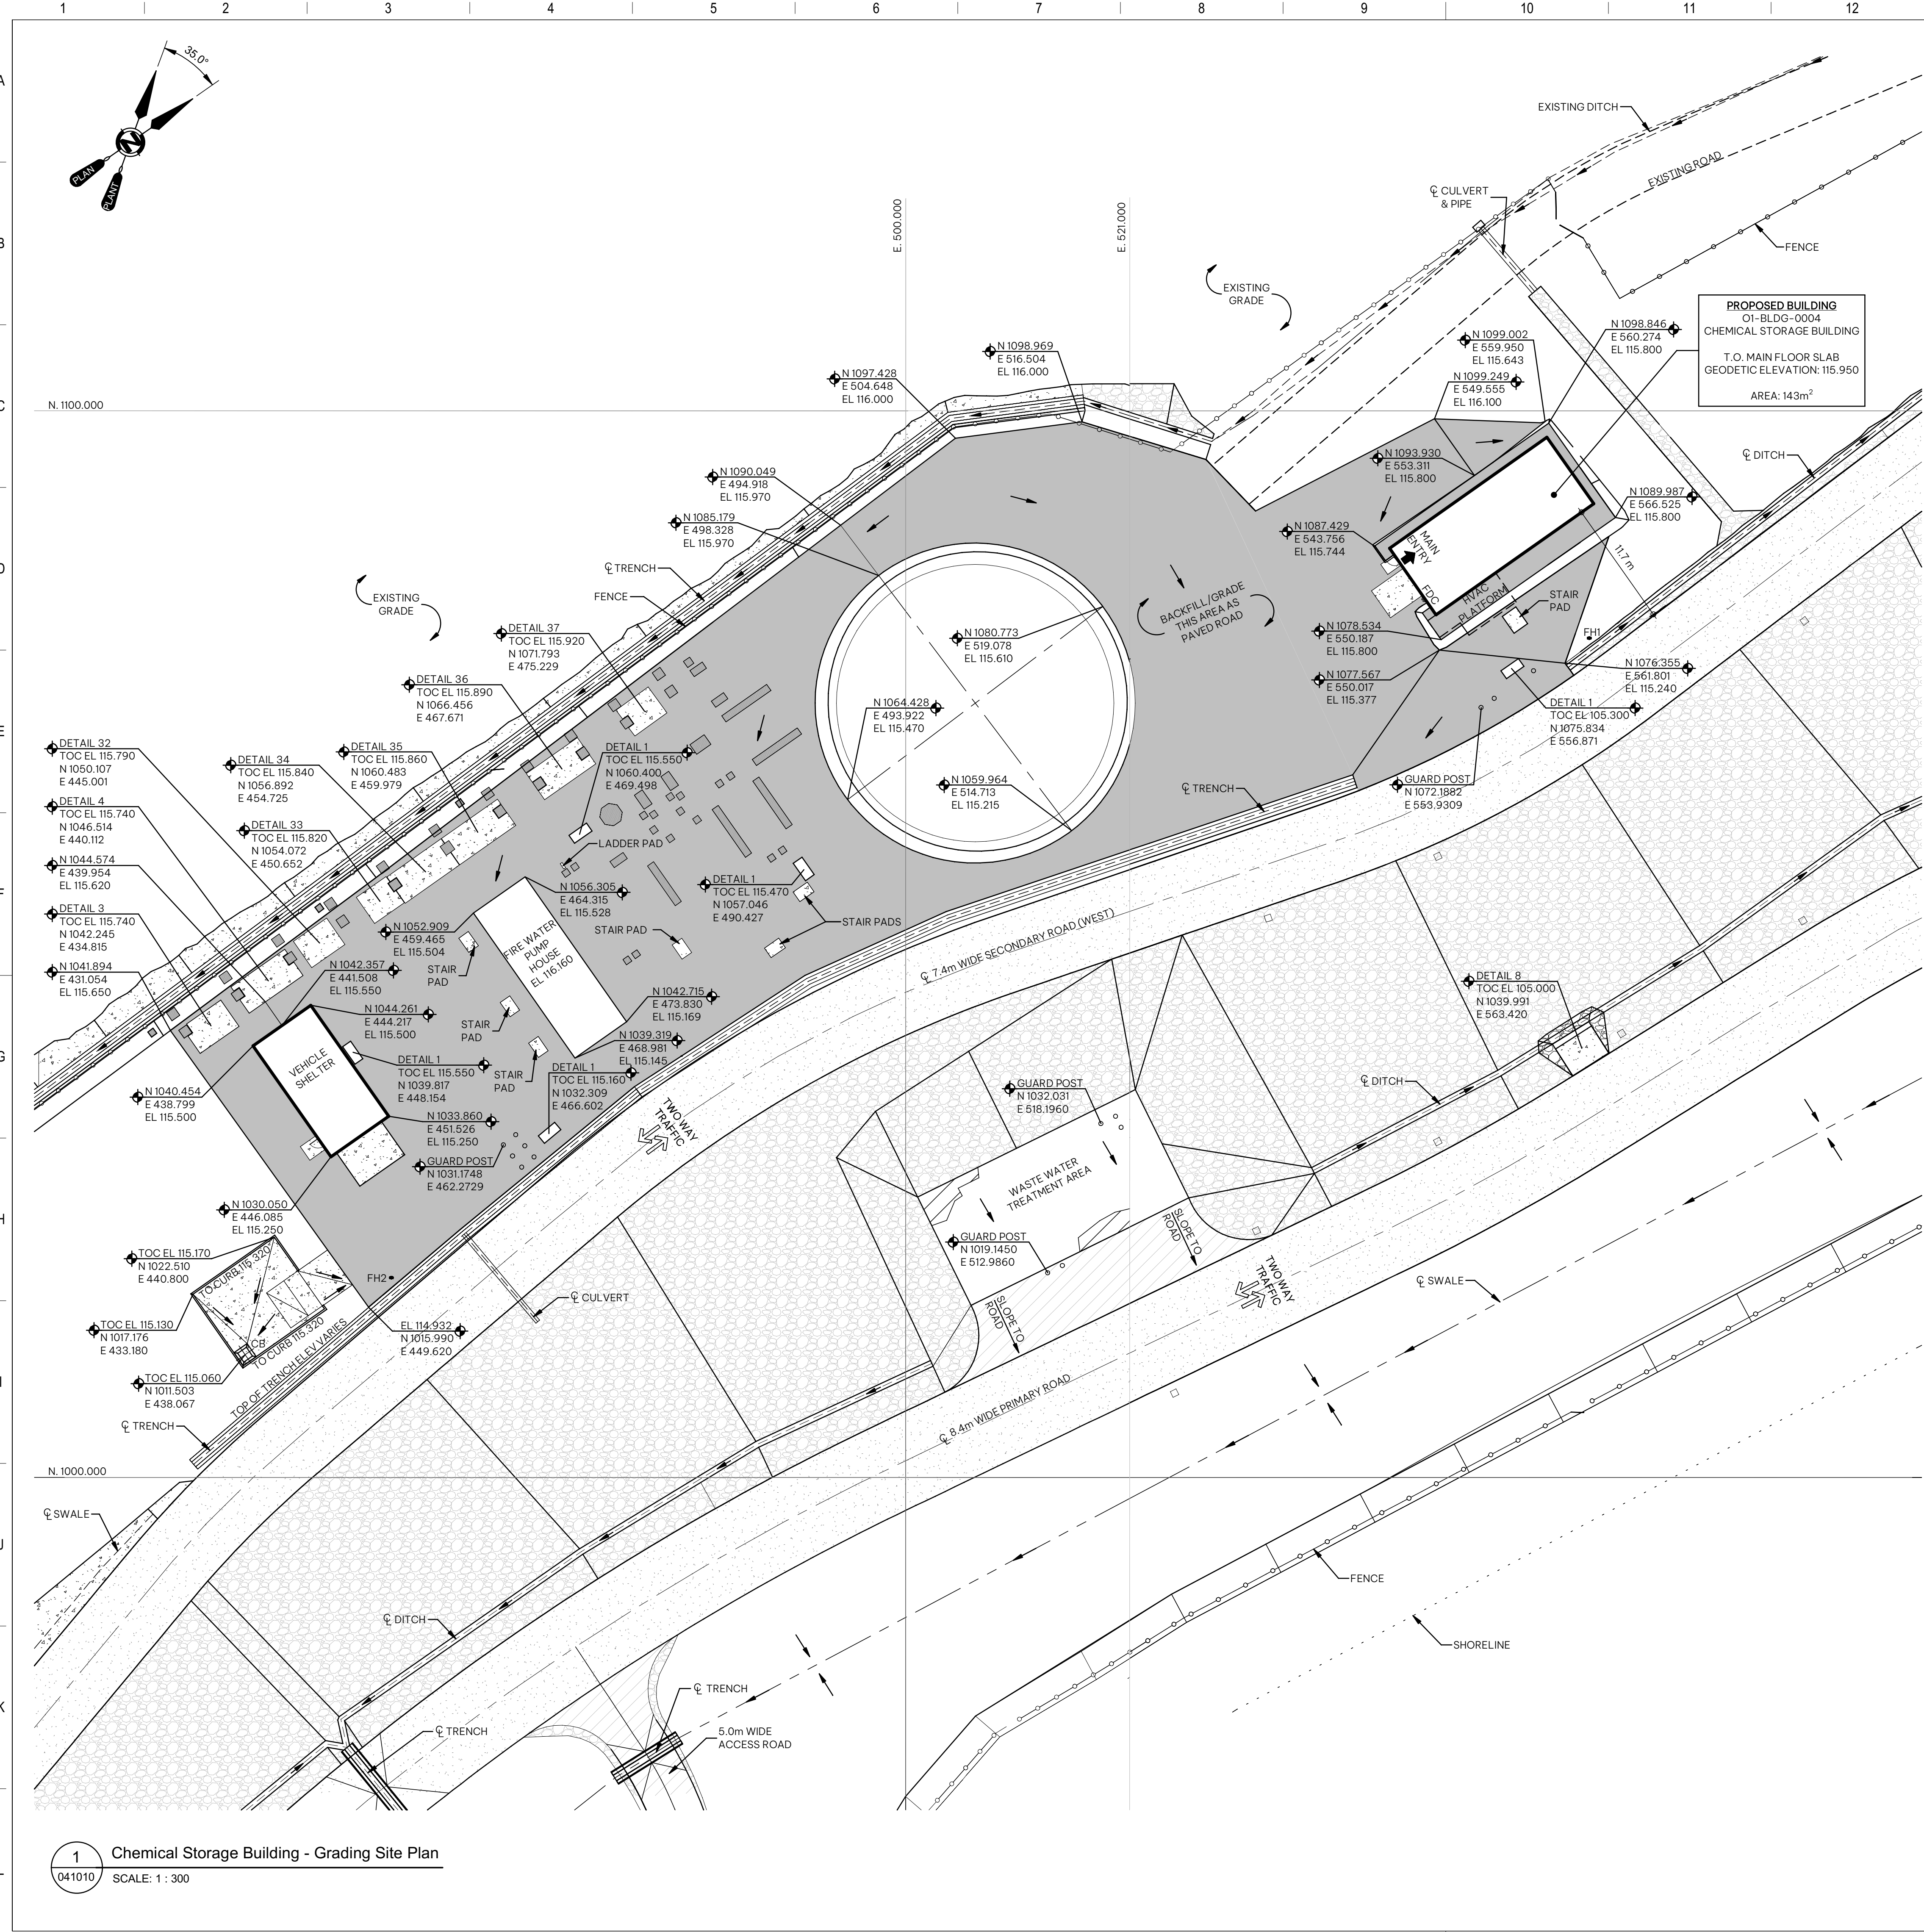

1 Chemical Storage Building - Grading Site Plan
041010 SCALE: 1 : 300


Site - General Notes

1. REFER TO CONTROL & OPERATIONS BUILDING FOR SITE PLAN INFORMATION:
- 010253 - EMERG. ACCESS SITE PLAN - ARCH. BLDGS-1
 - 010255 - GRADING SITE PLAN - ARCH. BLDGS-1

Site - Symbol Legend

- INDICATES EXTENT AND LOCATION OF ASPHALT. REFER TO CIVIL DRAWINGS
- INDICATES EXTENT AND LOCATION OF GRAVEL. REFER TO CIVIL DRAWINGS.
- INDICATES EXTENT AND LOCATION OF CONCRETE PAVING. REFER TO CIVIL DRAWINGS.
- INDICATES EXTENT AND LOCATION OF RIPRAP. REFER TO CIVIL DRAWINGS.
- INDICATES EXTENT AND LOCATION OF EXISTING ASPHALT (COMPLETED RG-PCKG A)
- INDICATES EXTENT AND LOCATION OF EXISTING RIPRAP (COMPLETED RG-PCKG A)
- INDICATES EXTENT AND LOCATION OF EXISTING GRAVEL ROAD (COMPLETED RG-PCKG A)
- ELECTRICAL, MECHANICAL, TELECOM SCOPE
- INDICATES CATCH BASIN. REFER TO CIVIL DRAWINGS
- INDICATES MANHOLE. REFER TO CIVIL DRAWINGS
- INDICATES FIRE HYDRANT. REFER TO CIVIL DRAWINGS
- INDICATES REMOTE ACTUATED FIRE HYDRANT. REFER TO CIVIL DRAWINGS
- INDICATES FIRE DEPARTMENT CONNECTION. REFER TO MECHANICAL DRAWINGS
- INDICATES PROPOSED GEODETIC SPOT ELEVATION
- INDICATES SECURITY FENCE. REFER TO CIVIL DRAWINGS
- INDICATES PEDESTAL. REFER TO CIVIL DRAWINGS

Building Height Elevation

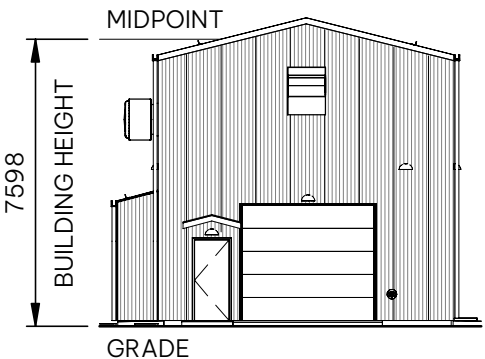

GENERAL NOTES:


1. ALL DIMENSIONS ARE IN MILLIMETER, UNO.
2. ALL DRAWING REFERENCE CALLOUTS ARE PREFIXED WITH 350106-SC-CV-001-SD, TYPICAL.

SHEET REFERENCES:

350106-SC-CV-001-SD-041001 - COVER SHEET
350106-SC-CV-001-SD-041148 - EMERGENCY ACCESS SITE PLAN

HOLDS:

		SUPPLIER/SUBCONTRACTOR DRAWING DECAL WOODFIBRE LNG							
Supplier Name: LBLNG									
SDR Code(s): E05									
Equipment/Tag Number(s):									
Project Number		Purchase Order Number				Seq No	Purchaser's Revision		
350106		- SC-CV-001		-	SD	- 041149	2		
This document or drawing is the sole property and copyright of CB&I LLC and contains confidential and proprietary information. This document or drawing cannot be reproduced, copied, retained or used, in whole or in part, without written consent of CB&I LLC, a McDermott company.									
Form Number: CMS-870-02-FRM-00006									
Issued for Use: 21/DEC/2017									

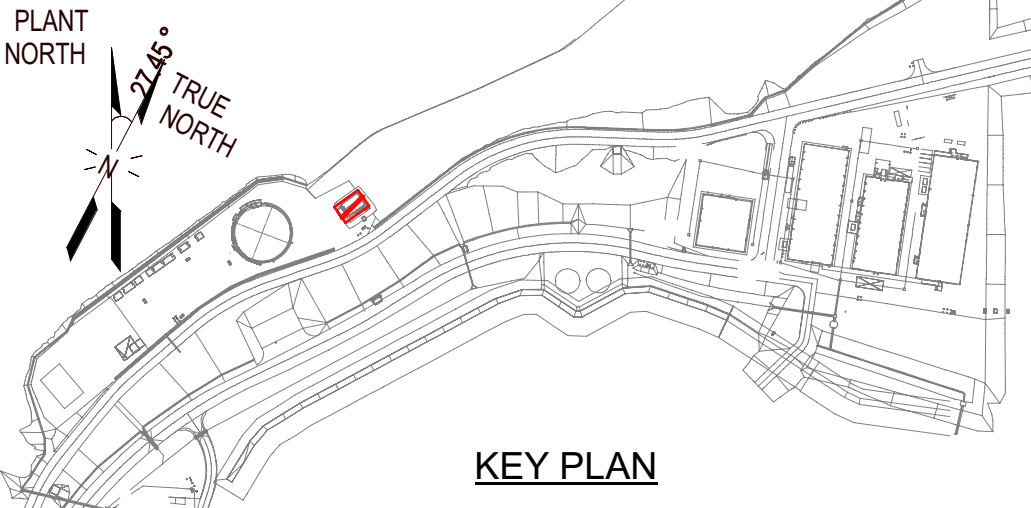

REFERENCE ONLY


S2ARCHITECTURE
CALGARY | EDMONTON | VANCOUVER

B	ISSUED FOR BUILDING PERMIT	DE	PS	GW	2025MAR06
A	ISSUED FOR 60% FORMAL REVIEW	DE	PS	GW	2025MAR05
NO.	REVISION	DRWN	CK'D	APPD	DATE

MCDERMOTT

THIS DOCUMENT OR DRAWING IS THE SOLE PROPERTY AND COPYRIGHT OF CB&I LLC, A MCDERMOTT COMPANY, AND CONTAINS CONFIDENTIAL AND PROPRIETARY INFORMATION. THIS DOCUMENT OR DRAWING CANNOT BE REPRODUCED, COPIED, RETAINED OR USED, IN WHOLE OR IN PART, WITHOUT WRITTEN CONSENT OF CB&I LLC.

Drawn By	Drwn Date	Chkd By	Chkd Date	Aprvd By	Aprvd Date	Scale
DE	2025MAR06	PS	2025MAR06	GW	2025MAR06	AS NOTED

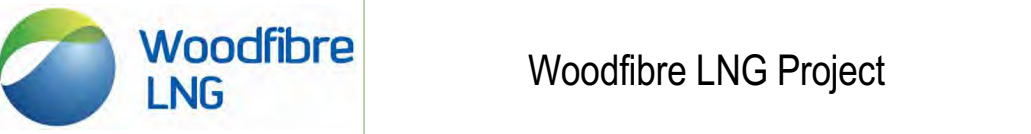

Woodfibre LNG Project

CLIENT DWG NO:

INDUSTRIAL AREA
01-BLG-0004-CHEMICAL STORAGE BUILDING
GRADING SITE PLAN
ARCHITECTURAL

FOR: Woodfibre LNG Limited					
PROJ. NO:	DWG NO:	REV:			
350106	350106-SC-CV-001-SD-041149	B			