

# BUCKLEY PROJECT

38459 BUCKLEY AVENUE, DENTVILLE, DISTRICT OF SQUAMISH, BC  
LOT C BLOCK D DISTRICT LOT 4261 PLAN 18142

DP Submission December 2025  
DP Revision May 2026



| No. | Description   | Date     |
|-----|---------------|----------|
| 14  | DP Submission | Dec 2025 |
| 15  | DP Revision   | May 2026 |
|     |               |          |
|     |               |          |
NOTE: THIS DRAWING IS FOR COORDINATION AND/OR REVIEW ONLY AND NOT FOR CONSTRUCTION.  
ALL RIGHTS RESERVED: THIS DRAWING AND ALL THE DESIGN THEREIN ARE THE SOLE AND EXCLUSIVE PROPERTY OF THE ARCHITECT AT ALL TIMES AND MAY NOT BE USED OR REPRODUCED WITHOUT PRIOR WRITTEN CONSENT OF THE ARCHITECT. ARCH D

|                         |                       |                                                      |
|-------------------------|-----------------------|------------------------------------------------------|
| DRAWN BY:<br><br>F.Y.   | SCALE:<br><br>        | TITLE:<br><br>COVER SHEET                            |
| CHECKED BY:<br><br>F.Y. | DATE:<br><br>MAY 2024 | PROJECT:<br><br>384559 BUCKLEY AVENUE<br>SQUAMISH BC |



|                          |
|--------------------------|
| DRAWING NO.<br><br>A-0.0 |
|--------------------------|



**FARZIN  
YADEGARI**  
ARCHITECT INC.

300 - 2240 CHIPPENDALE  
ROAD WEST VANCOUVER, B.C.  
V7S 3J5 T 778 340 4142  
WWW.FYARCH.CA

| PROJECT DATA      |                           |                                                            |                                  |
|-------------------|---------------------------|------------------------------------------------------------|----------------------------------|
| CIVIC ADDRESS:    |                           | 38459 BUCKLEY AVENUE, DENTVILLE, DISTRICT OF SQUAMISH , BC |                                  |
| LEGAL ADDRESS:    |                           | LOT C BLOCK D DISTRICT LOT 4261 PLAN 18142                 |                                  |
| LOT AREA :        |                           | 1128.885 SQ.M. (12151 SQ.FT)                               |                                  |
| LOT COVERAGE      | RM1                       | RM2                                                        | PROPOSED                         |
|                   | 33%                       | 40%                                                        | 39%                              |
| ZONE              | EXISTING                  |                                                            |                                  |
|                   | RM1                       | RM2                                                        | RM2                              |
| FAR               |                           |                                                            |                                  |
|                   | 0.6                       | 0.8                                                        | 0.80                             |
| BUILDING HEIGHT   |                           |                                                            |                                  |
|                   | 10.68 M                   | 14.48 M                                                    | 10.68 M                          |
| AREA              |                           |                                                            | 904 M                            |
|                   | UNIT NUMBER               |                                                            | 9                                |
| SETBACK           |                           |                                                            |                                  |
|                   | FRONT SETBACK(EAST)       | 7.62 M                                                     | 7.62 M                           |
|                   | REAR SETBACK(WEST)        | 9.15 M                                                     | 4.57 M                           |
|                   | INTERIOR SIDE SETBACK     | 4.57 M                                                     | 4.57 M PARTIAL<br>1ST FLOOR 3.6M |
|                   | EXTERIOR SIDE SETBACK     | 7.62 M                                                     | N/A                              |
| USABLE OPEN SPACE |                           | 40 SQM/ UNIT                                               | 360.2 SQM                        |
| PARKING           |                           |                                                            |                                  |
|                   | 7xTWO BEDROOM (1.75/UNIT) | 12.25                                                      |                                  |
|                   | 1xONE BEDROOM(1.25/UNIT)  | 1.25                                                       |                                  |
|                   | 1xTHREE BEDROOM(2/UNIT)   | 2                                                          |                                  |
|                   | 9X 0.25 VISITOR           | N/A                                                        | 2.25                             |
|                   | TOTAL                     | N/A                                                        | 18                               |
|                   | ELECTRIC VEHICLE          | N/A                                                        | 18                               |

| AREA PER TOWNHOUSE |                  |          |
|--------------------|------------------|----------|
| NAME               | LEVEL            | AREA     |
| TH 01              | Level 1(Parking) | 15 m²    |
| TH 01              | Level 2          | 45 m²    |
| TH 01: 2           |                  | 60 m²    |
| TH 02              | Level 1(Parking) | 15 m²    |
| TH 02              | Level 2          | 45 m²    |
| TH 02              | Level 3          | 45.5 m²  |
| TH 02: 3           |                  | 105.5 m² |
| TH 03              | Level 1(Parking) | 15 m²    |
| TH 03              | Level 2          | 45 m²    |
| TH 03              | Level 3          | 44.5 m²  |
| TH 03: 3           |                  | 104.5 m² |
| TH 04              | Level 1(Parking) | 15 m²    |
| TH 04              | Level 2          | 45 m²    |
| TH 04              | Level 3          | 44.5 m²  |
| TH 04: 3           |                  | 104.5 m² |
| TH 05              | Level 1(Parking) | 15 m²    |
| TH 05              | Level 2          | 45 m²    |
| TH 05              | Level 3          | 44.5 m²  |
| TH 05: 3           |                  | 104.5 m² |
| TH 06              | Level 1(Parking) | 15 m²    |
| TH 06              | Level 2          | 45 m²    |
| TH 06              | Level 3          | 44.5 m²  |
| TH 06: 3           |                  | 104.5 m² |
| TH 07              | Level 1(Parking) | 15 m²    |
| TH 07              | Level 2          | 45 m²    |
| TH 07              | Level 3          | 44.5 m²  |
| TH 07: 3           |                  | 104.5 m² |
| TH 08              | Level 1(Parking) | 15 m²    |
| TH 08              | Level 2          | 45 m²    |
| TH 08              | Level 3          | 44.5 m²  |
| TH 08: 3           |                  | 104.5 m² |
| TH 09              | Level 1(Parking) | 9.5 m²   |
| TH 09              | Level 2          | 50.5 m²  |
| TH 09              | Level 3          | 51 m²    |
| TH 09: 3           |                  | 111 m²   |
| Grand total: 26    |                  | 904 m²   |

| AREA PER LEVEL      |                  |          |
|---------------------|------------------|----------|
| NAME                | LEVEL            | AREA     |
| TH 01               | Level 1(Parking) | 15 m²    |
| TH 02               | Level 1(Parking) | 15 m²    |
| TH 03               | Level 1(Parking) | 15 m²    |
| TH 04               | Level 1(Parking) | 15 m²    |
| TH 05               | Level 1(Parking) | 15 m²    |
| TH 06               | Level 1(Parking) | 15 m²    |
| TH 07               | Level 1(Parking) | 15 m²    |
| TH 08               | Level 1(Parking) | 15 m²    |
| TH 09               | Level 1(Parking) | 9.5 m²   |
| Level 1(Parking): 9 |                  | 129 m²   |
| TH 01               | Level 2          | 45 m²    |
| TH 02               | Level 2          | 45 m²    |
| TH 03               | Level 2          | 45 m²    |
| TH 04               | Level 2          | 45 m²    |
| TH 05               | Level 2          | 45 m²    |
| TH 06               | Level 2          | 45 m²    |
| TH 07               | Level 2          | 45 m²    |
| TH 08               | Level 2          | 45 m²    |
| TH 09               | Level 2          | 50.5 m²  |
| Level 2: 9          |                  | 410.5 m² |
| TH 02               | Level 3          | 45.5 m²  |
| TH 03               | Level 3          | 44.5 m²  |
| TH 04               | Level 3          | 44.5 m²  |
| TH 05               | Level 3          | 44.5 m²  |
| TH 06               | Level 3          | 44.5 m²  |
| TH 07               | Level 3          | 44.5 m²  |
| TH 08               | Level 3          | 44.5 m²  |
| TH 09               | Level 3          | 51 m²    |
| Level 3: 8          |                  | 364.5 m² |
| Grand total: 26     |                  | 904 m²   |

| No. | Description   | Date       |
|-----|---------------|------------|
| 14  | DP Submission | Dec 2025   |
| 15  | DP Revision   | May 2026   |
| 16  | DP Revision   | May25,2026 |
|     |               |            |
|     |               |            |
NOTE: THIS DRAWING IS FOR COORDINATION AND/OR REVIEW ONLY AND NOT FOR CONSTRUCTION.  
ALL RIGHTS RESERVED: THIS DRAWING AND ALL THE DESIGN THERE IN ANY MEDIA FORMAT ARE THE SOLE AND EXCLUSIVE PROPERTY OF THE ARCHITECT AT ALL TIMES AND MAY NOT BE USED OR REPRODUCED WITHOUT PRIOR WRITTEN CONSENT OF THE ARCHITECT. ARCH D

|             |          |                                      |
|-------------|----------|--------------------------------------|
| DRAWN BY:   | SCALE:   | TITLE:                               |
| F.Y.        |          | PROJECT DATA                         |
| CHECKED BY: | DATE:    | PROJECT:                             |
| F.Y.        | MAY 2024 | 384559 BUCKLEY AVENUE<br>SQUAMISH BC |




|             |
|-------------|
| DRAWING NO. |
| A-0.1       |




**FARZIN  
YADEGARI**  
ARCHITECT INC.

300 - 2240 CHIPPENDALE  
ROAD WEST VANCOUVER, B.C.  
V7S 3J5 T 778 340 4142  
WWW.FYARCH.CA




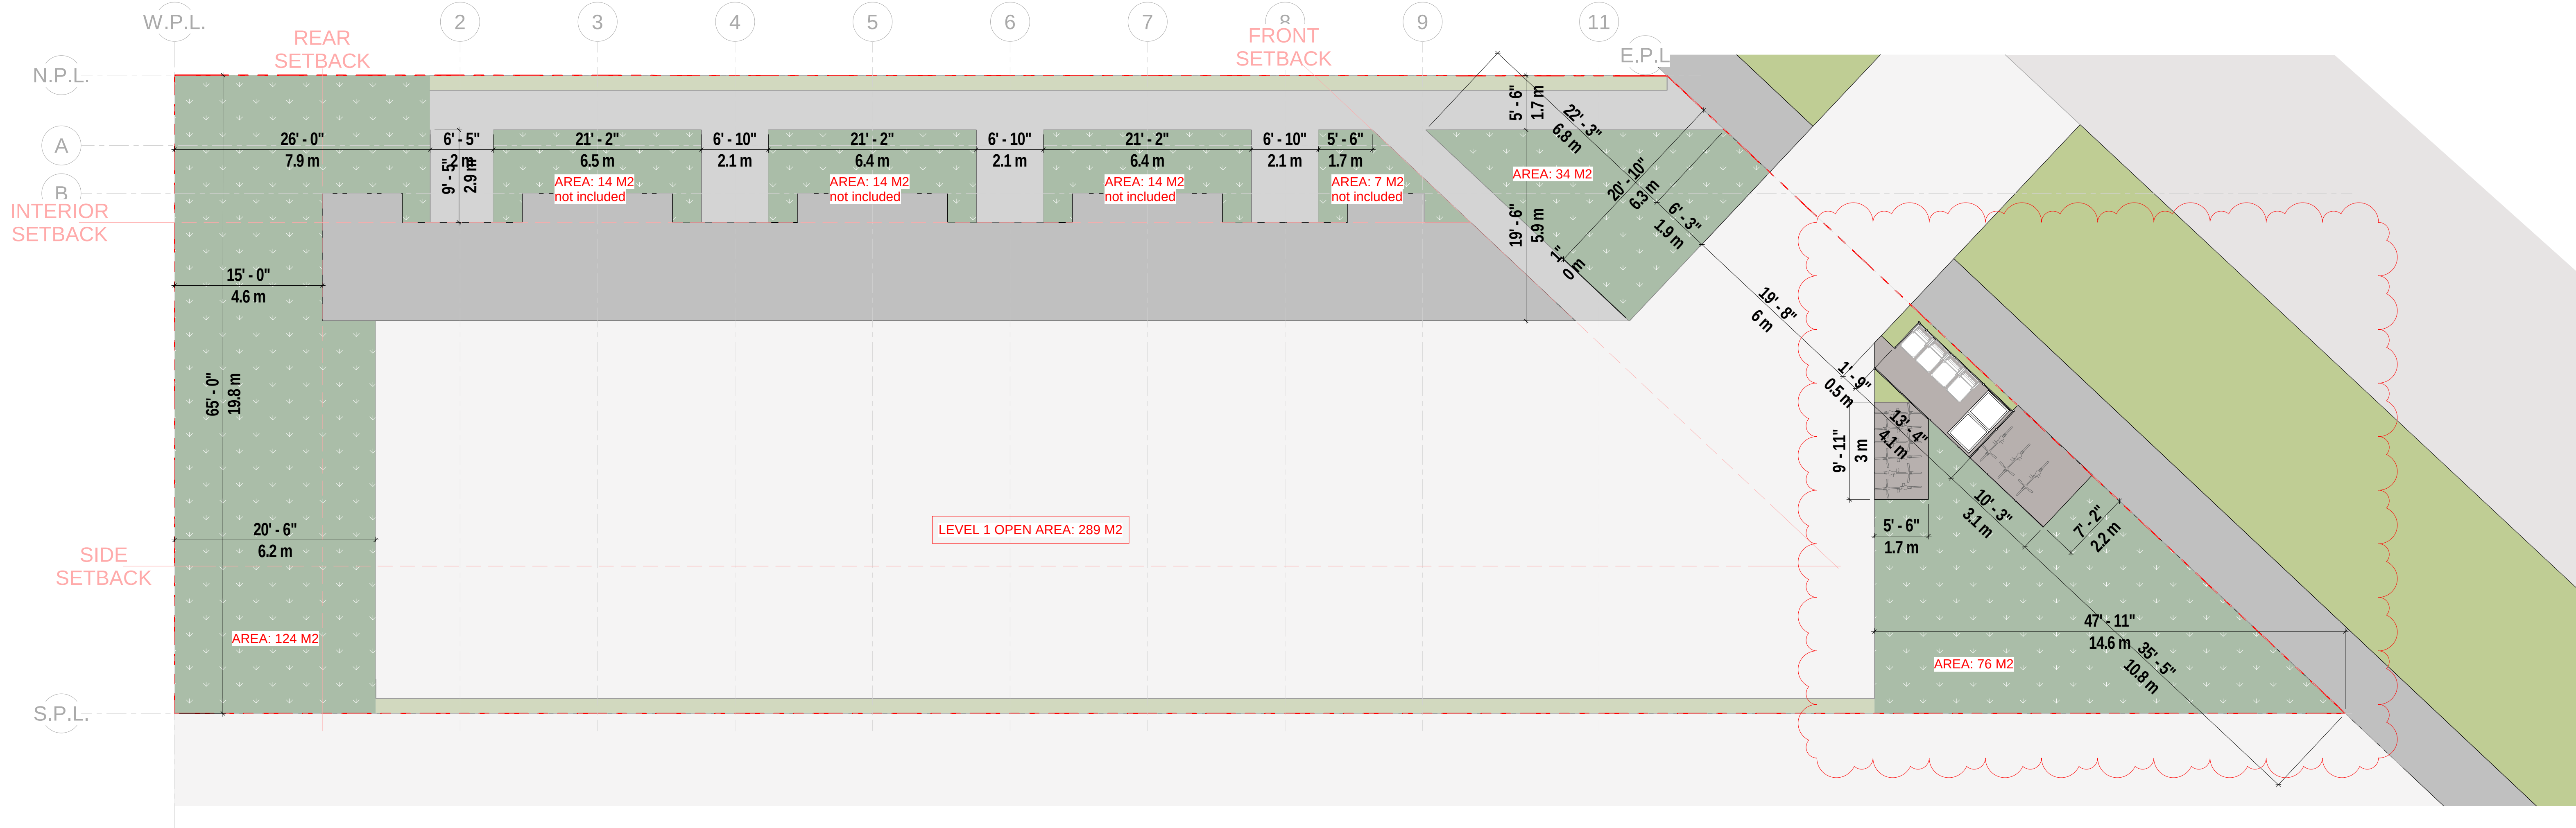

① LEVEL 1 OPEN AREA  
1/8" = 1'-0"

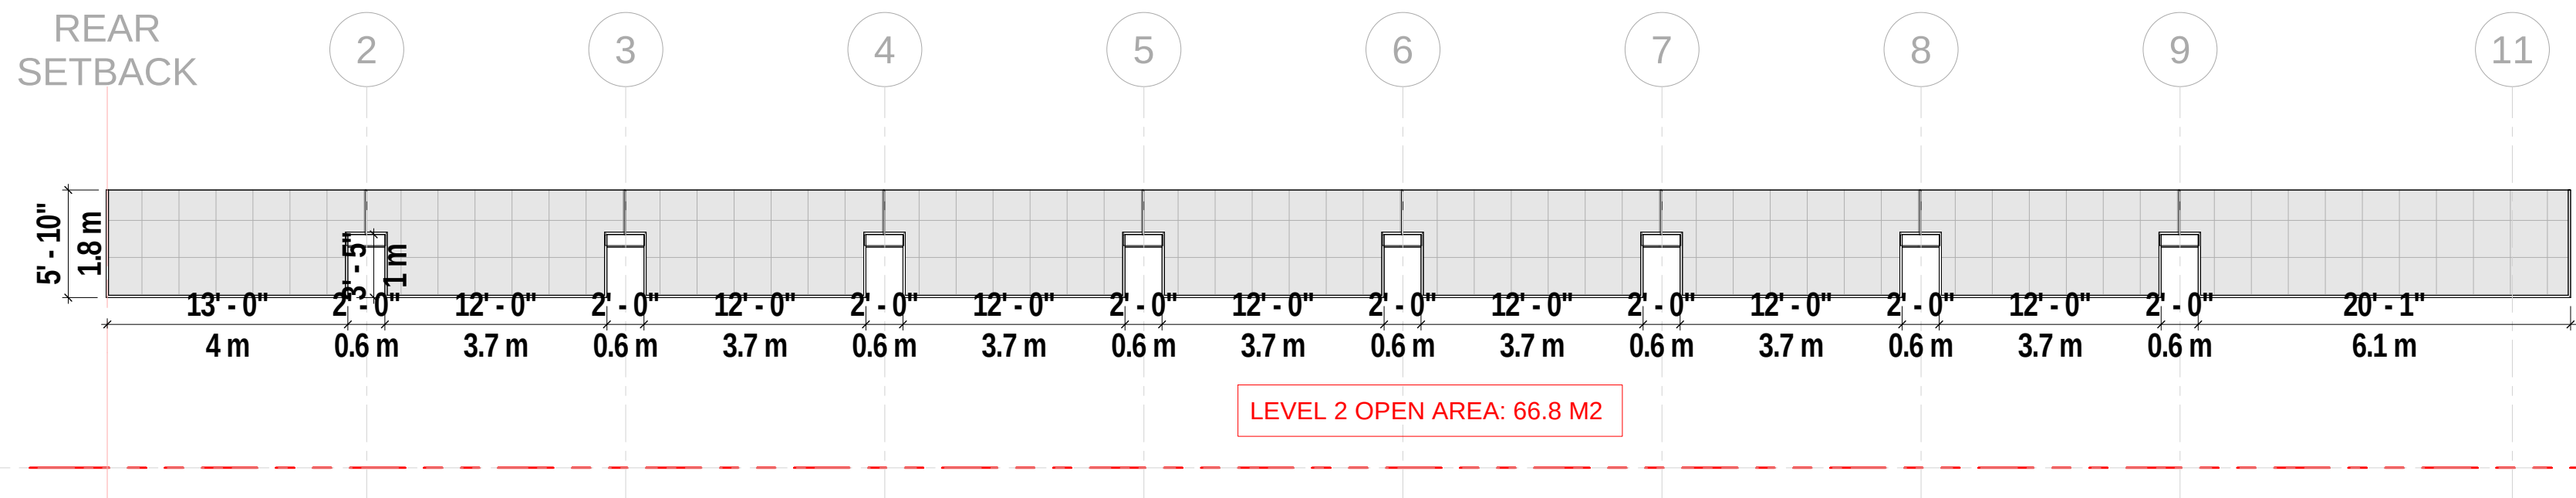

② Level 2 OPEN AREA  
1/8" = 1'-0"

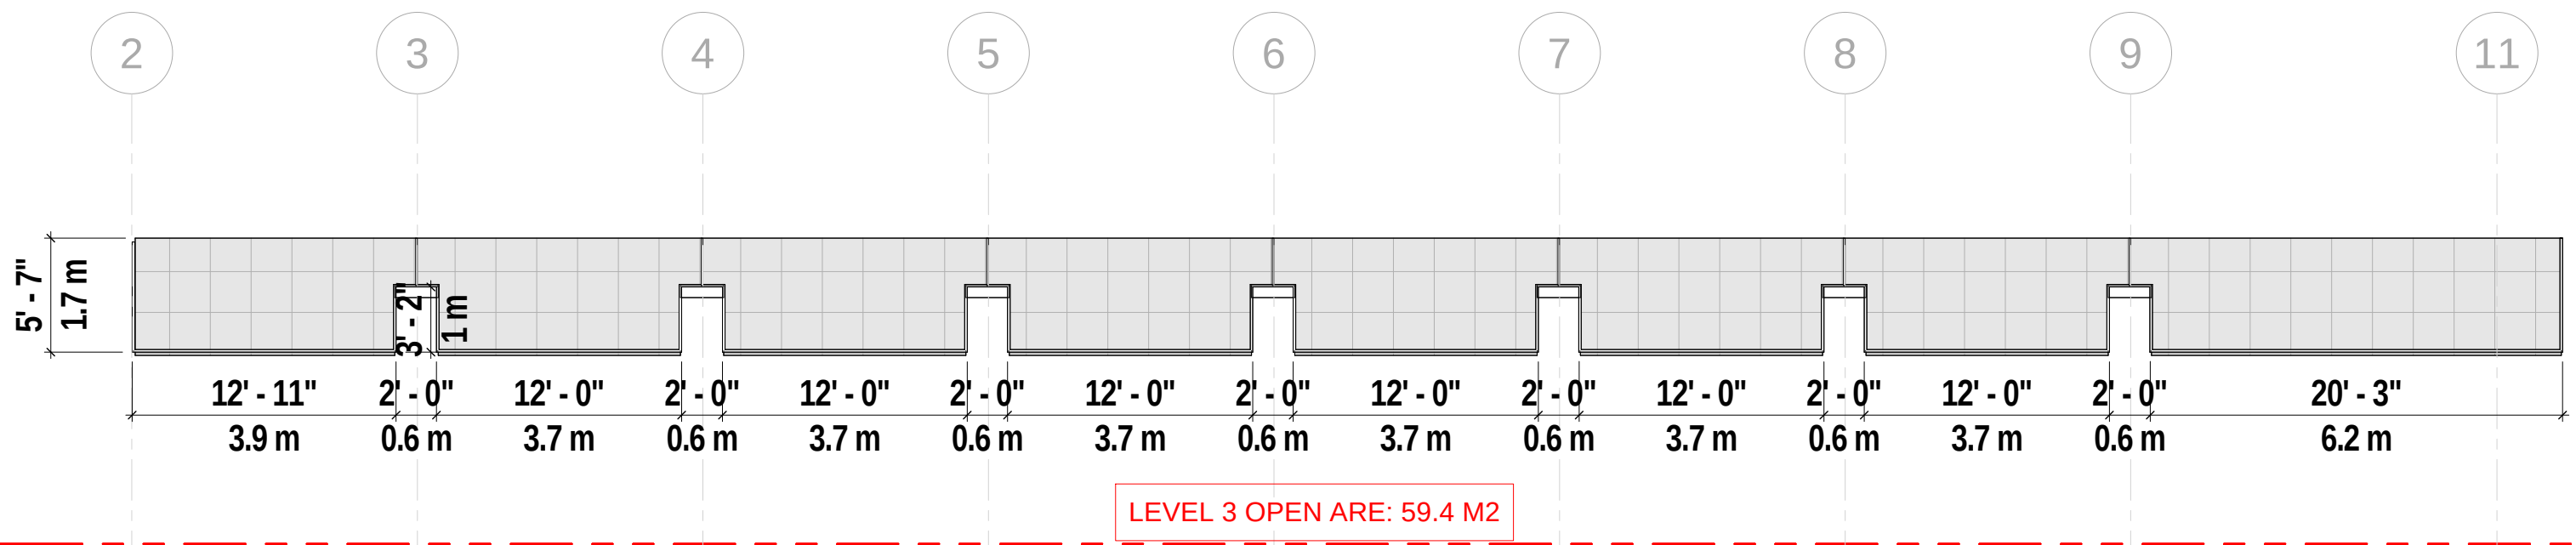

③ THIRD FLOOR  
1/8" = 1'-0"

OPEN AREA CALCULATION:

LOT AREA: 1128.88 M2  
REQUIRED OPEN AREA 30%: 338.66 M2


PROVIDED OPEN AREA:  
LEVEL 1: 124+34+76=234 M2  
LEVEL 2 : 66.8 M2  
LEVEL 3: 59.4 M2

PROVIDED OPEN AREA: 360.2 M2

| No. | Description | Date       |
|-----|-------------|------------|
| 15  | DP Revision | May 2026   |
| 16  | DP Revision | May25,2026 |
|     |             |            |
|     |             |            |
NOTE: THIS DRAWING IS FOR COORDINATION AND/OR REVIEW ONLY AND NOT FOR CONSTRUCTION.  
ALL RIGHTS RESERVED: THIS DRAWING AND ALL THE DESIGN THEREIN IN ANY MEDIA FORMAT ARE THE SOLE AND EXCLUSIVE PROPERTY OF THE ARCHITECT AT ALL TIMES AND MAY NOT BE USED OR REPRODUCED WITHOUT PRIOR WRITTEN CONSENT OF THE ARCHITECT. ARCH D


|                            |                            |                                                      |
|----------------------------|----------------------------|------------------------------------------------------|
| DRAWN BY:<br><br>F.Y.      | SCALE:<br><br>1/8" = 1'-0" | TITLE:<br><br>USABLE OPEN AREA                       |
| CHECKED BY:<br><br>Checker | DATE:<br><br>MAY 2024      | PROJECT:<br><br>384559 BUCKLEY AVENUE<br>SQUAMISH BC |

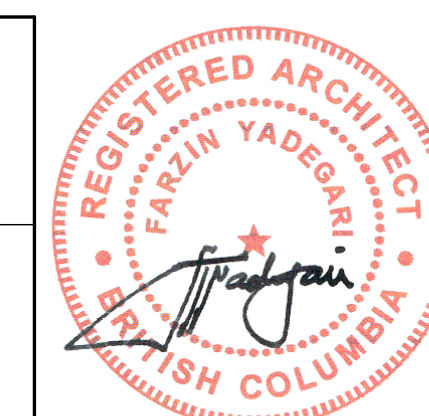

|                          |
|--------------------------|
| DRAWING NO.<br><br>A-1.2 |
|--------------------------|




2026-05-25

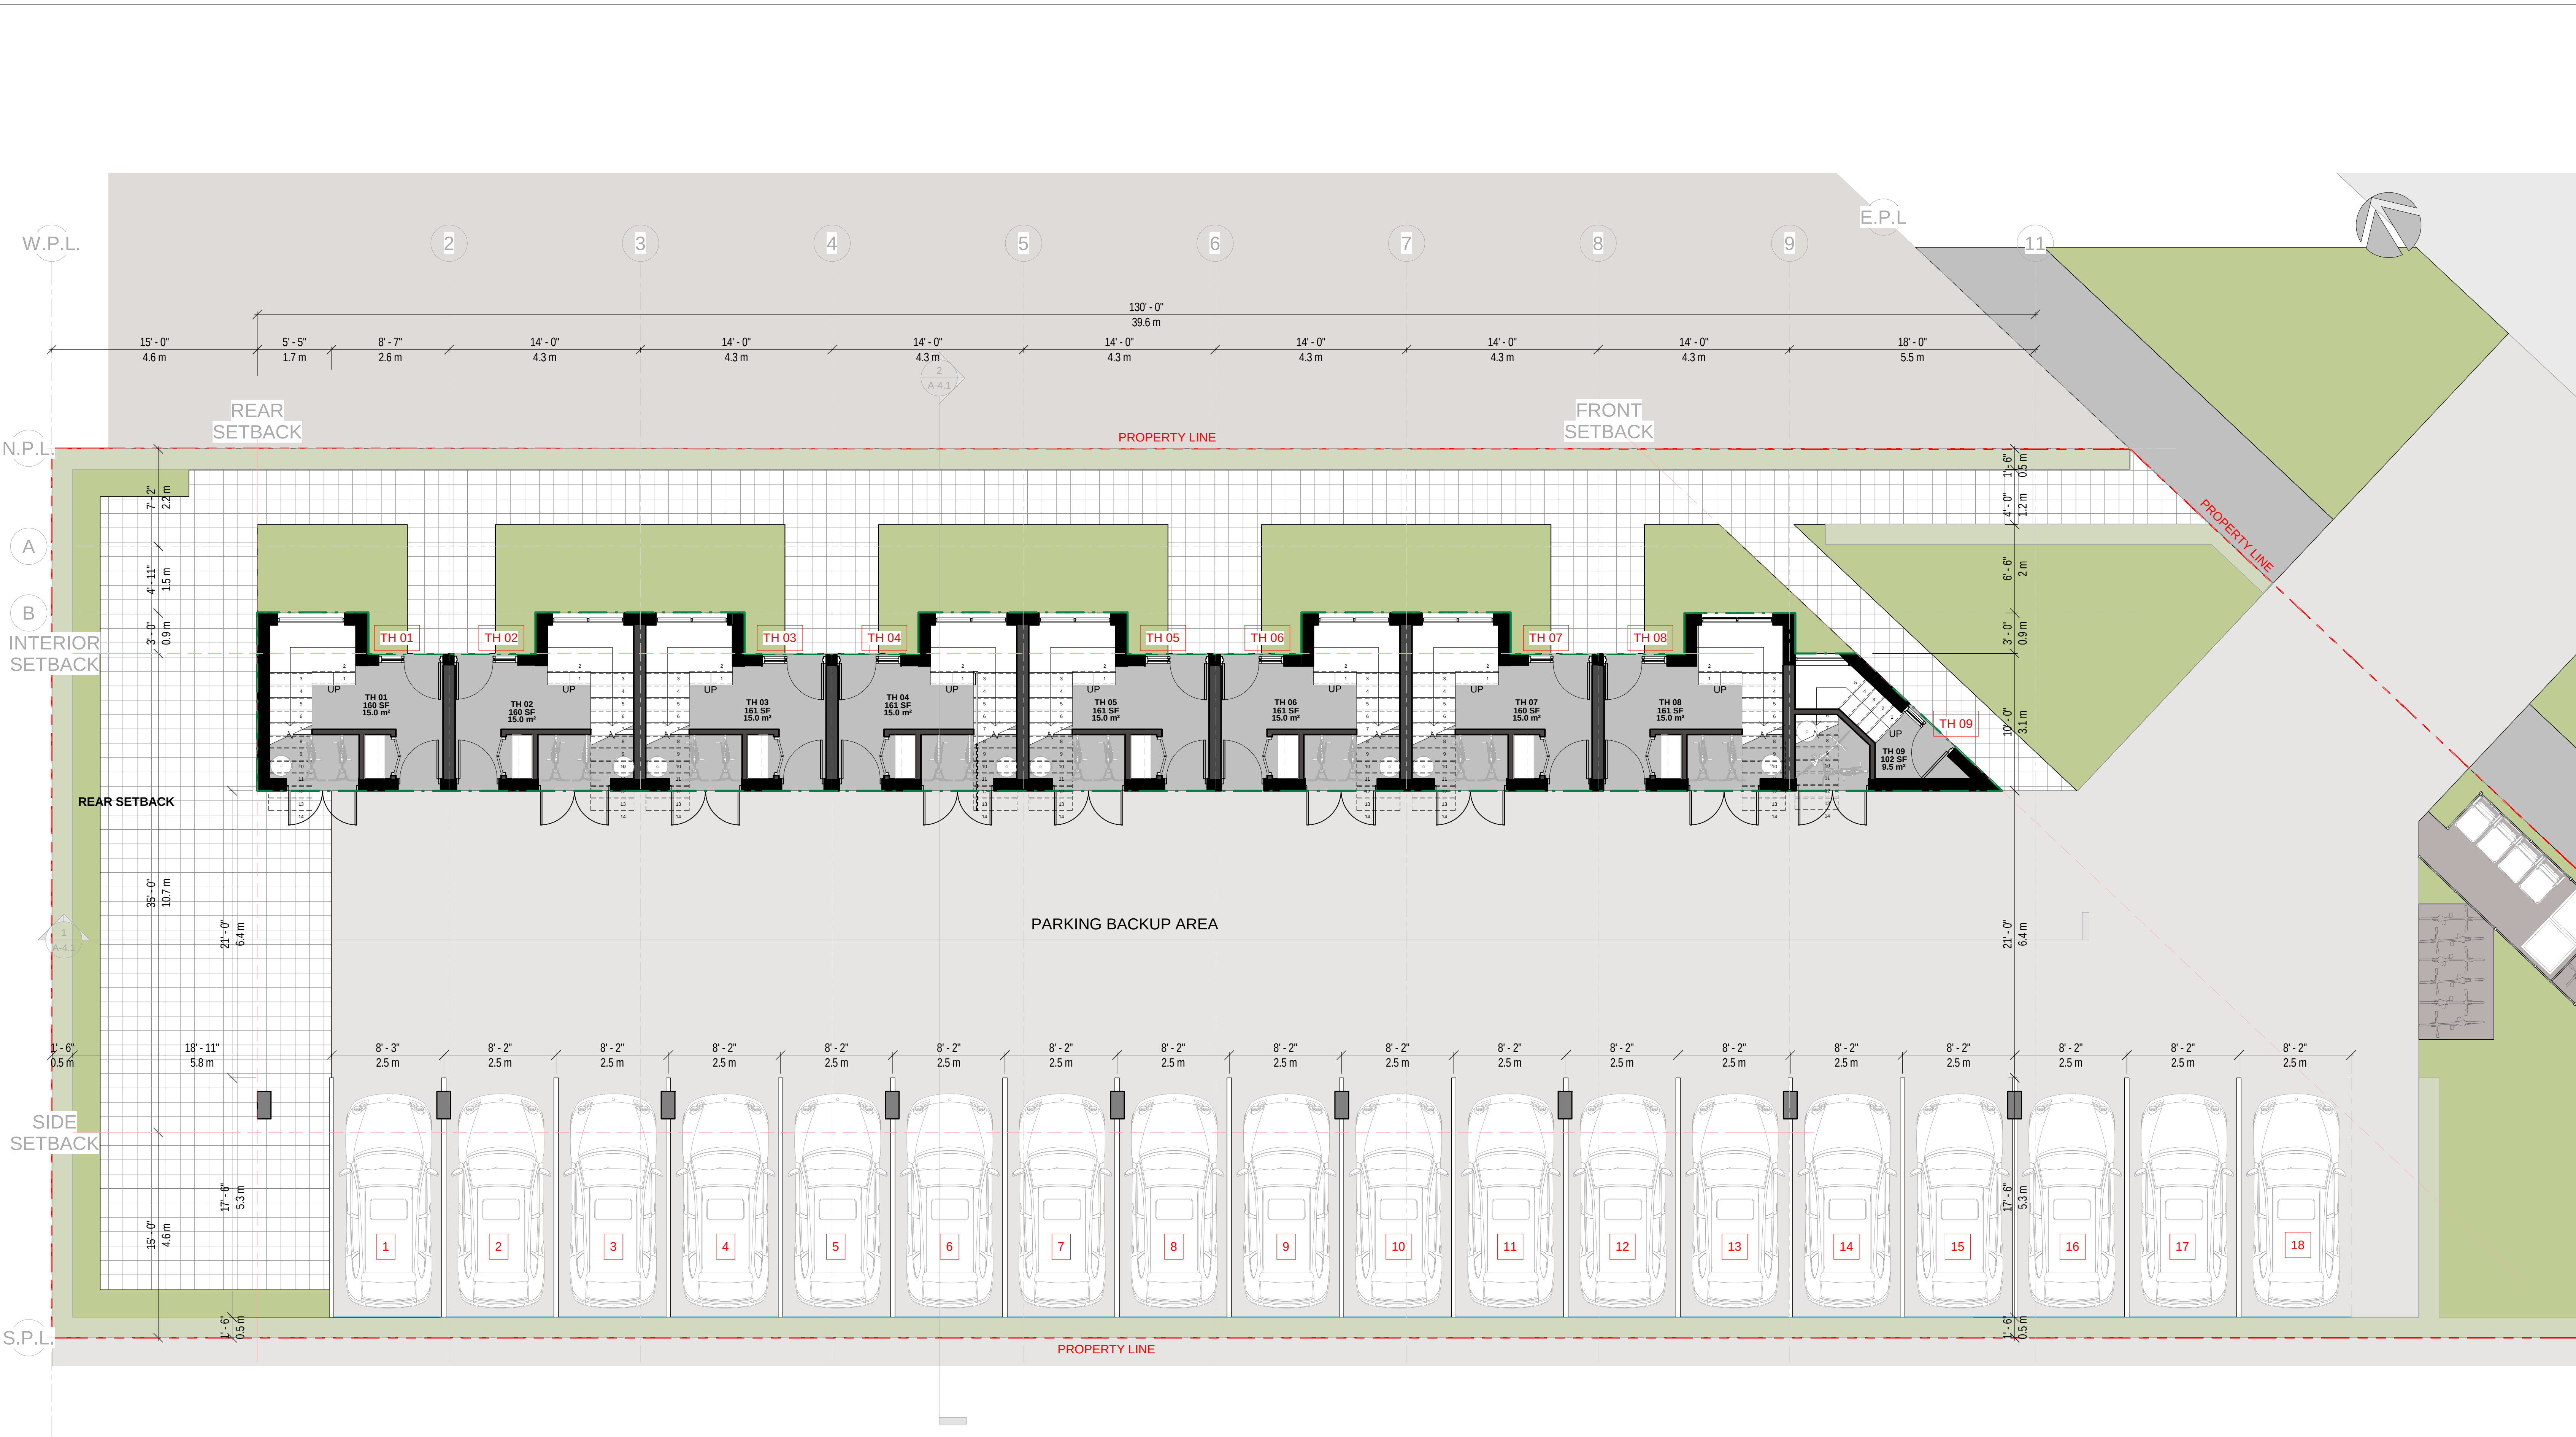

| No. | Description   | Date     |
|-----|---------------|----------|
| 14  | DP Submission | Dec 2025 |
| 15  | DP Revision   | May 2026 |
|     |               |          |
|     |               |          |
|                           |                             |                                                      |
|---------------------------|-----------------------------|------------------------------------------------------|
| DRAWN BY:<br><br>F.Y.     | SCALE:<br><br>3/16" = 1'-0" | TITLE:<br><br>LEVEL 1                                |
| CHECKED BY:<br><br>FYARCH | DATE:<br><br>MAY 2024       | PROJECT:<br><br>384559 BUCKLEY AVENUE<br>SQUAMISH BC |

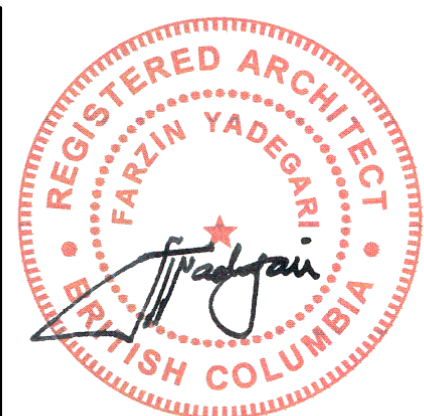

|                          |
|--------------------------|
| DRAWING NO.<br><br>A-2.1 |
|--------------------------|



NOTE: THIS DRAWING IS FOR COORDINATION AND/OR REVIEW ONLY AND NOT FOR CONSTRUCTION. ALL RIGHTS RESERVED. THIS DRAWING AND ALL THE DESIGN THEREIN IN ANY MEDIA FORMAT ARE THE SOLE AND EXCLUSIVE PROPERTY OF THE ARCHITECT AT ALL TIMES AND MAY NOT BE USED OR REPRODUCED WITHOUT PRIOR WRITTEN CONSENT OF THE ARCHITECT. ARCH D

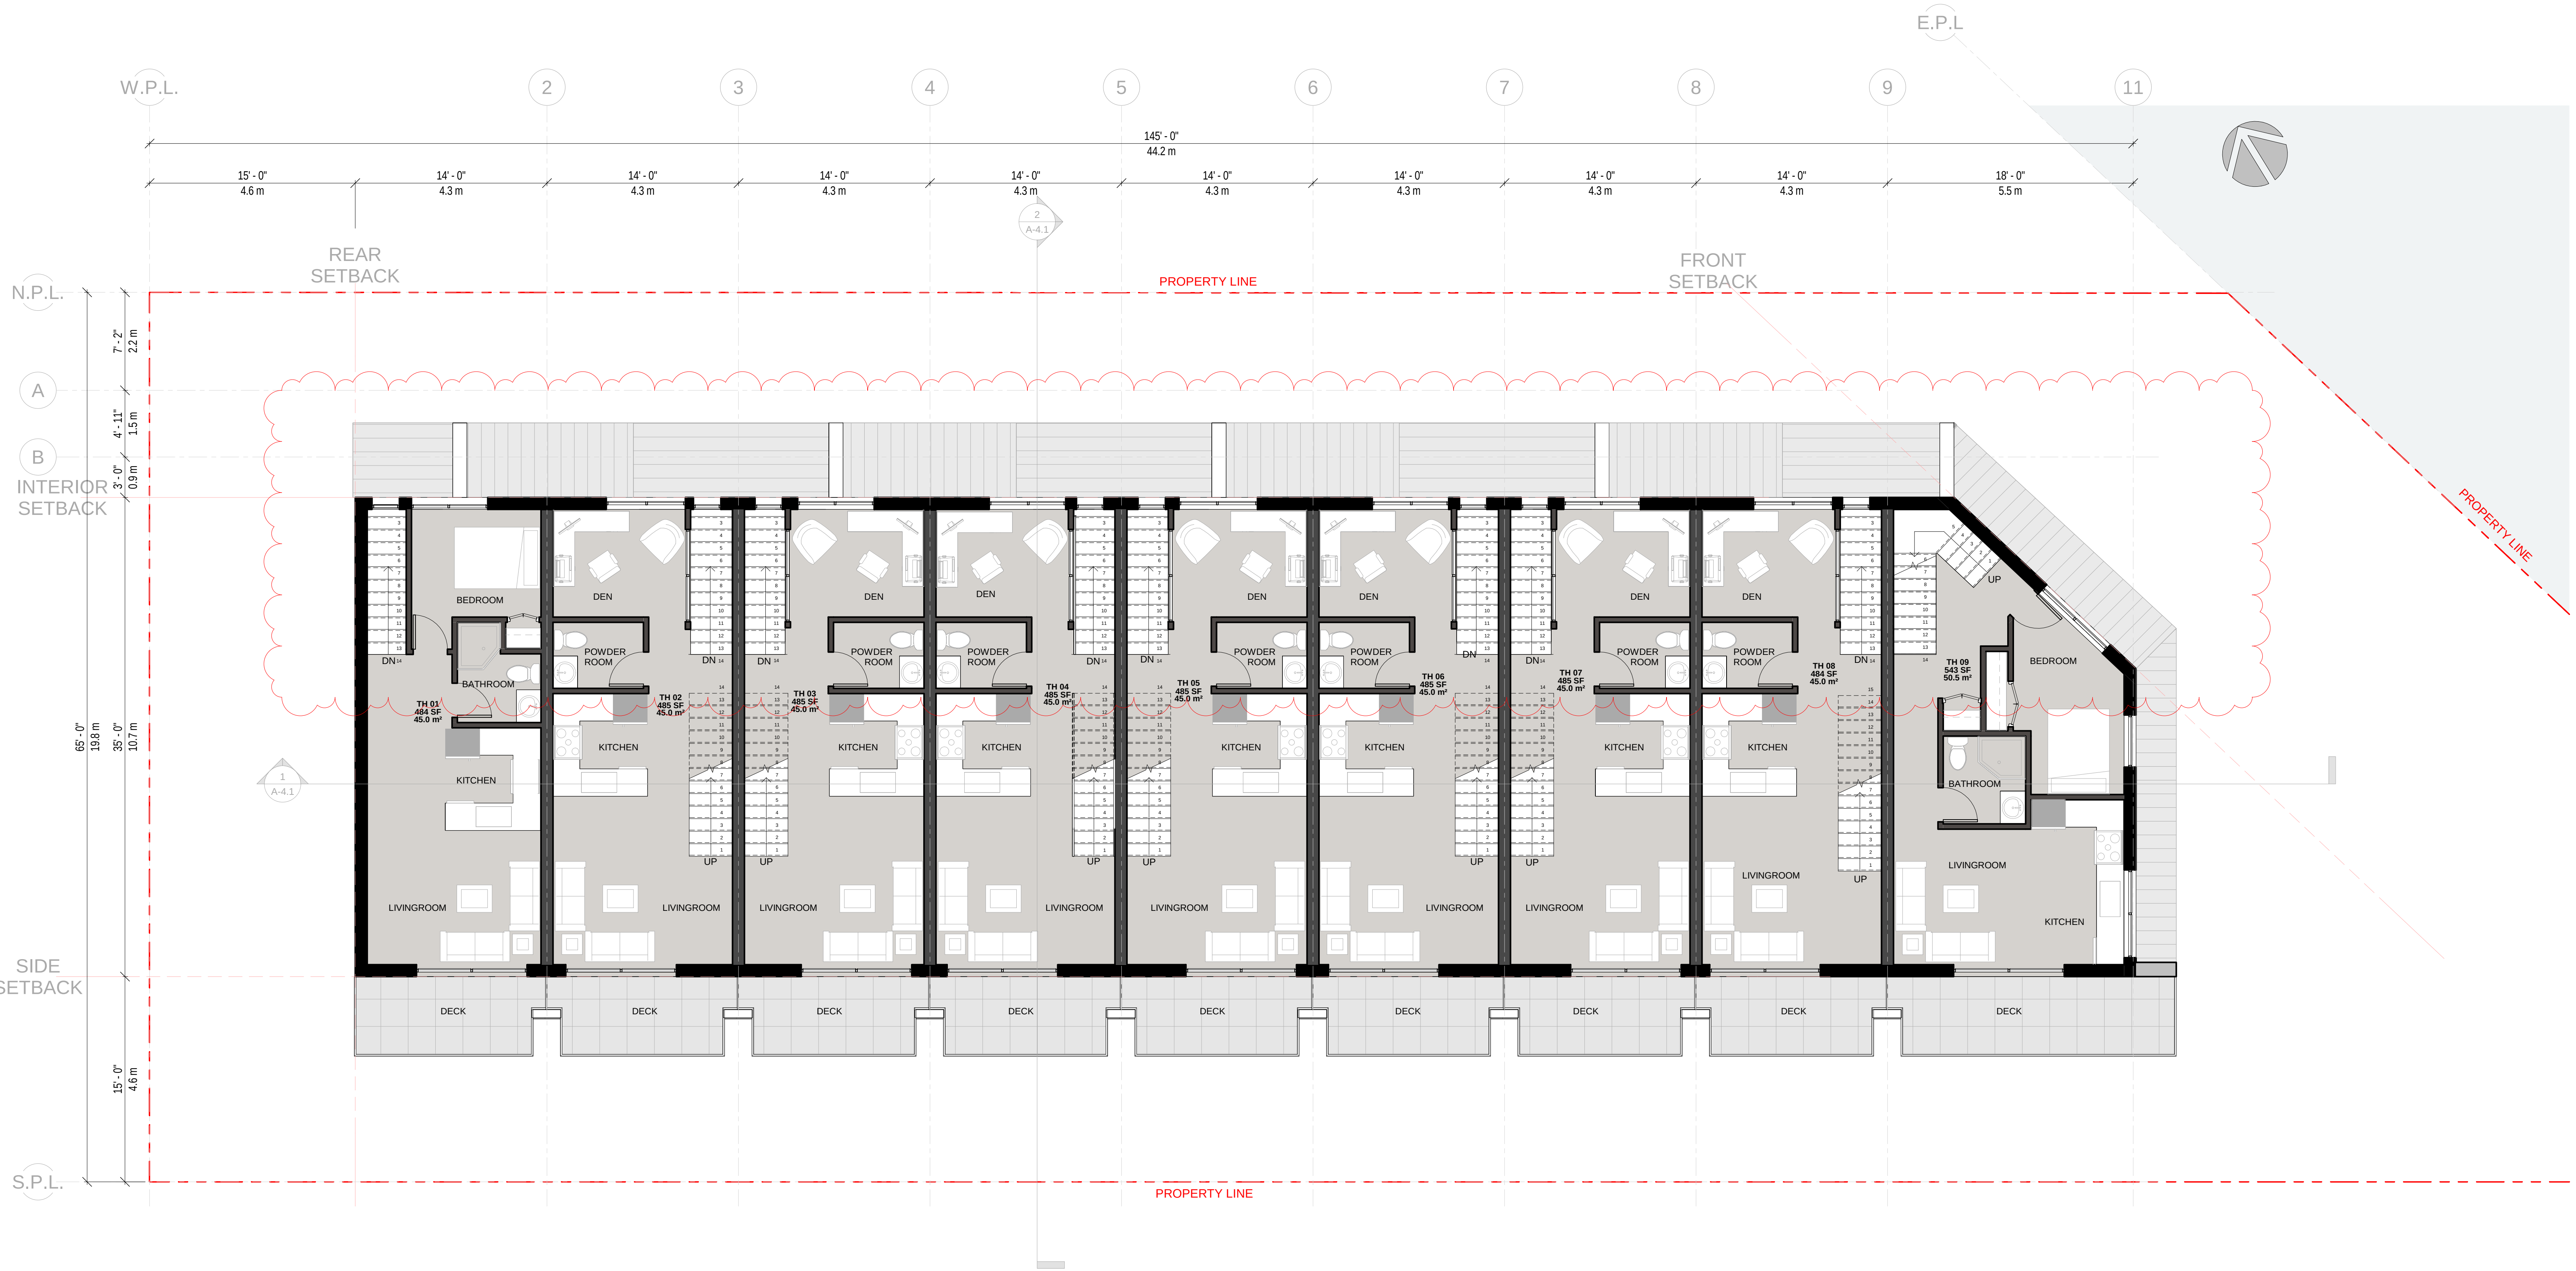

| No. | Description   | Date       |
|-----|---------------|------------|
| 14  | DP Submission | Dec 2025   |
| 15  | DP Revision   | May 2026   |
| 16  | DP Revision   | May25,2026 |
|     |               |            |
|     |               |            |
DRAWN BY:  
  
F.Y.

CHECKED BY:  
  
F.Y.

SCALE:  
  
3/16" = 1'-0"

DATE:  
  
MAY 2024

TITLE:  
  
LEVEL 2

PROJECT:  
  
384559 BUCKLEY AVENUE  
SQUAMISH BC




2026-05-25

DRAWING NO.

A-2.2

FARZIN  
YADEGARI  
ARCHITECT INC.


300 2240 CHIPPENDALE  
ROAD WEST VANCOUVER, B.C.

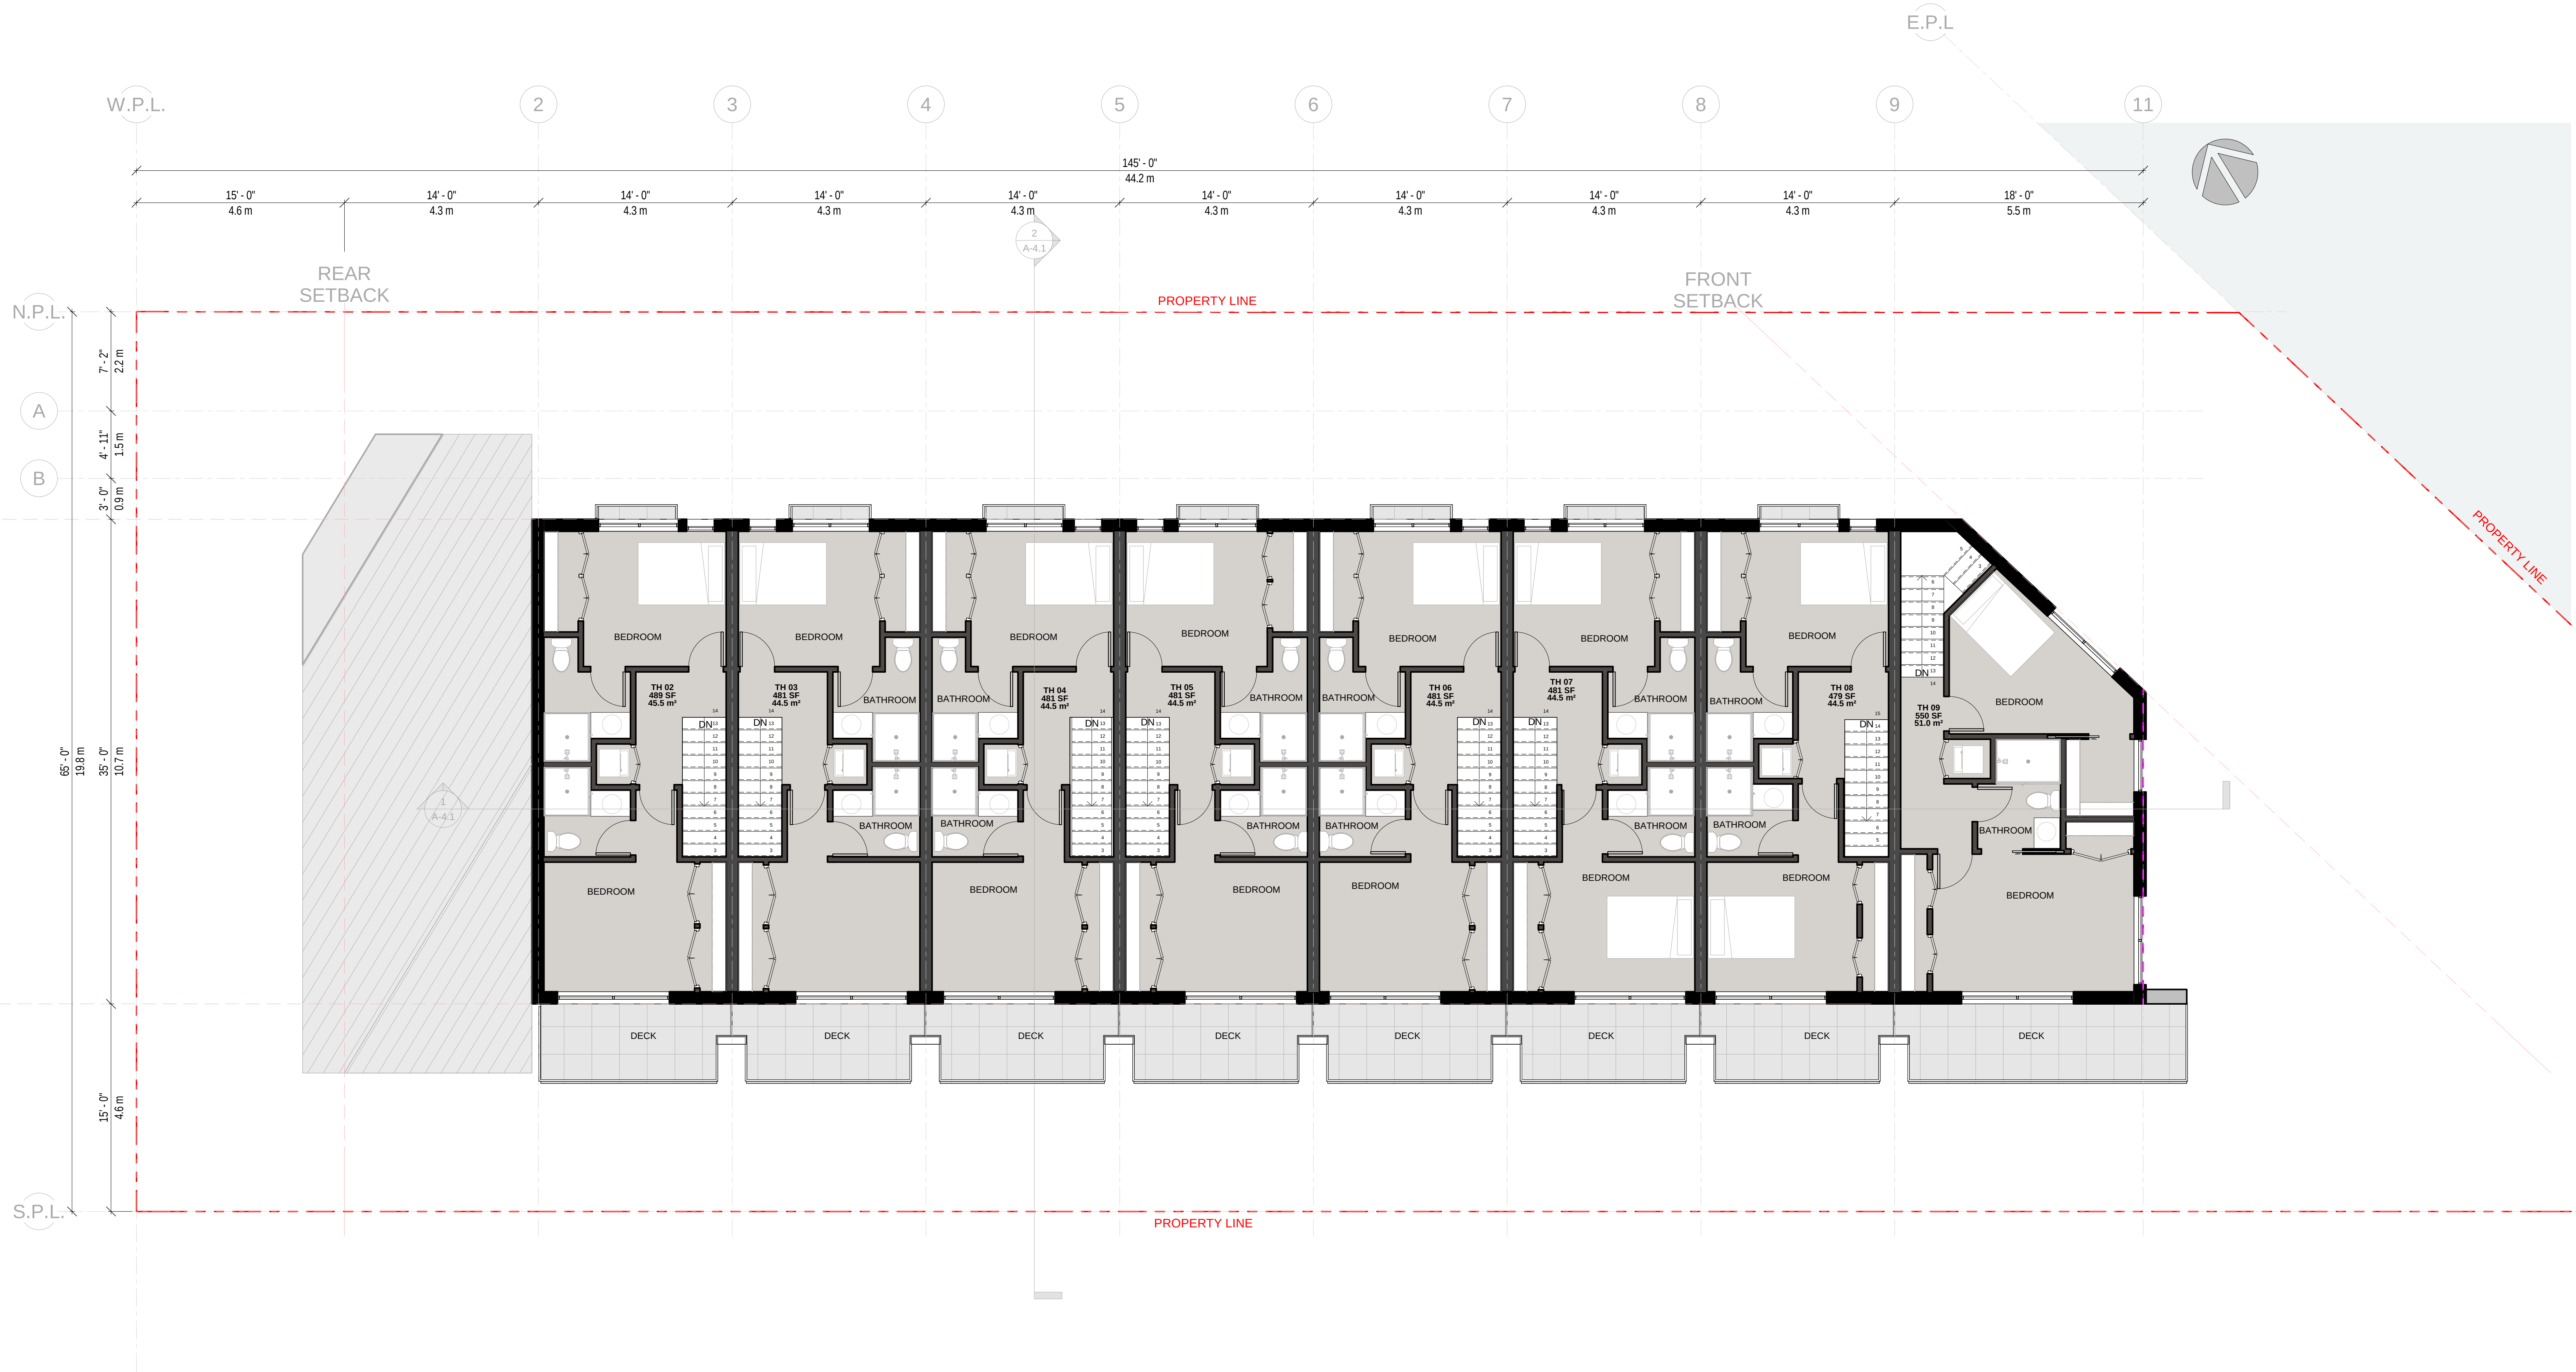

| No. | Description   | Date     |
|-----|---------------|----------|
| 14  | DP Submission | Dec 2025 |
|     |               |          |
|     |               |          |
NOTE: THIS DRAWING IS FOR COORDINATION AND/OR REVIEW ONLY AND NOT FOR CONSTRUCTION. ALL RIGHTS RESERVED. THIS DRAWING AND ALL THE DESIGN THEREIN IN ANY MEDIA FORMAT ARE THE SOLE AND EXCLUSIVE PROPERTY OF THE ARCHITECT AT ALL TIMES AND MAY NOT BE USED OR REPRODUCED WITHOUT PRIOR WRITTEN CONSENT OF THE ARCHITECT. ARCH 5

|                                  |                             |                                                      |
|----------------------------------|-----------------------------|------------------------------------------------------|
| DRAWN BY:<br><br>F.Y.            | SCALE:<br><br>3/16" = 1'-0" | TITLE:<br><br>LEVEL 3                                |
| CHECKED BY:<br><br>F.Y. & HR.EB. | DATE:<br><br>MAY 2024       | PROJECT:<br><br>384559 BUCKLEY AVENUE<br>SQUAMISH BC |

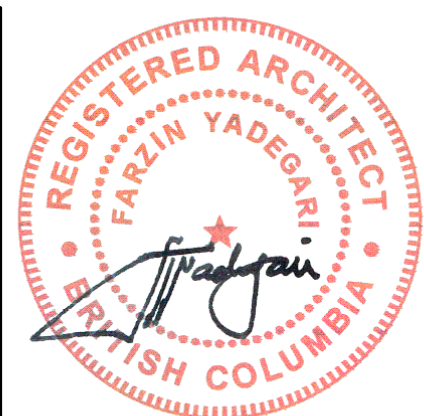


|                          |
|--------------------------|
| DRAWING NO.<br><br>A-2.3 |
|--------------------------|

FARZIN  
YADEGARI  
ARCHITECT INC.

300 - 2240 CHIPPENDALE  
ROAD WEST VANCOUVER, B.C.  
V7S 3J5 T 778 340 4142  
WWW.FYARCH.CA

2026-05-25

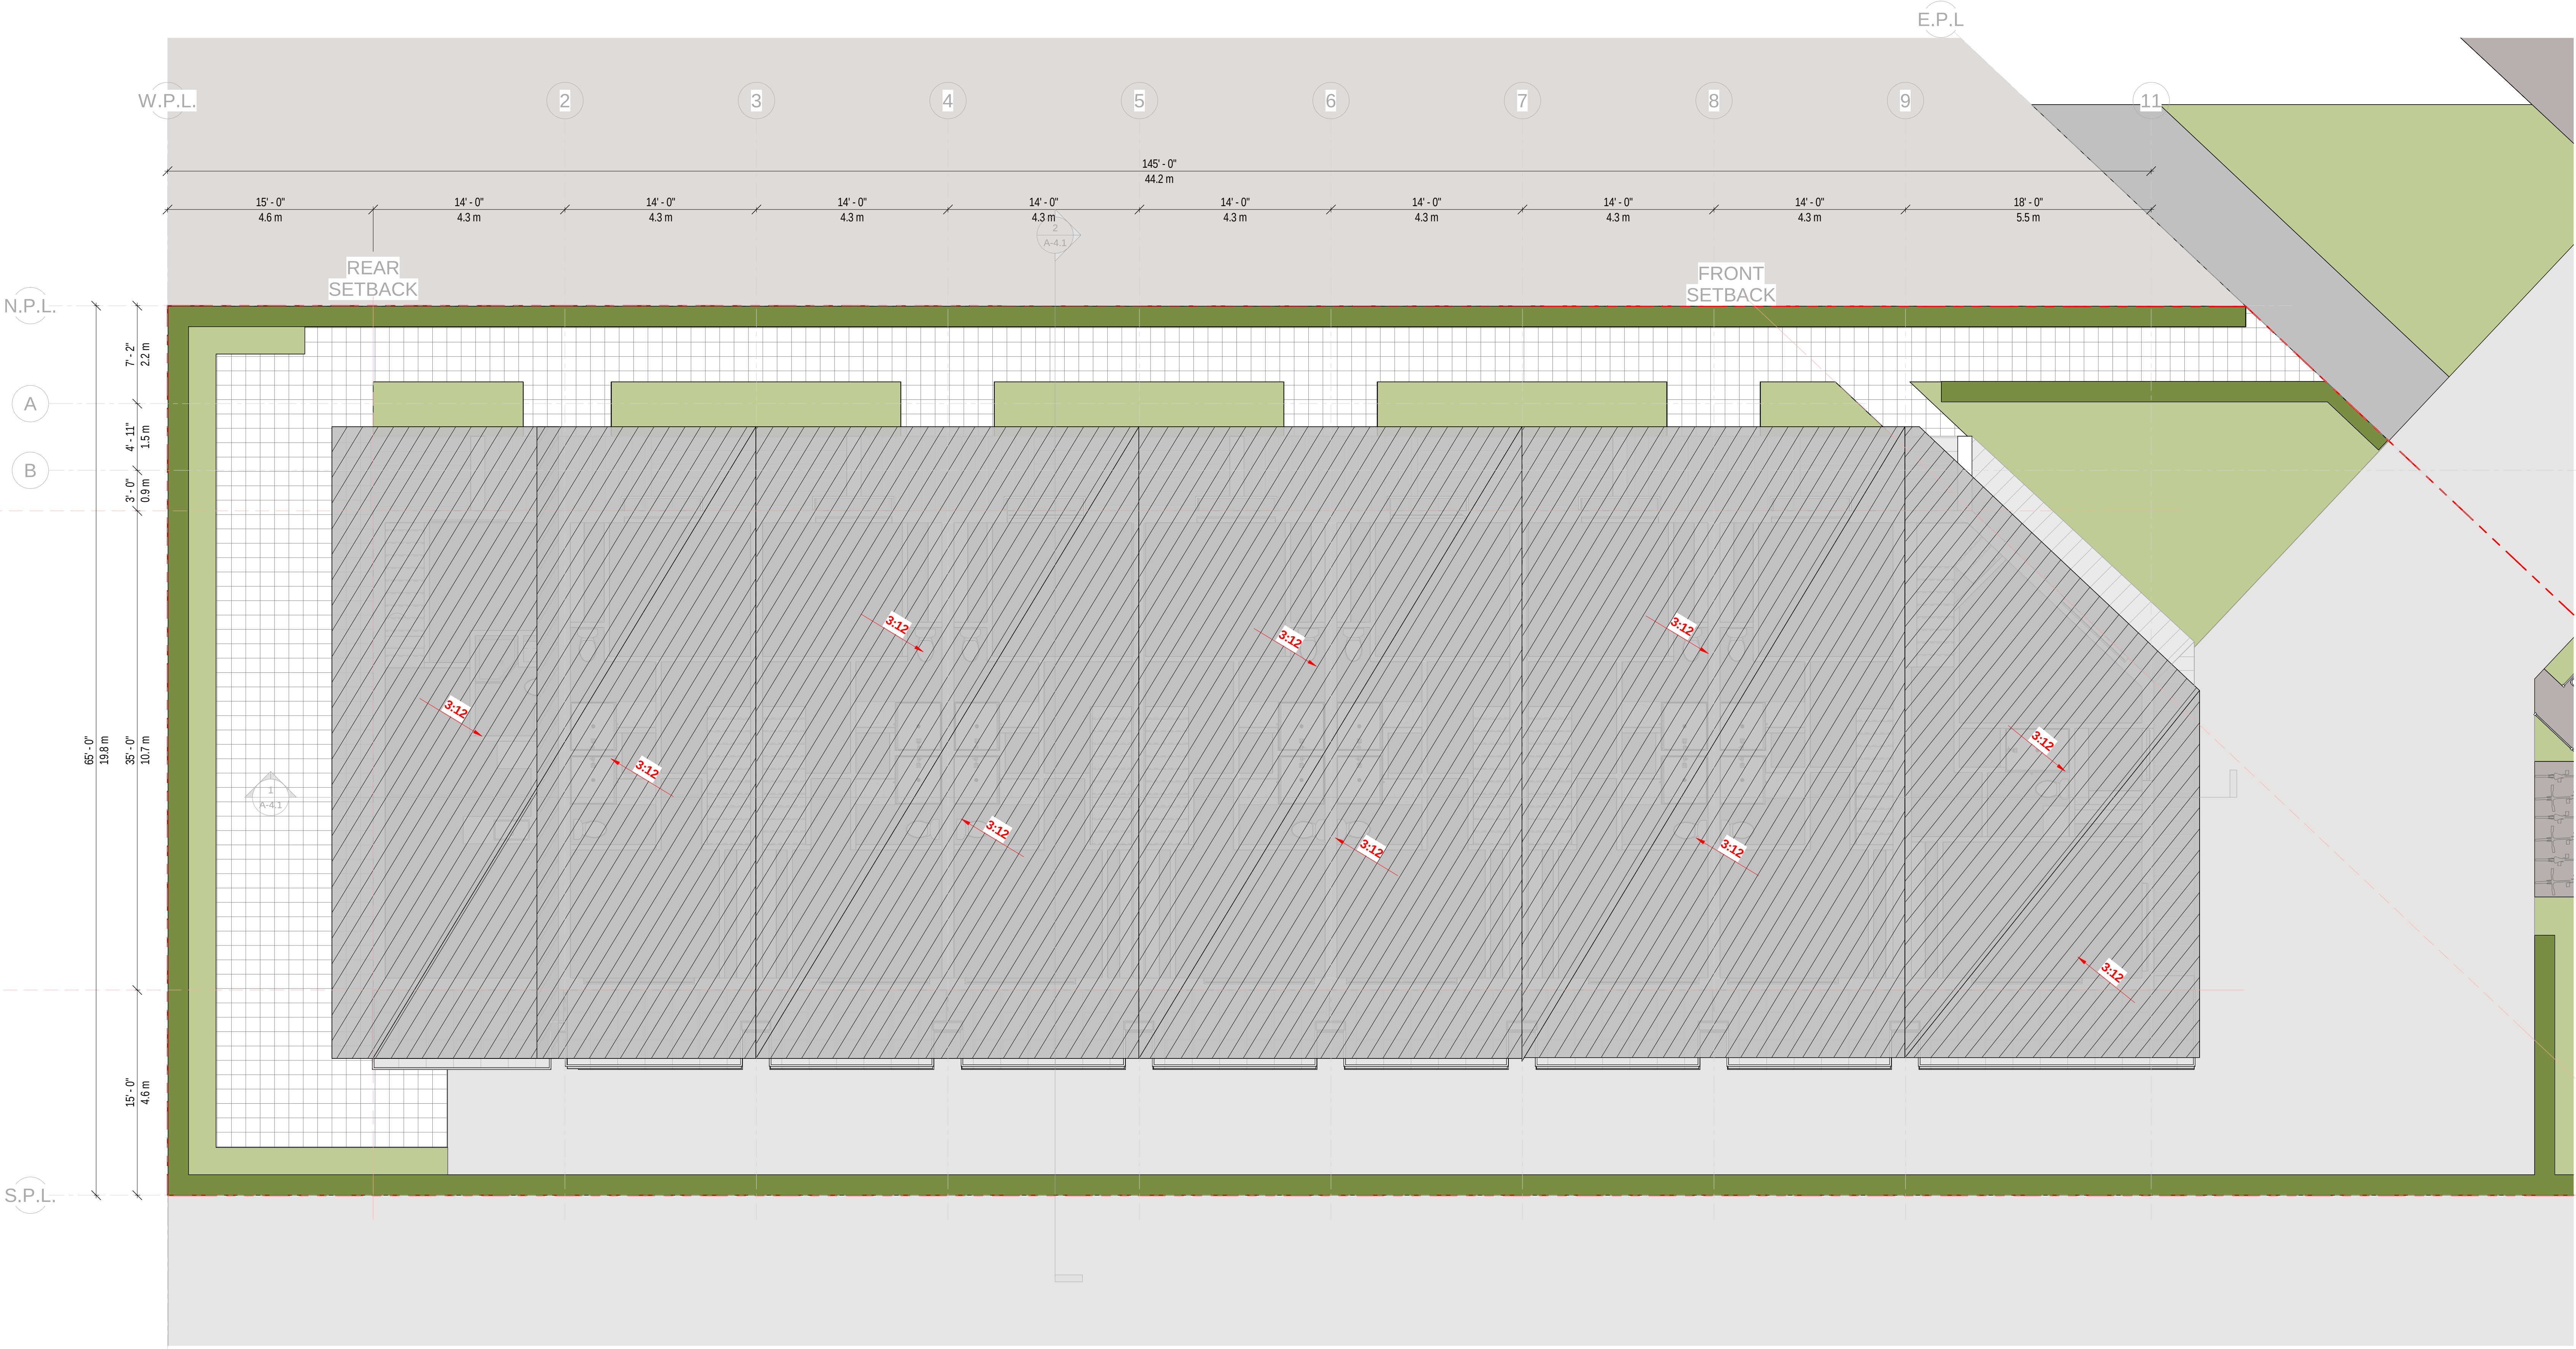

| No. | Description   | Date     |
|-----|---------------|----------|
| 14  | DP Submission | Dec 2025 |
|     |               |          |
|     |               |          |
NOTE: THIS DRAWING IS FOR COORDINATION AND/OR REVIEW ONLY AND NOT FOR CONSTRUCTION. ALL RIGHTS RESERVED. THIS DRAWING AND ALL THE DESIGN THEREIN IN ANY MEDIA FORMAT ARE THE SOLE AND EXCLUSIVE PROPERTY OF THE ARCHITECT AT ALL TIMES AND MAY NOT BE USED OR REPRODUCED WITHOUT PRIOR WRITTEN CONSENT OF THE ARCHITECT. ARCH D

|                                  |                             |                                                      |
|----------------------------------|-----------------------------|------------------------------------------------------|
| DRAWN BY:<br><br>F.Y.            | SCALE:<br><br>3/16" = 1'-0" | TITLE:<br><br>ROOF PLAN                              |
| CHECKED BY:<br><br>F.Y. & HR.EB. | DATE:<br><br>MAY 2024       | PROJECT:<br><br>384559 BUCKLEY AVENUE<br>SQUAMISH BC |





|                          |
|--------------------------|
| DRAWING NO.<br><br>A-2.4 |
|--------------------------|




300 - 2240 CHIPPENDALE  
ROAD WEST VANCOUVER, B.C.  
V7S 3J5 T 778 340 4142  
WWW.FYARCH.CA

2026-05-25

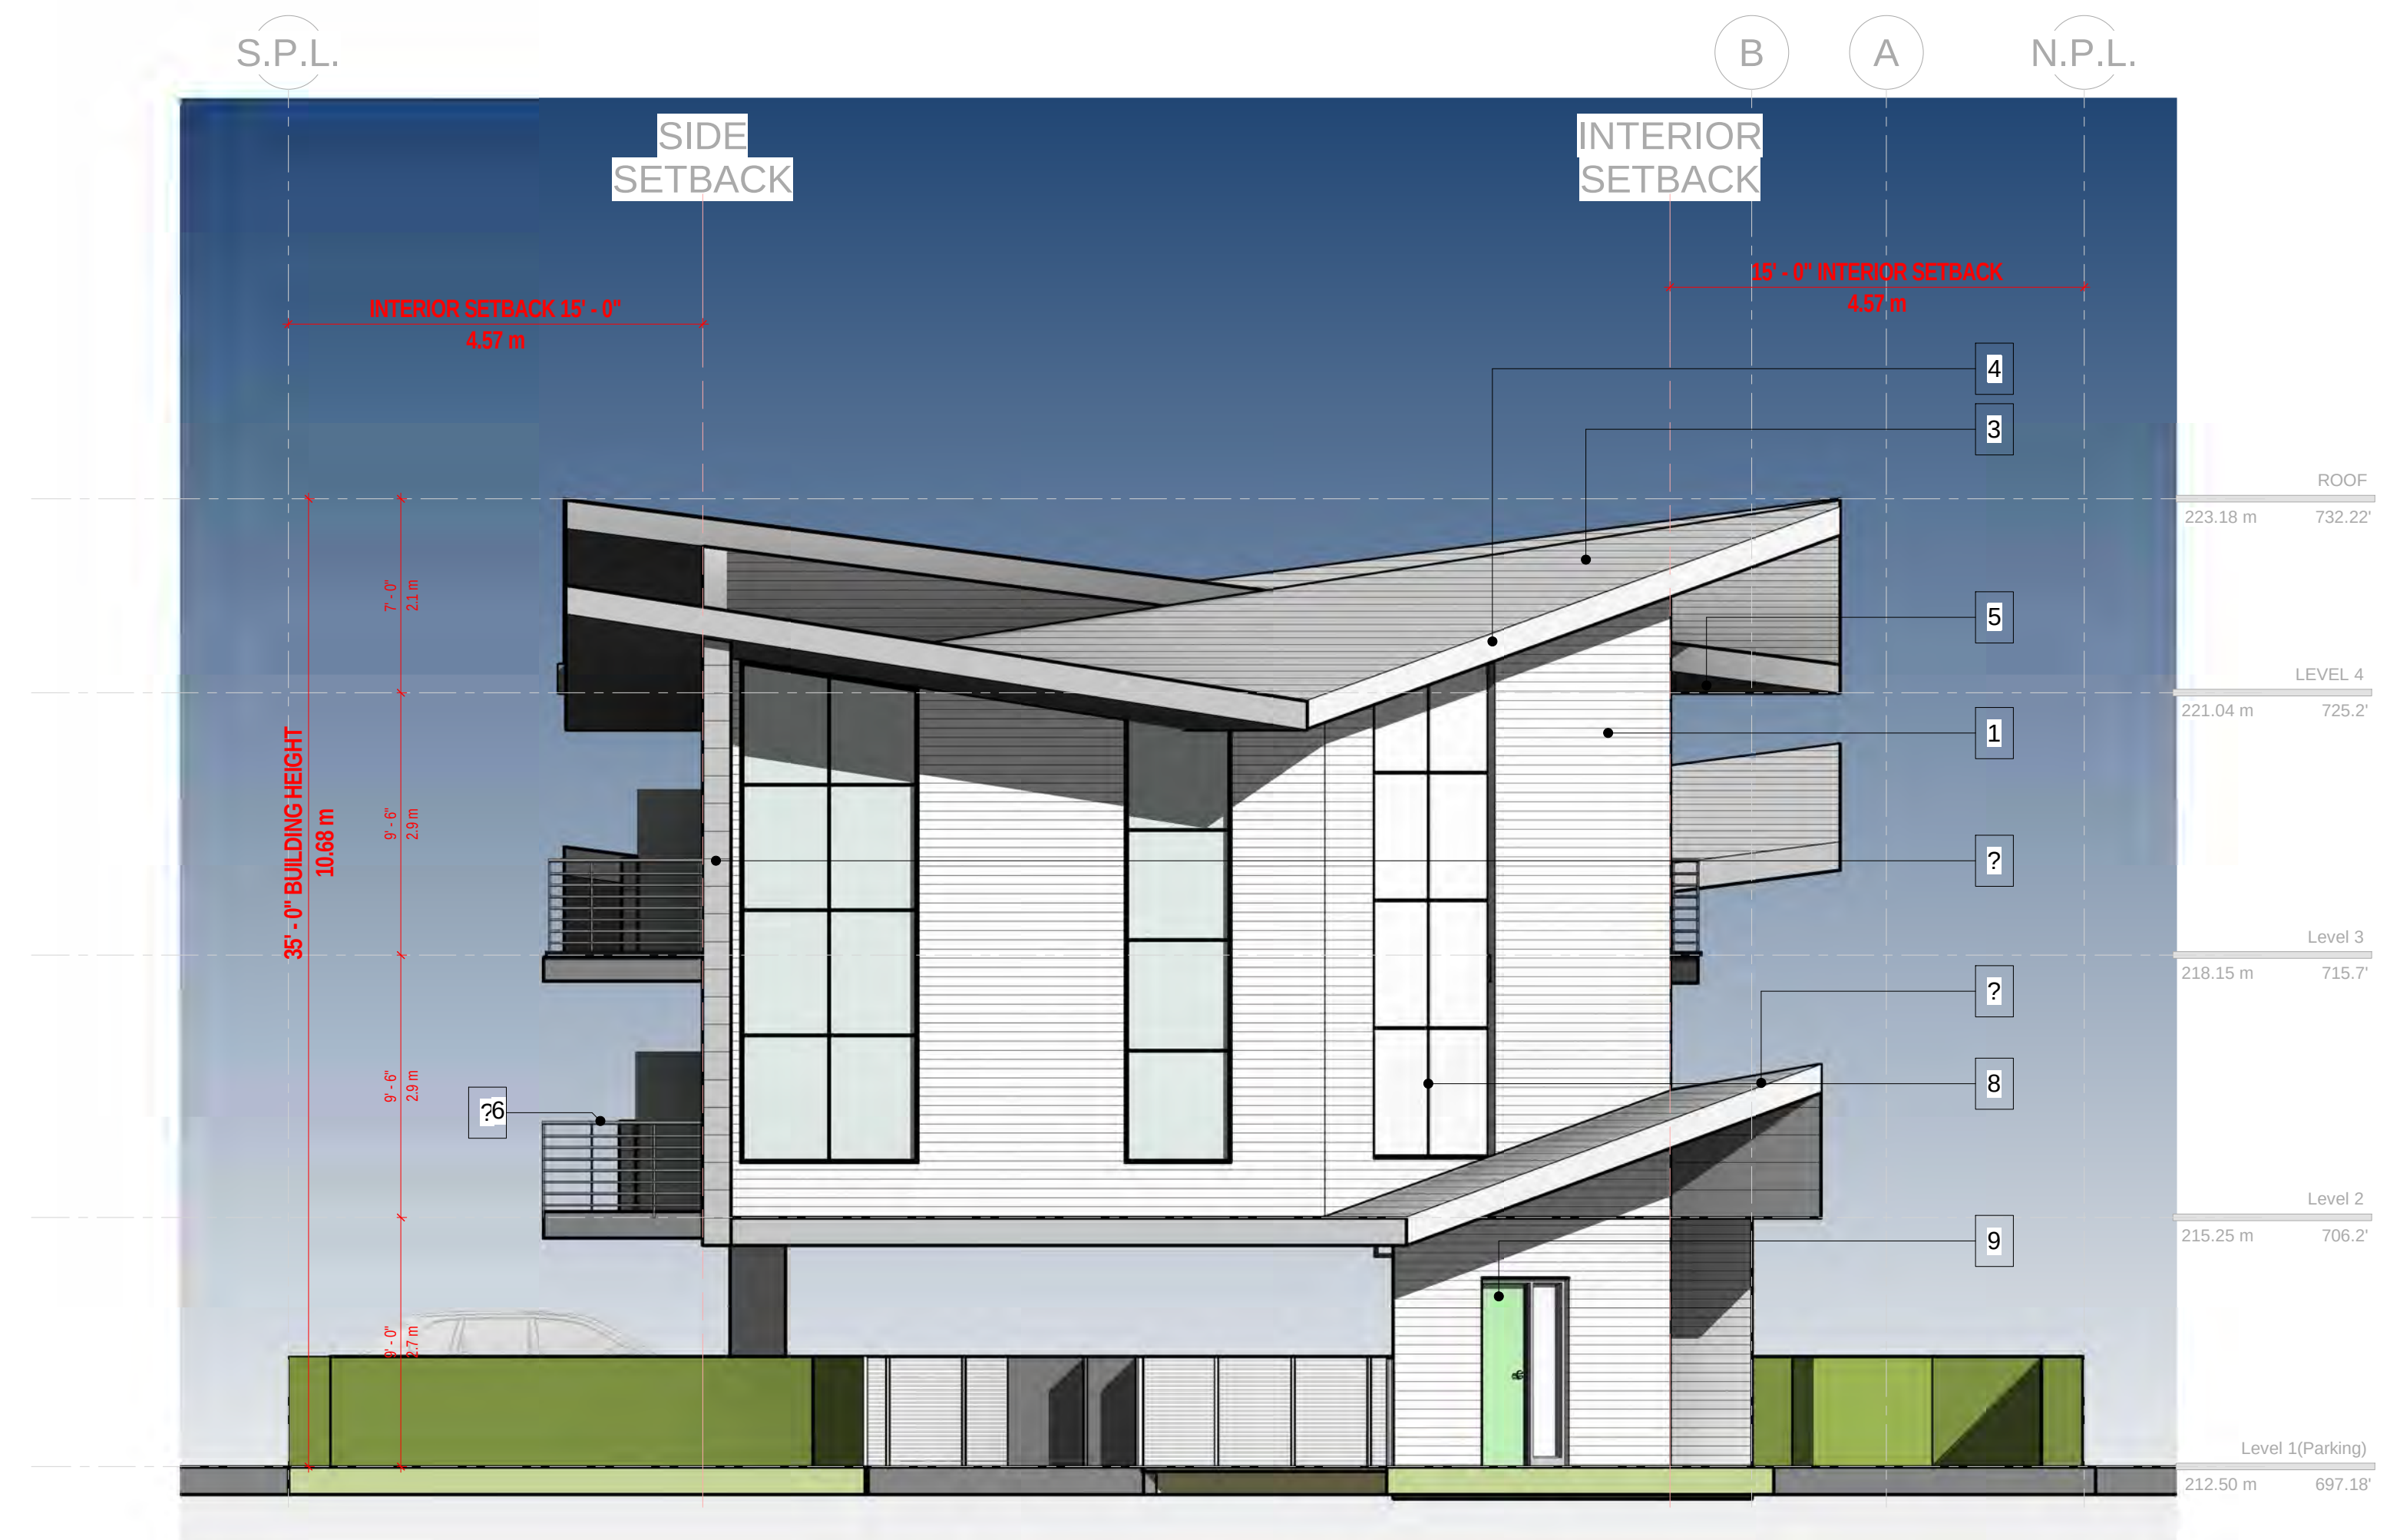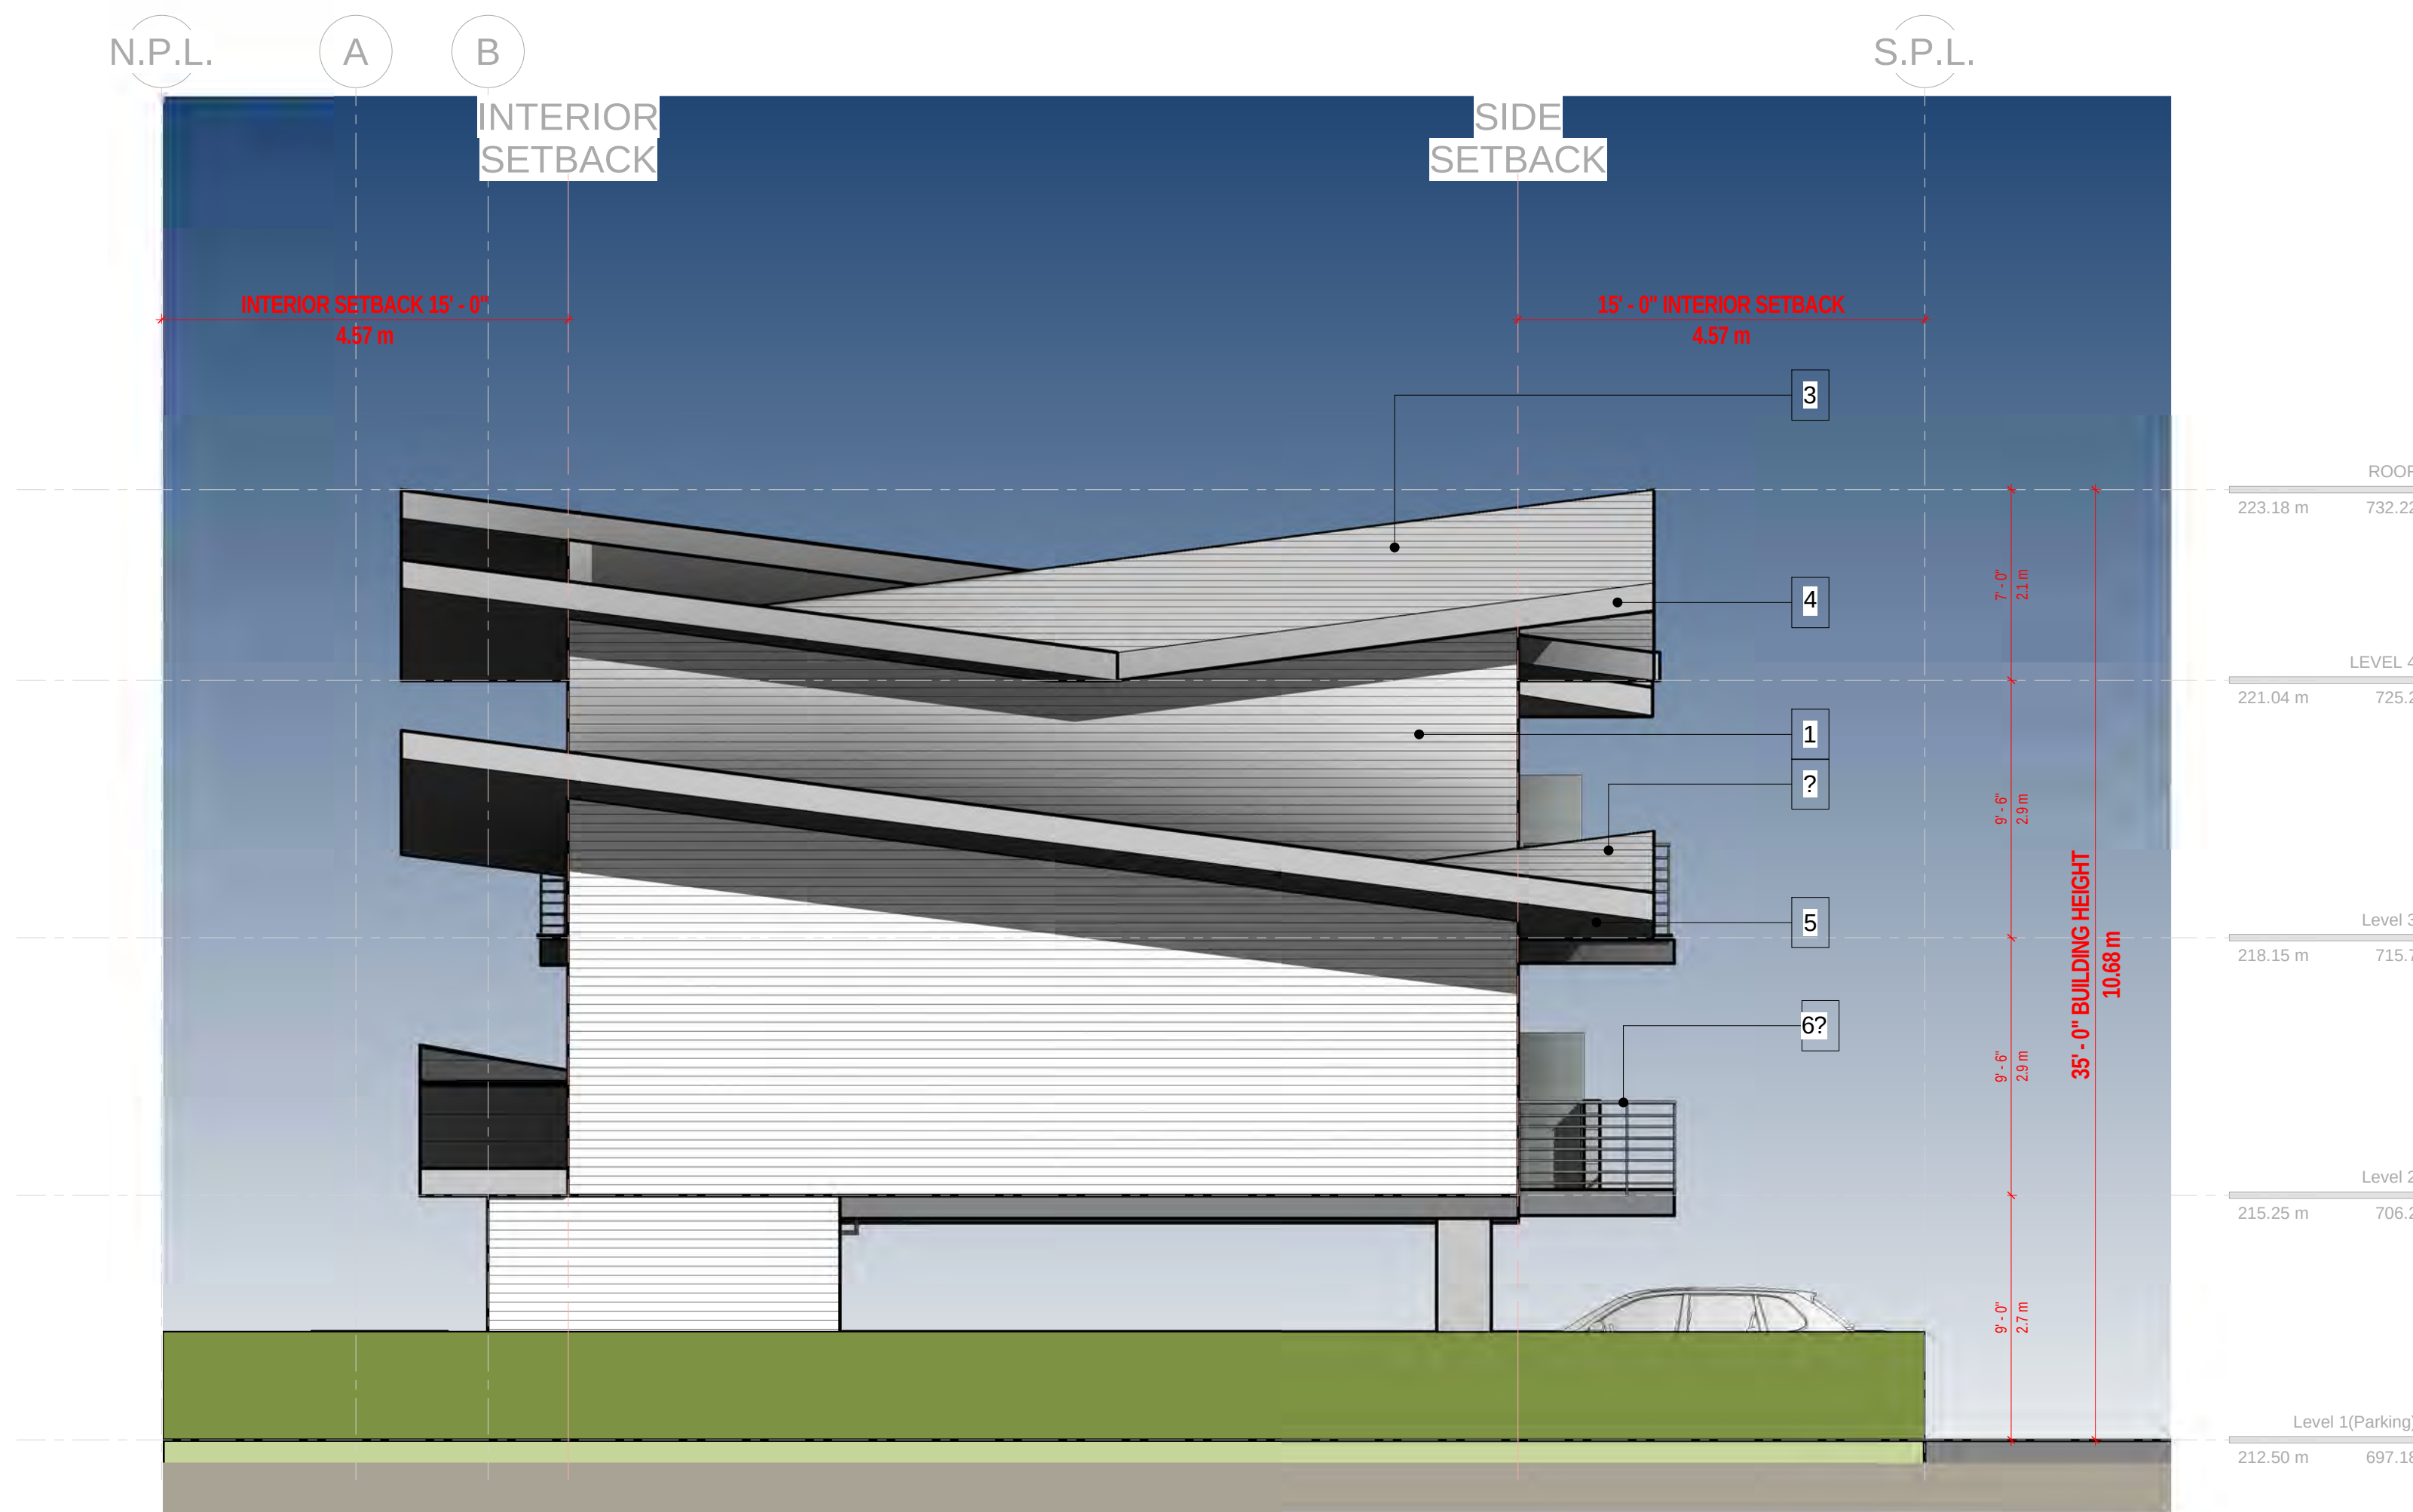


#### EXTERIOR FINISHES:

- 1 - CEMENTITIOUS BOARD WHITE COLOUR
- 2- CEMENTITIOUS BOARD BLACK COLOUR
- 3 - STONE SATURATED BLACK COLOUR
- 4- FASCIA - CEMENTITIOUS BOARD BLACK COLOUR
- 5-PERFORATED HARDIE SOFFIT BLACK COLOUR
- 6- BLACK COLOUR,METAL RAILING
- 7- BLACK COLOUR ,FRAME ALUMINUM PATIO DOOR
- 8 - BLACK COLOUR ,FRAME ALUMINUM WINDOWS
- 9-ENTRANCE DOOR GREEN GRASS COLOUR WITH GLASS SIDELIGHTS

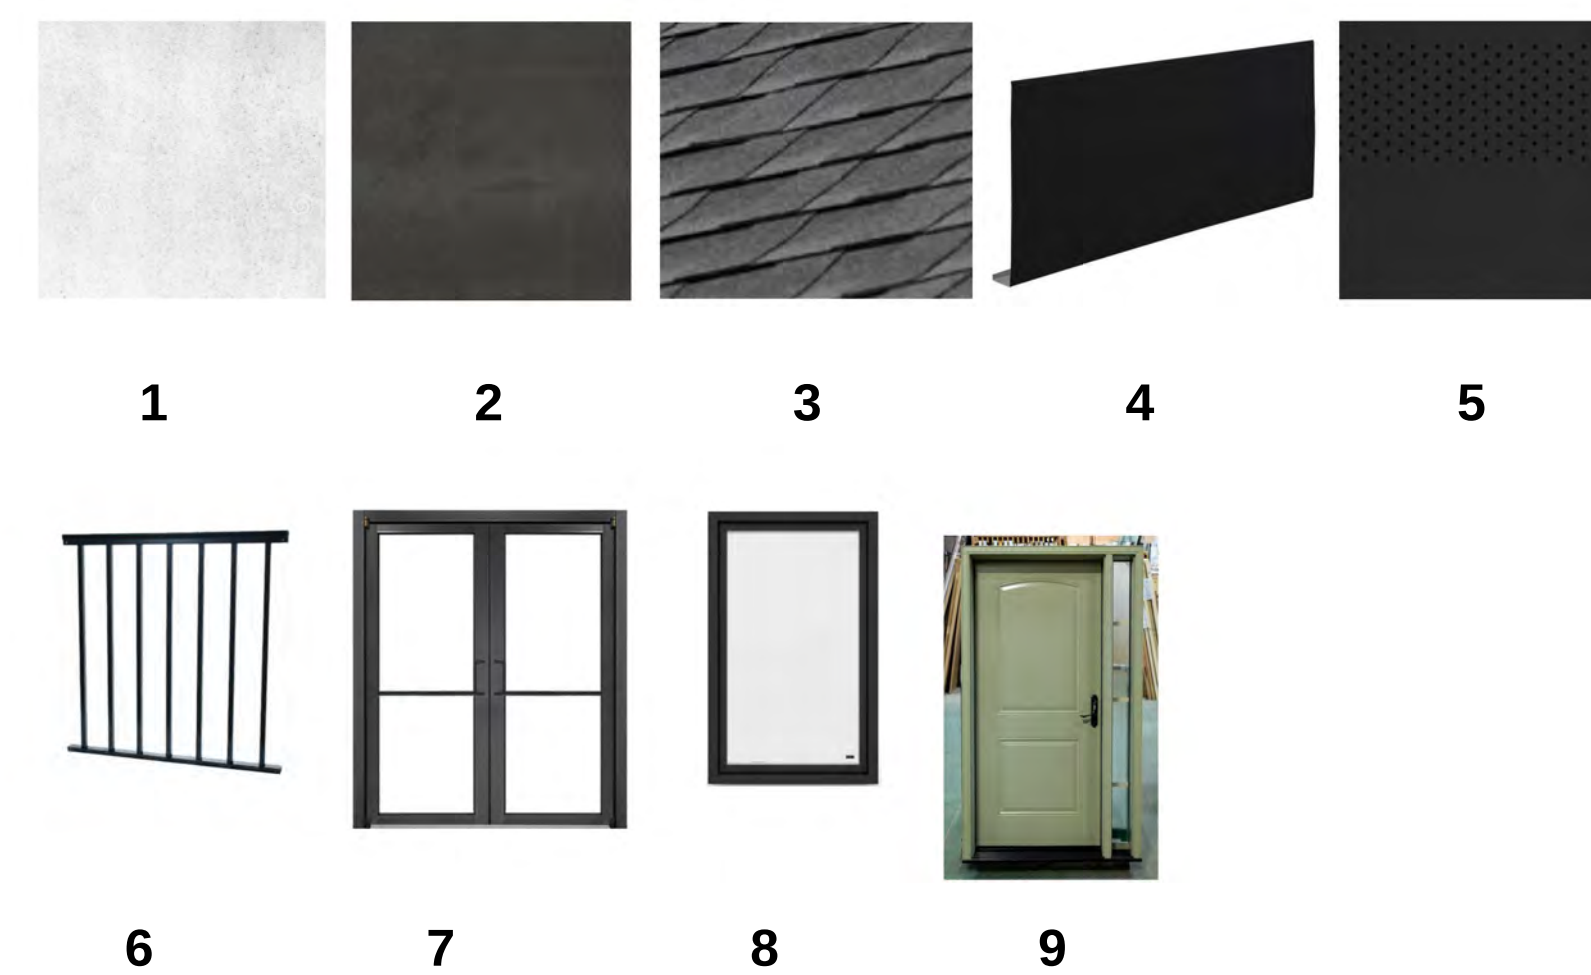


| No. | Description   | Date     |
|-----|---------------|----------|
| 14  | DP Submission | Dec 2025 |
|     |               |          |
|     |               |          |
|                                  |                             |                                                      |
|----------------------------------|-----------------------------|------------------------------------------------------|
| DRAWN BY:<br><br>F.Y.            | SCALE:<br><br>3/16" = 1'-0" | TITLE:<br><br>WEST & EAST ELEVATION                  |
| CHECKED BY:<br><br>F.Y. & HR.EB. | DATE:<br><br>MAY 2024       | PROJECT:<br><br>384559 BUCKLEY AVENUE<br>SQUAMISH BC |

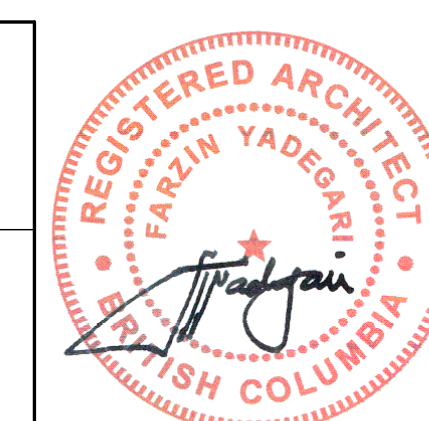


|                          |
|--------------------------|
| DRAWING NO.<br><br>A-3.1 |
|--------------------------|

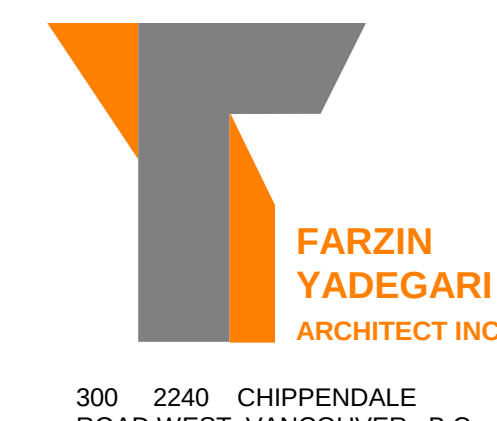

300 - 2240 CHIPPENDALE  
ROAD WEST VANCOUVER, B.C.  
V7S 3J5 T 778 340 4142  
WWW.FYARCH.CA

NOTE: THIS DRAWING IS FOR COORDINATION AND/OR REVIEW ONLY AND NOT FOR CONSTRUCTION.  
ALL RIGHTS RESERVED: THIS DRAWING AND ALL THE DESIGN THEREIN ARE THE SOLE AND EXCLUSIVE PROPERTY OF THE ARCHITECT AT ALL TIMES AND MAY NOT BE USED OR REPRODUCED WITHOUT PRIOR WRITTEN CONSENT OF THE ARCHITECT. ARCH D

2026-05-25

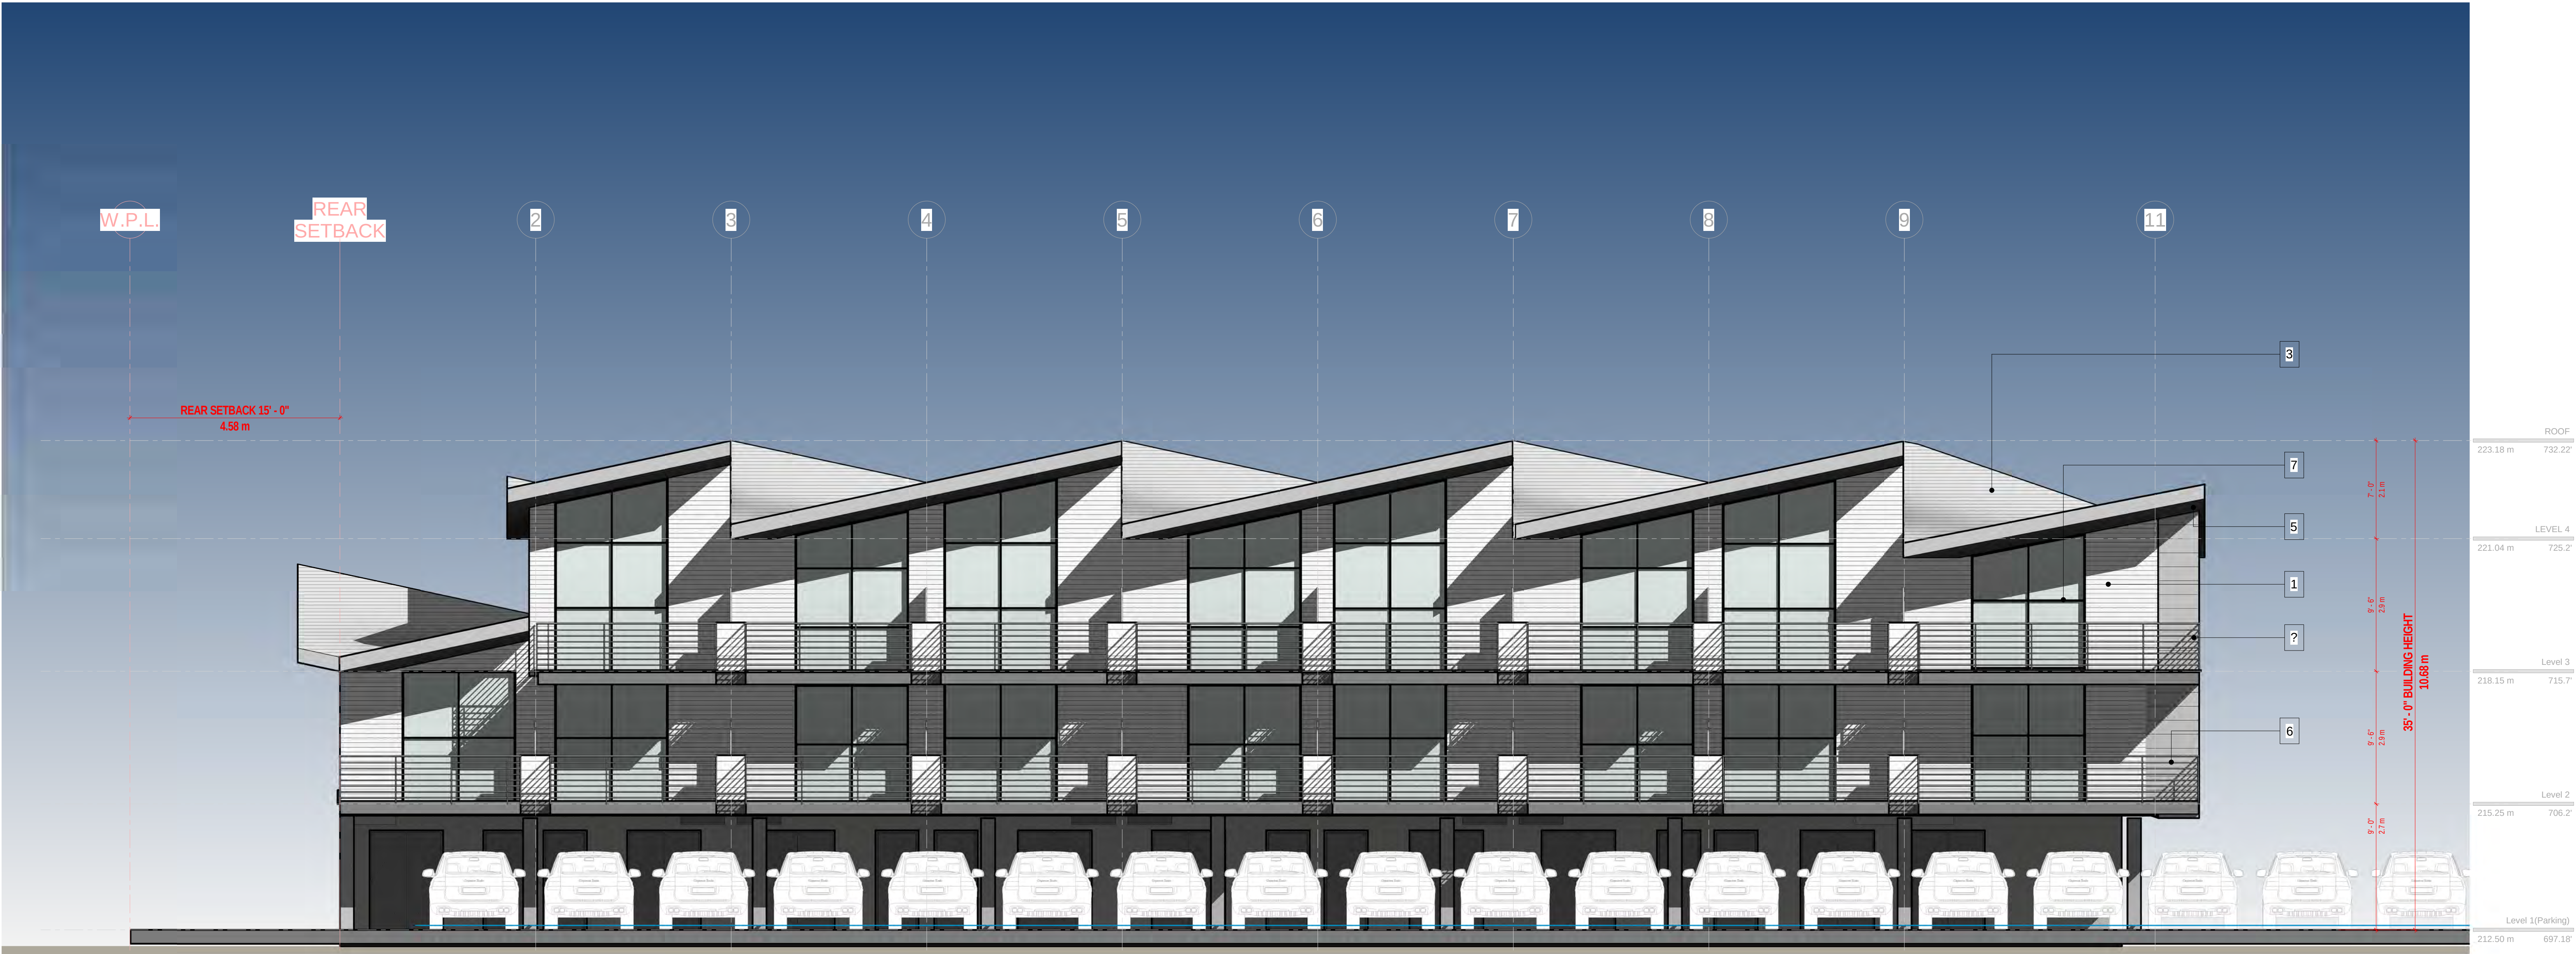

EXTERIOR FINISHES:

- 1 - CEMENTITIOUS BOARD WHITE COLOUR
- 2- CEMENTITIOUS BOARD BLACK COLOUR
- 3 - STONE SATURATED BLACK COLOUR
- 4- FASCIA - CEMENTITIOUS BOARD BLACK COLOUR
- 5-PERFORATED HARDIE SOFFIT BLACK COLOUR
- 6- BLACK COLOUR,METAL RAILING
- 7- BLACK COLOUR ,FRAME ALUMINUM PATIO DOOR
- 8 - BLACK COLOUR ,FRAME ALUMINUM WINDOWS
- 9-ENTRANCE DOOR GREEN GRASS COLOUR WITH GLASS SIDELIGHTS



| No. | Description   | Date     |
|-----|---------------|----------|
| 14  | DP Submission | Dec 2025 |
|     |               |          |
|     |               |          |
NOTE THIS DRAWING IS FOR COORDINATIONAND/OR REVIEW ONLY AND NOT FOR CONSTRUCTION .  
ALL RIGHTS RESERVED: THIS DRAWING AND ALL THE DESIGN THERE IN ANY MEDIA FORMAT ARE THE SOLE AND EXCLUSIVE PROPERTY OF THE ARCHITECT AT ALL TIMES AND MAY NOT BE USED OR REPRODUCED WITHOUT PRIOR WRITTEN CONSENT OF THE ARCHITECT. ARCH D

|                                  |                             |                                                      |
|----------------------------------|-----------------------------|------------------------------------------------------|
| DRAWN BY:<br><br>F.Y.            | SCALE:<br><br>3/16" = 1'-0" | TITLE:<br><br>SOUTH ELEVATION                        |
| CHECKED BY:<br><br>F.Y. & HR.EB. | DATE:<br><br>MAY 2024       | PROJECT:<br><br>384559 BUCKLEY AVENUE<br>SQUAMISH BC |



|                          |
|--------------------------|
| DRAWING NO.<br><br>A-3.2 |
|--------------------------|

**FARZIN  
YADEGARI  
ARCHITECT INC.**

300 - 2240 CHIPPENDALE  
ROAD WEST VANCOUVER, B.C.  
V7S 3J5 T 778 340 4142  
WWW.FYARCH.CA

2026-05-25



- EXTERIOR FINISHES:**
- 1 - CEMENTITIOUS BOARD WHITE COLOUR
  - 2- CEMENTITIOUS BOARD BLACK COLOUR
  - 3 - STONE SATURATED BLACK COLOUR
  - 4- FASCIA - CEMENTITIOUS BOARD BLACK COLOUR
  - 5-PERFORATED HARDIE SOFFIT BLACK COLOUR
  - 6- BLACK COLOUR,METAL RAILING
  - 7- BLACK COLOUR ,FRAME ALUMINUM PATIO DOOR
  - 8 - BLACK COLOUR ,FRAME ALUMINUM WINDOWS
  - 9-ENTRANCE DOOR GREEN GRASS COLOUR WITH GLASS SIDELIGHTS



| No. | Description   | Date     |
|-----|---------------|----------|
| 14  | DP Submission | Dec 2025 |
|     |               |          |
|     |               |          |
NOTE: THIS DRAWING IS FOR COORDINATION AND/OR REVIEW ONLY AND NOT FOR CONSTRUCTION. ALL RIGHTS RESERVED. THIS DRAWING AND ALL THE DESIGN THEREIN ARE THE SOLE AND EXCLUSIVE PROPERTY OF THE ARCHITECT AT ALL TIMES AND MAY NOT BE USED OR REPRODUCED WITHOUT PRIOR WRITTEN CONSENT OF THE ARCHITECT. ARCH D

|                                  |                             |                                                      |
|----------------------------------|-----------------------------|------------------------------------------------------|
| DRAWN BY:<br><br>F.Y.            | SCALE:<br><br>3/16" = 1'-0" | TITLE:<br><br>NORTH ELEVATION                        |
| CHECKED BY:<br><br>F.Y. & HR.EB. | DATE:<br><br>MAY 2024       | PROJECT:<br><br>384559 BUCKLEY AVENUE<br>SQUAMISH BC |




|                          |
|--------------------------|
| DRAWING NO.<br><br>A-3.4 |
|--------------------------|




**FARZIN  
YADEGARI  
ARCHITECT INC.**

300 - 2240 CHIPPENDALE  
ROAD WEST VANCOUVER, B.C.  
V7S 3J5 T 778 340 4142  
WWW.FYARCH.CA

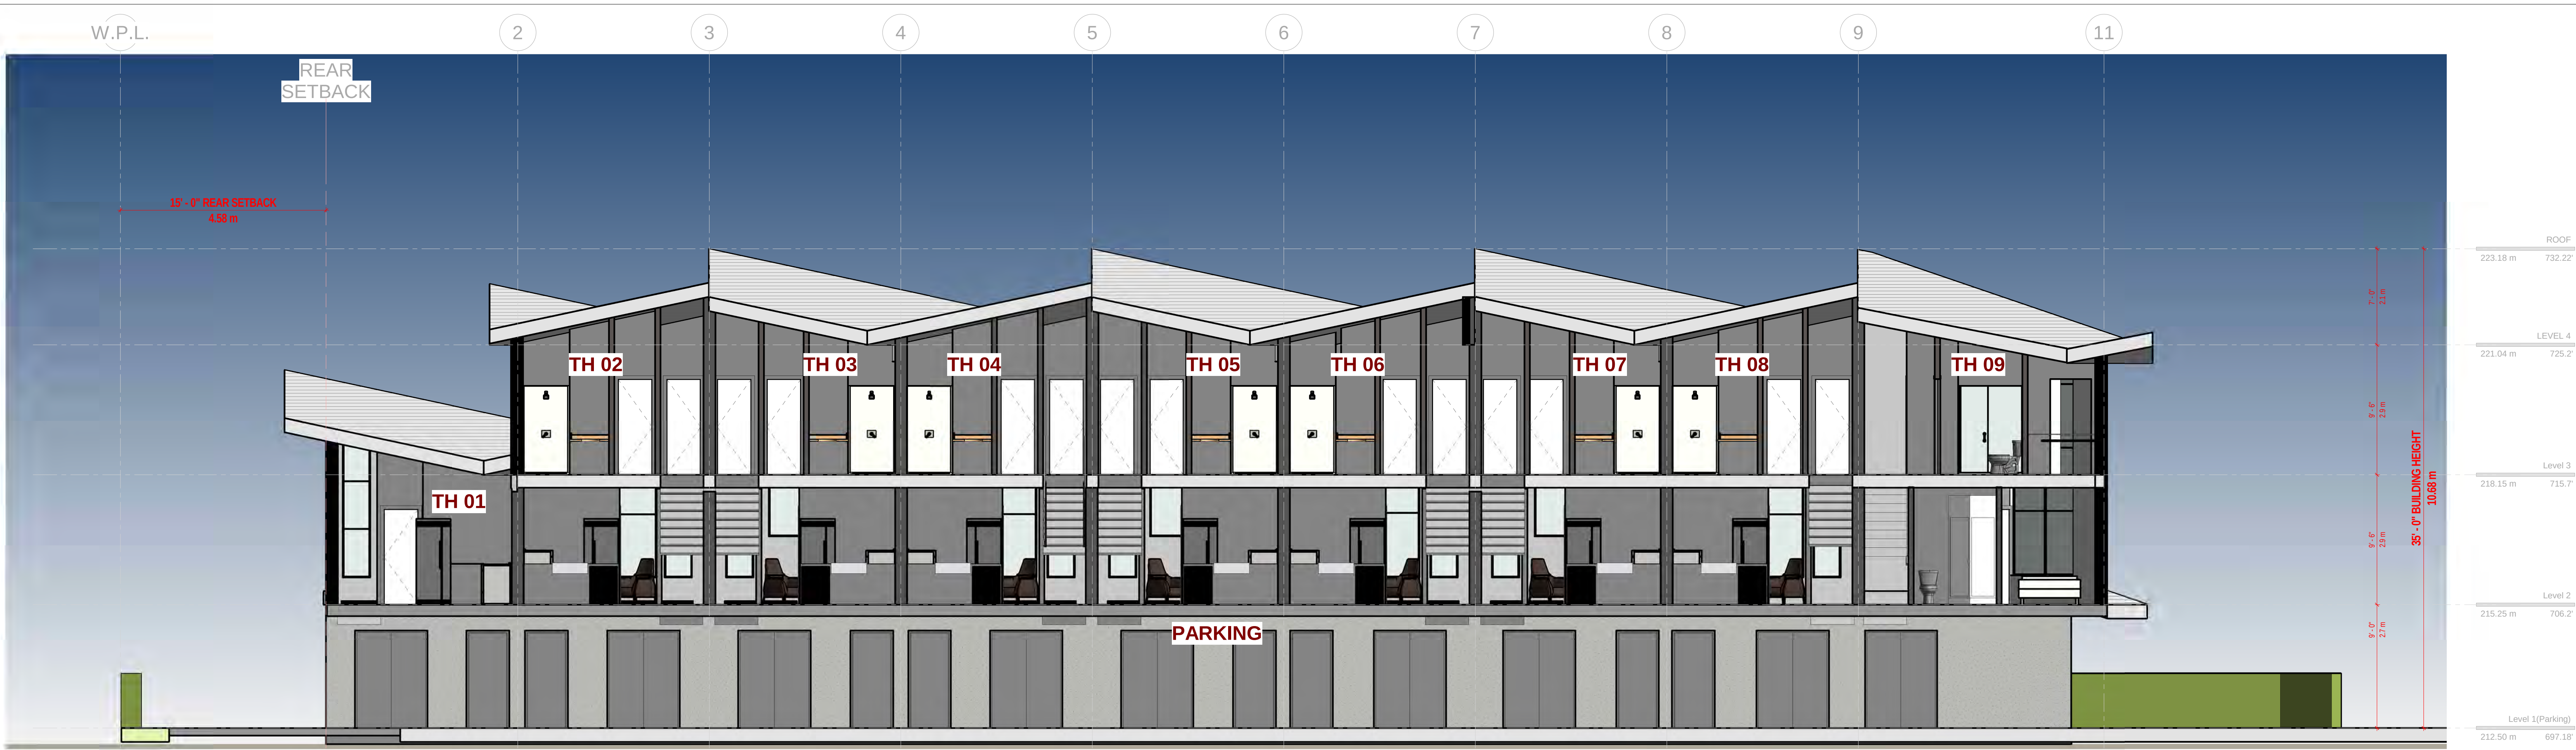

① Section 1  
3/16" = 1'-0"

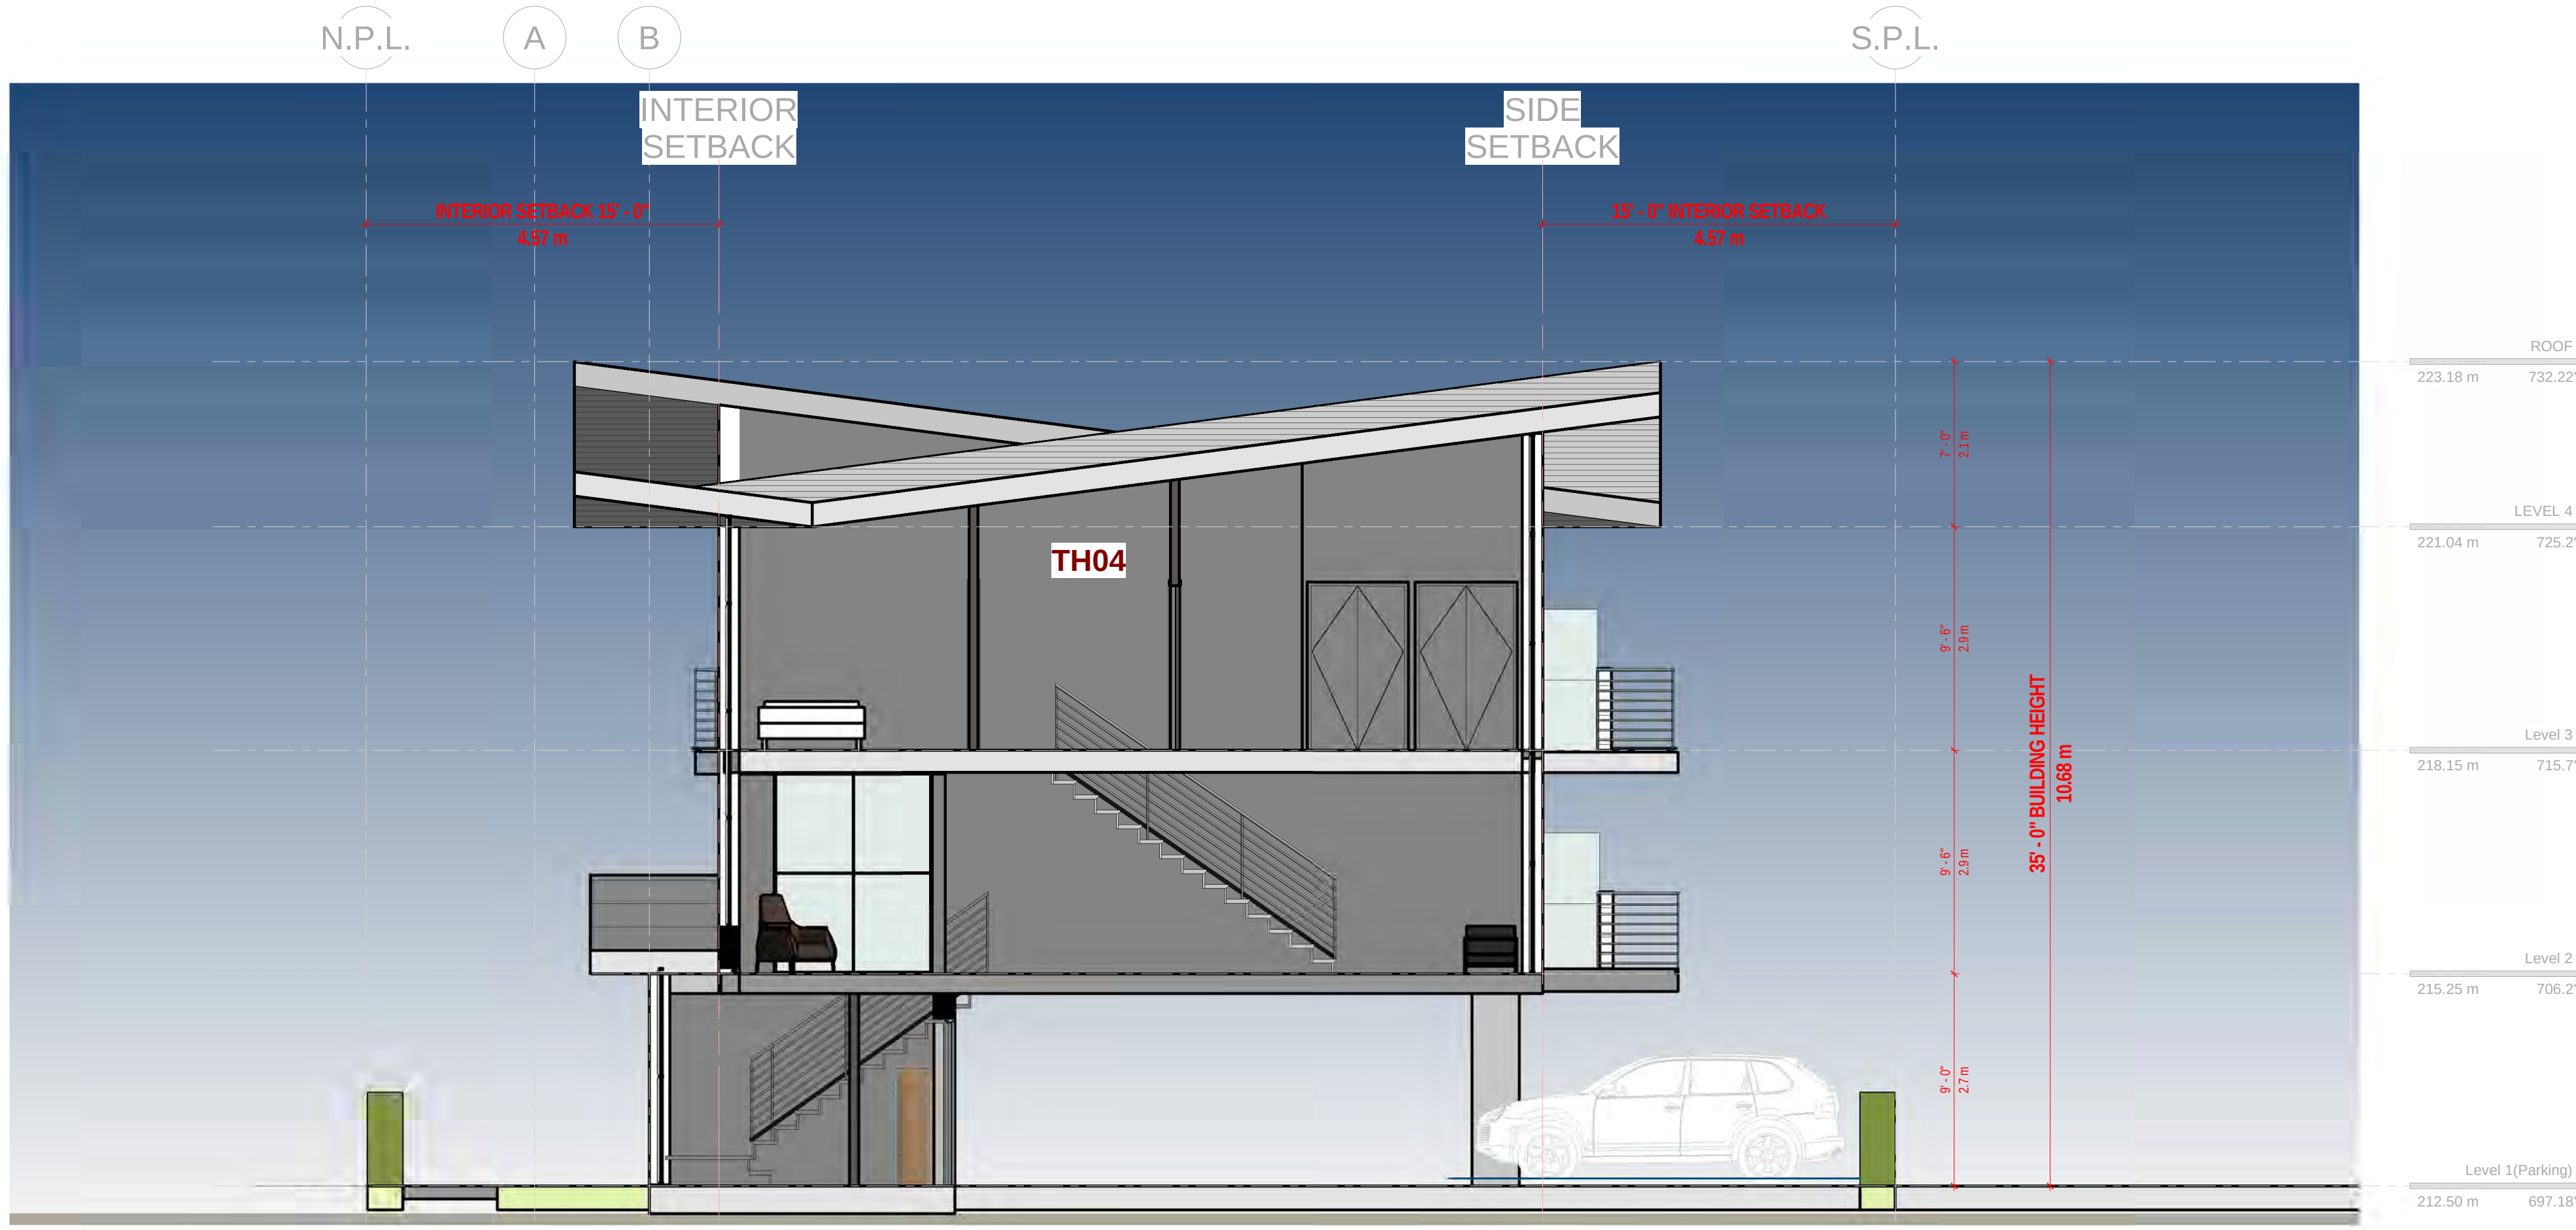


② Section 2  
3/16" = 1'-0"

| No. | Description   | Date     |
|-----|---------------|----------|
| 14  | DP Submission | Dec 2025 |
|     |               |          |
|     |               |          |
NOTE: THIS DRAWING IS FOR COORDINATION AND/OR REVIEW ONLY AND NOT FOR CONSTRUCTION.  
ALL RIGHTS RESERVED: THIS DRAWING AND ALL THE DESIGN THEREIN ARE THE SOLE AND EXCLUSIVE PROPERTY OF THE ARCHITECT AT ALL TIMES AND MAY NOT BE USED OR REPRODUCED WITHOUT PRIOR WRITTEN CONSENT OF THE ARCHITECT. ARCH D

|                         |                             |                                                      |
|-------------------------|-----------------------------|------------------------------------------------------|
| DRAWN BY:<br><br>F.Y.   | SCALE:<br><br>3/16" = 1'-0" | TITLE:<br><br>SECTION 1&2                            |
| CHECKED BY:<br><br>F.Y. | DATE:<br><br>MAY 2024       | PROJECT:<br><br>384559 BUCKLEY AVENUE<br>SQUAMISH BC |

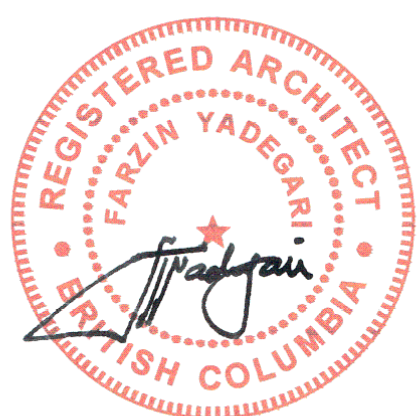

|                          |
|--------------------------|
| DRAWING NO.<br><br>A-4.1 |
|--------------------------|

**FARZIN  
YADEGARI  
ARCHITECT INC.**

300 - 2240 CHIPPENDALE  
ROAD WEST VANCOUVER, B.C.  
V7S 3J5 T 778 340 4142  
WWW.FYARCH.CA

2026-05-25

