FINISH KEY

P100	PAINT	WAL-MART CANADA BLUE
P201	PAINT	COOL GREY
P202	PAINT	HONORABLE BLUE
P208	PAINT	WAL-MART ORANGE
QC3	WHITE	

KEYNOTES

1.01	NEW SIGNAGE (NON-ILLUMINATED) FURNISHED AND INSTALLED BY THE OWNER. THE GENERAL CONTRACTOR IS TO COORDINATE THE EXACT LOCATION FOR THE INSTALLATION OF THE SUPPORT FRAMING REQUIRED
4.09A	PAINT EXISTING SMOOTH FACE CONCRETE MASONRY UNIT
4.10	SCORED FACE CMU
5.03	NEW BOLLARD C/W BIKE POST & SIGNAGE
5.07	PAINT NEW METAL CANOPY
7.04	NEW PRE-FINISHED METAL CAP FLASHING. FINISH TO MATCH WHITE (QC3).
7.06A	PAINT EXISTING EXTERIOR INSULATION AND FINISH SYSTEM.
8.02	PAINT NEW HOLLOW METAL DOOR & FRAME
8.02A	PAINT EXISTING HOLLOW METAL DOOR & FRAME
8.07A	PAINT EXISTING OVERHEAD COILING METAL DOOR
8.60A	EXISTING SPANDREL GLAZING
D.E02	REMOVE EXISTING SIGNAGE. REMOVE ALL BOLTS AND FASTENERS, INFILL HOLES, PATCH AND REPAIR SURFACE TO MATCH EXISTING, PREPARE TO RECEIVE NEW FINISHES.

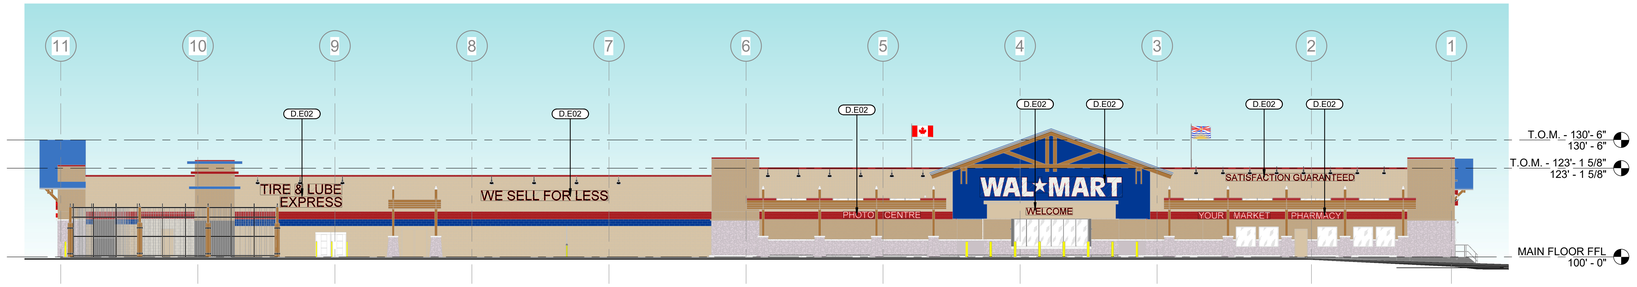

1 A2.00 EXISTING NORTH ELEVATION **ELEVATION SIGNAGE AREA - 550 SF (51 SM)**
1/16" = 1'-0"

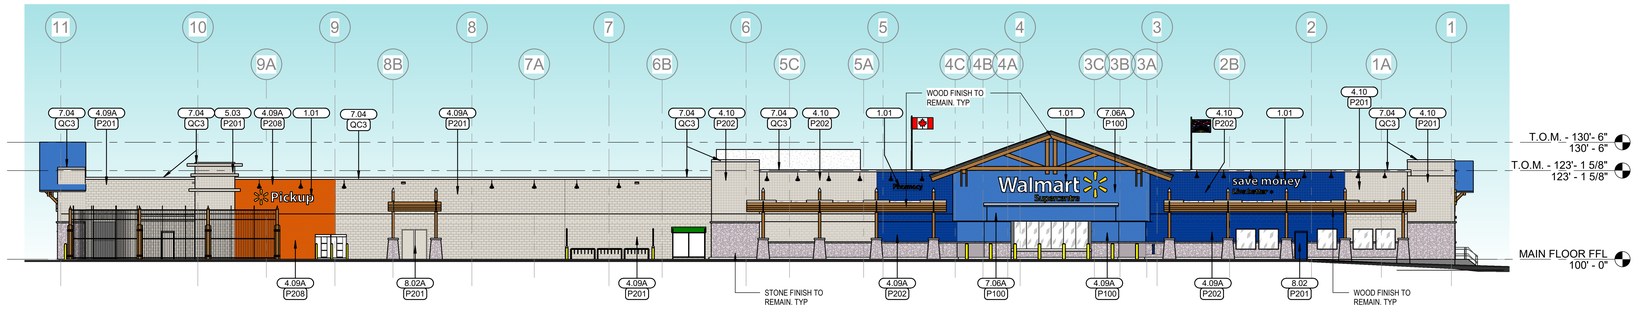

2 A2.00 PROPOSED NORTH ELEVATION **ELEVATION SIGNAGE AREA - 180 SF (16.7 SM)**
1/16" = 1'-0"

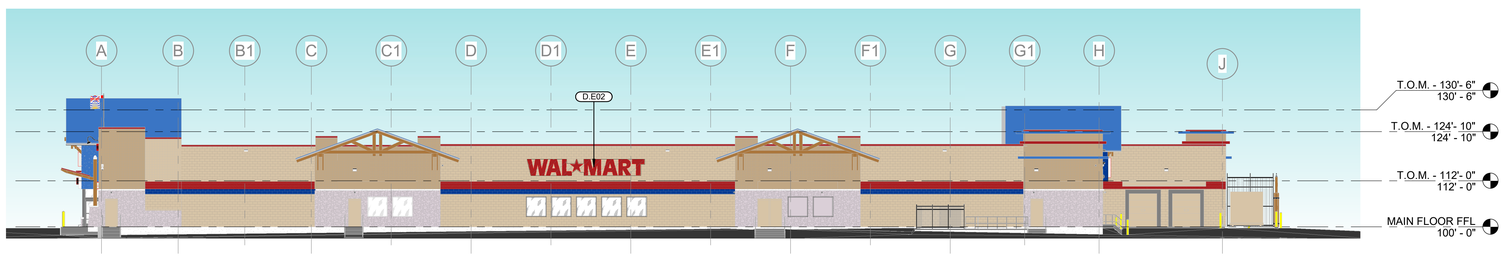

3 A2.00 EXISTING WEST ELEVATION **ELEVATION SIGNAGE AREA - 118 SF (11 SM)**
1/16" = 1'-0"

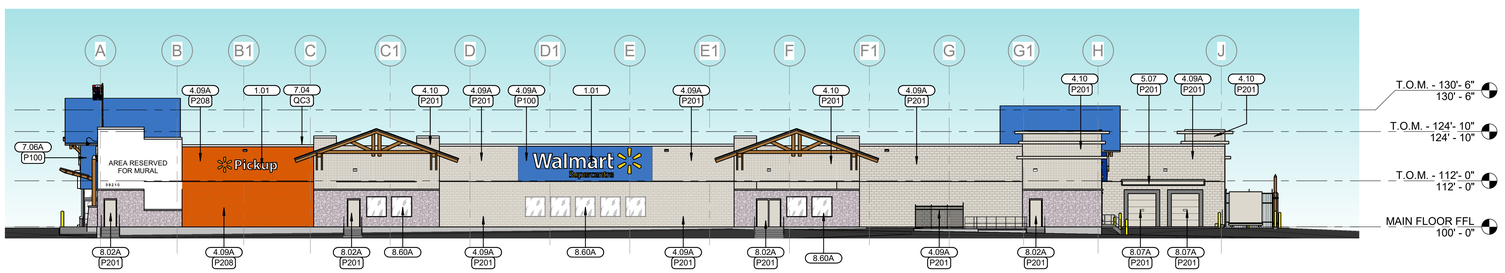

4 A2.00 PROPOSED WEST ELEVATION **ELEVATION SIGNAGE AREA - 126 SF (11.7 SM)**
1/16" = 1'-0"

ABBARCH
TORONTO, ON 416.340.8441
VANCOUVER, BC 604.693.8441

ARCHITECT OF RECORD:
KENNETH GROTSKY

2323 YONGE STREET, SUITE 700
TORONTO, ONTARIO M4P 2C9

WEBSITE: abbarch.com

TEL: 416-340-8441

STIPULATION FOR REUSE

THIS DRAWING WAS PREPARED FOR USE ON A SPECIFIC SITE AS NOTED BELOW. CONSIDERATION HAS NOT BE GIVEN TO DATA AS SHOWN BELOW, AND IS NOT APPROPRIATE FOR USE ON ANOTHER PROJECT SITE OR AT A LATER TIME. USE OF THIS DRAWING FOR ANOTHER PROJECT SITE OR AT A LATER TIME, OR REPRODUCTION OF THIS DRAWING FOR USE ON ANOTHER PROJECT IS NOT AUTHORIZED AND MAY BE CONTRARY TO THE LAW.

SEAL

Walmart

SQUAMISH, BC

39210 DISCOVERY WAY,
SQUAMISH, BC, V8B 0N1

STORE NO: 1015
PROTO: 75

JOB NUMBER: 3856

SQUAMISH, BC

ISSUE BLOCK

1	CLIENT REVIEW	2023 03 22
2	CLIENT REVIEW	2023 03 30

CHECKED BY:	JM
DRAWN BY:	AZ
PROTO CYCLE:	31 JAN 21
DOCUMENT DATE:	21 MAY 21

NOT FOR CONSTRUCTION

EXTERIOR ELEVATIONS

SHEET:
A2.00

2023-06-09 10:39:23 AM
D:\Revit\Walmart Projects\1015_SQUAMISH_BC_ST_ARCH_V20_AZ\arch_R23\1015.rvt