


1 March 21 - 8:00 AM



2 March 21 - 12:00 PM



3 March 21 - 4:00 PM

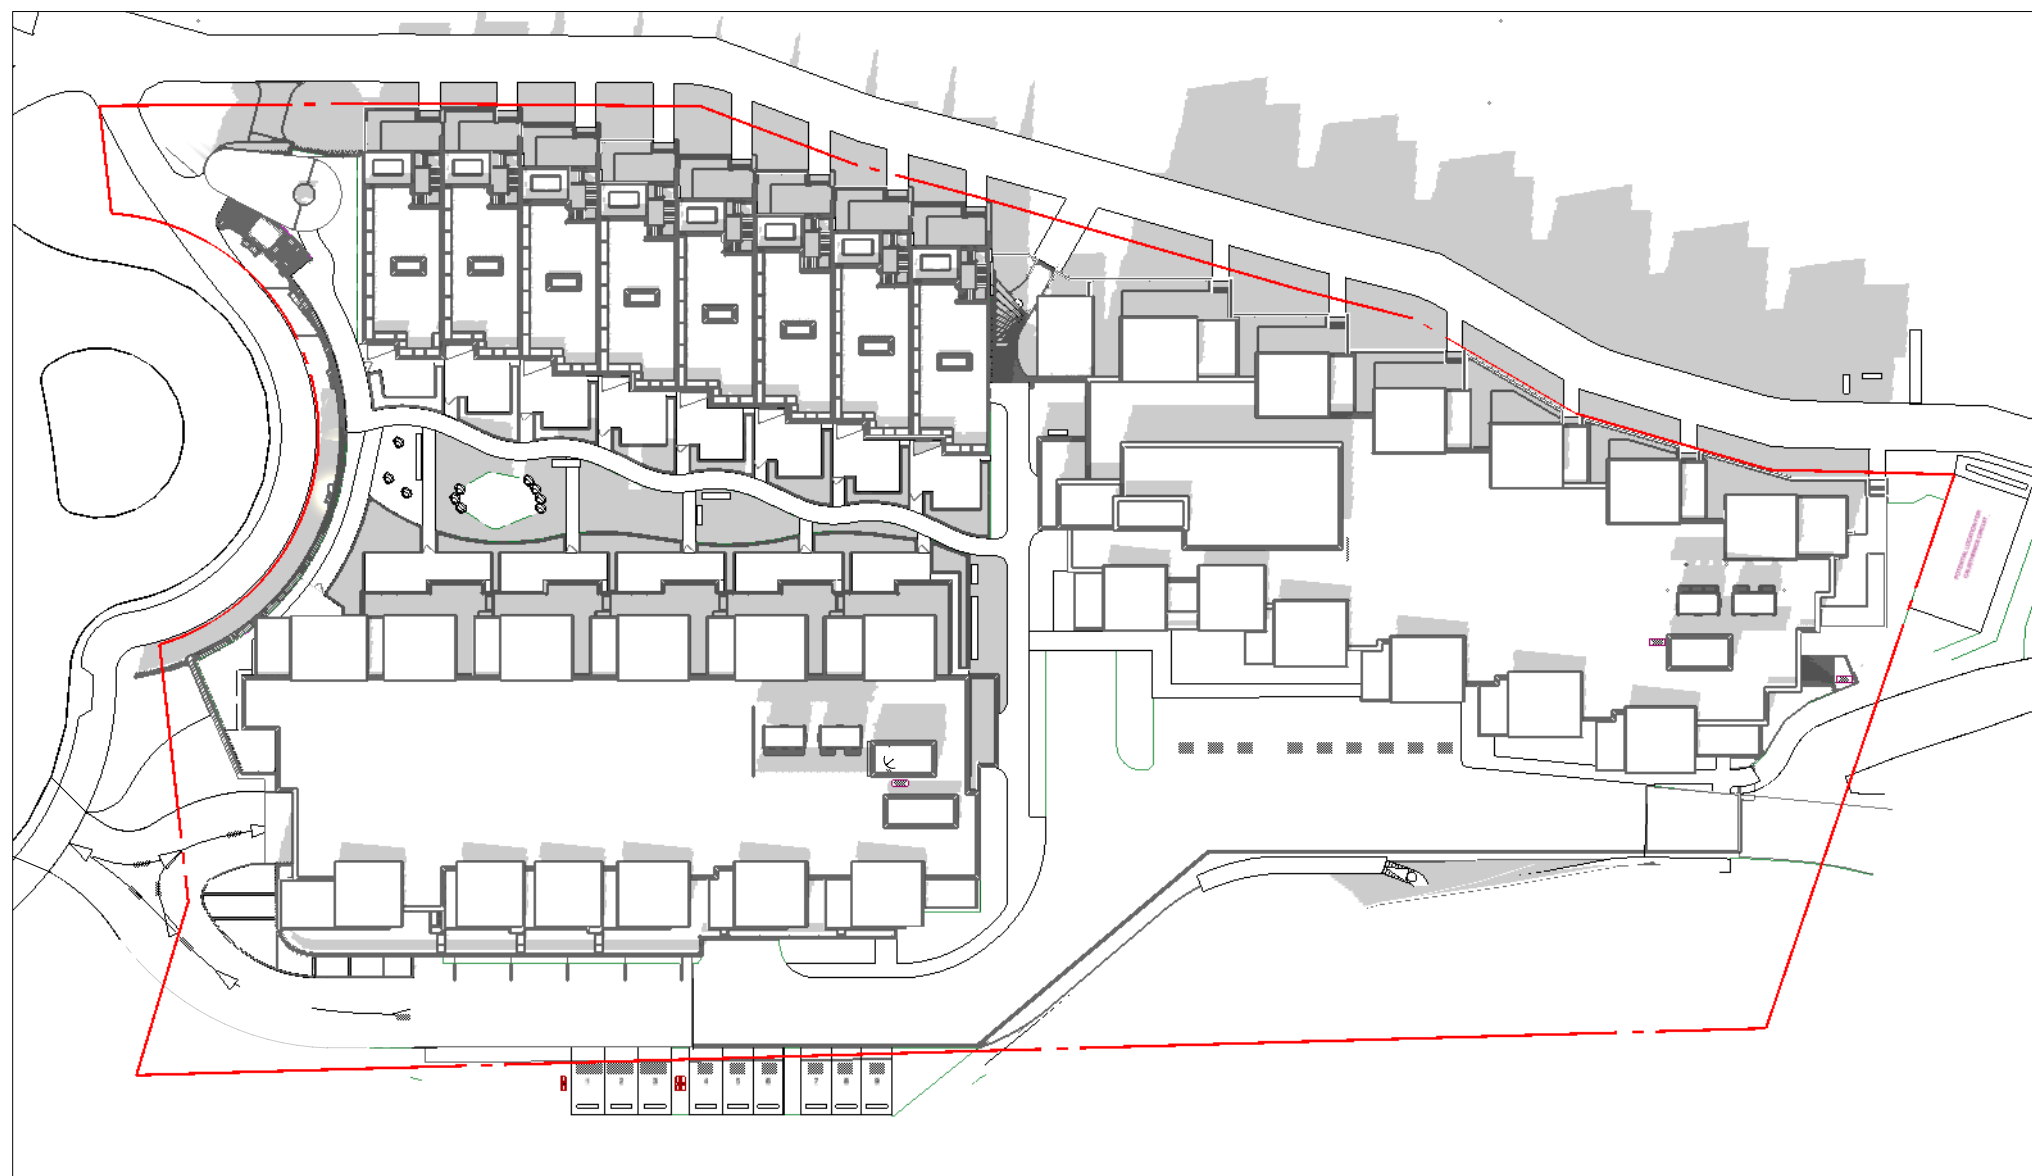

5 June 21 - 9:00 AM



4 June 21 - 12:00 PM



6 June 21 - 3:00 PM

CORNERSTONE
architecture
307 - 611 Alexander Street
Vancouver, British Columbia,
Canada V6A 1E1
www.cornerarch.com
tel. 604-253-8800

IMPORTANT: Copyright reserved. This design and drawing is the exclusive property of Cornerstone Architecture and cannot be used for any purpose without the written consent of the Architect. This drawing is not to be used for construction until issued for that purpose by the Architect.
Prior to commencement of the Work, it is the Contractor's responsibility to review and verify drawing dimensions, datums and levels. Discrepancies between information on this drawing and actual site conditions and / or the remaining Contract Documents shall be brought to the attention of the Architect for clarification prior to proceeding with the Work. DO NOT SCALE THE DRAWINGS.

Num.	YY MM DD	▲ REVISION	Num.	YY MM DD	▲ ISSUE
1	2024-02-29	Issued for DP Application			

Unless signed & sealed, these drawings are not to be used for approval by an authority or for reliance by a client or third party, including the general public.
BUILDING CODE BCBC 2018
ZONING Rezoning
DEVELOPMENT PERMIT #
BUILDING PERMIT #
SCALE 1/32" = 1'-0"
PLOT DATE Feb 26, 2024


DRAWING
Shadow Analysis




PROJECT
Redbridge
Development
Squamish, British Columbia

PROJECT NO.
1915

DRAWING NO.
A6.1

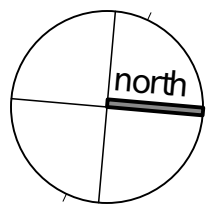

1 December 21 - 9:00 AM

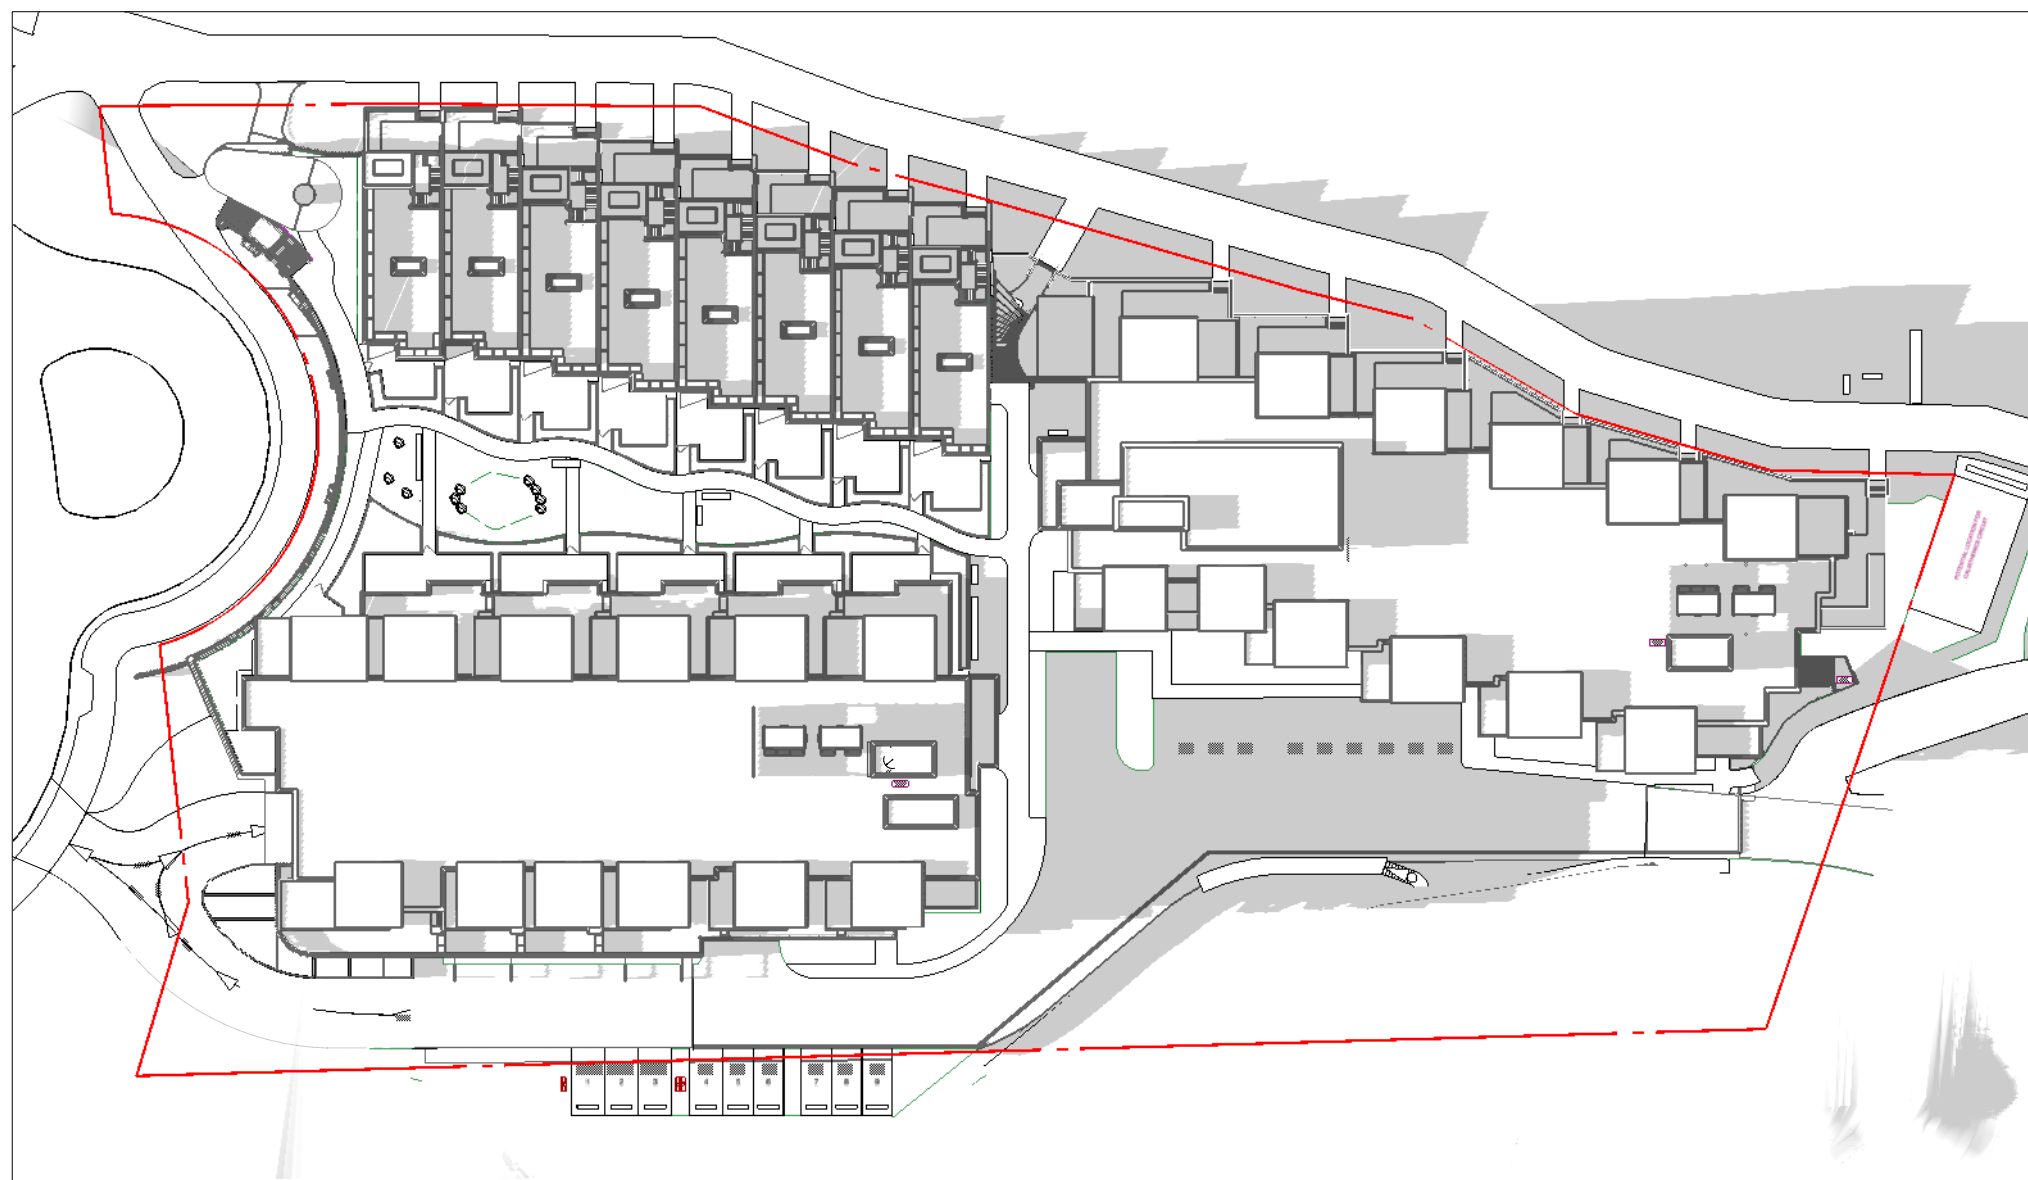

2 December 21 - 12:00 PM



3 December 21 - 3:00 PM

CORNERSTONE
architecture
307 - 611 Alexander Street
Vancouver, British Columbia,
Canada V6A 1E1
www.cornerarch.com
tel. 604-253-8800

IMPORTANT: Copyright reserved. This design and drawing is the exclusive property of Cornerstone Architecture and cannot be used for any purpose without the written consent of the Architect. This drawing is not to be used for construction until issued for that purpose by the Architect.

Prior to commencement of the Work, it is the Contractor's responsibility to review and verify drawing dimensions, datums and levels. Discrepancies between information on this drawing and actual site conditions and / or the remaining Contract Documents shall be brought to the attention of the Architect for clarification prior to proceeding with the Work. DO NOT SCALE THE DRAWINGS.

Num.	YY MM DD	▲ REVISION	Num.	YY MM DD	▲ ISSUE
			1	2024-02-29	Issued for DP Application

Unless signed & sealed, these drawings are not to be used for approval by an authority or for reliance by a client or third party, including the general public.

BUILDING CODE BCBC 2018
ZONING Rezoning
DEVELOPMENT PERMIT #
BUILDING PERMIT #
SCALE 1/32" = 1'-0"
PLOT DATE Feb 26, 2024

DRAWING
Shadow Analysis



PROJECT
Redbridge
Development
Squamish, British Columbia

PROJECT NO.
1915

DRAWING NO.
A6.2