




ACER CIRCINATUM
'PACIFI PURPLE'



CORNUS 'EDDIE'S
WHITE WONDER'

PICEA GLAUCA
'PENDULA'

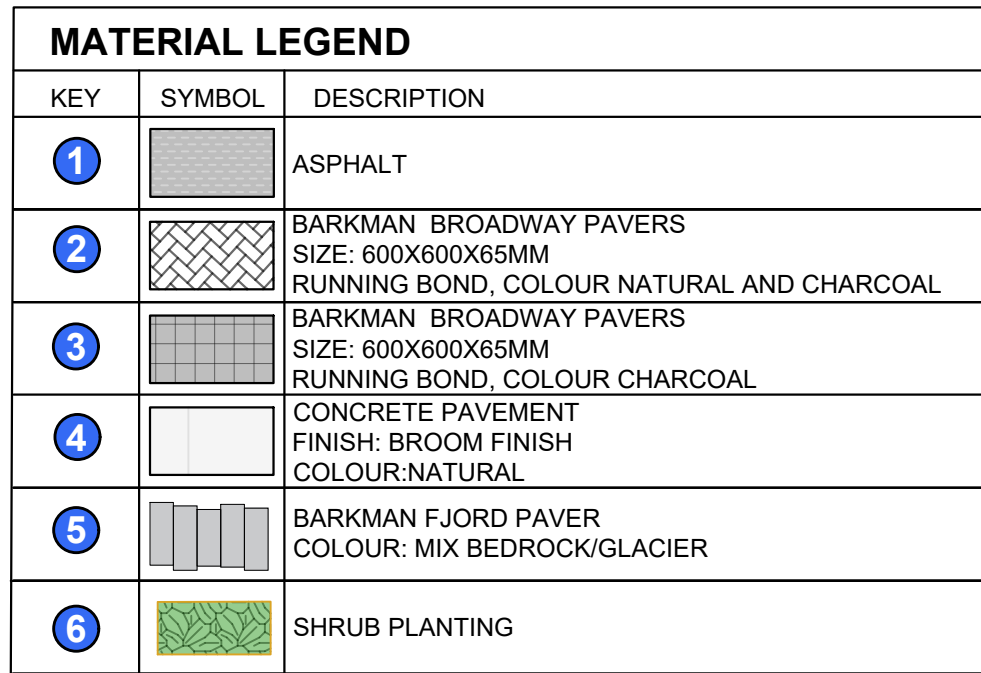

1	25.DEC.12	CIVIL COORDINATION	AO
NO.	DATE	REVISION DESCRIPTION	DR.
CLIENT:			

DRAWING TITLE:	
LANDSCAPE PLAN	
DATE:	25.OCT.03
DRAWING NUMBER:	
SCALE:	1/8" = 1'-0"
DRAWN:	AO
DESIGN:	AO
CHK'D:	CLG
L1	
OF 3	

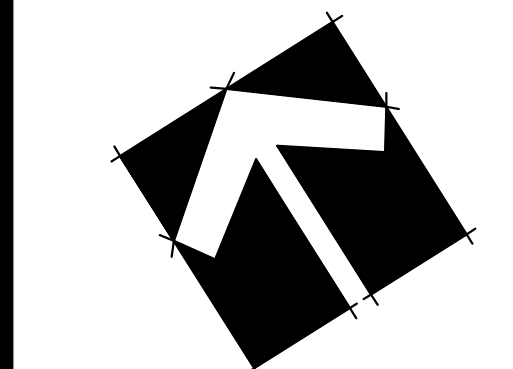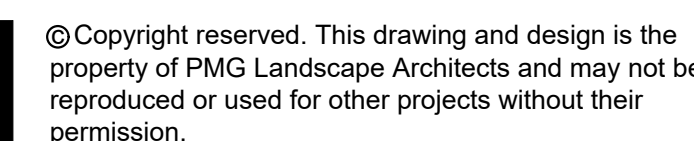

1	25 DEC 12	CIVIL COORDINATION	AO
NO.	DATE	REVISION DESCRIPTION	DR.


PROJECT:

38459 BUCKLEY AVE
SQUAMISH

DRAWING TITLE:




SHRUB
PLAN

DATE: 25.OCT.03 DRAWING NUMBER: **L2**
SCALE: 1/8" = 1'-0"
DRAWN: AO
DESIGN: AO
CHK'D: CLG OF 3

PMG PROJECT NUMBER: 25-202

25202-1.ZIP

25-202

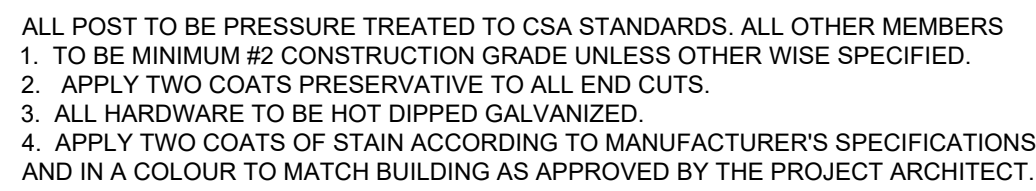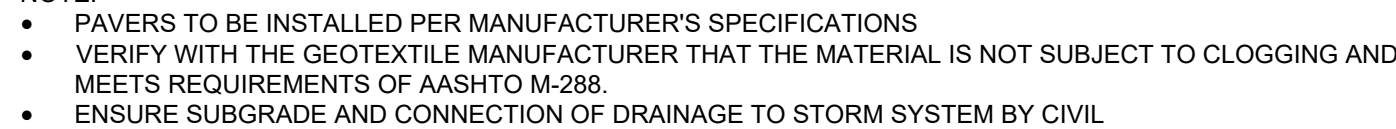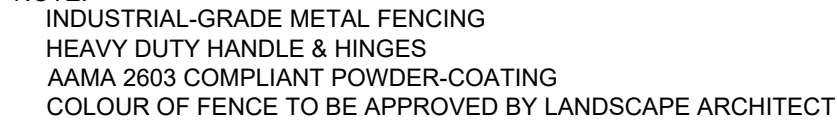
$$1/2^n = 1'-0''$$

$$1'' = 1'-0''$$

$$1/2'' = 1'-0''$$
