








GENERAL NOTES:

1. Refer to Architectural drawings for all concrete work, bridge, kayak launch details.
2. Refer to Cascade Environmental for all works within the high tide lien, including plant materials.
3. All hardware to be Marine Grade Stainless Steel or approved equal
4. All powdercoating to be Marine Grade

DRAWING LIST

LWF 0.01	Cover Sheet	NTS
LWF 1.01	Landscape Layout Plan	1/32"=1'-0"
LWF 1.02	Planting Plan	1/32"=1'-0"
LWF 2.01	Landscape Sections	As Shown
LWF 3.01	Landscape Details	As Shown
LWF 3.02	Landscape Details	As Shown

MATERIAL KEY

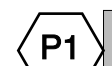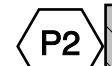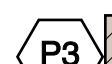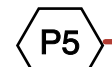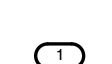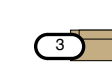
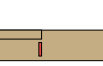
		2" / 50mm Asphalt Paving (Squamish std.) Finish: (refer to civil for offsites)
		Basalt Tile Paving (rec. Pacific Northwest Landscape Supply) 5" x 5" x 2" / 127 x 127 x 50mm Finish: Yaletown, slip-resistant flamed finish
		Pressure Treated Rough Hewn Cedar Or approved equal
		Engineered Wood Surfacing FibarSystem 200 or approved equal
		Kick Rail Roll Top Marine Grade Steel 4"16" above FG Colour: Red 3002 See LD-03/L3.01 and LD-03/L3.01
		Specialty Seating Metal Chair Colour: Red 3002, anti-graffiti powder coat 38 9/16" x 38 1/16" x 30 1/4" Provide footing as per manufacturer
		Drifter Bench Single Colour: Reclaimed Timber / Red 3002 19" x 79" x 12" Surface Mount
		Drifter Bench Double Colour: Reclaimed Timber / Red 3002 33" x 118" x 22" Surface mount, provide back and arm rest
		Waste & Recycling Bin Bear Resistant Standard Hide-a-Bag II Colour: Semi-Gloss Black Provide bear proof riser and latch handle with 8" restrictor plates
		Bike Rack Single Urban Staple Powder Coat Black 34 1/2" x 24" x 2 1/3" Surface Mount
		Site History Signage Locations Detail Design and Content TBC by Squamish Nation
		Carved Snake Climber Supplier: Earthscapes Installation as per manufacturer
		Stepping Log Supplier: Earthscapes

Furnishing Notes: all powdercoats to be marine grade

GENERAL PLANTING NOTES:

1. All work shall meet or exceed the requirements as outlined in the current Edition of the Canadian Landscape Standard.
2. Plant sizes and related container classes are specified according to the current B.C. Landscape Standard Edition. For container classes #3 and smaller, plant sizes shall be as shown in the plant list and the Standard; for all other plants, both plant size and container class shall be as shown in the plant list. Specifically, when the plant list call for #5 class containers these shall be as defined in the BCNTA (ANSI) Standard.
3. Irrigation: All 'Soft Landscape Areas' are to be irrigated with high-efficiency automatic irrigation system, including rain sensor, to IABC Standards.
5. All irrigation valve boxes equipped with quick-couplers.

Planting Pallets include many bird friendly native species including evergreen and perennials creating year round interest and adding habitat value. Planting to include plant species from the Squamish First Nation Culturally Significant Plant List (excluding any plants with berries/fruits as per the request of the District of Squamish).

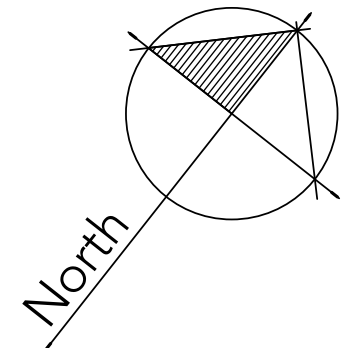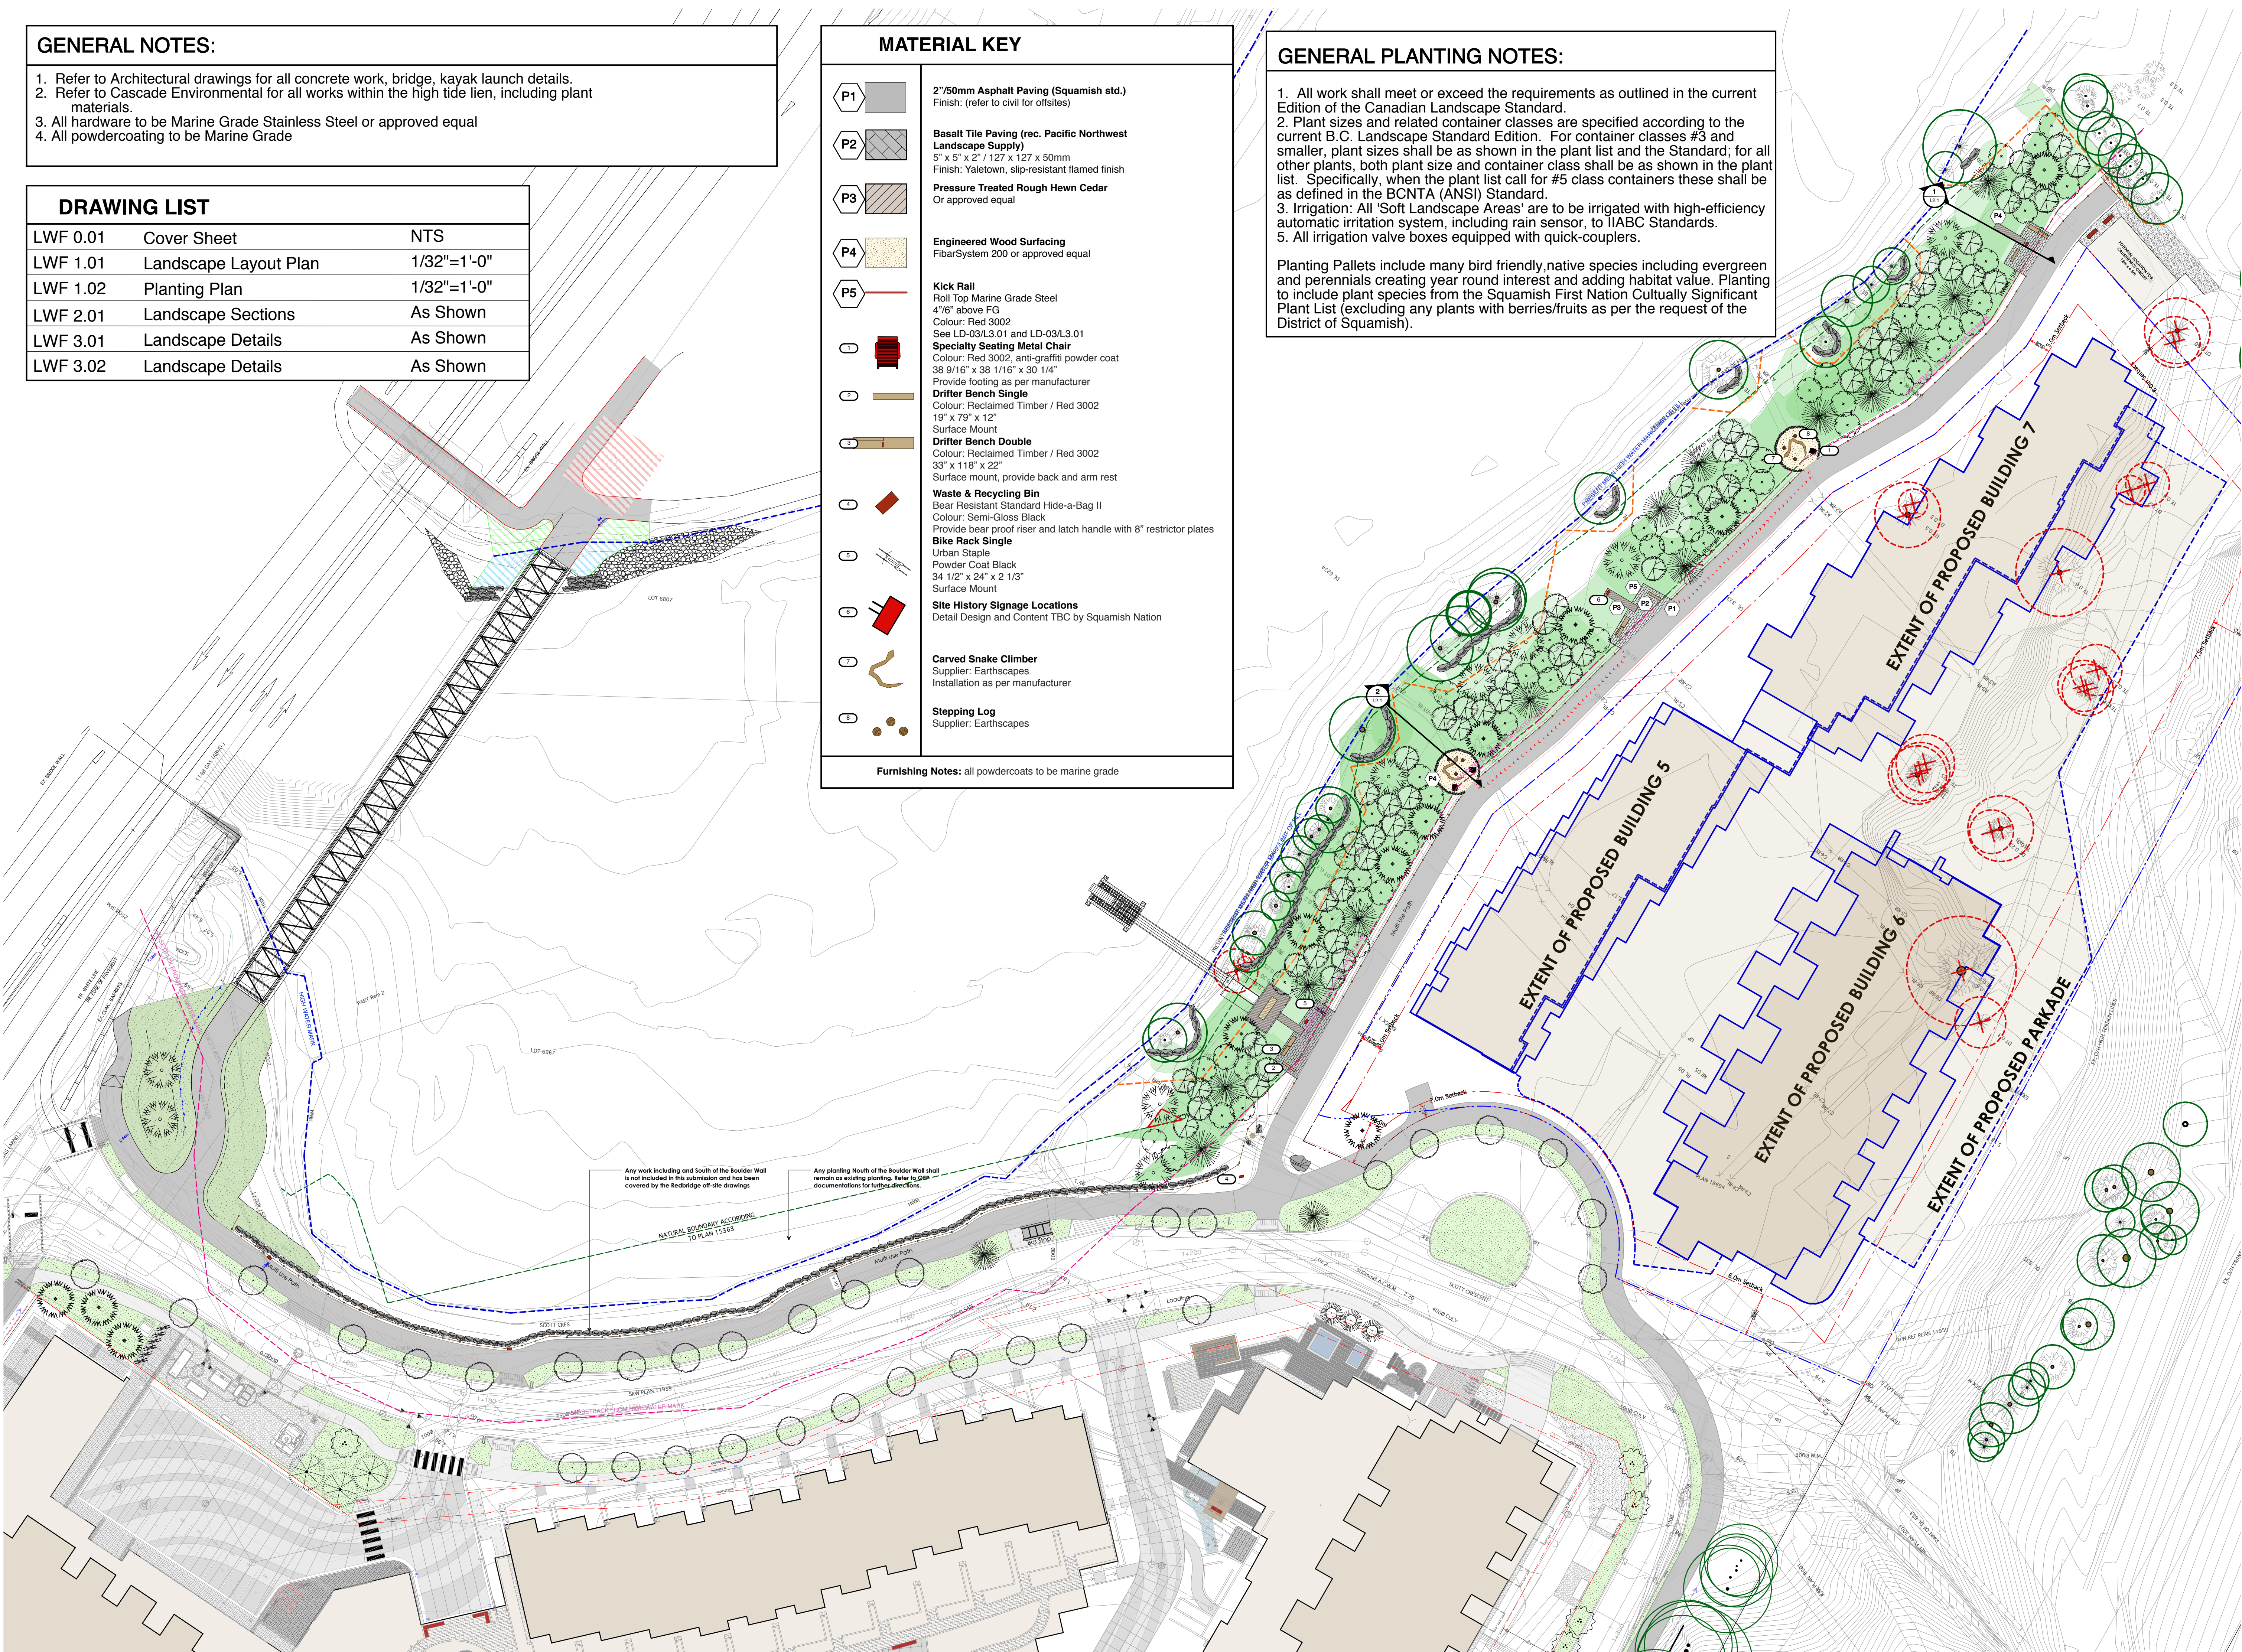

04	Jun 23, 2025	Issued for Review
03	Sept 06, 2024	Reissued for WCP approval
02	Aug. 20, 2024	Issued for WCP approval
01	Jul. 26, 2024	Issued for DP Submission
--	Jul. 16, 2024	Issued for coordination
--	Mar. 11, 2024	Issued for coordination
--	Feb. 28, 2024	Issued for coordination
--	Jan. 29, 2023	Issued for coordination
no.:	date:	item:

Revisions:

durante kreuk Durante Kreuk Ltd.
102 - 1637 West 5th Avenue
Vancouver BC V6J 1N5
t: 604 684 4611
f: 604 684 0577
www.dkl.bc.ca

Project:

RedBridge Development
Squamish, BC

Waterfront Park

Drawn by: AW / FF

Checked by: FF

Date: June 20, 2025

Scale: 1/32" = 1'-0"

Drawing Title:


Cover Sheet

Project No.:

17084

Sheet No.:

L-WF 0.01

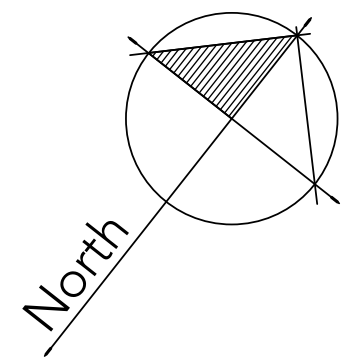

04	Jun 23, 2025	Issued for Review
03	Sept 06, 2024	Reissued for WCP approval
02	Aug. 20, 2024	Issued for WCP approval
01	Jul. 26, 2024	Issued for DP Submission
--	Jul. 16, 2024	Issued for coordination
--	Mar. 11, 2024	Issued for coordination
--	Feb. 28, 2024	Issued for coordination
--	Jan. 29, 2023	Issued for coordination
no.:	date:	item:
Revisions:		

Durante Kreuk Ltd.
102 - 1637 West 5th Avenue
Vancouver BC V6J 1N5
t: 604 684 4611
f: 604 684 0577
www.dkl.bc.ca

Project:
RedBridge Development
Squamish, BC

Waterfront Park

Drawn by: AW / FF

Checked by: FF

Date: June 20, 2025

Scale: 1/32" = 1'-0"

Drawing Title:
Landscape Layout Plan



Project No.:
17084

Sheet No.:

Plant List of Perennial Wildflower Seeds Blend from West Coast Seeds

Common Name	Botanical Name
Black-Eyed Susan	<i>Rudbeckia hirta</i>
Blanket Flower	<i>Gaillardia aristata</i>
Butterfly Milkweed	<i>Asclepias tuberosa</i>
Dwarf Evening Primrose	<i>Oenothera missouriensis</i>
Eastern Columbine	<i>Aquilegia canadensis</i>
Gayfeather	<i>Liatis spicata</i>
Lance Leaf Coreopsis	<i>Coreopsis lanceolata</i>
Lewis Flax	<i>Linum lewisii</i>
New England Aster	<i>Aster novae-angliae</i>
Ohio Spiderwort	<i>Tradescantia ohioensis</i>
Ox-Eye Sunflower	<i>Helioopsis Helianthoides</i>
Prairie Coneflower	<i>Ratibida columnifera</i>
Purple Coneflower	<i>Echinacea purpurea</i>
Rocky Mountain Penstemon	<i>Penstemon strictus</i>
White Upland Aster	<i>Aster ptarmicoides</i>
Wild Bergamot	<i>Monarda fistulosa</i>

Plant List			
Trees			
52	Alnus rubra	Red alder	5 cm cal
7	Picea stichnensis	Sitka spruce	3 m ht
60	Populus trichocarpa	Black cottonwood	5 cm cal
8	Pseudotsuga menziesii	Douglas fir	3 m ht
13	Thuja plicata	Western red cedar	3 m ht
Shrubs / Perennials			
159	Aruncus dioicus	Goat's beard	#1 pot 36" oc
76	Holodiscus discolor	Ocean spray	#1 pot 36" oc
66	Lupinus polyphyllus	Large leafed lupine	#1 pot 36" oc
337	Myrica gale	Sweet gale	#2 pot 60" oc
8	Philadelphus lewisii	Mock orange	#1 pt 120" oc
40	Physocarpus capitatus	Pacific ninebark	#1 pot 120" oc
50	Polypodium glycerhryza**	Licorice fern	#1 pot 6" oc
1005	Polystichum munitum*	Sword fern	#1 pot 21" oc
54	Rosa pisocarpa	Clustered wild rose	#1 pot 60" oc
73	Solidago canadensis	Goldenrod	#1 pot 30" oc
68	Spirea douglasii	Hardhack	#1 pot 72" oc
1537	Tiarella trifoliata*	Foam flower	#1 pot 12" oc
--	Existing Planting to be Retained as per Environmental		--
*Polystichum munitum and Tiarella trifoliata mixed at a ratio of 3:1, with Tiarella trifoliata planted in groupings of 3, or 5 throughout area.			
**Polypodium glycerhryza count TBC, dependent on size and placement of wood piles from environmental			

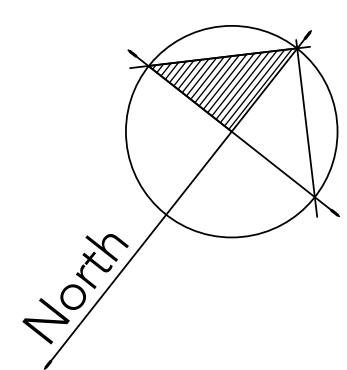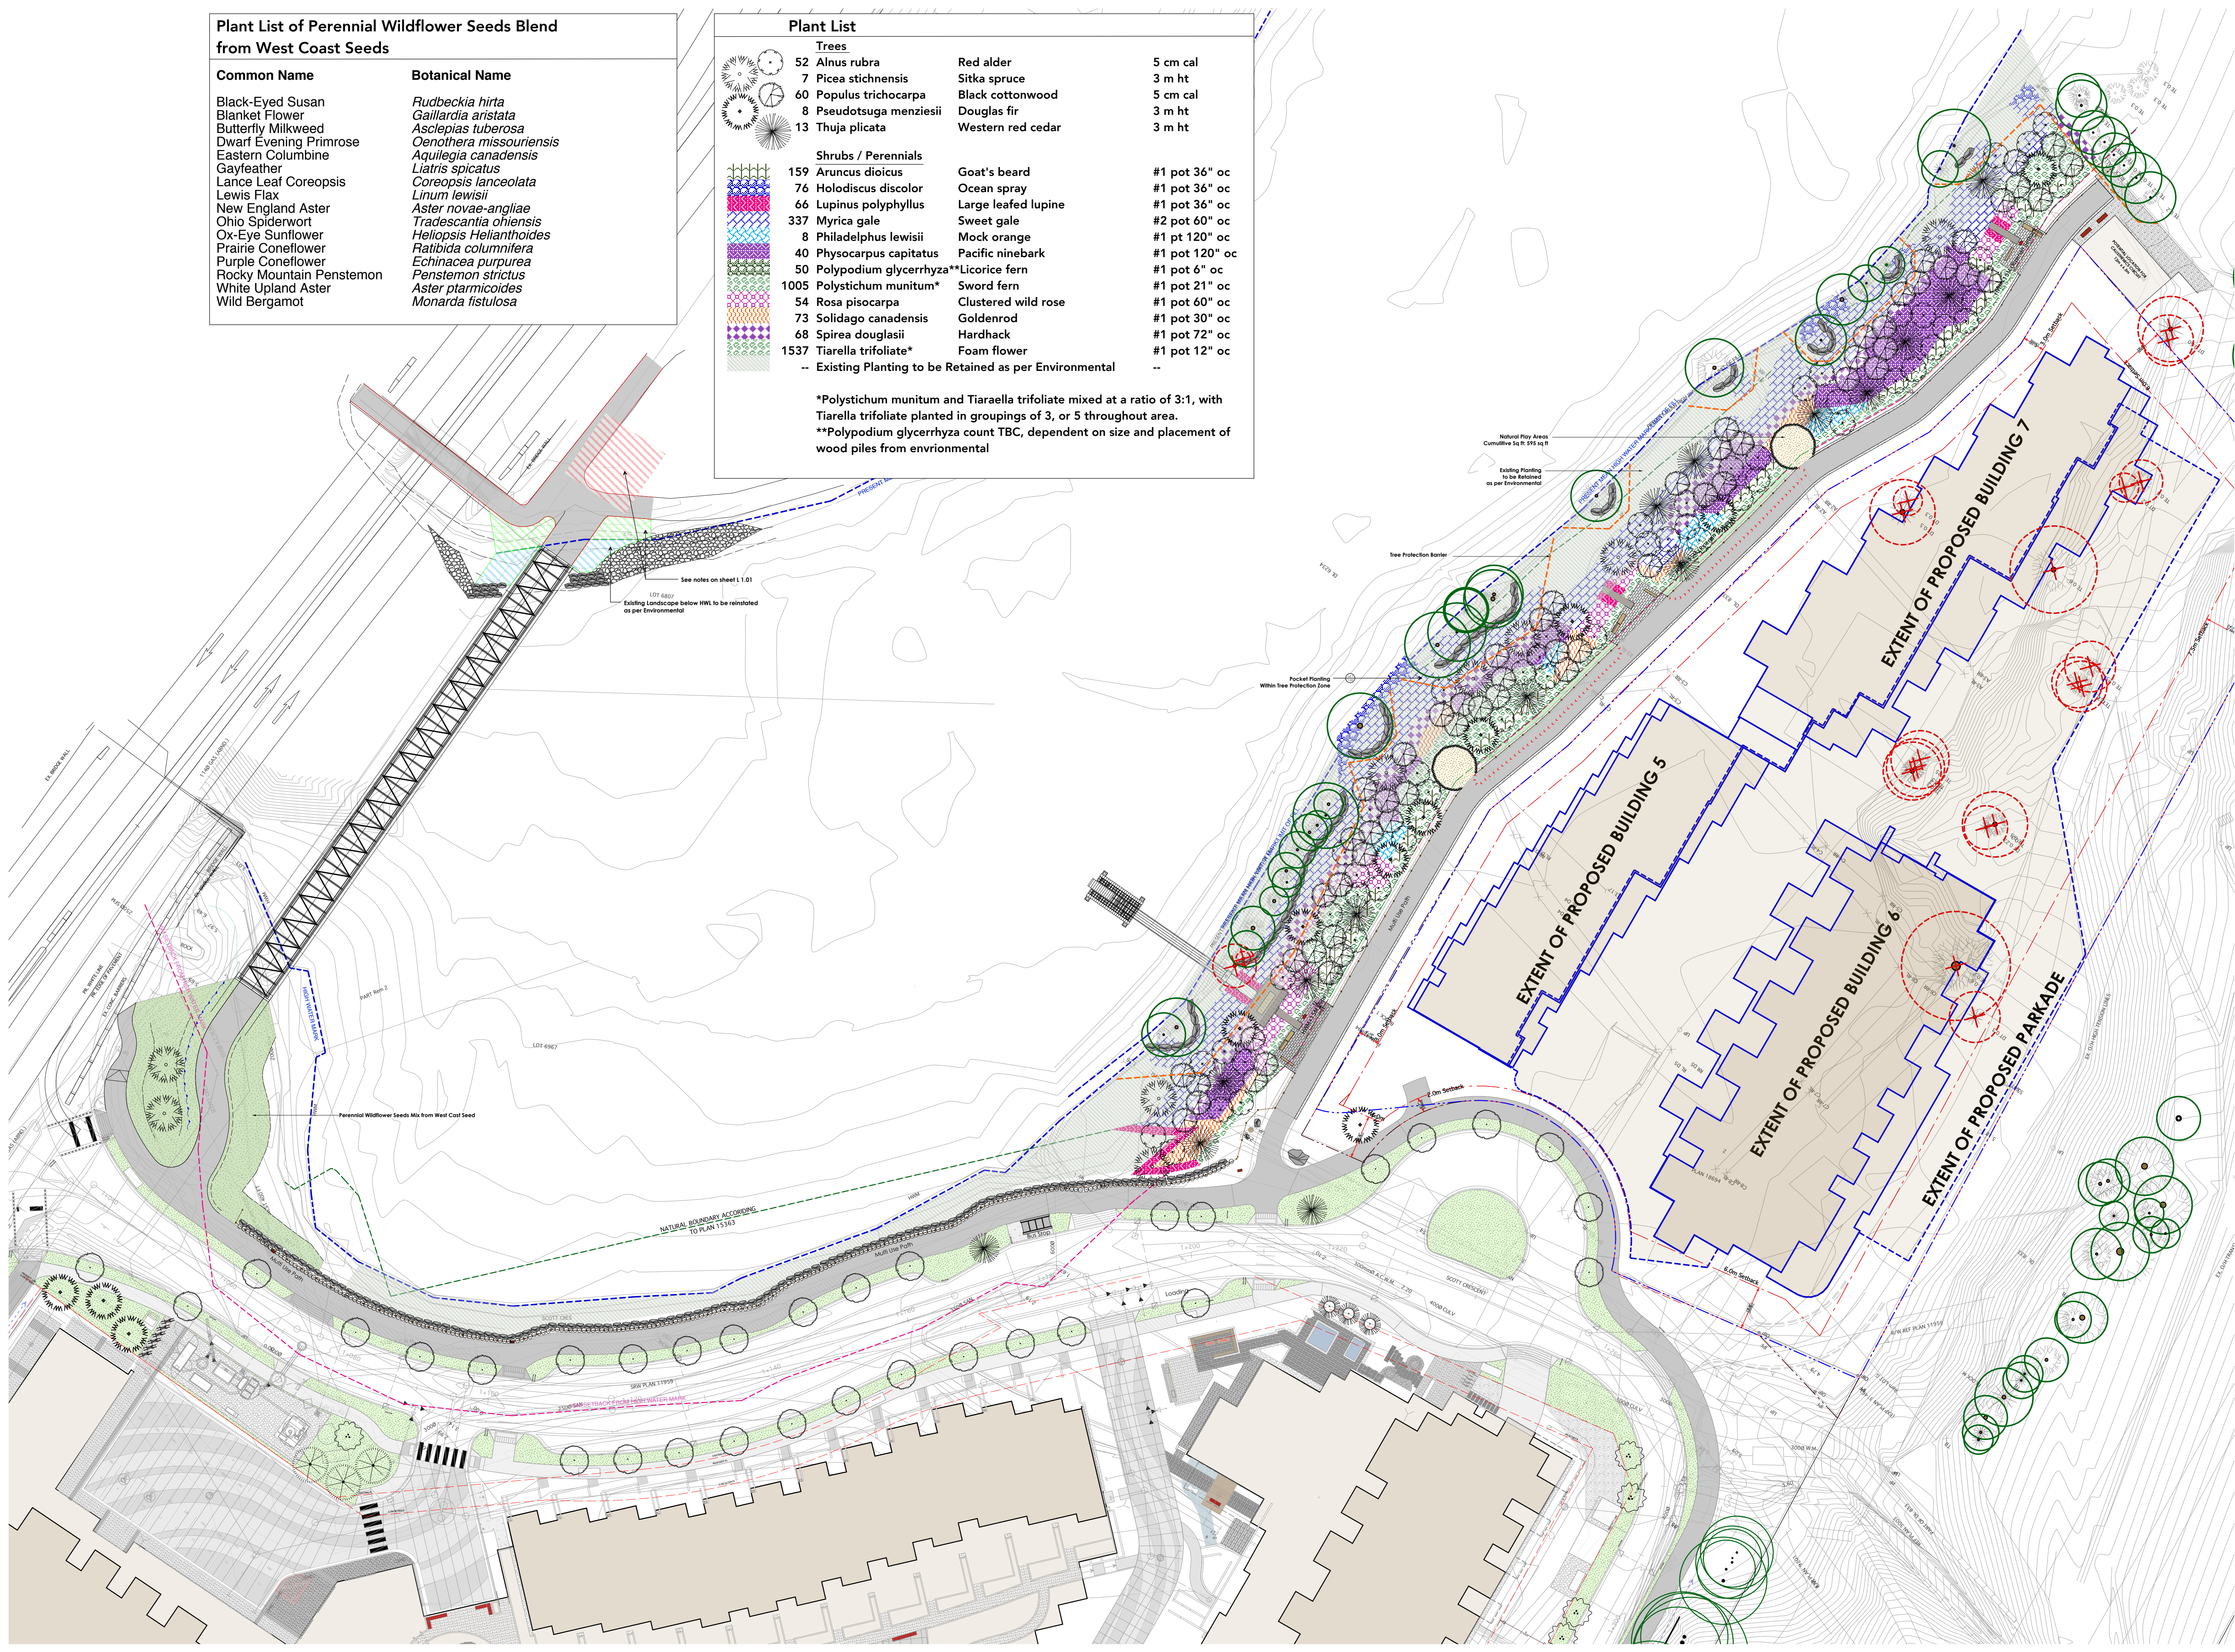

04	Jun 23, 2025	Issued for Review
03	Sept 06, 2024	Reissued for WCP approval
02	Aug. 20, 2024	Issued for WCP approval
01	Jul. 26, 2024	Issued for DP Submission
--	Jul. 16, 2024	Issued for coordination
--	Mar. 11, 2024	Issued for coordination
--	Feb. 28, 2024	Issued for coordination
--	Jan. 29, 2023	Issued for coordination
no.:	date:	item:
Revisions:		



Durante Kreuk Ltd.
102 - 1637 West 5th Avenue
Vancouver BC V6J 1N5
t: 604 684 4611
f: 604 684 0577
www.dkl.bc.ca

Project:
RedBridge Development
Squamish, BC

Waterfront Park

Drawn by: AW / FF

Checked by: FF

Date: June 20, 2025


Scale: 1/32" = 1'-0"

Drawing Title:

Planting Plan for Environmental Revegetation Area

Project No.: 17084

Sheet No.:

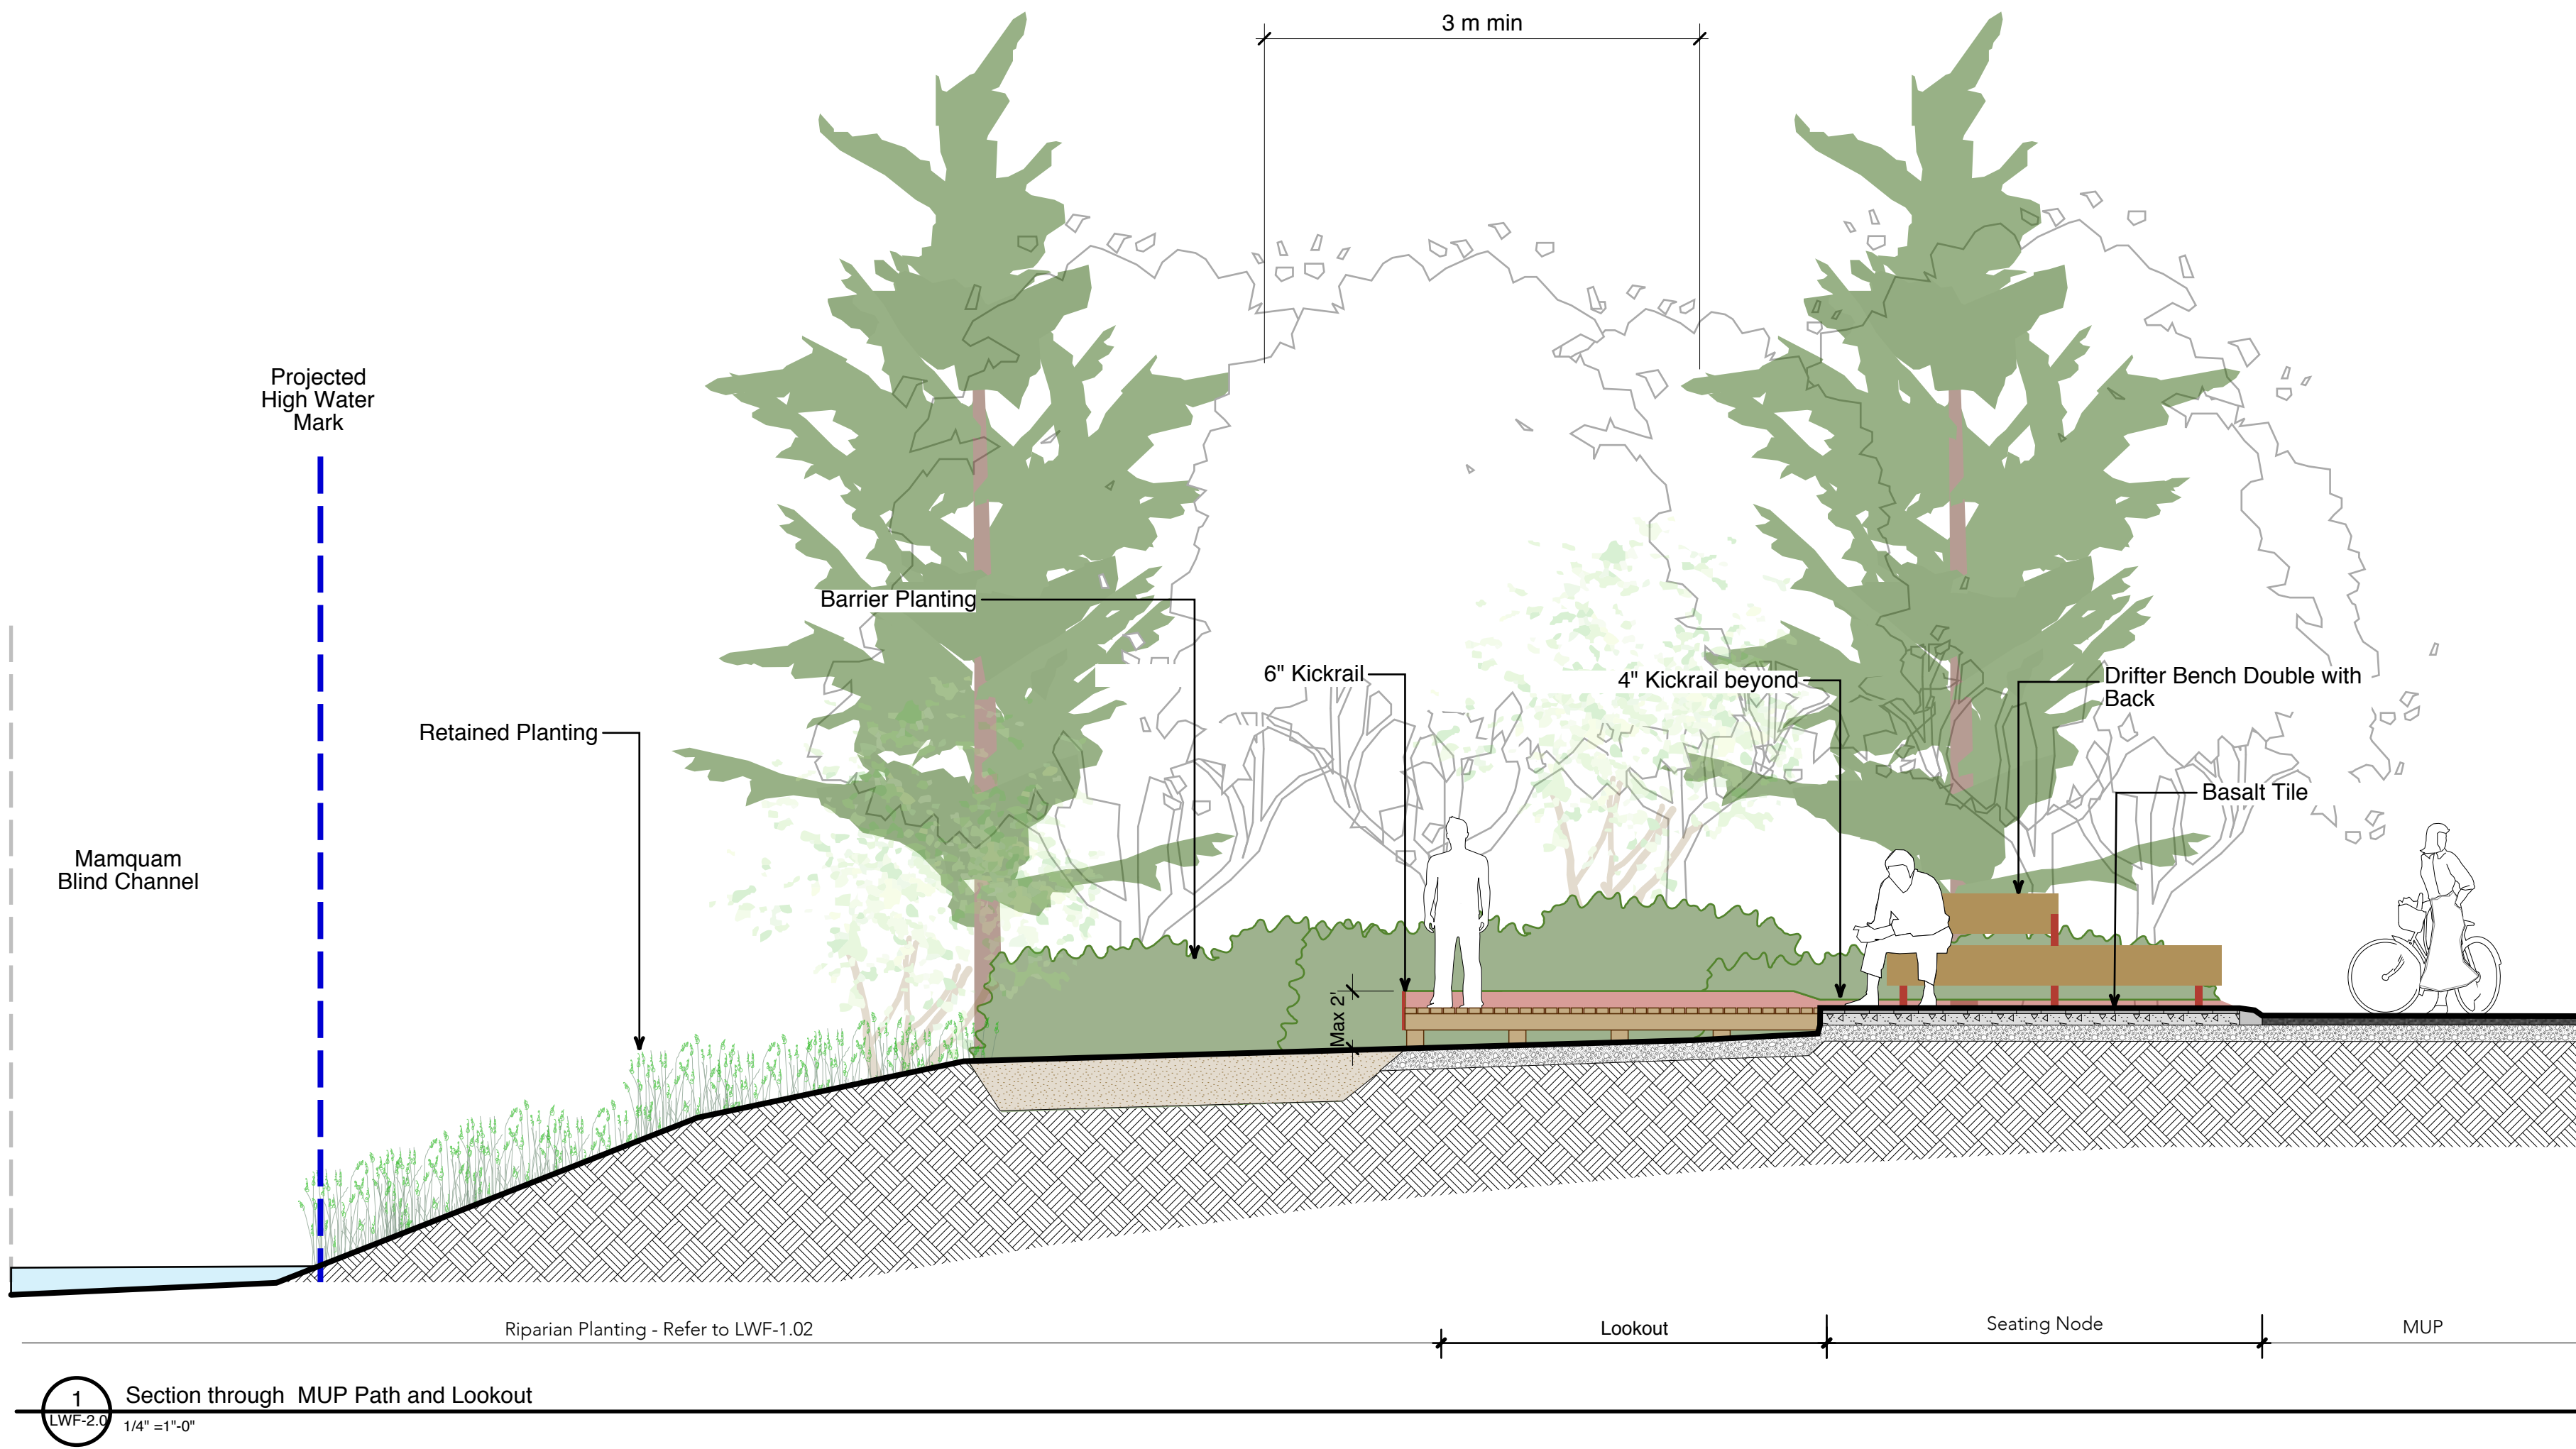

2	Jun 23, 2025	Issued for Review
1	Aug 20, 2024	Issued for WCP Approval
no.:	date:	item:

Revisions:



Project:

Redbridge development -
Squamish, B.C.

Drawn by: AW

Checked by: FF

Date:

Scale: 1/4" = 1'-0"

Drawing Title:

RedBridge Development
Squamish, BC


Waterfront Park
Sections

Project No.:

17084





Sheet No.:

L-WF 2.01

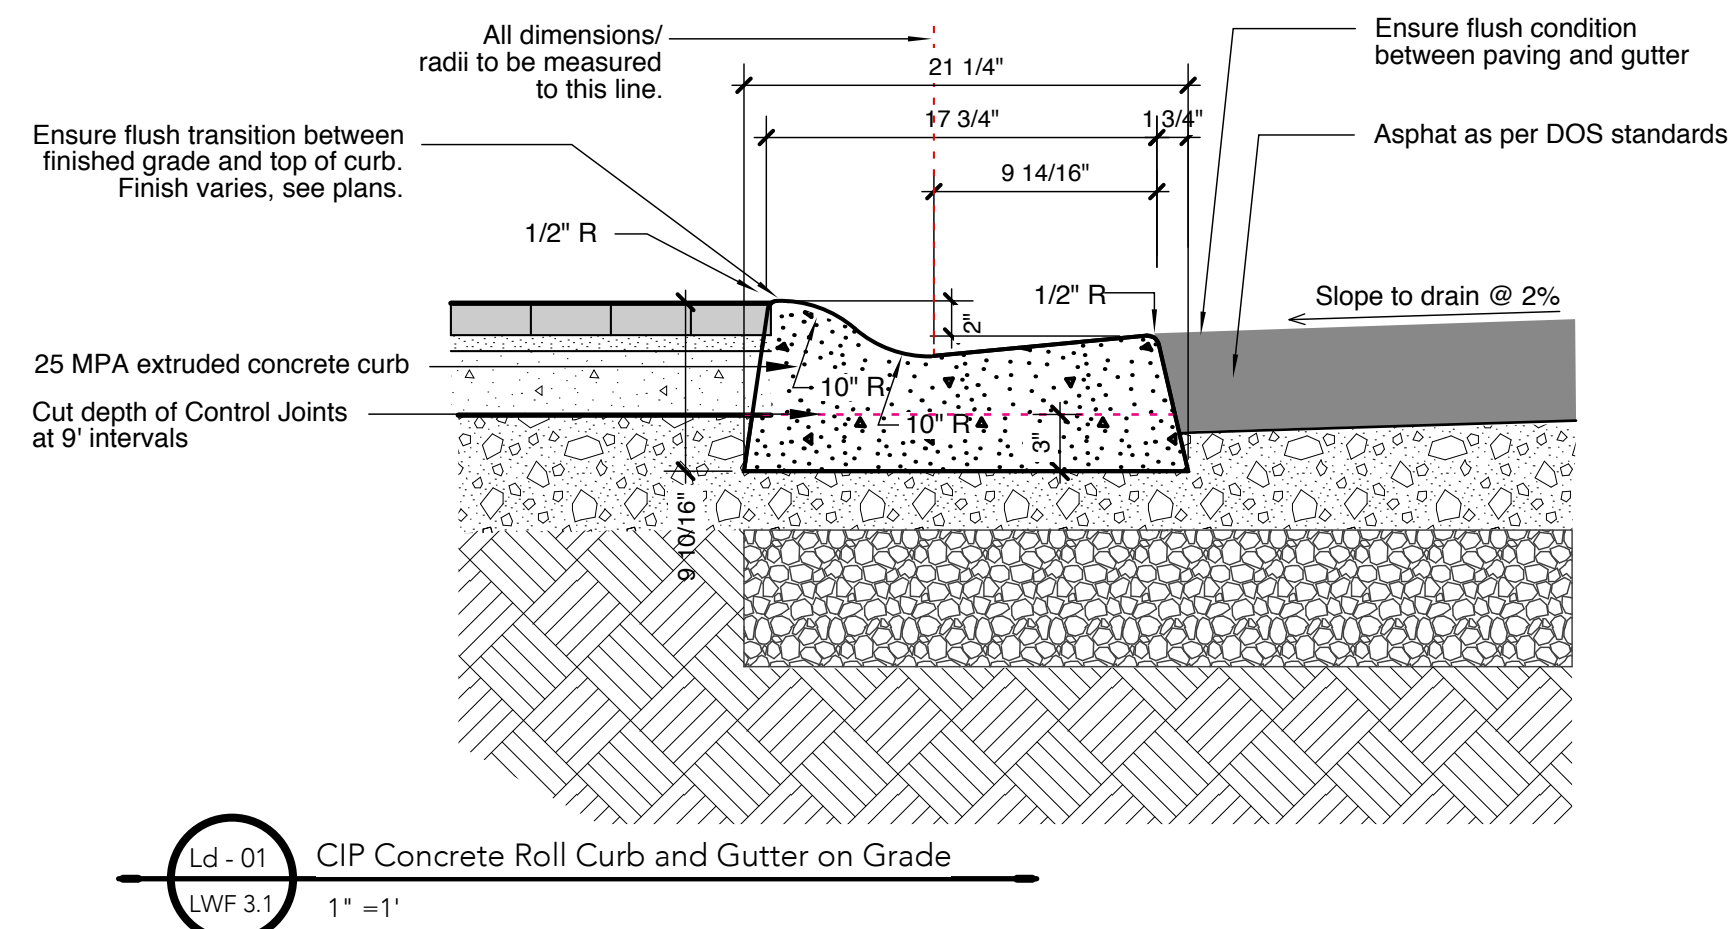




- Notes:**

1. Expansion joints to be to full depth of curb at 9' intervals and 1/2" expansion joint material placed through entire curb section.
2. Expansion joints to be installed at the beginning, 1/2 point & end points of all curb returns.
3. Expansion joints to be installed 1m on both sides of catch basins for all curbs.
4. Concrete-28mpa (4060lb/square inch)
5. Contractor to review District of Squamish Standards to confirm exact dimensions.

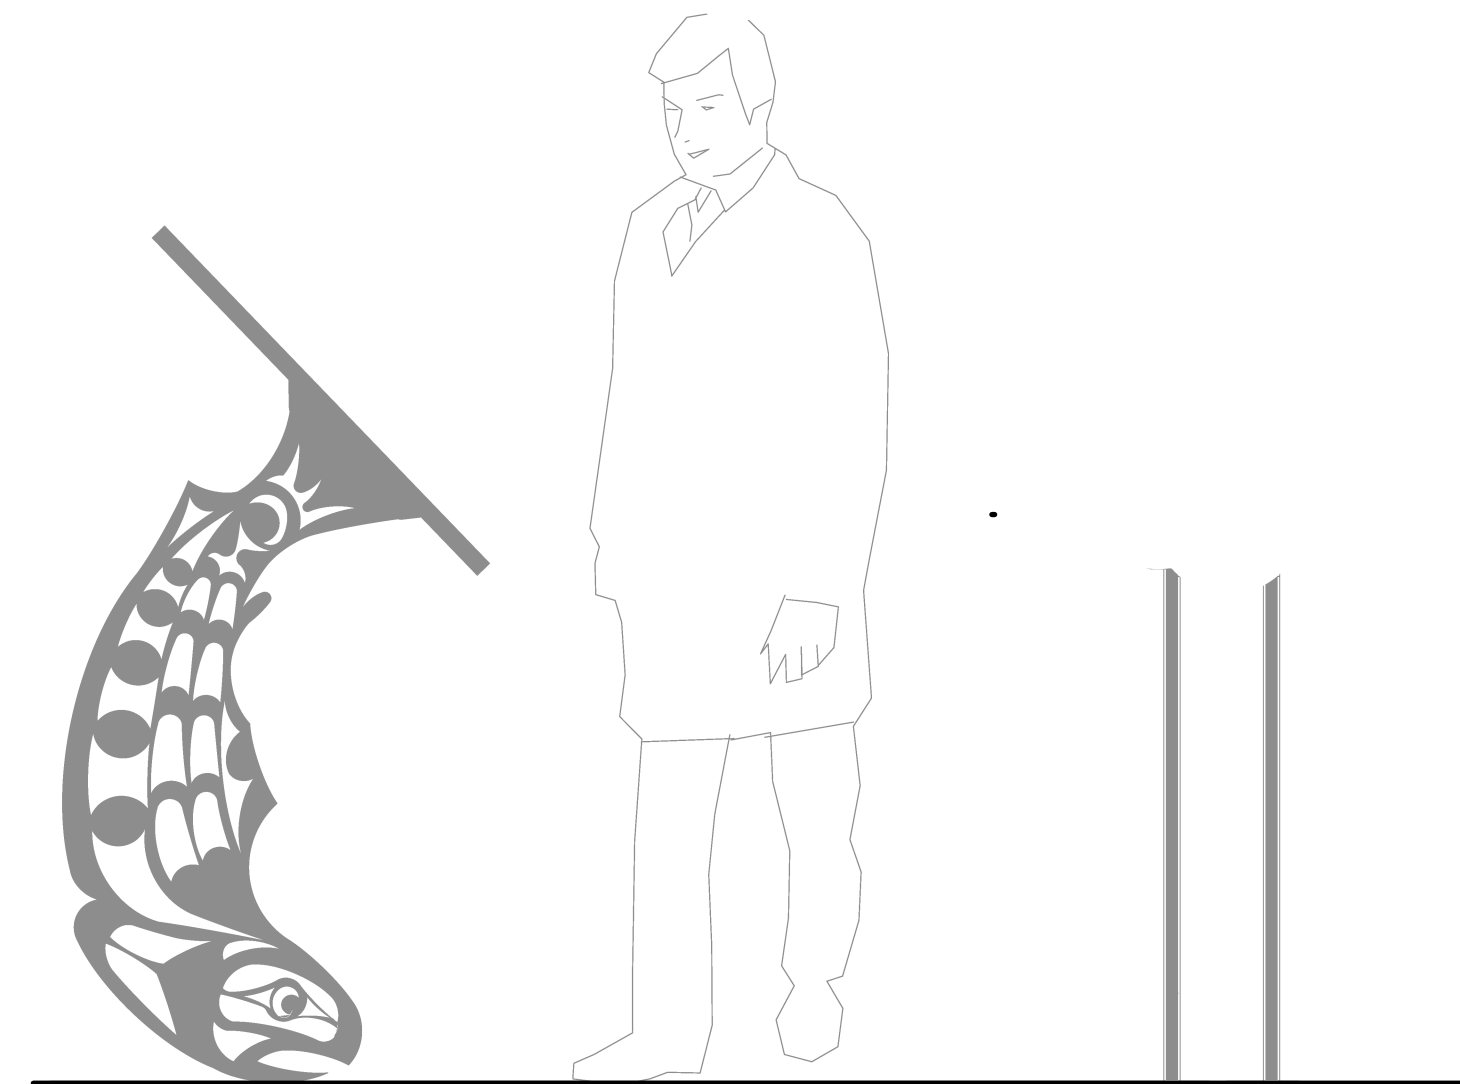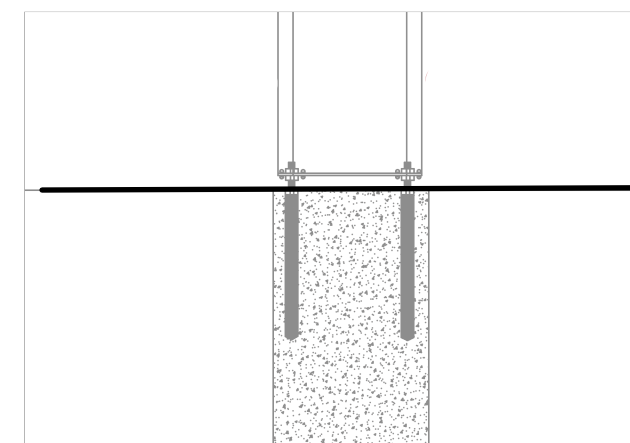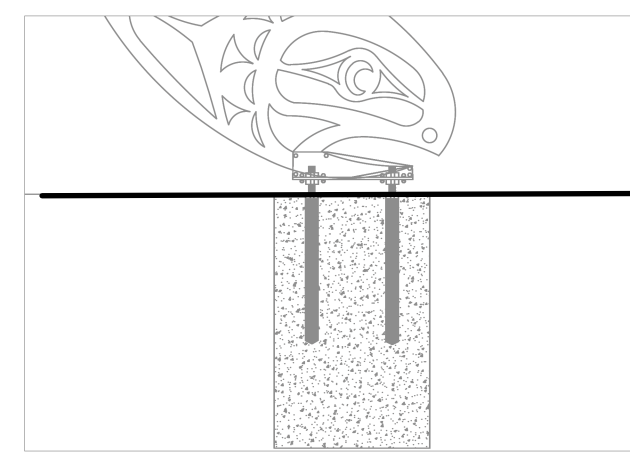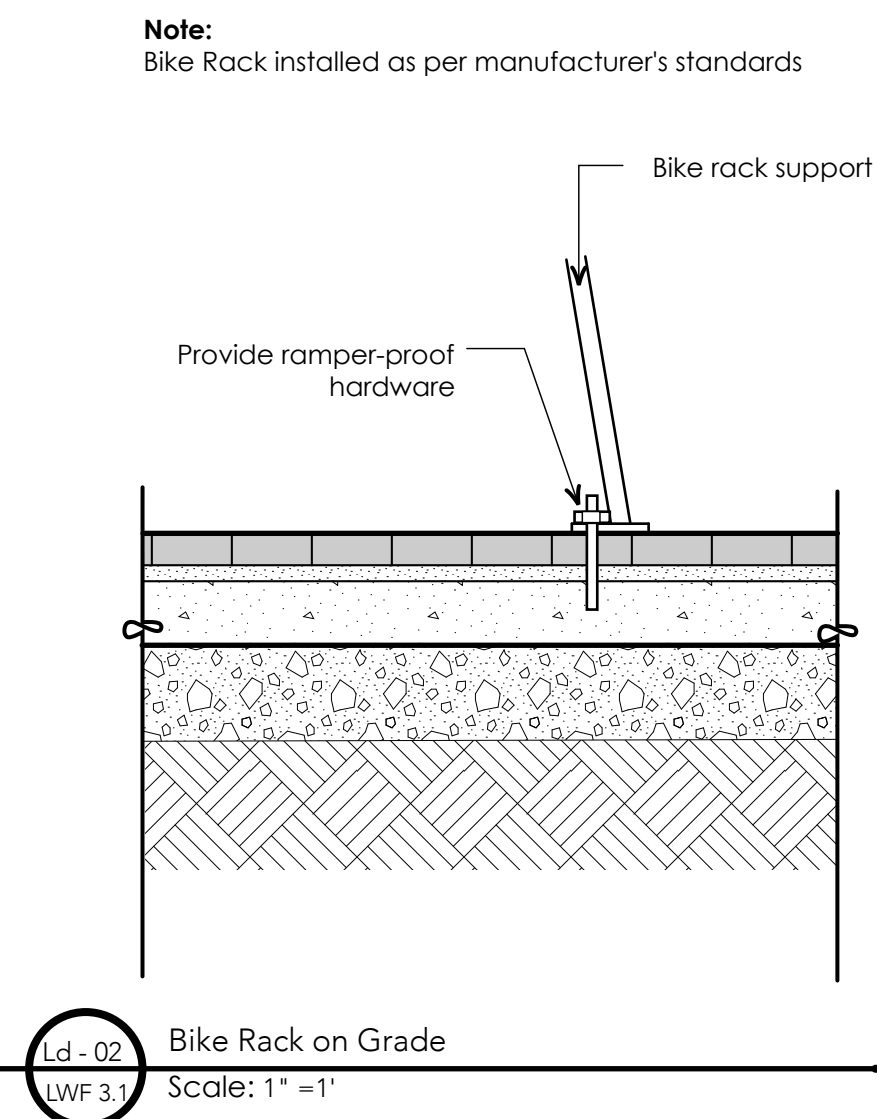

DESIGN TO BE DETERMINED WITH WATERFRONT PARK APPLICATION

2	Jun 23, 2025	Issued for Review
1	Aug 20, 2024	Issued for WCP approval
no.:	date:	item:

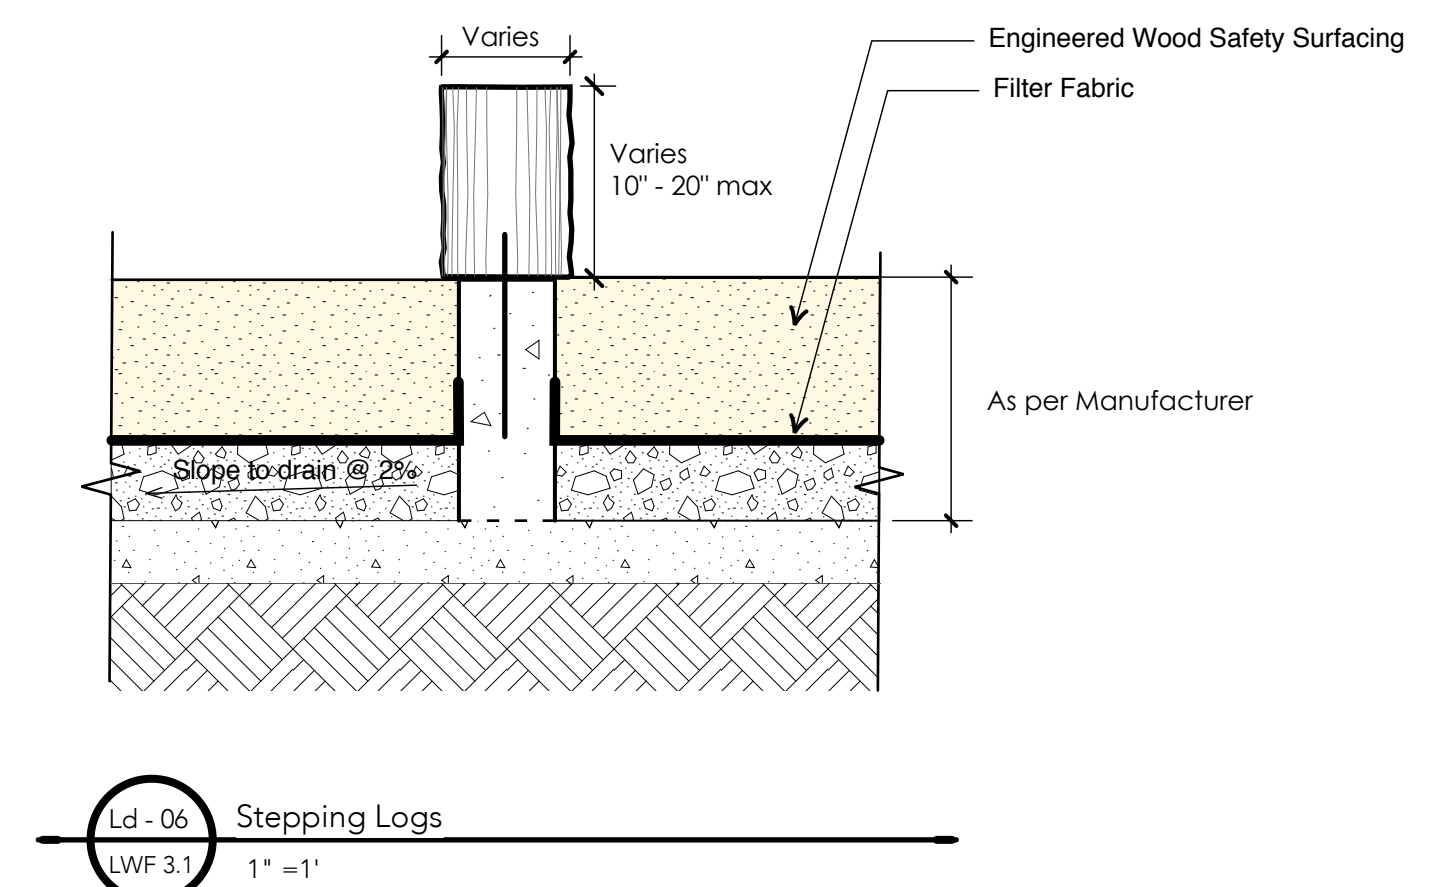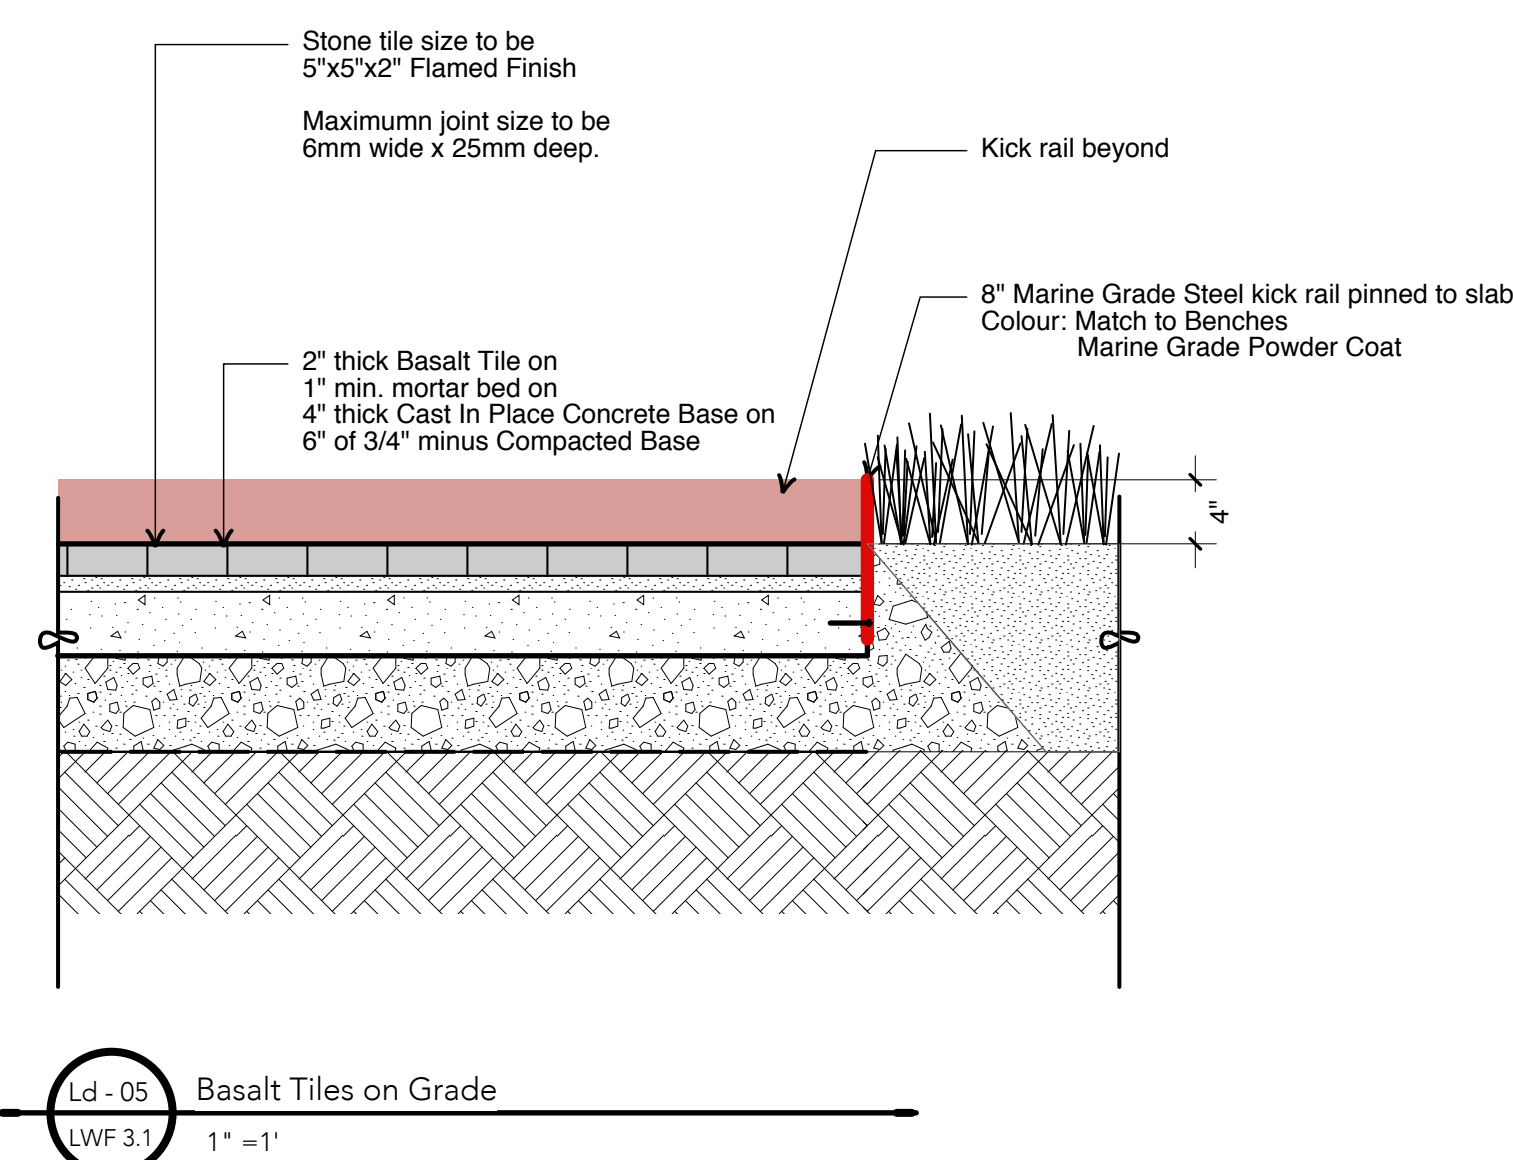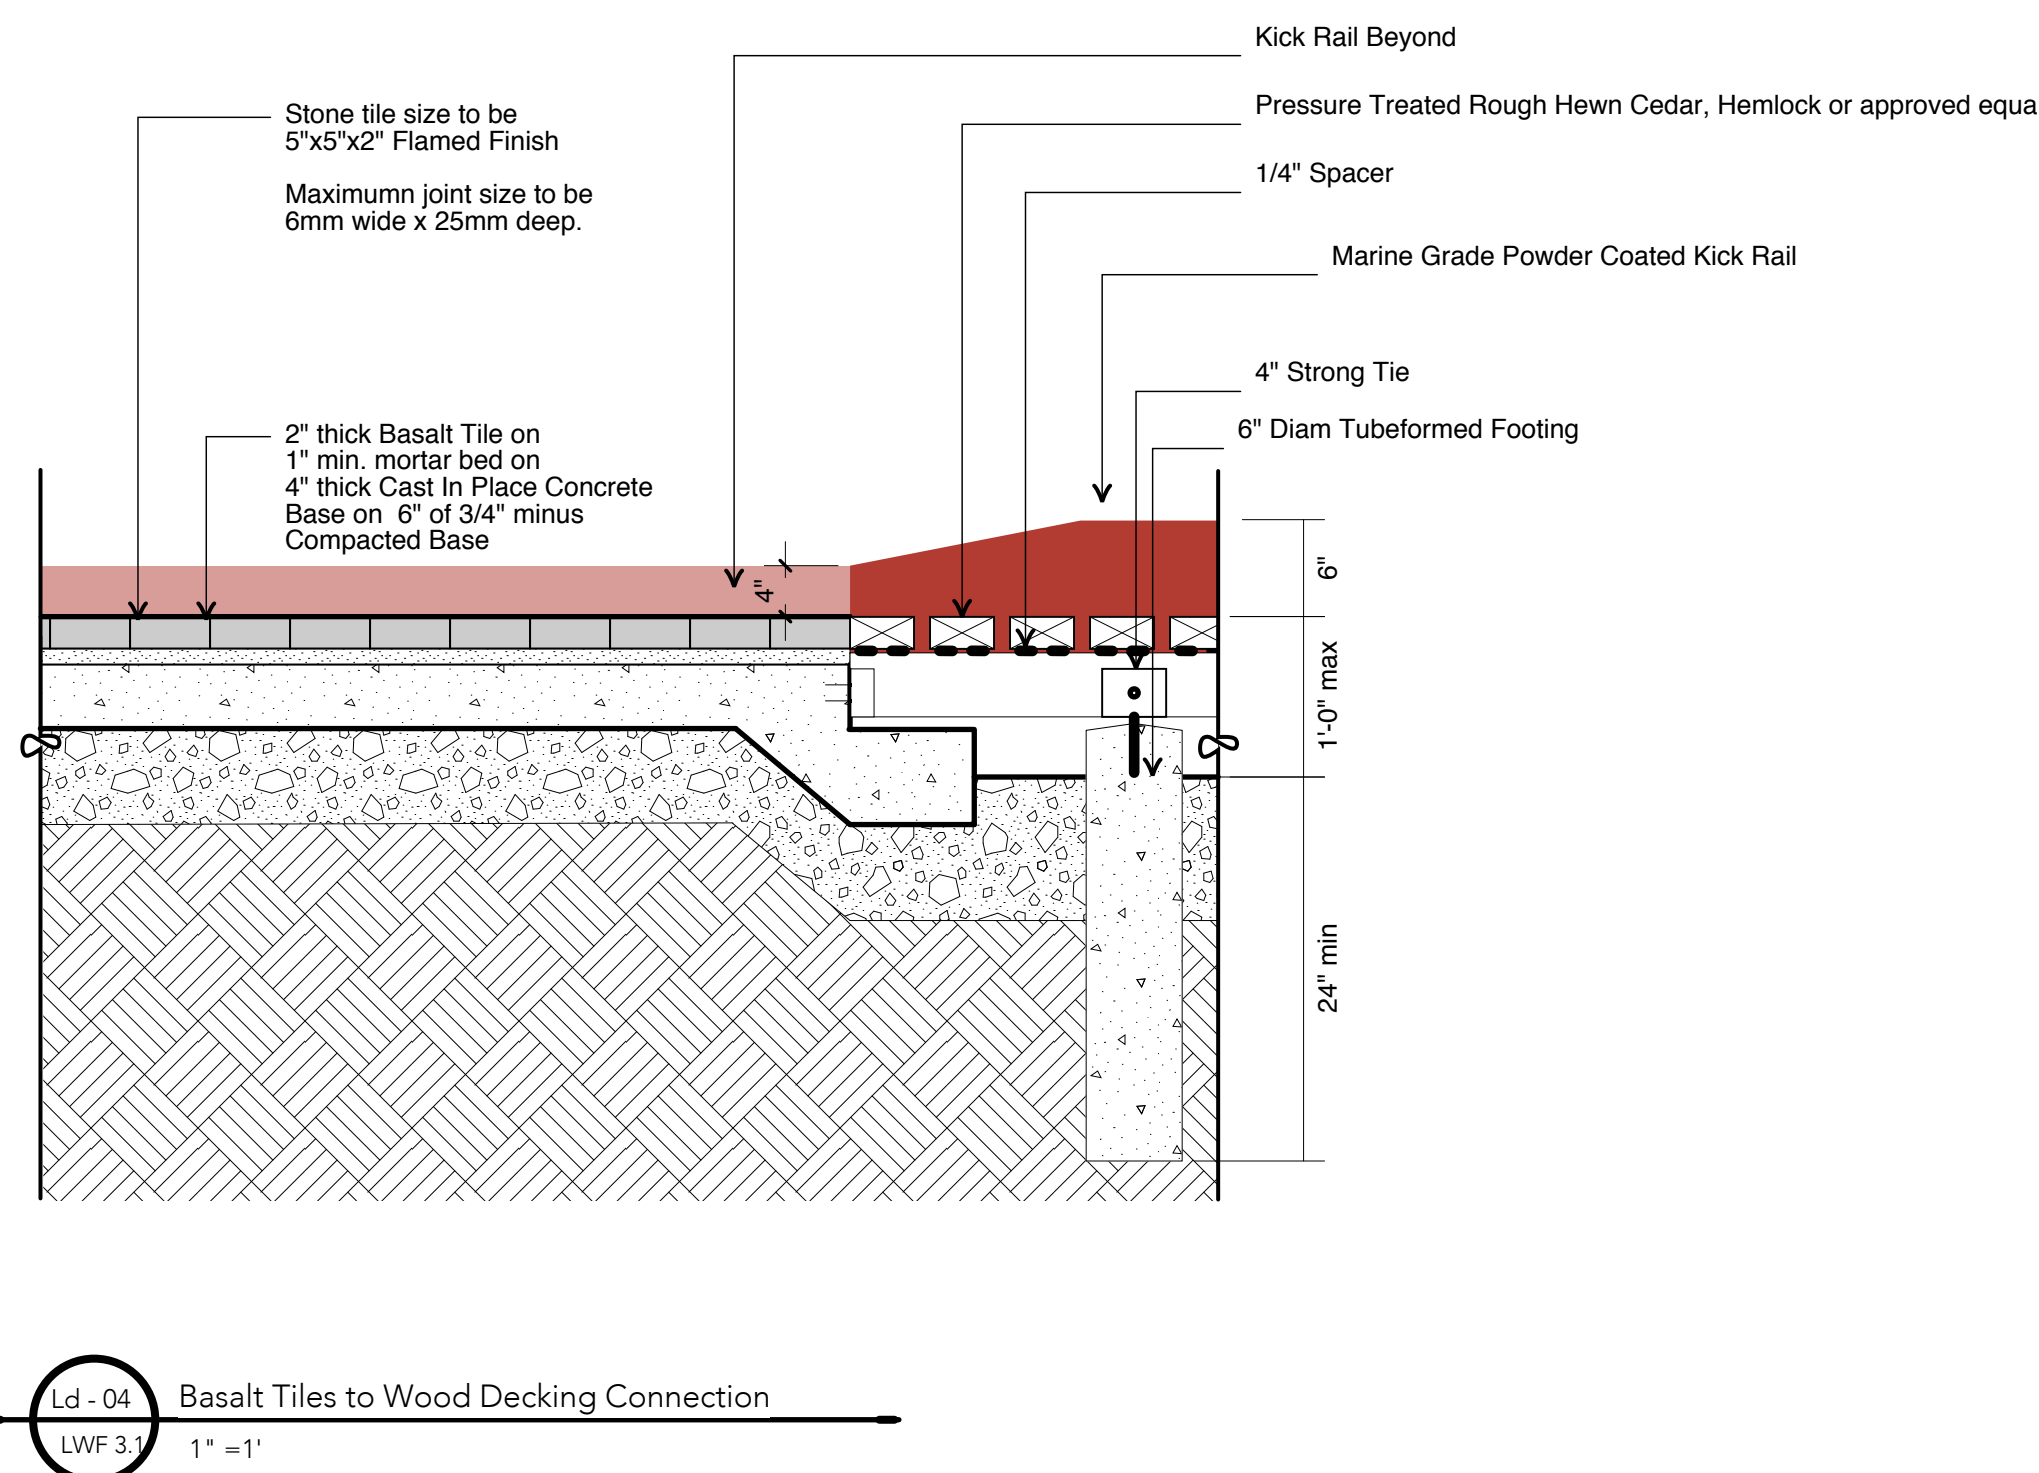

Project:

**RedBridge Development -
Squamish, B.C.**

Waterfront Park


Drawn by:	AW
Checked by:	FF
Date:	June 20 2025
Scale:	As Shown
Drawing Title:	

Landscape Details

Project No.:
17084

Sheet No.:


L-WF 3.01

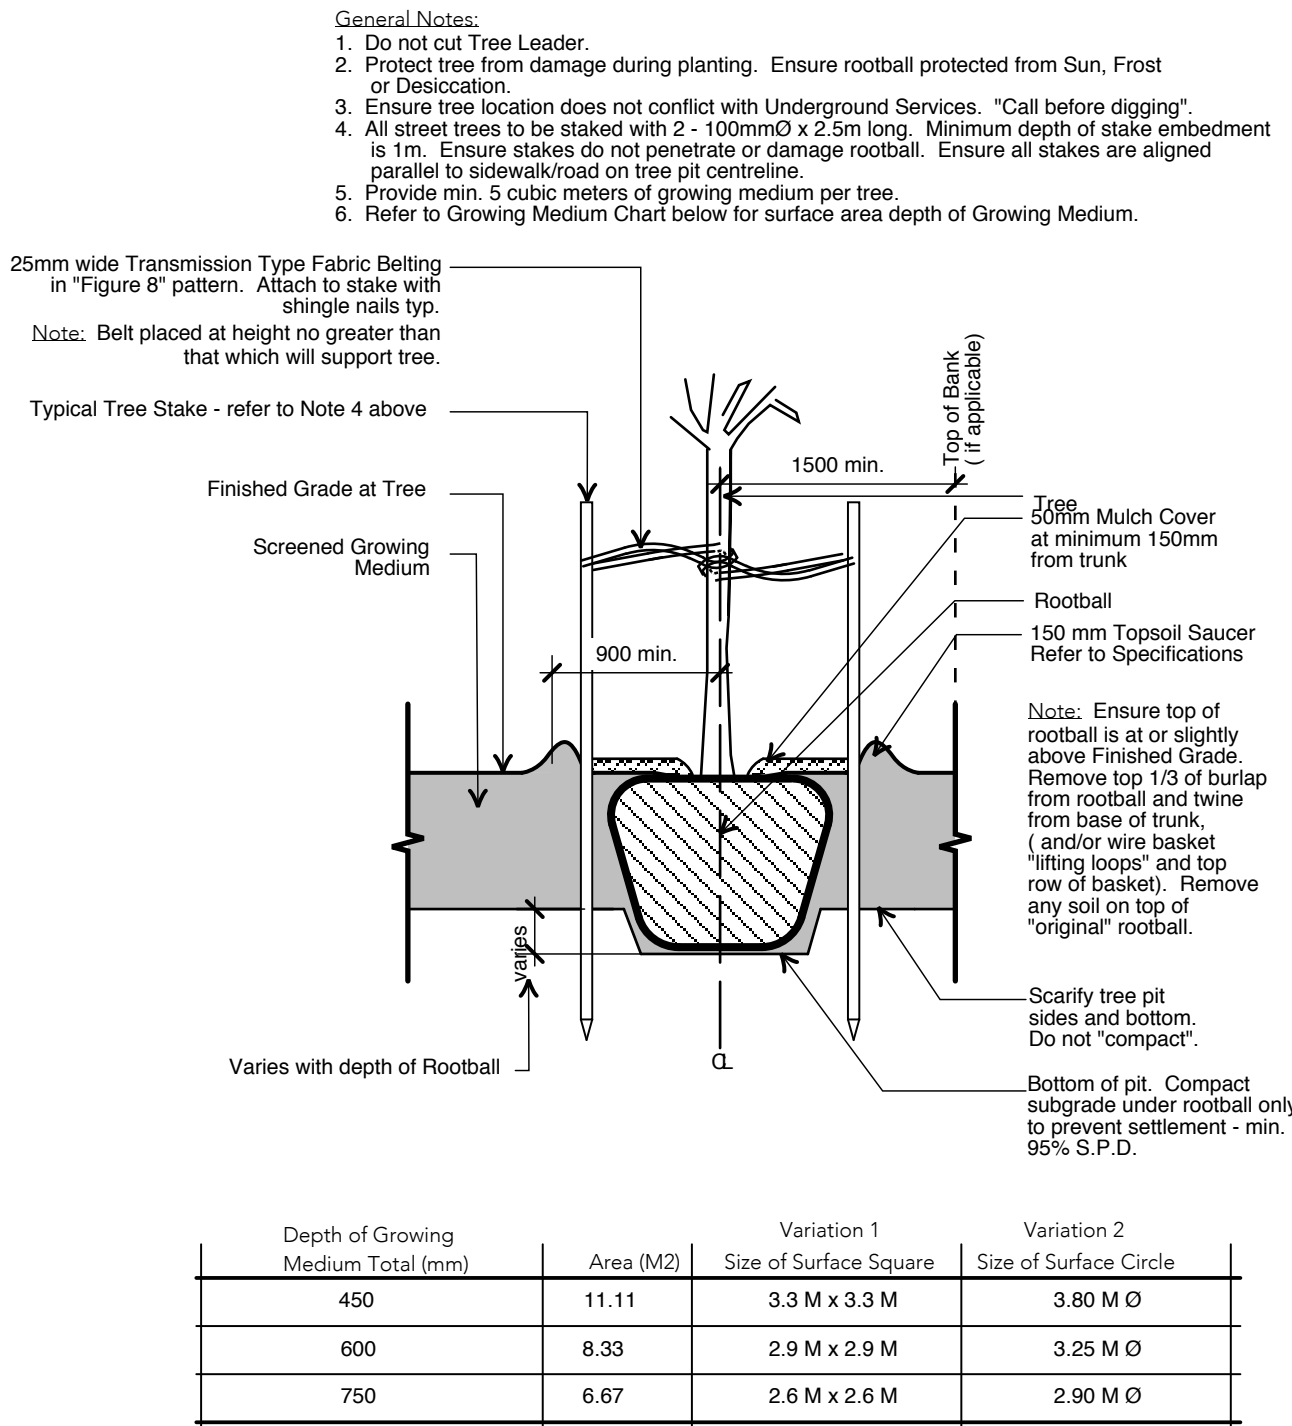

Ld - 01 Tree Planting on Grade

LWF 3.2


Not to Scale

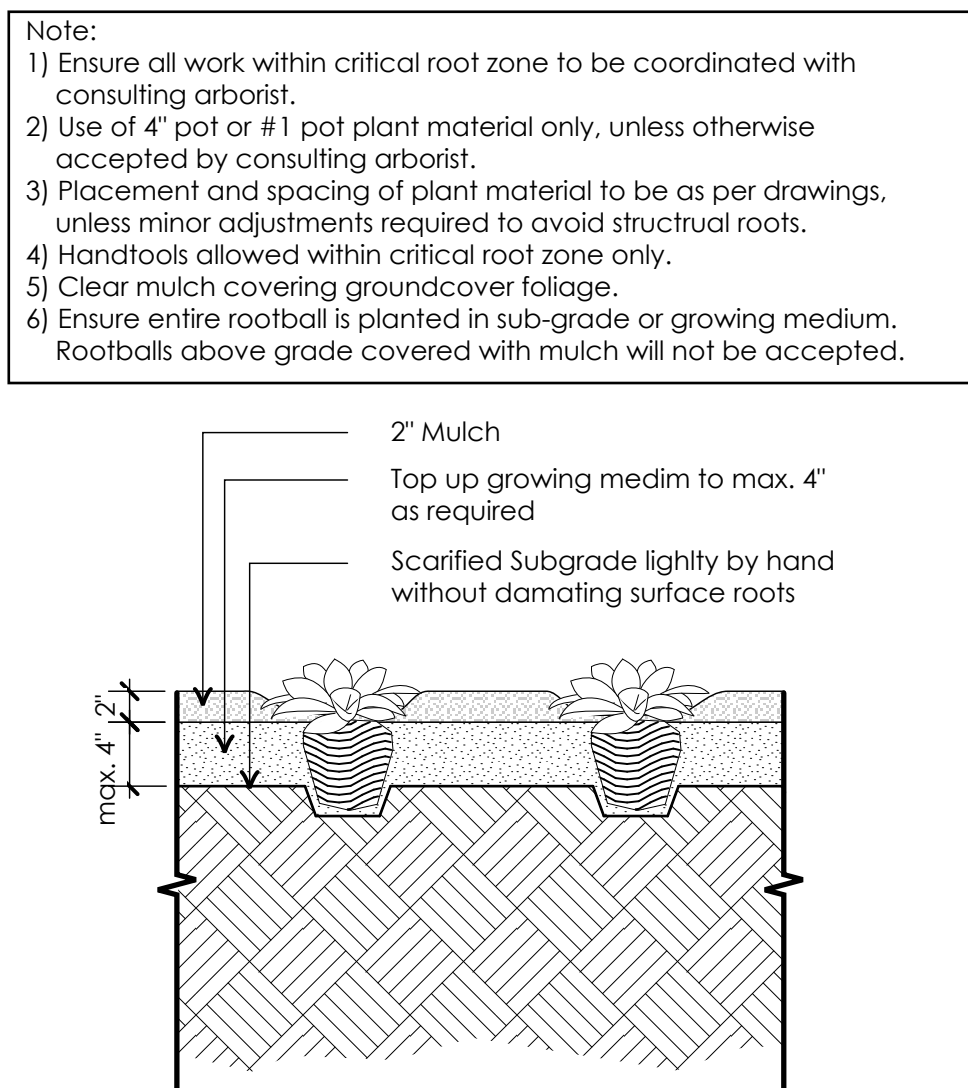

Ld - 02 Pocket Planting in Tree Protection Zone

LWF 3.2

Scale 1" = 1'-0"

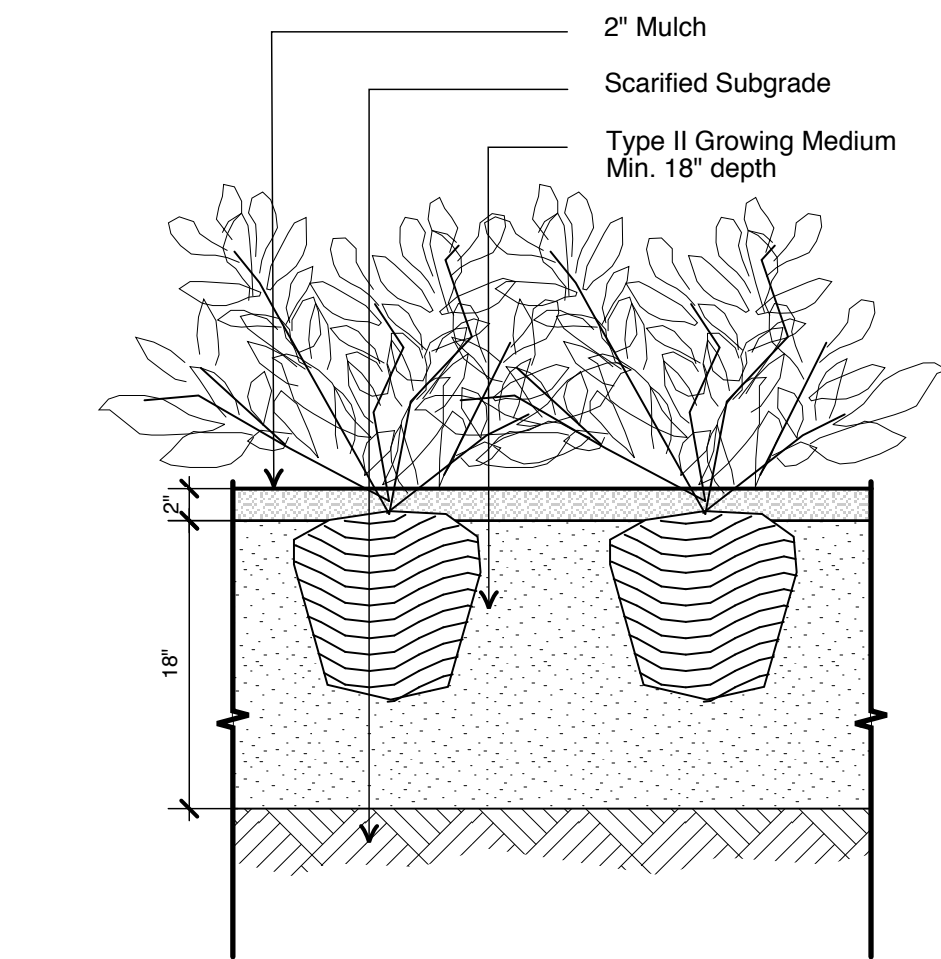


Ld - 03 Shrub Planting on Grade

LWF 3.2

Scale 1" = 1'

Notes:

1. 900mm is a recommended depth, but some locations may not be able to go to recommended depth. 600mm is absolute minimum, but must be reinforced with concrete.
2. All posts to be solid when pushed, with no rocking. Concrete to be used if aggregate backfill does not achieve desired resistance.
3. Final Layout, materials and extent of Chan Link to be confirmed by District as part of the Waterfront Park Application.

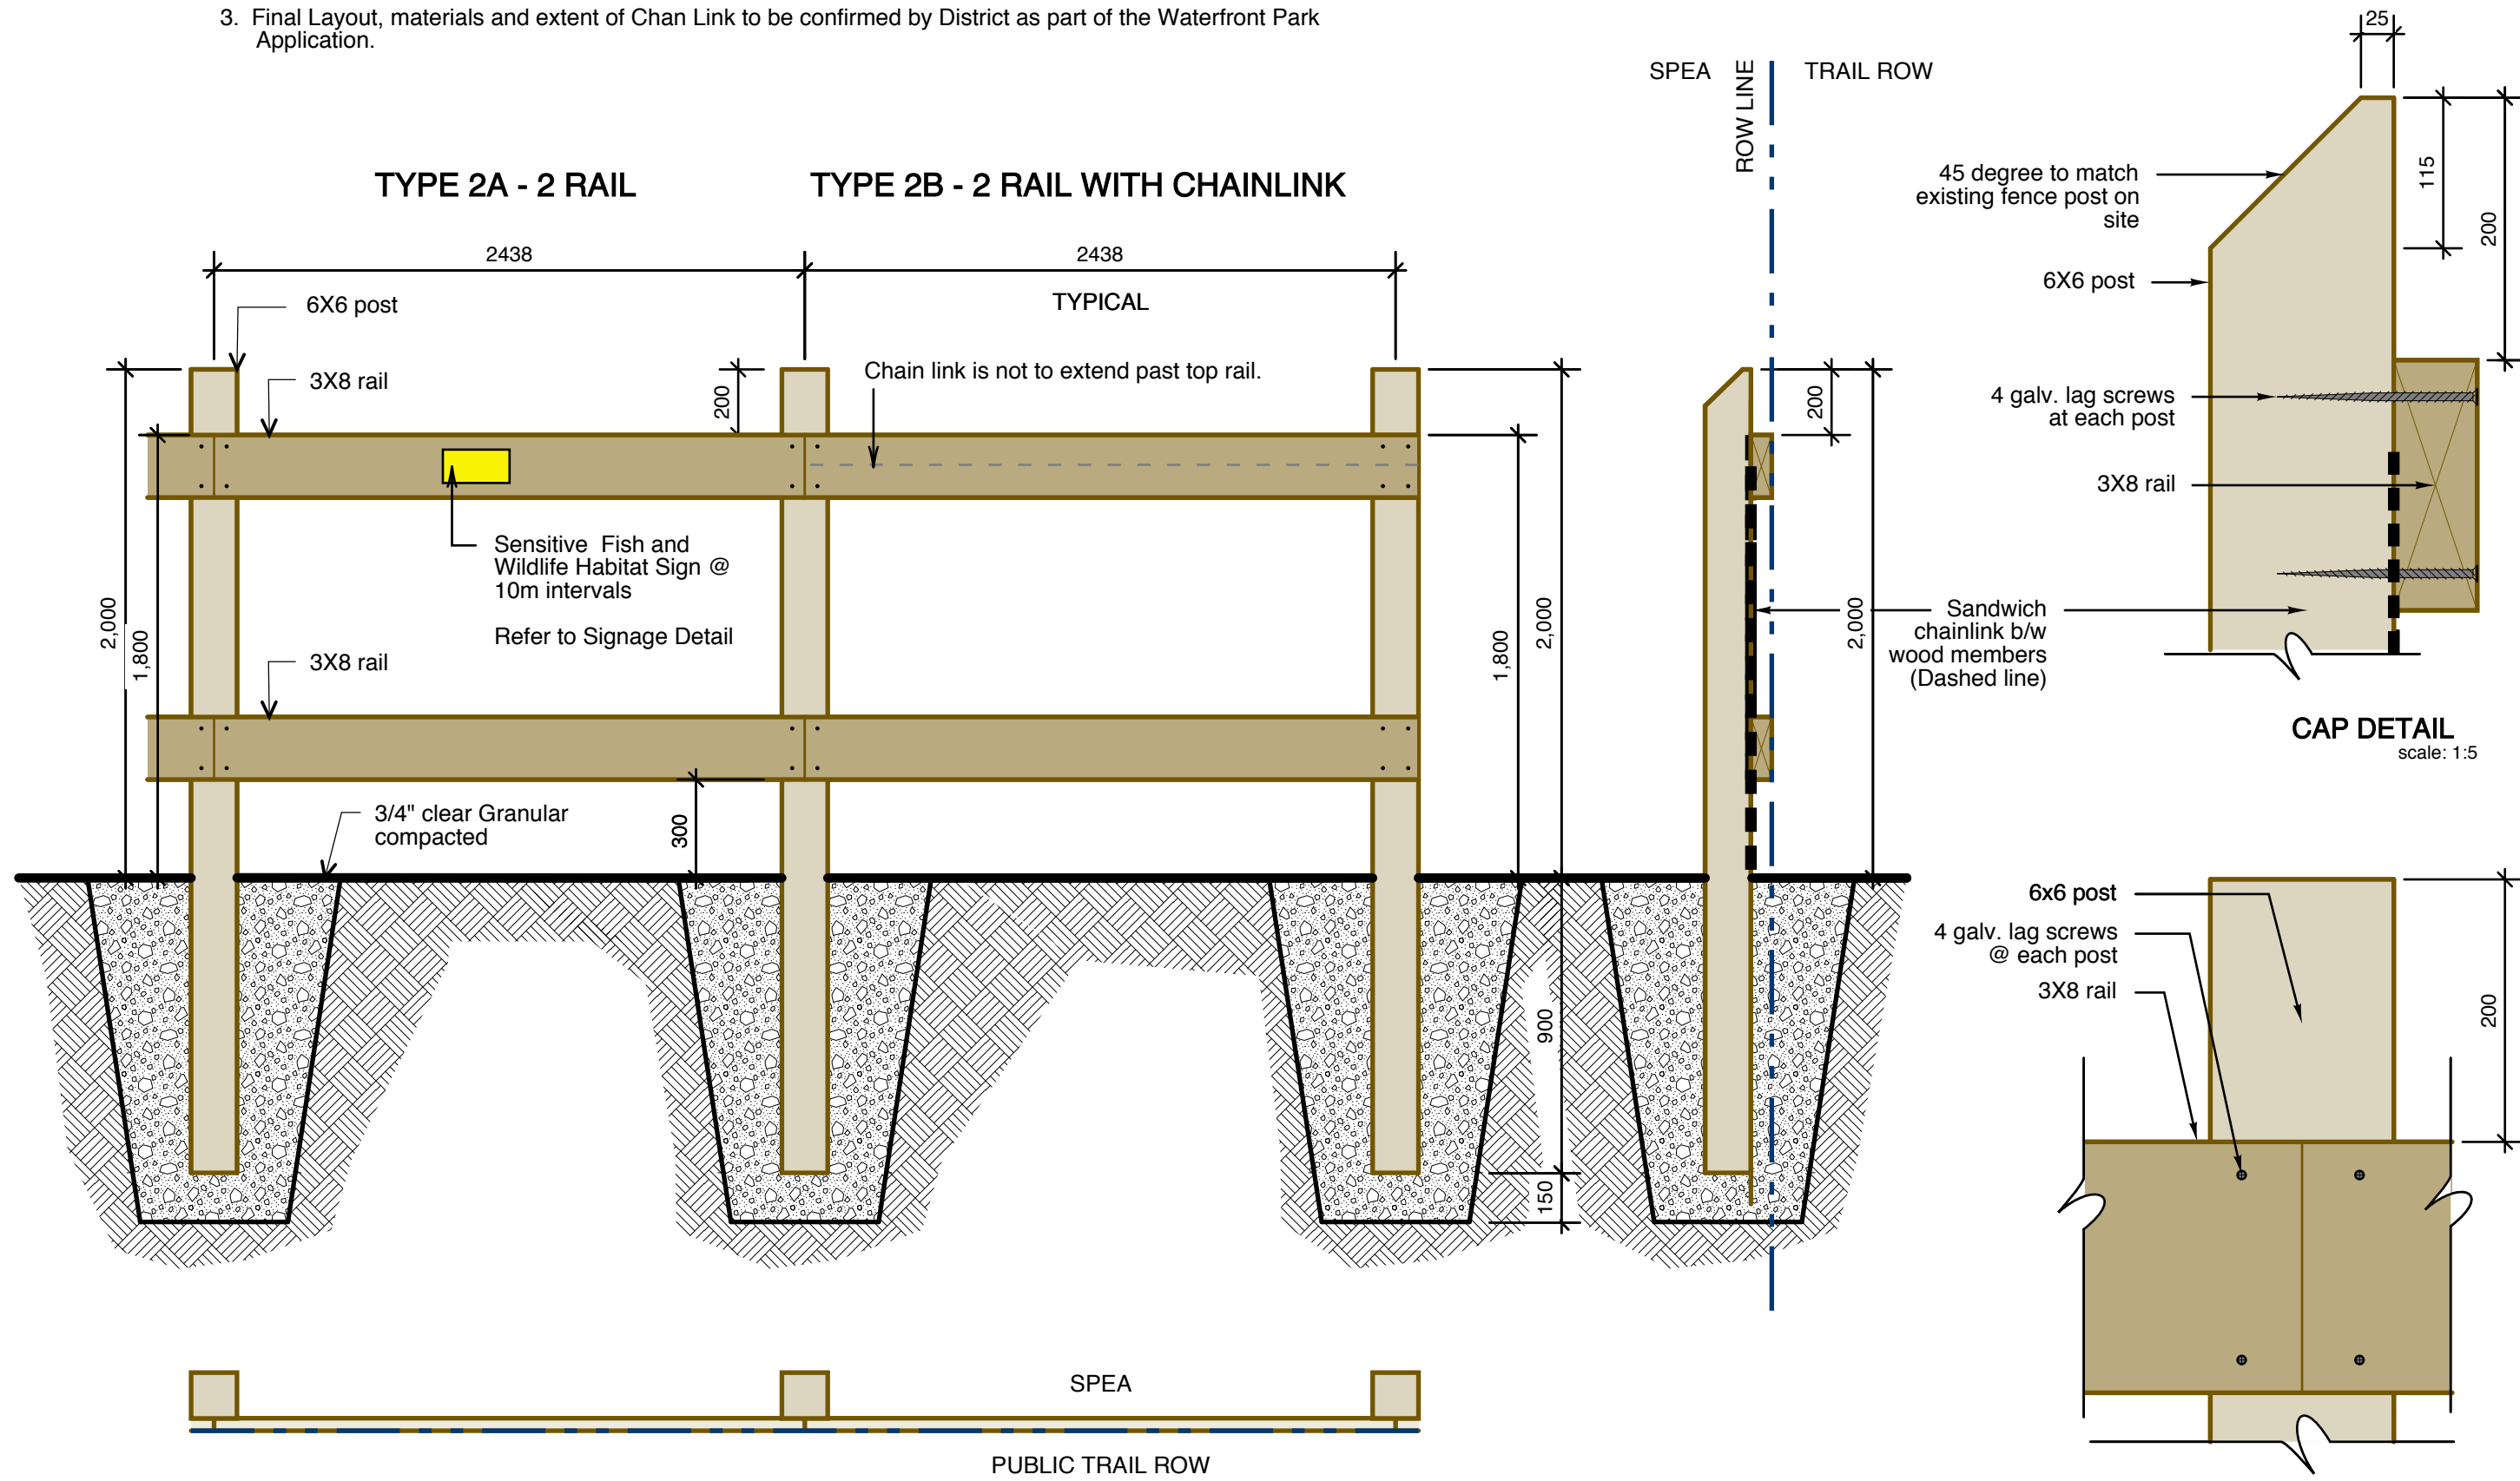

Note:

Confirm wording with Environmental Consultant before ordering and fabrication

1. Signs to be Aluminum.
2. A minimum of 4" x 6" in size.
3. Centre (1) sign per lot on top rail.
4. Attached to the top rail at 10m intervals.
5. Lettering to be as shown above.
6. Signs on riparian fences to be fastened with ALUMINUM nails

Ld - 04 Waterfront Park: Riparian Fence

LWF 3.2

1:20

2	Jun 203 2025	Issued for Review
1	Aug 19, 2024	Issued for WCP approval
no.:	date:	item:
Revisions:		



Project:

RedBridge Development - Squamish, B.C.

Waterfront Park

Drawn by:	AW
Checked by:	FF
Date:	June 20, 2025
Scale:	As Shown
Drawing Title:	

Landscape Details

Project No.:	17084
Sheet No.:	

L-WF 3.02