



Site Development Overview

REVISED DP APPLICATION PACKAGE
JULY 9 2025

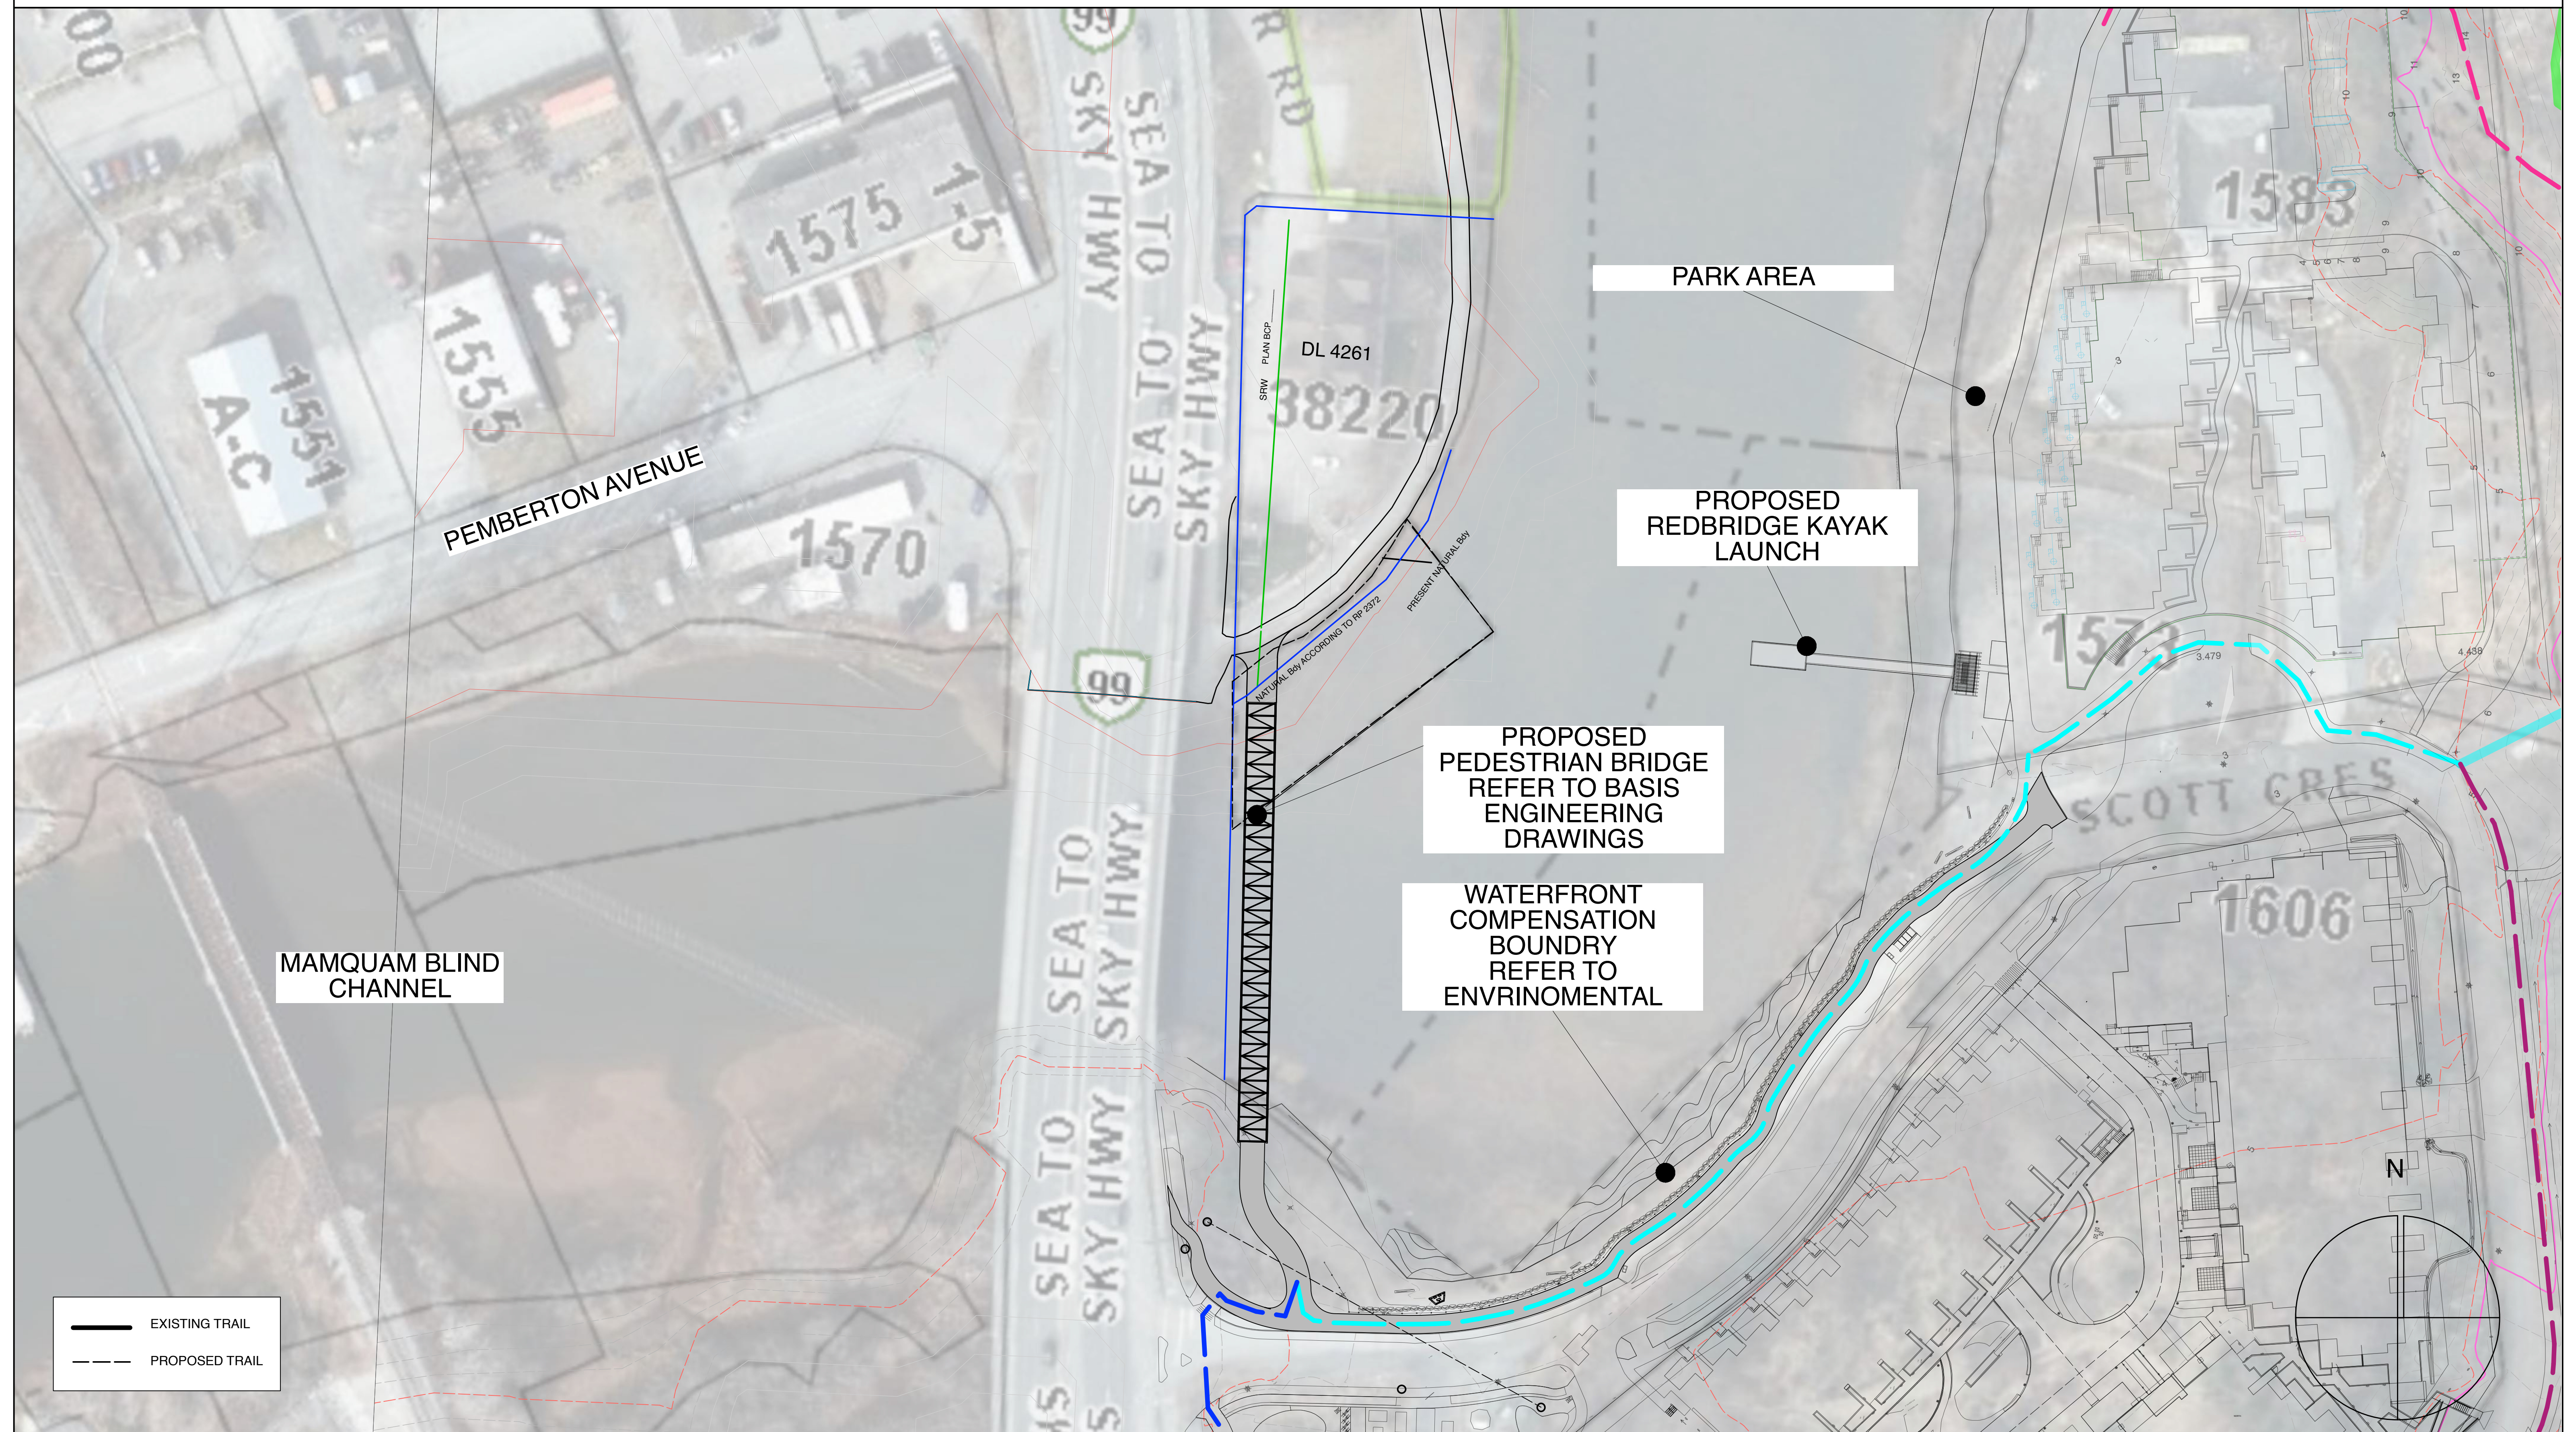


Bridge - Abutments


REVISED DP APPLICATION PACKAGE
JULY 9 2025

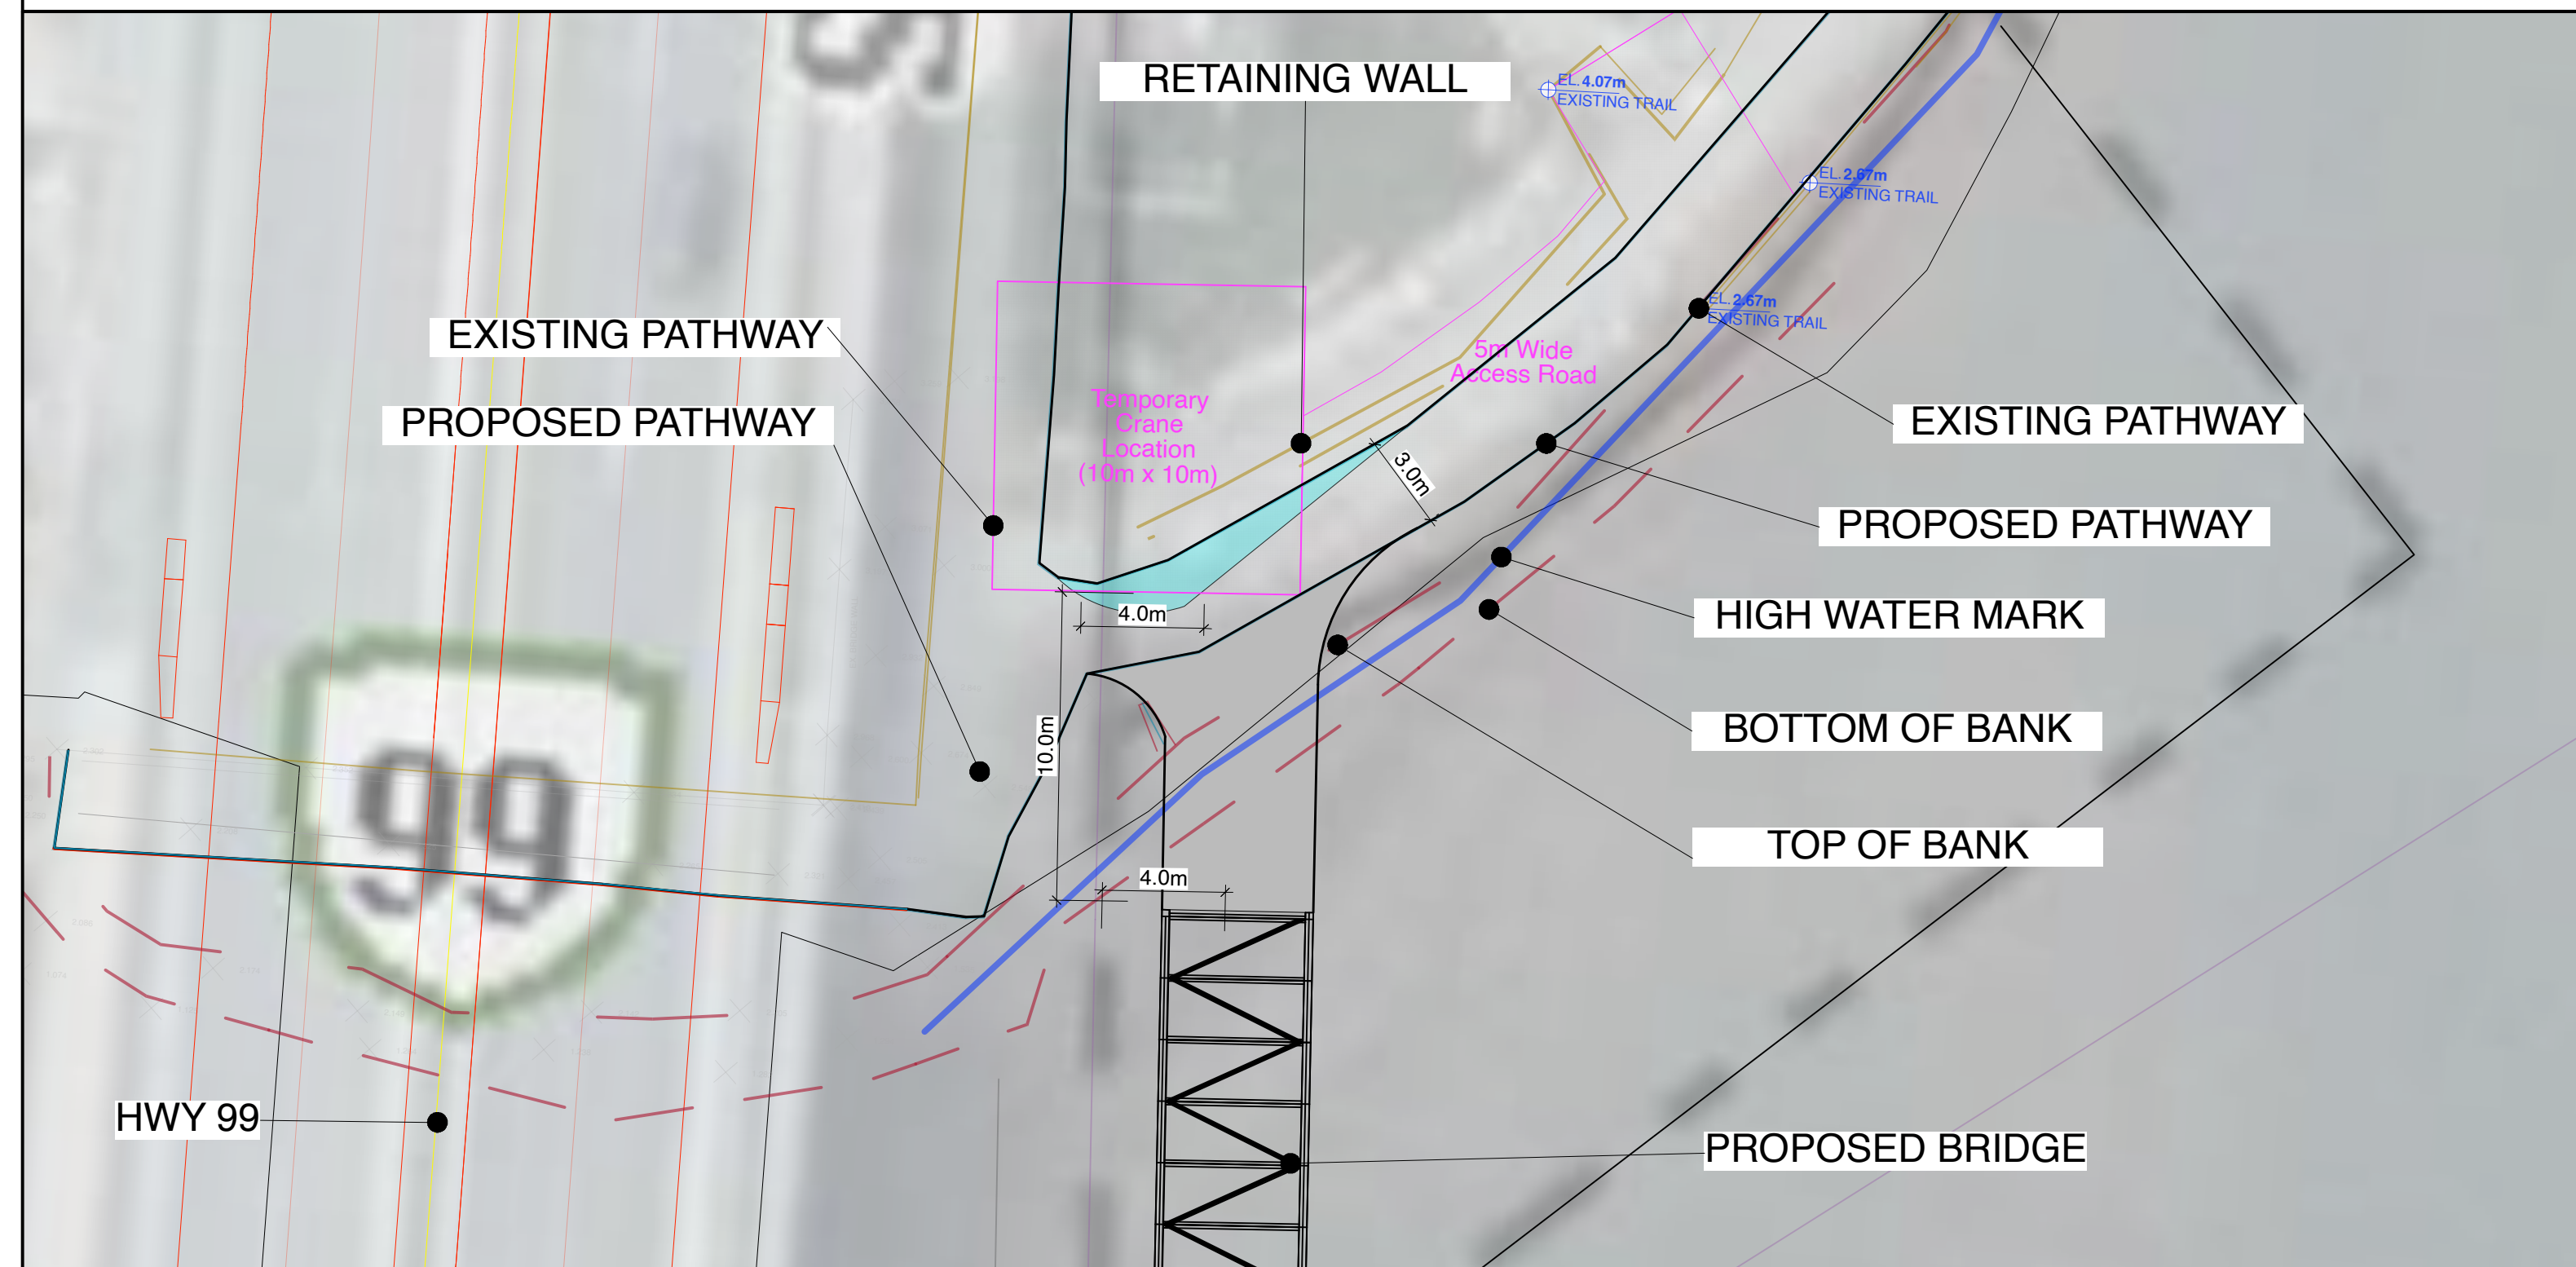

BRIDGE: NORTH LANDING
Scale : 1:200

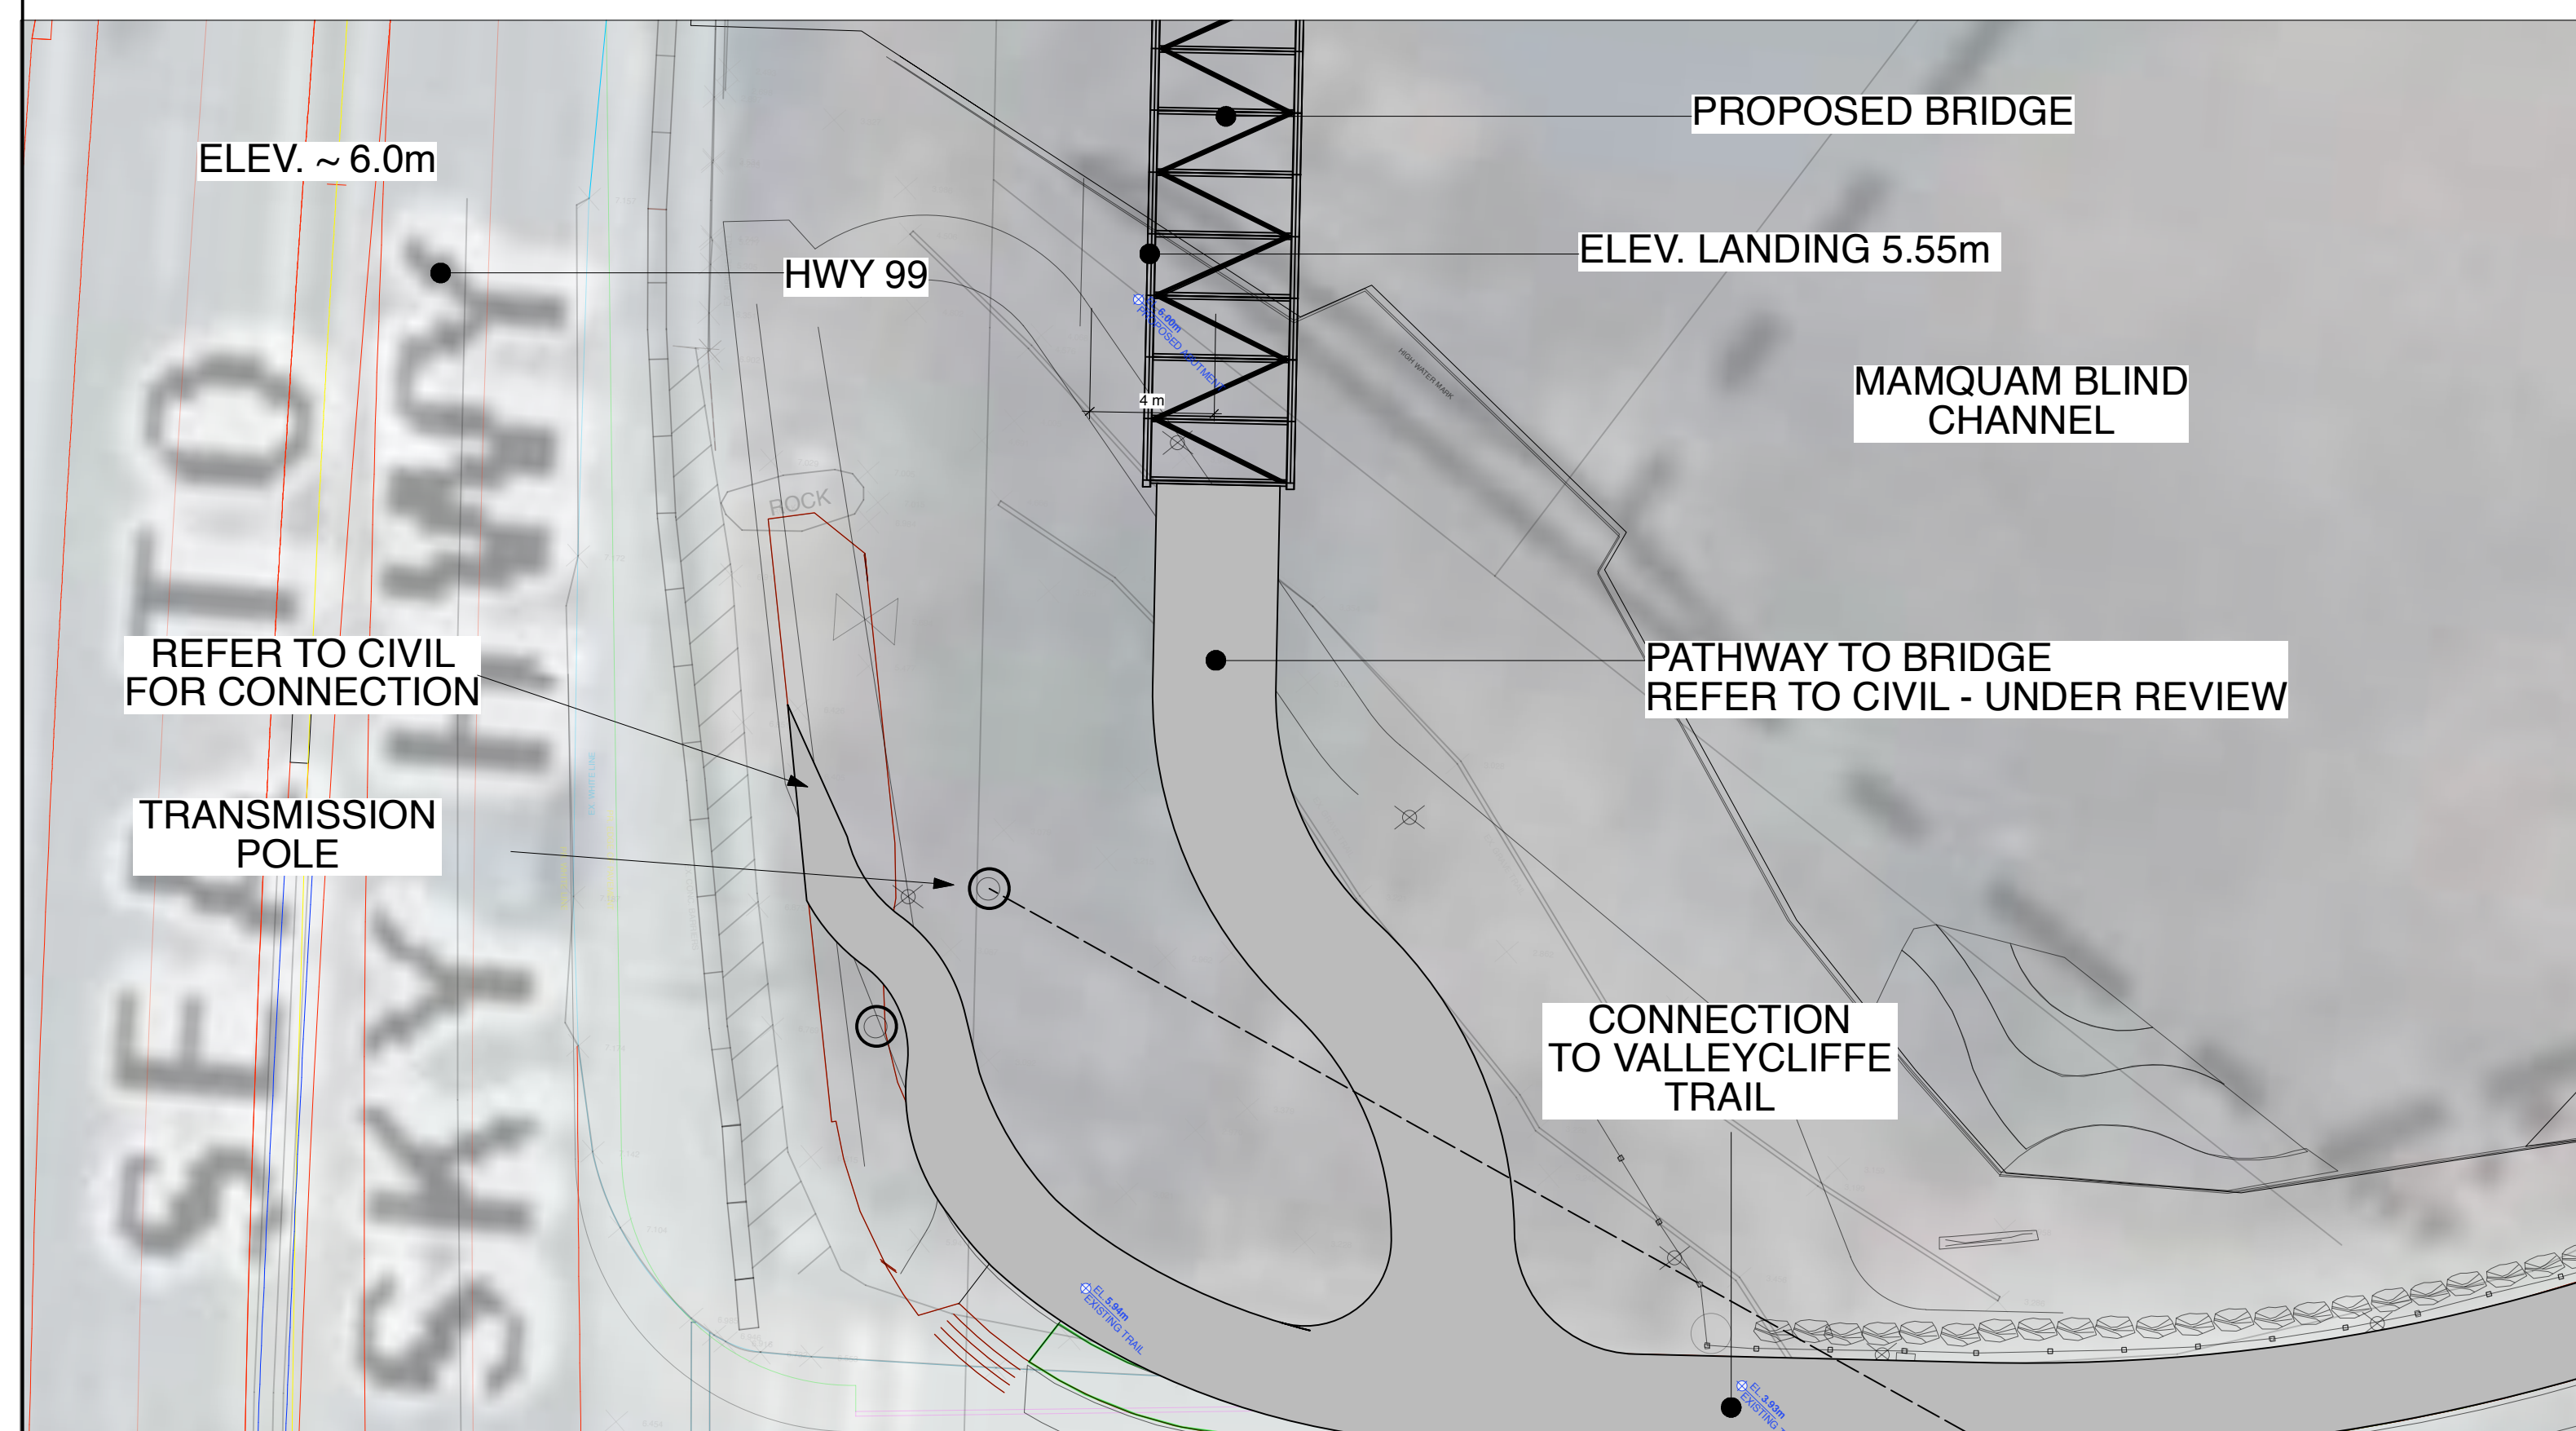


BRIDGE: NORTH LANDING
Scale : 1:200

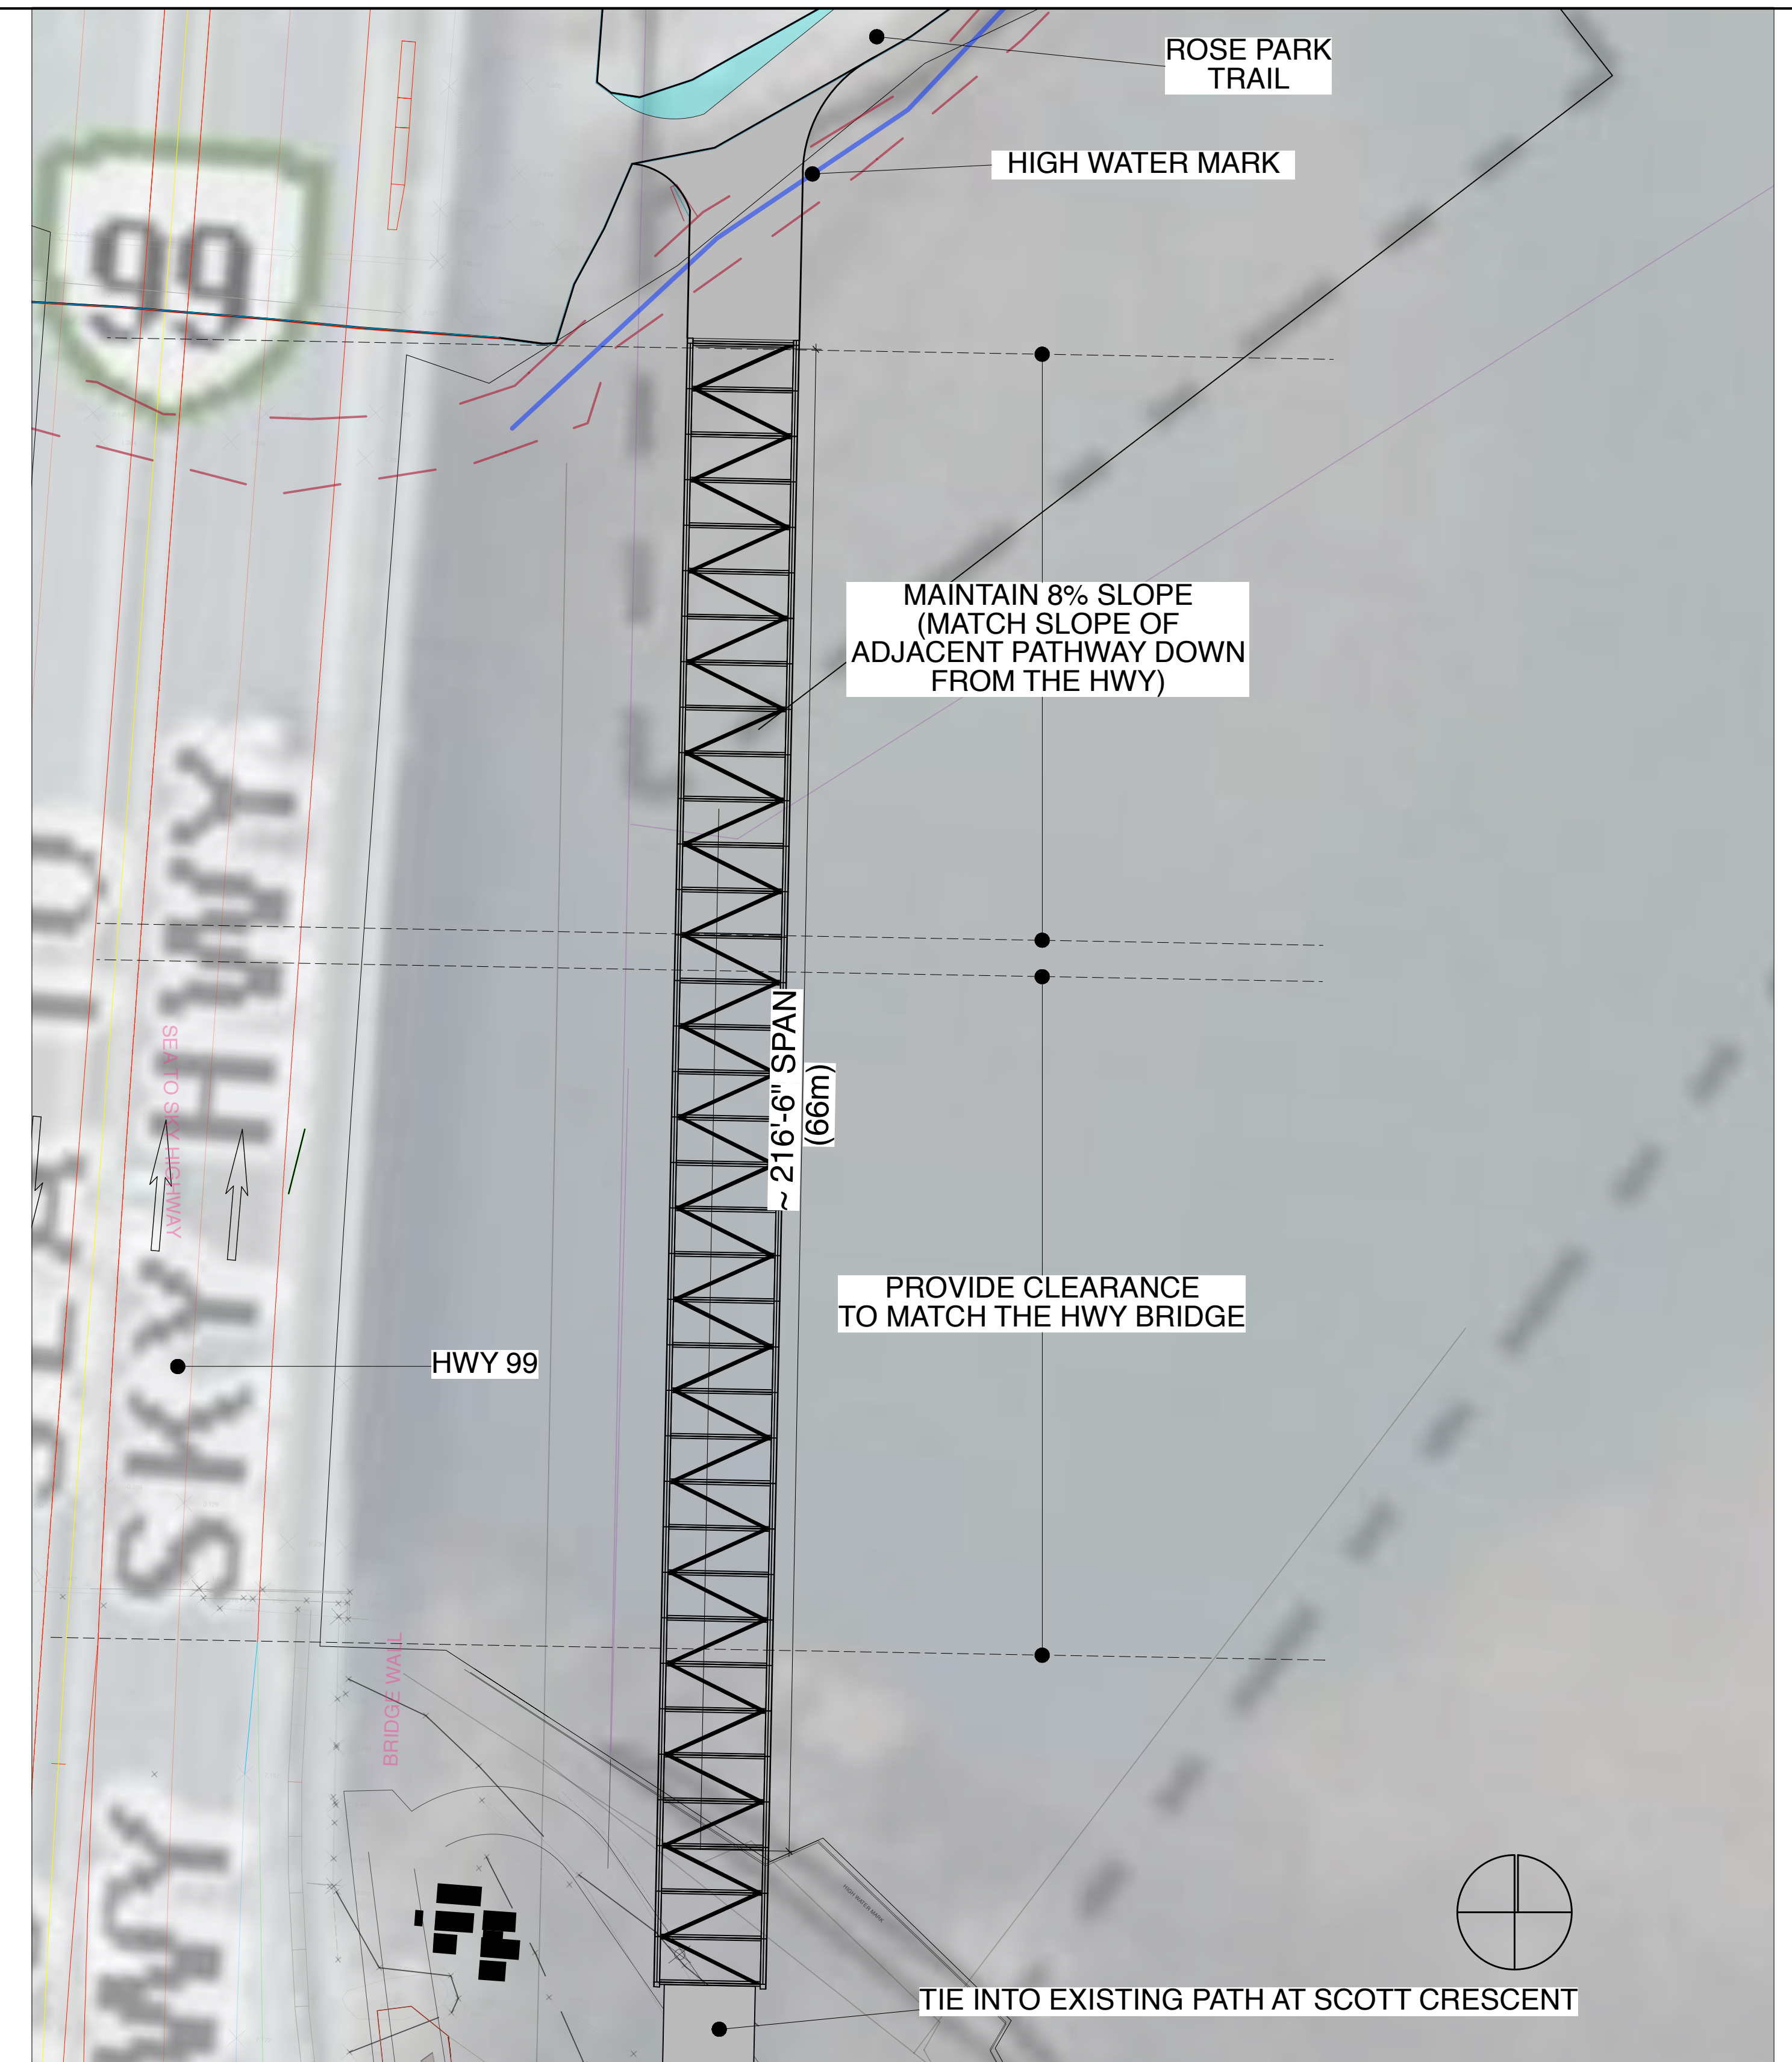

PROPOSED BRIDGE: CROSSING
Scale : 1:200

Bridge Precedent Photos


REVISED DP APPLICATION PACKAGE
JULY 9 2025

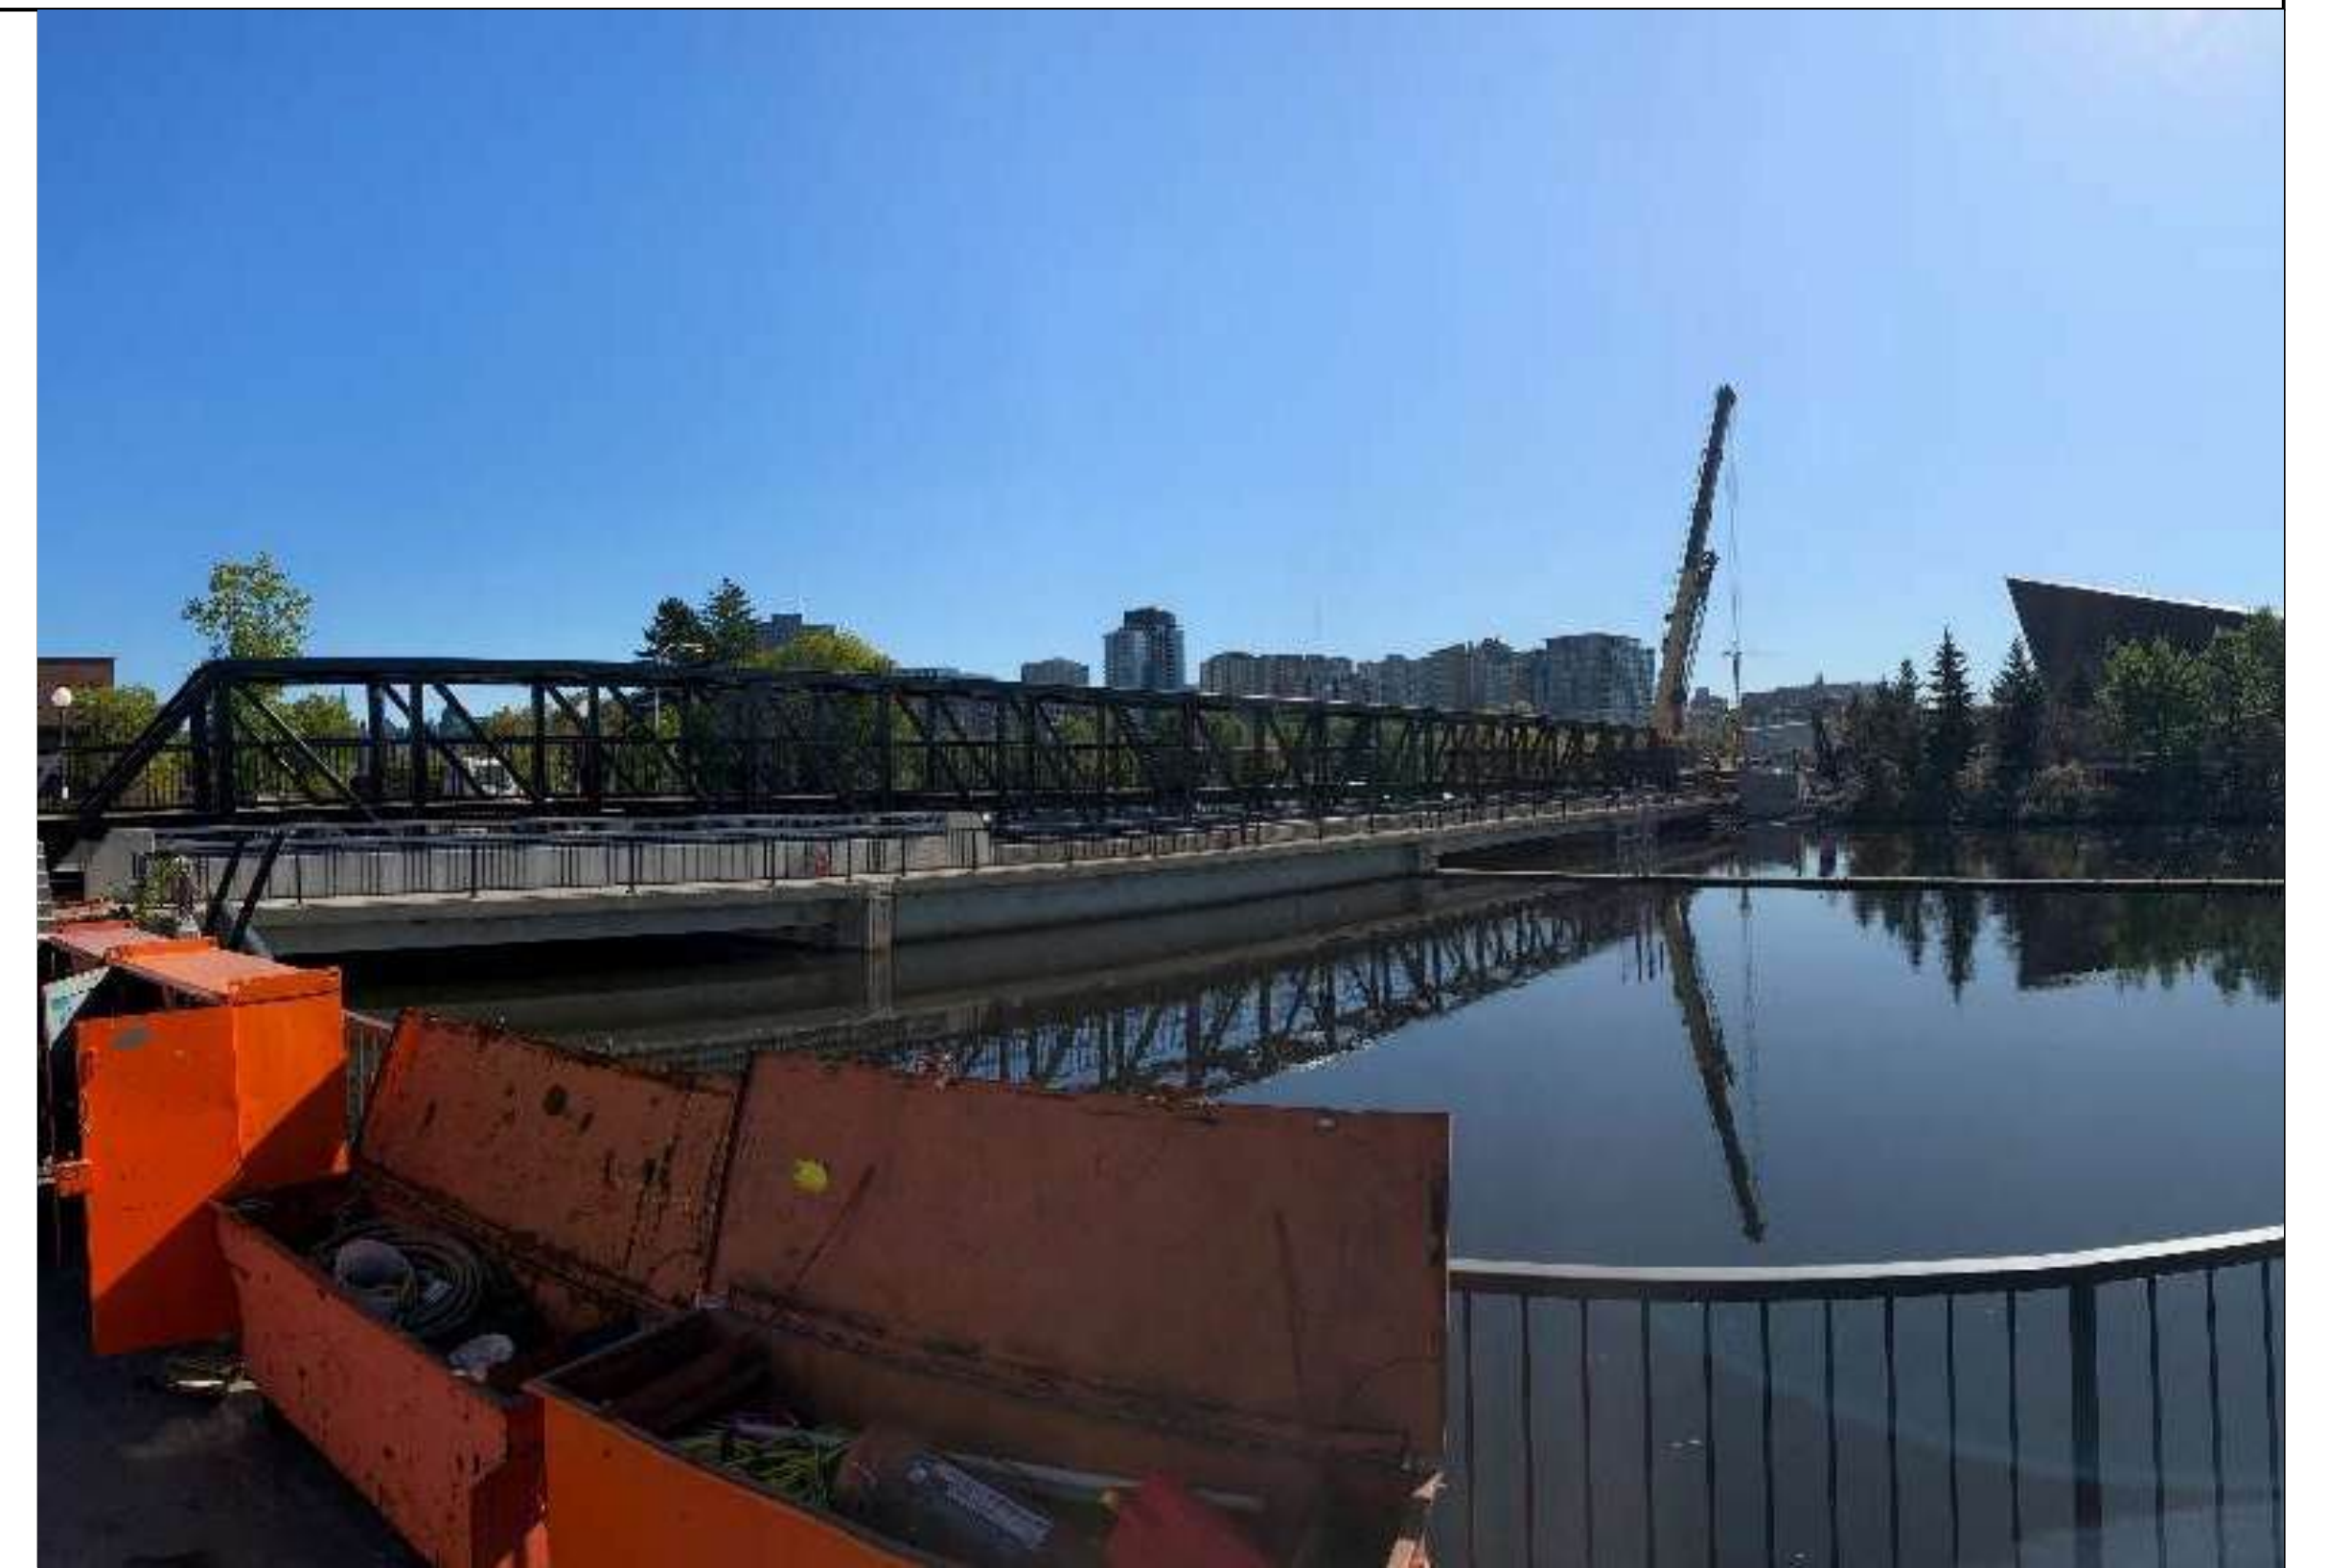



Algonquin Bridge - Ottawa

Bridge Model Images

REVISED DP APPLICATION PACKAGE
JULY 9 2025

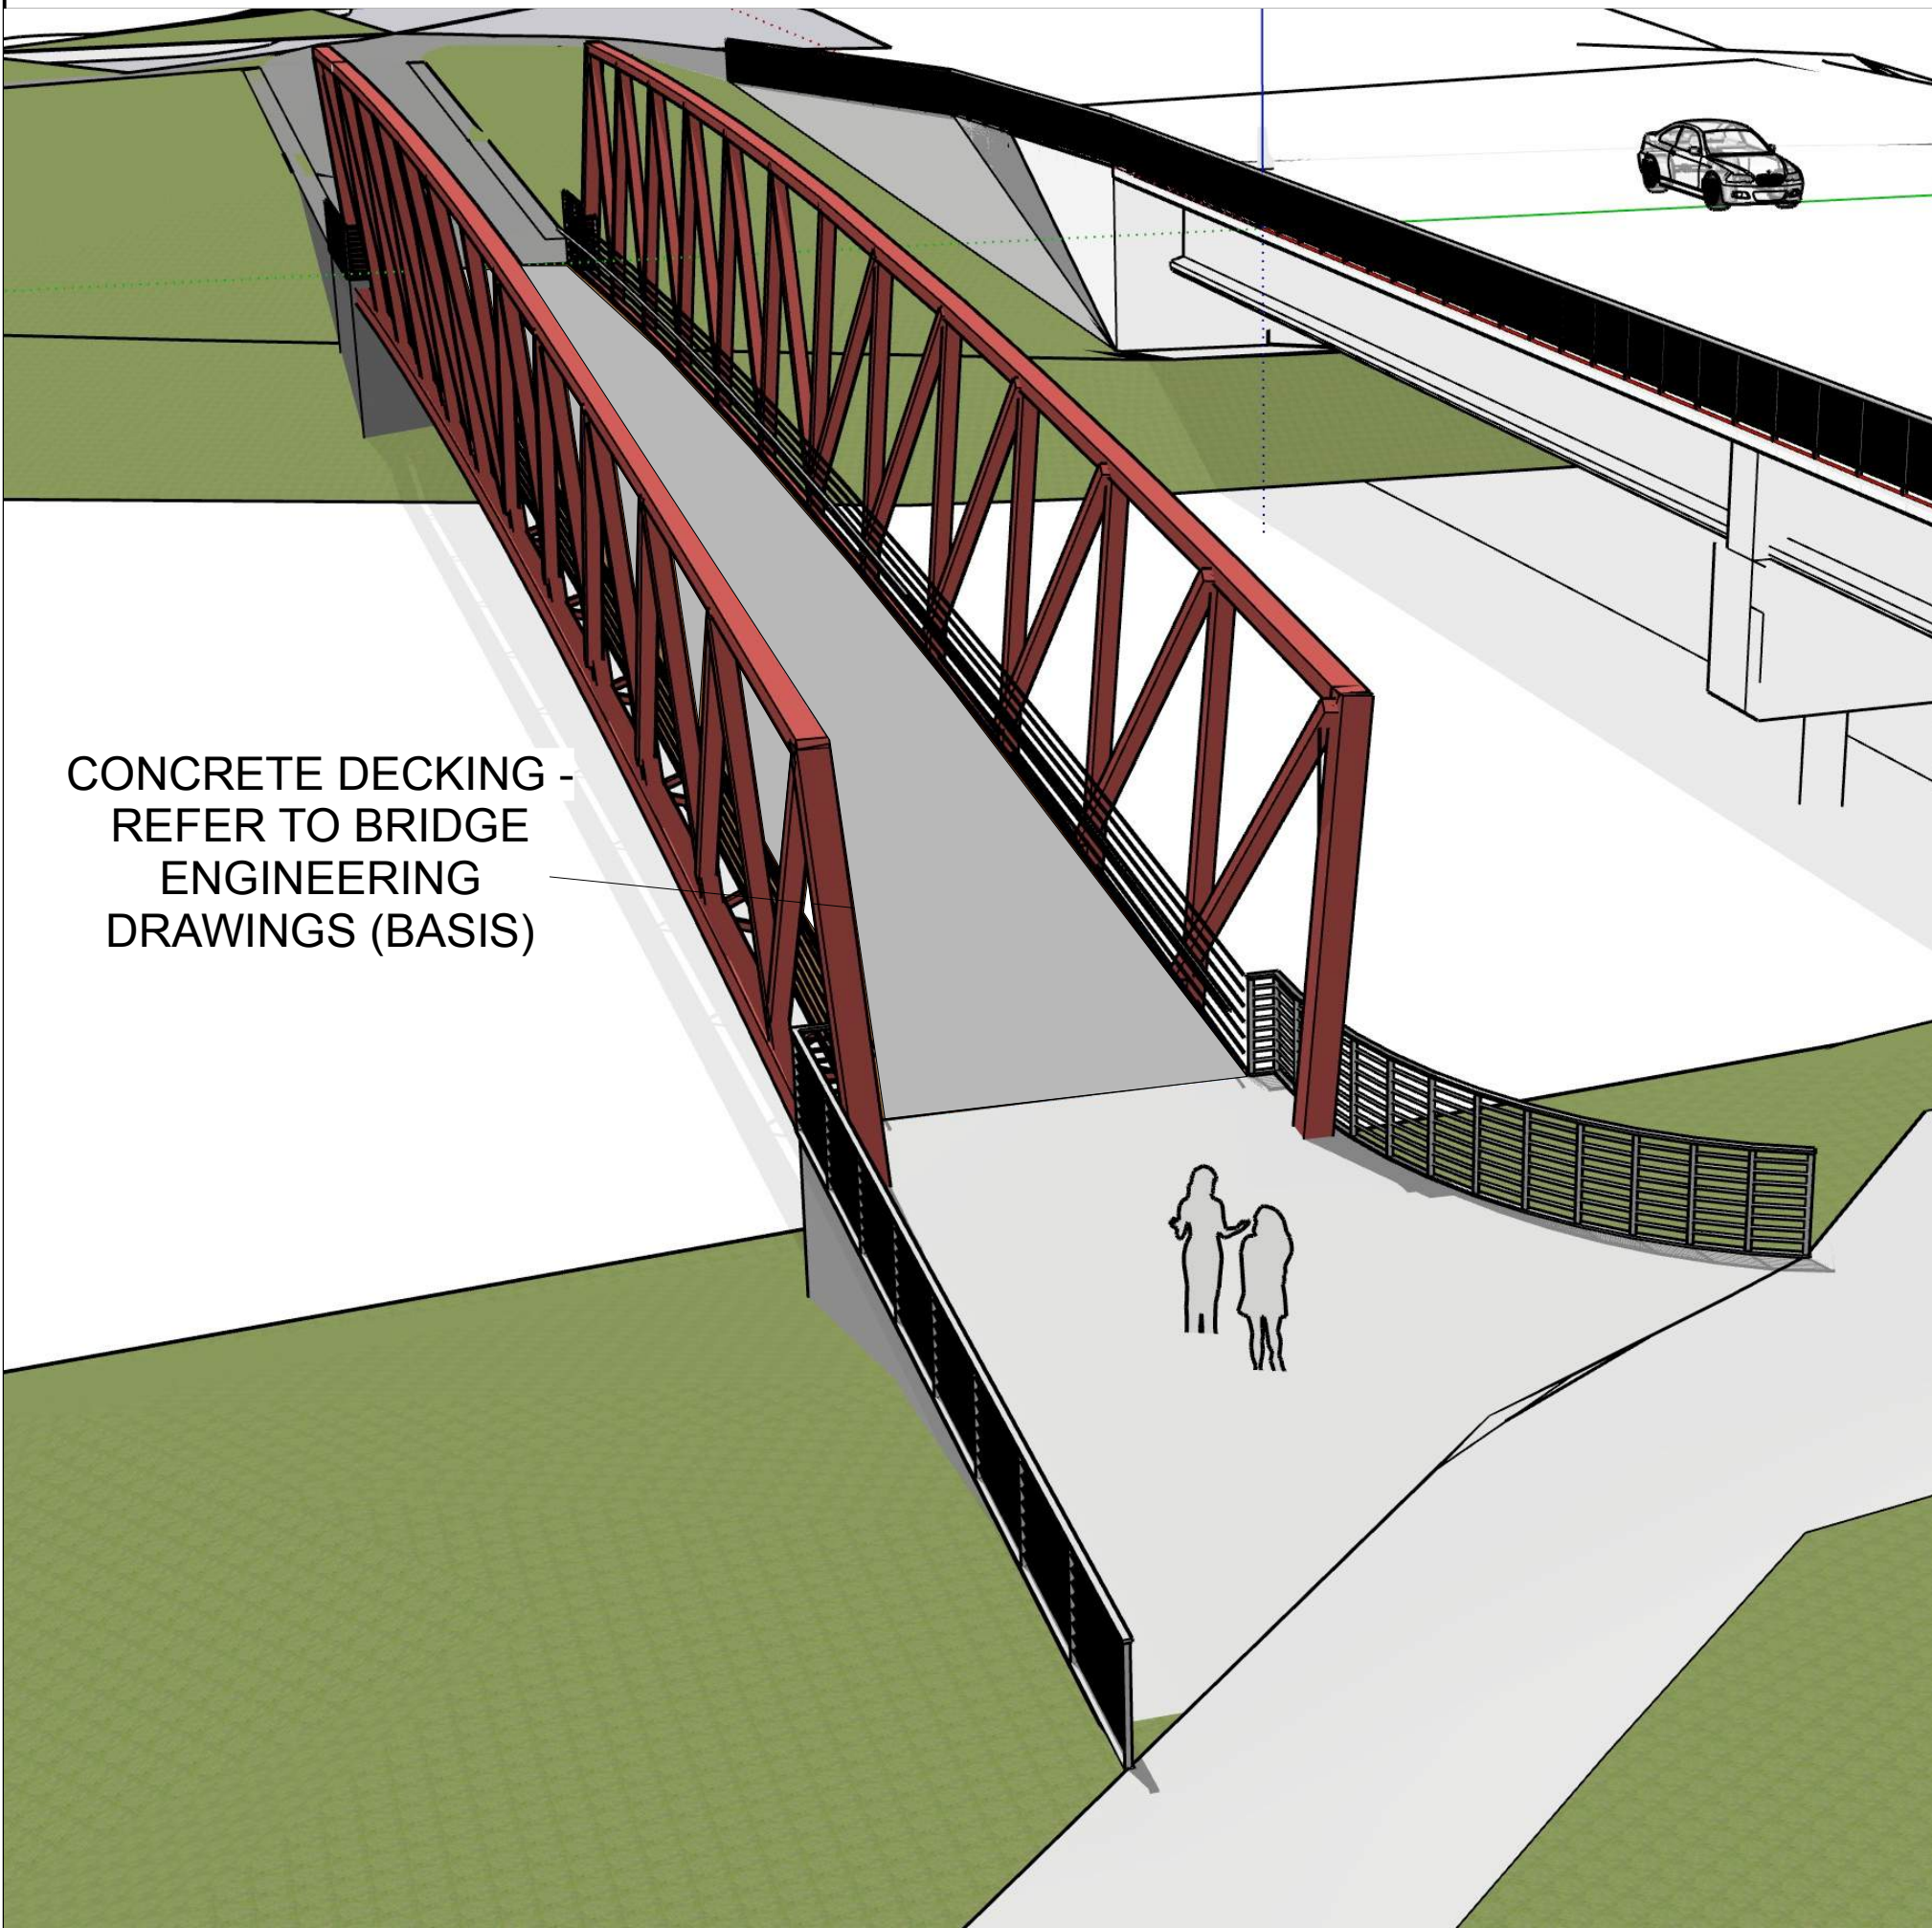

NORTH LANDING

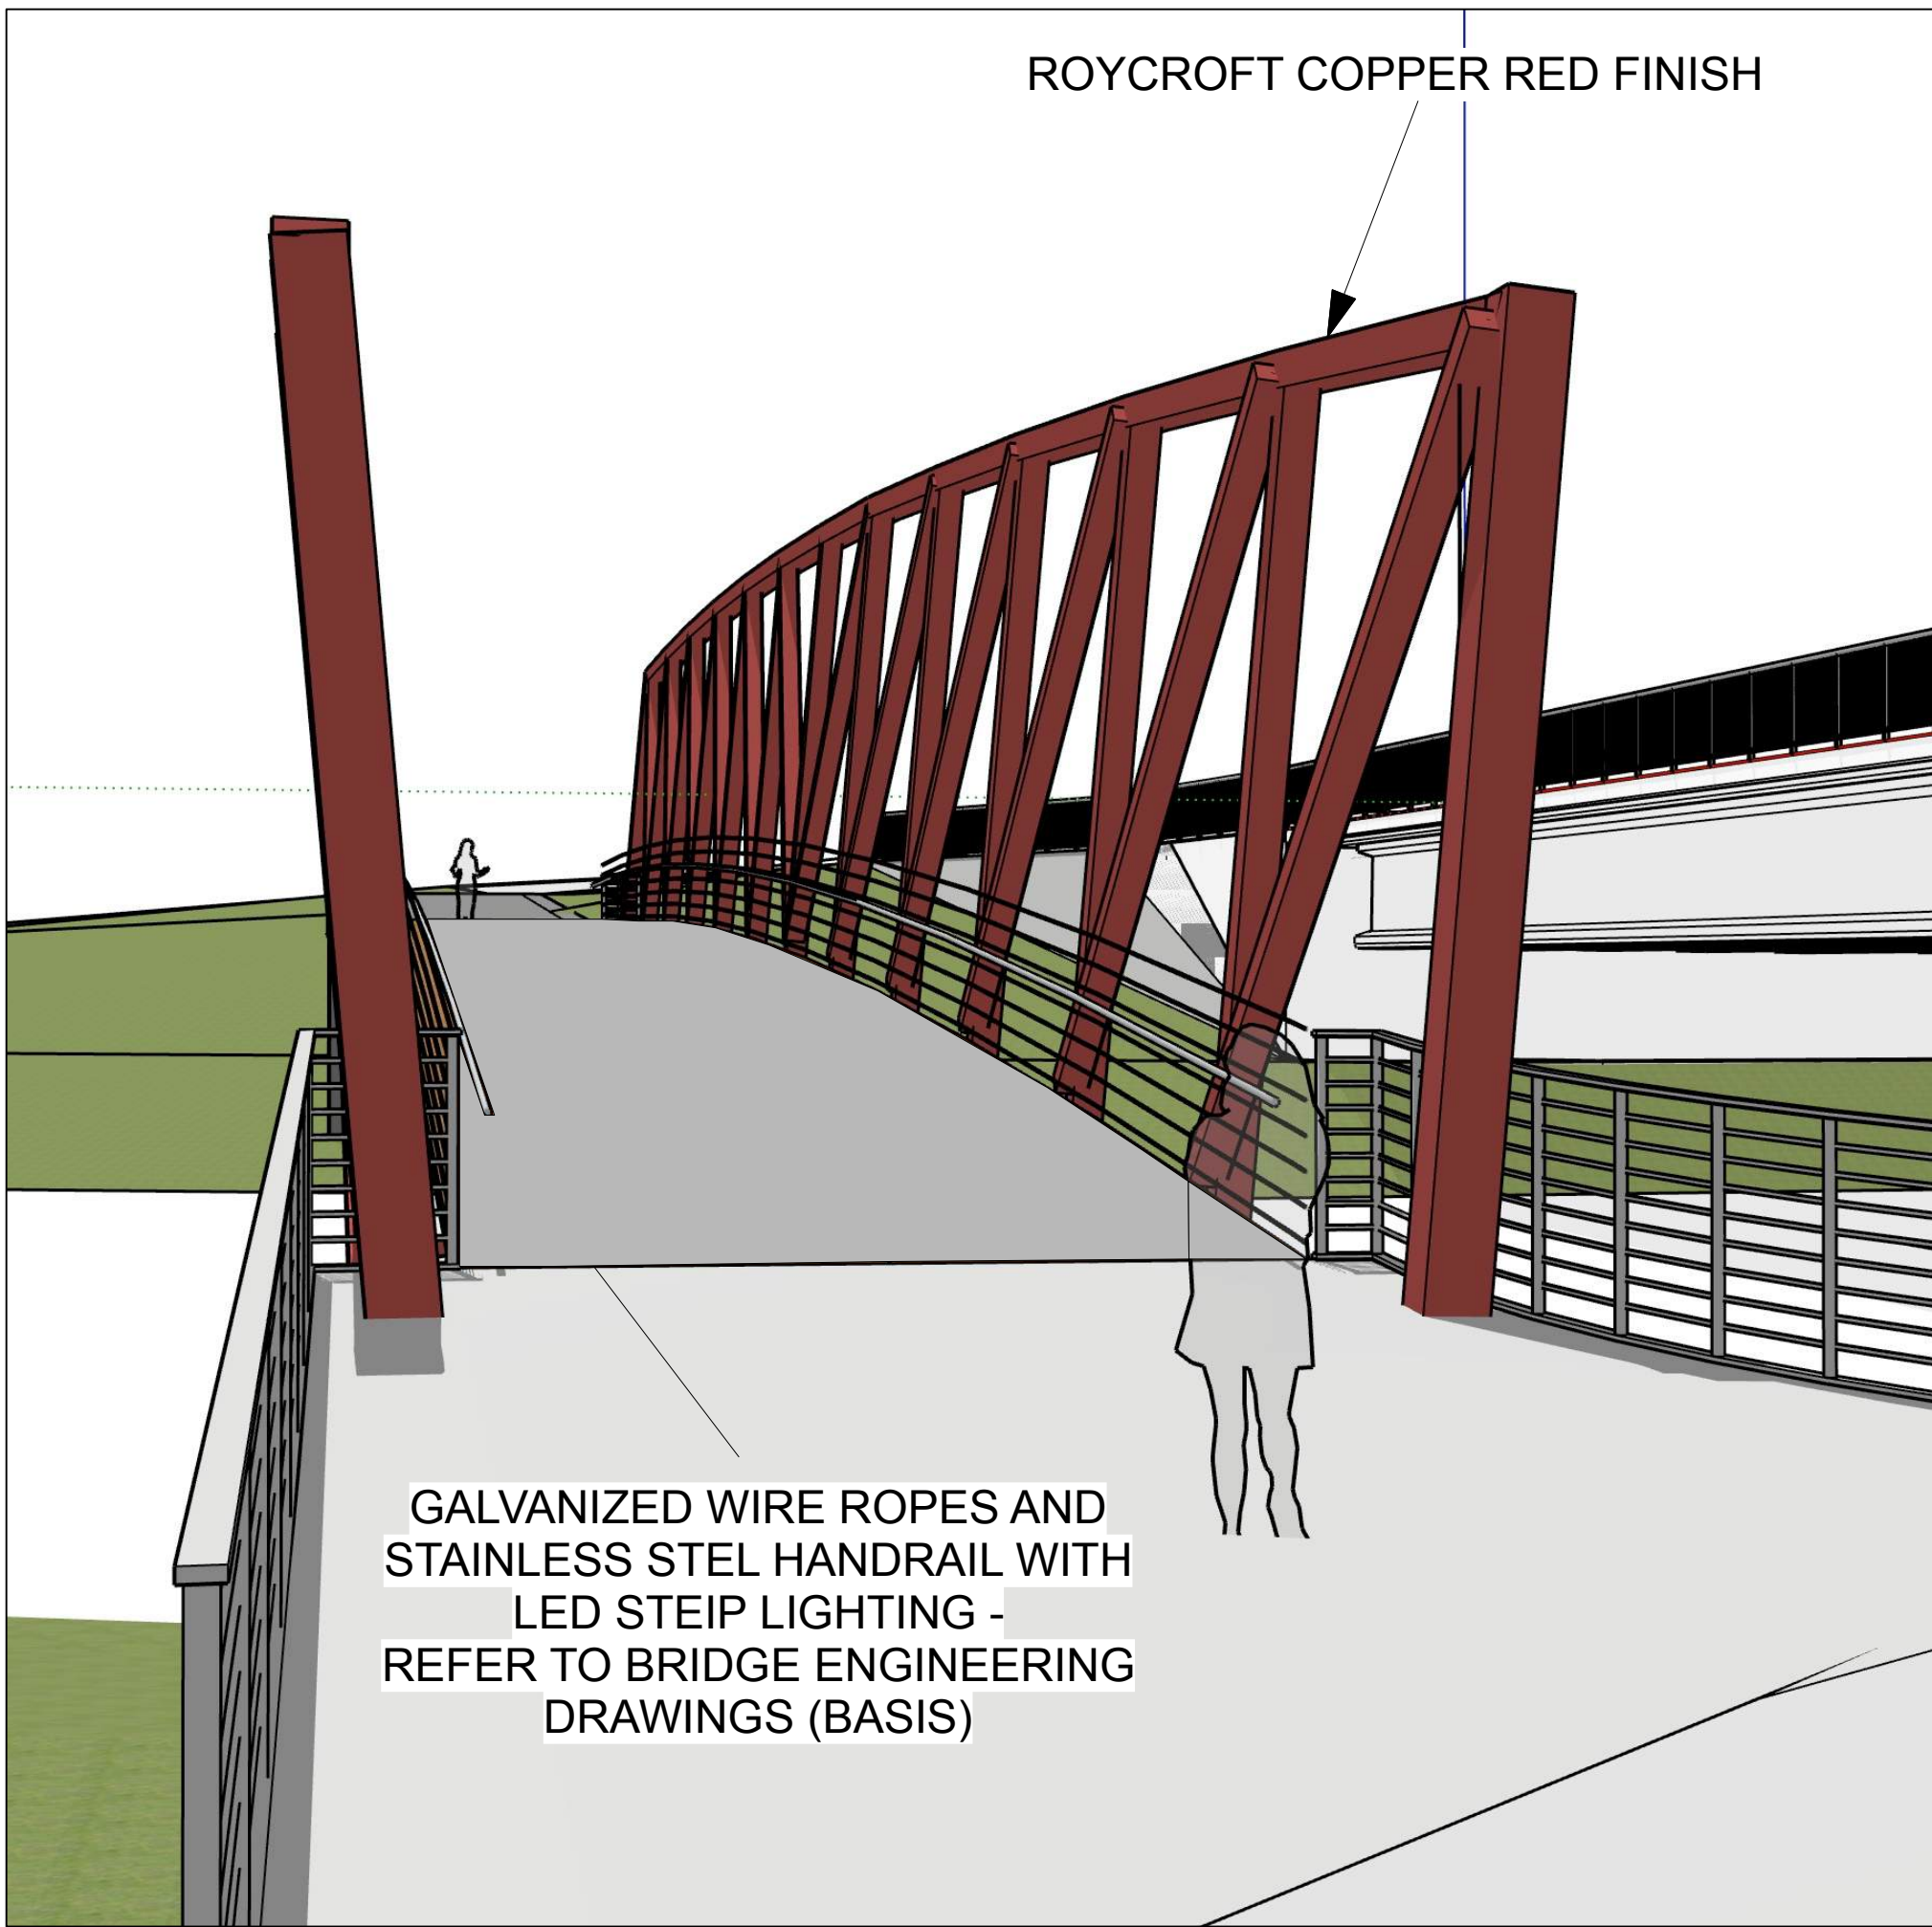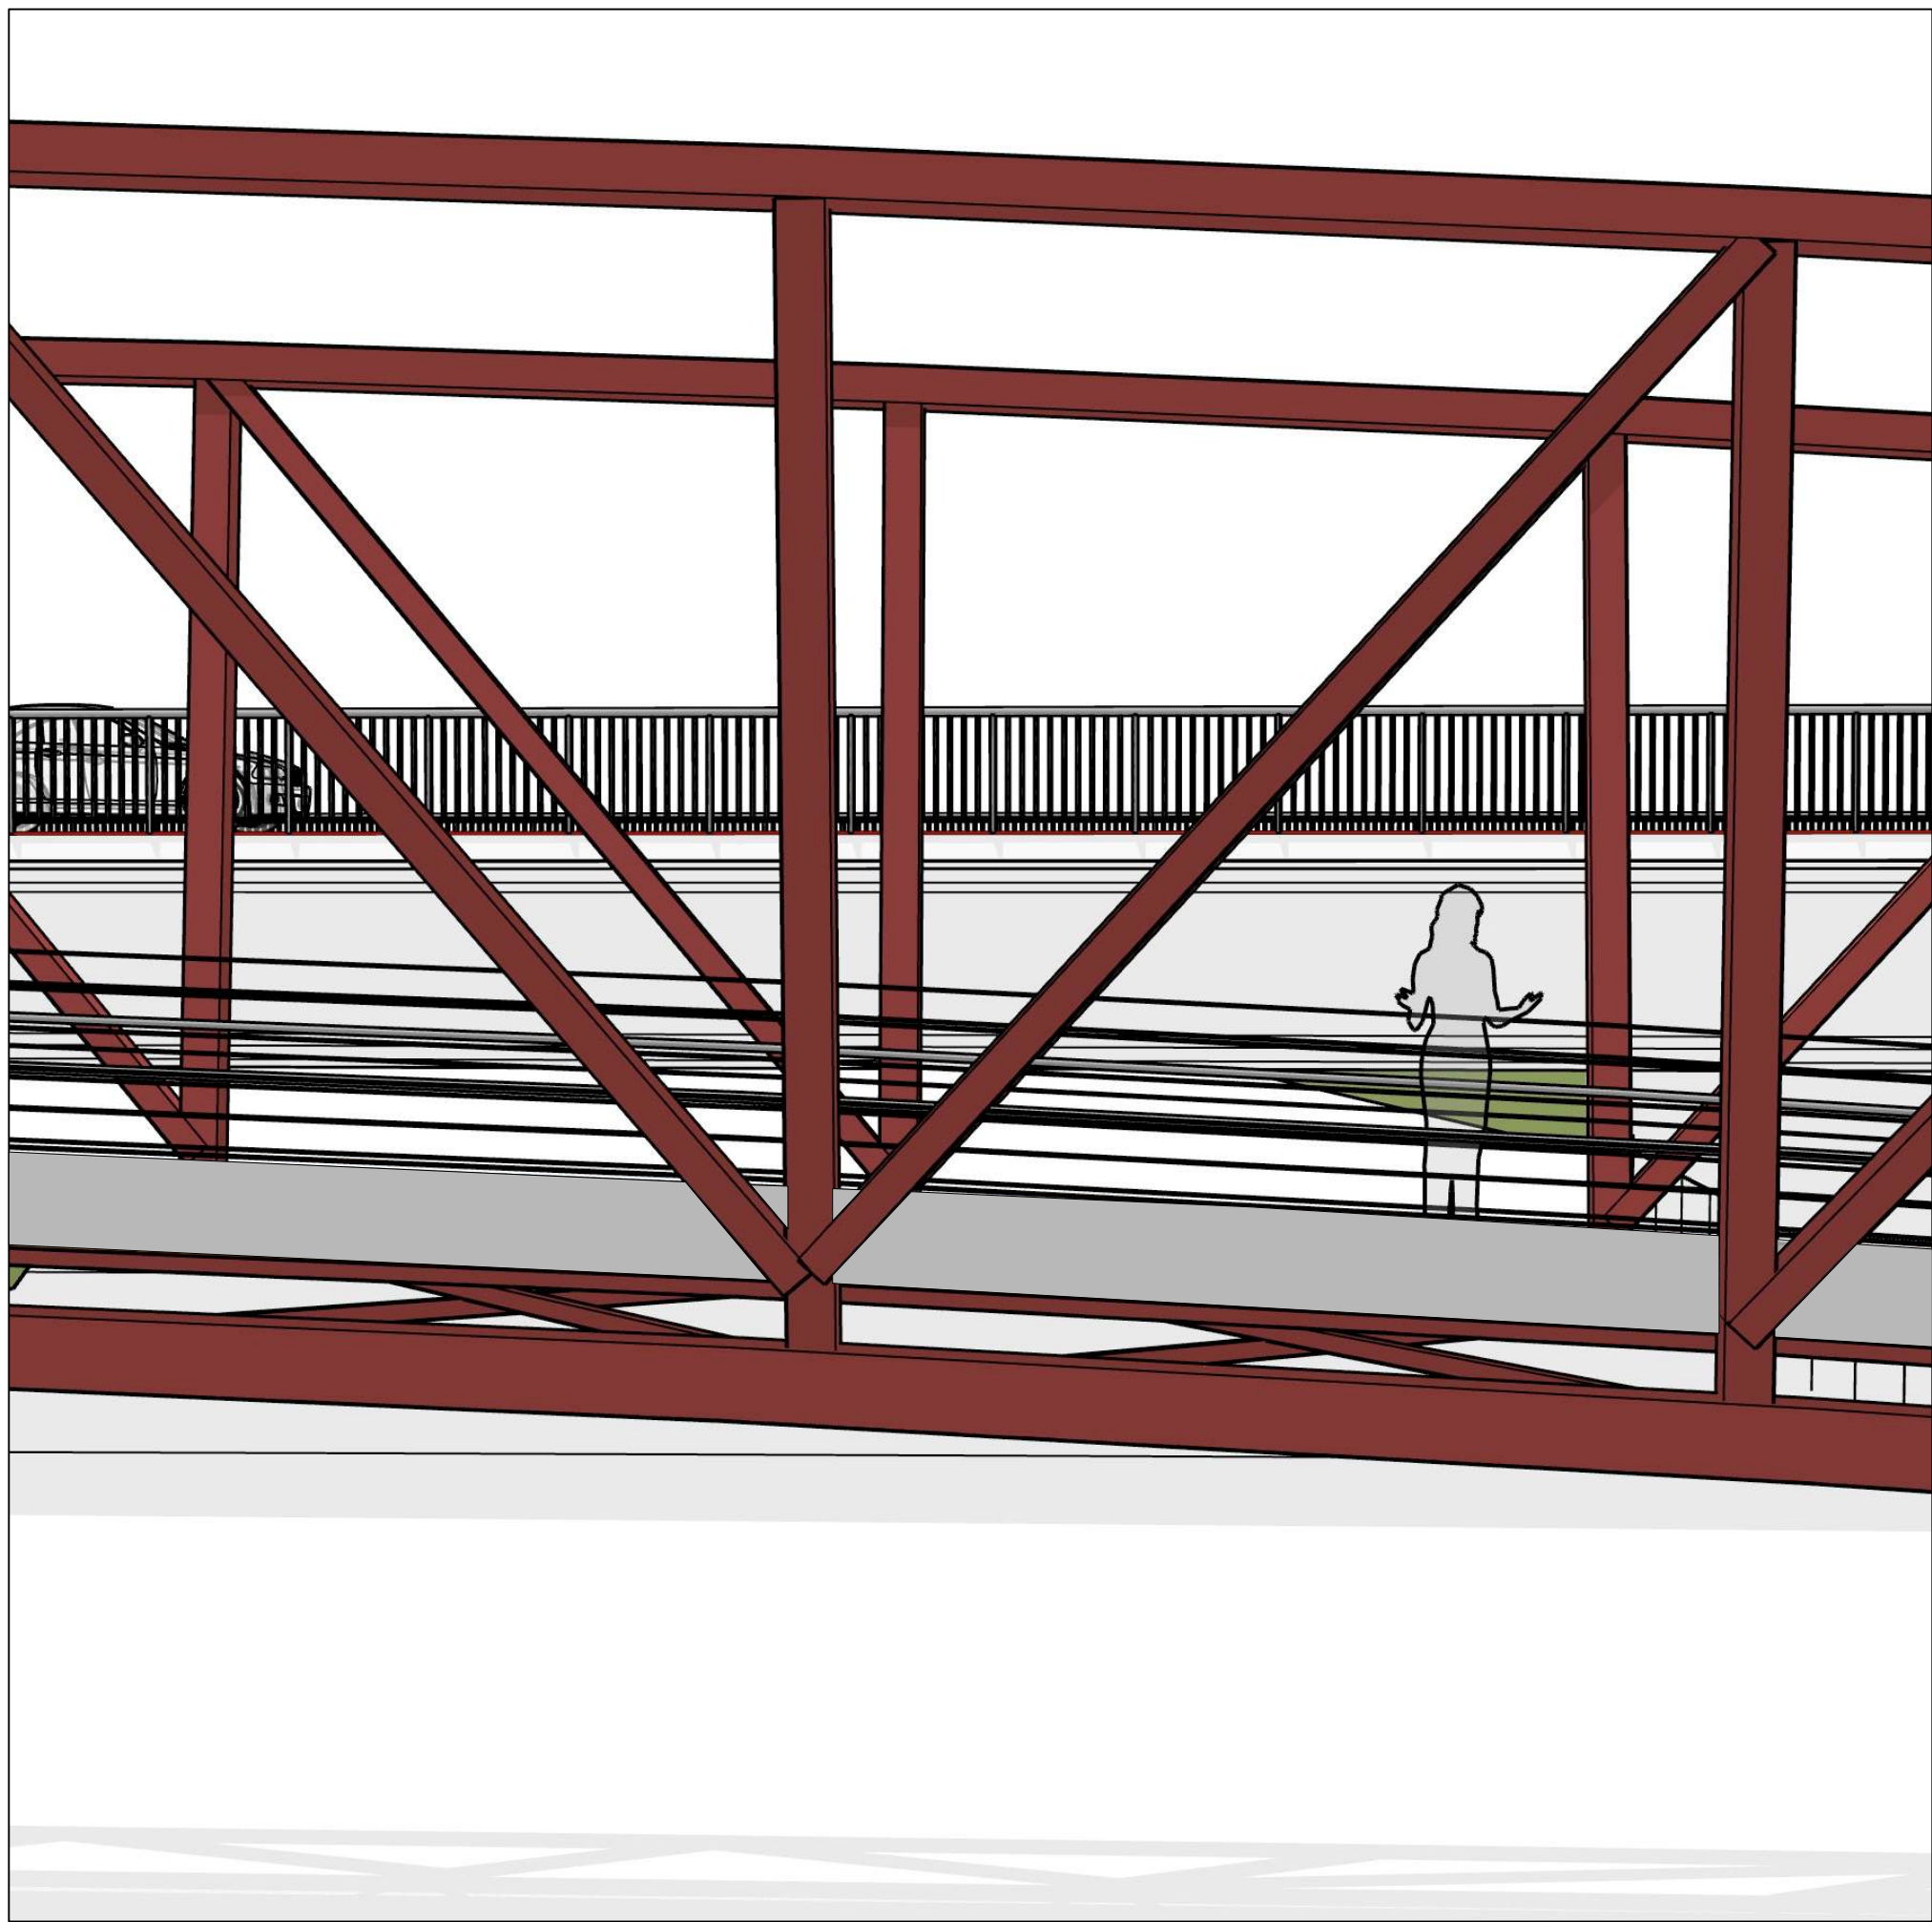


NORTH LANDING




Kayak Launch Concept

REVISED DP APPLICATION PACKAGE
JULY 9 2025

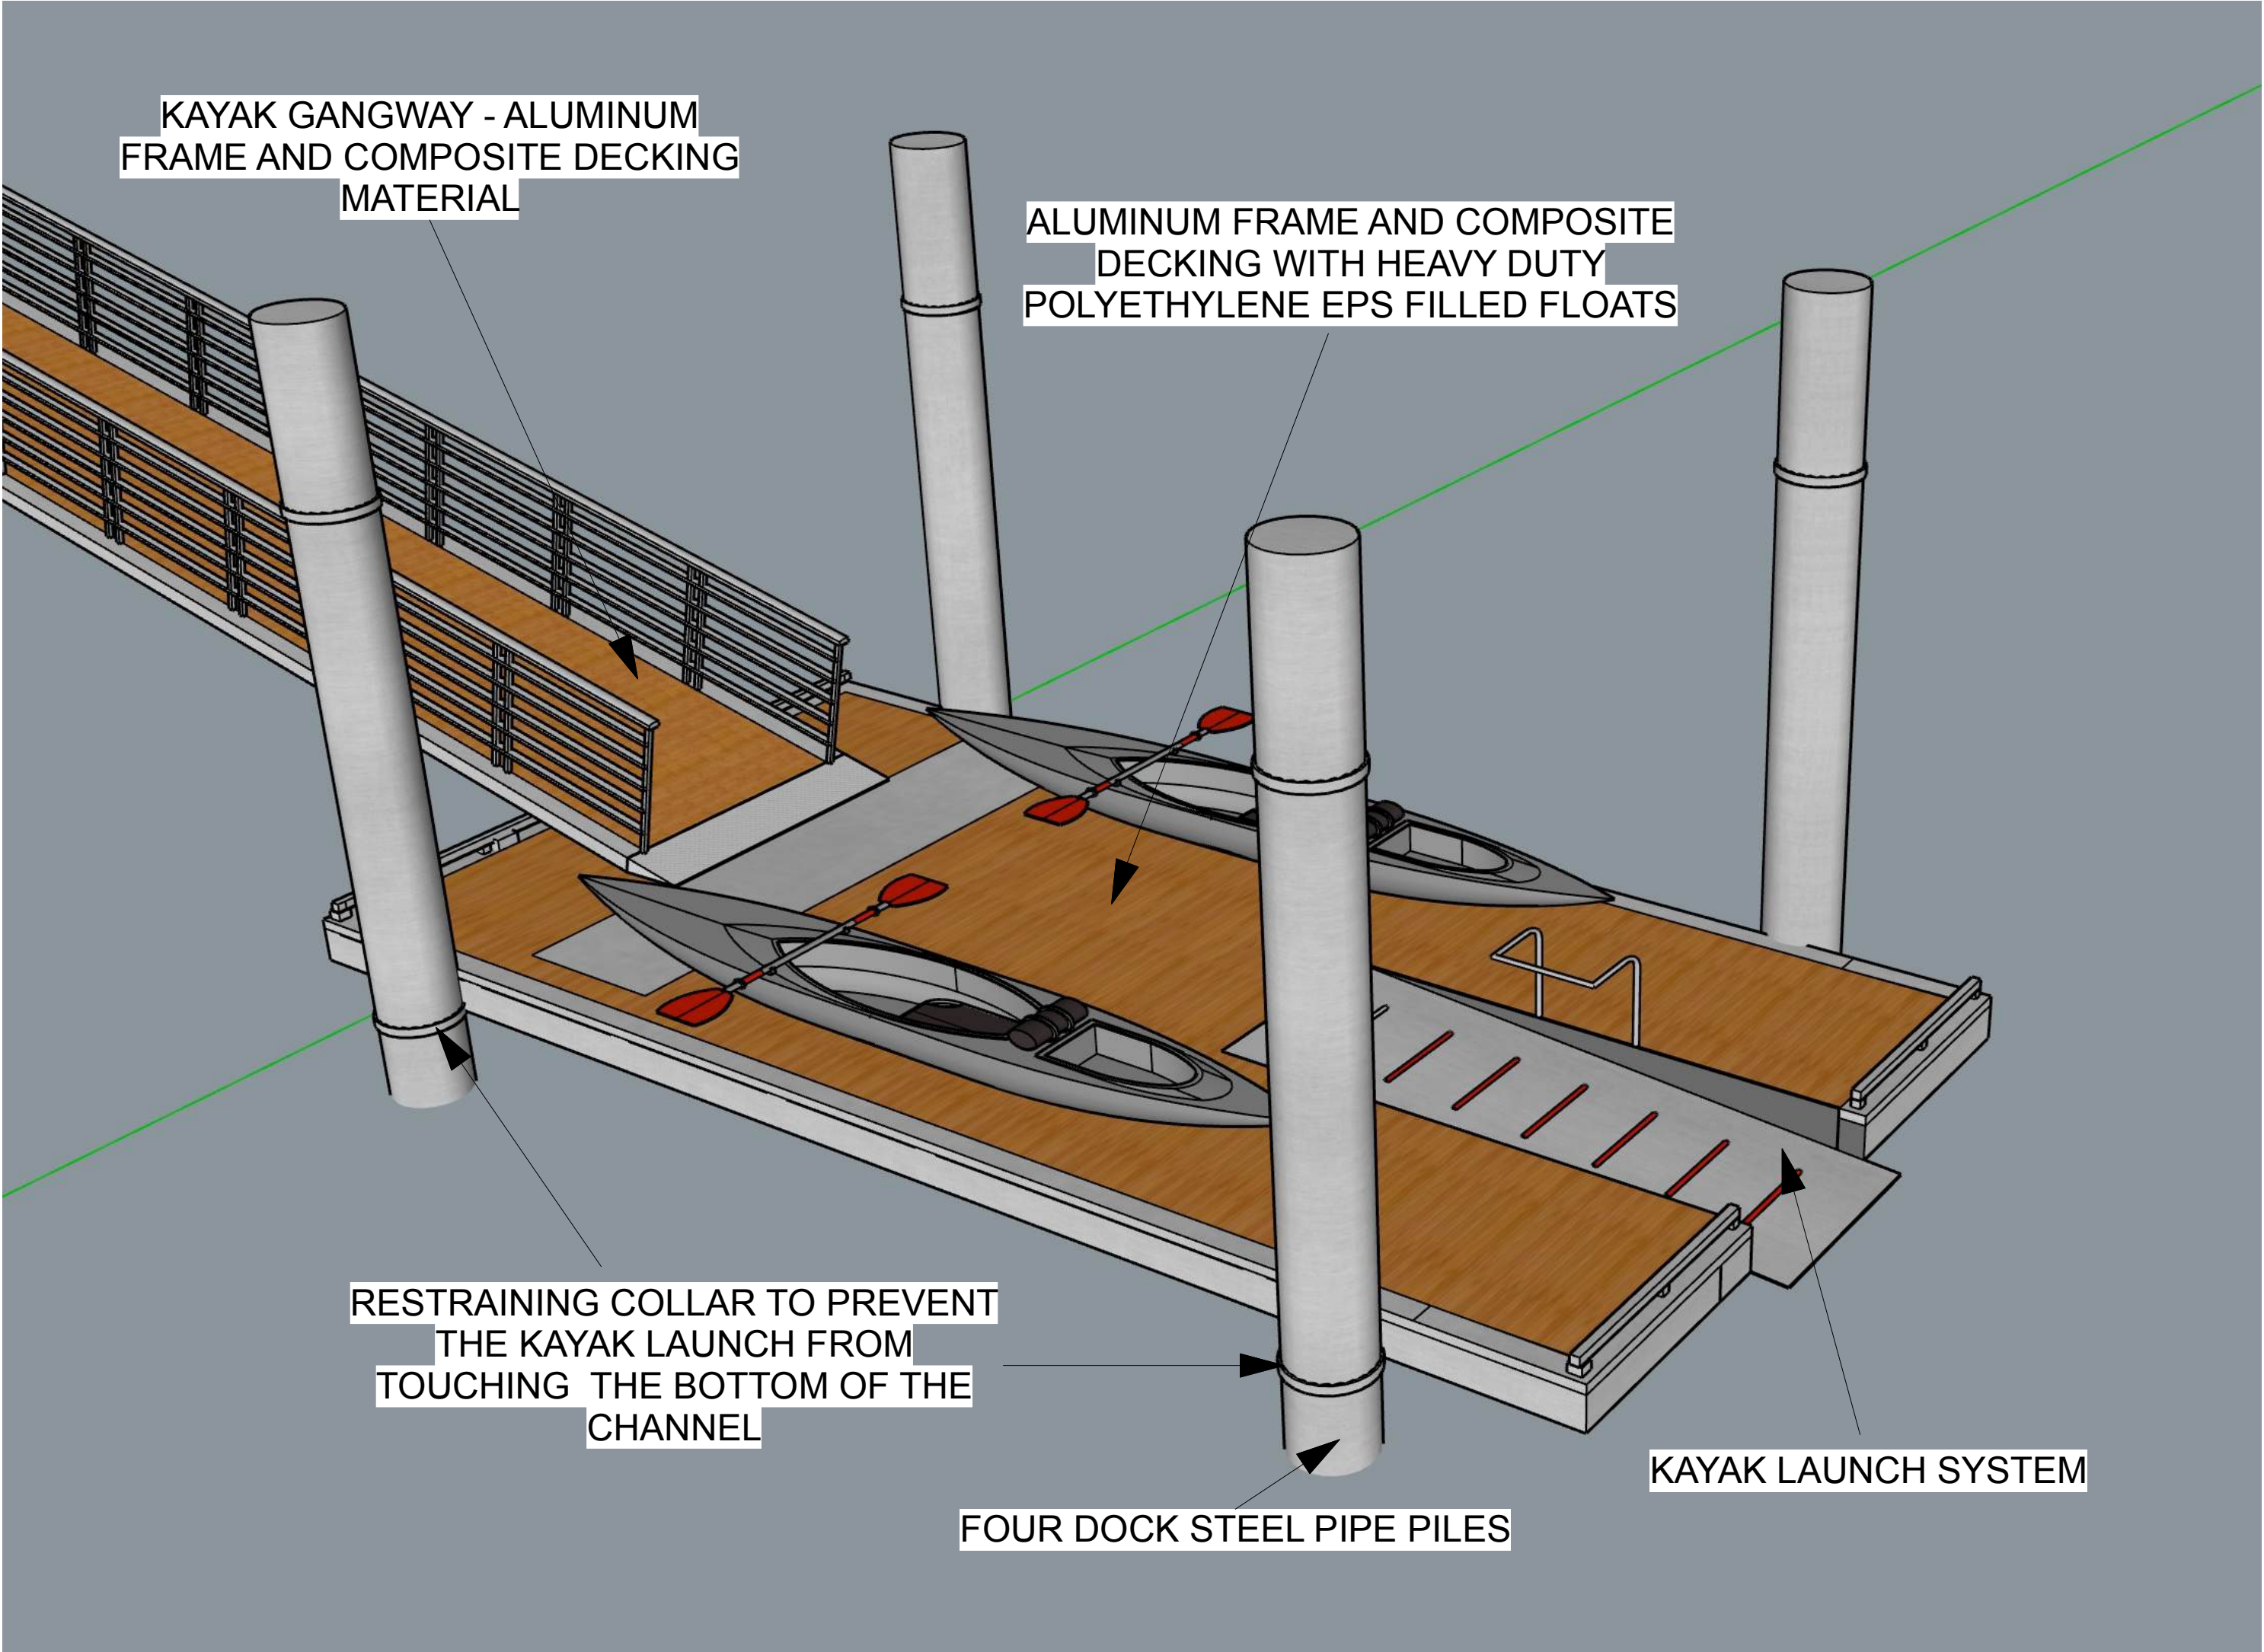


3D MODEL FOR KAYAK LAUNCH

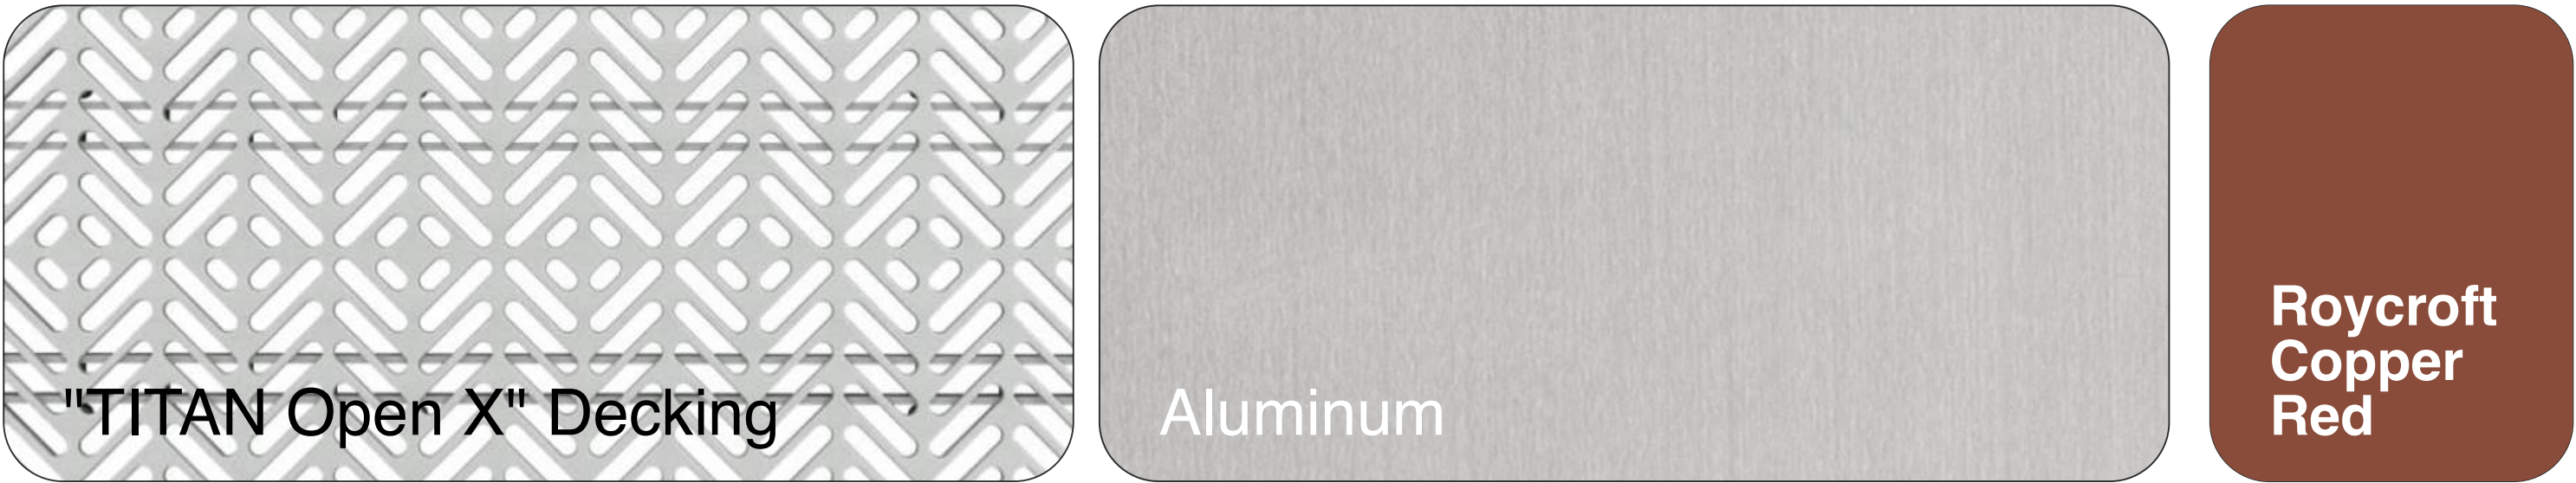

KAYAK LAUNCH MATERIALS



SITE LOCATION FOR KAYAK LAUNCH

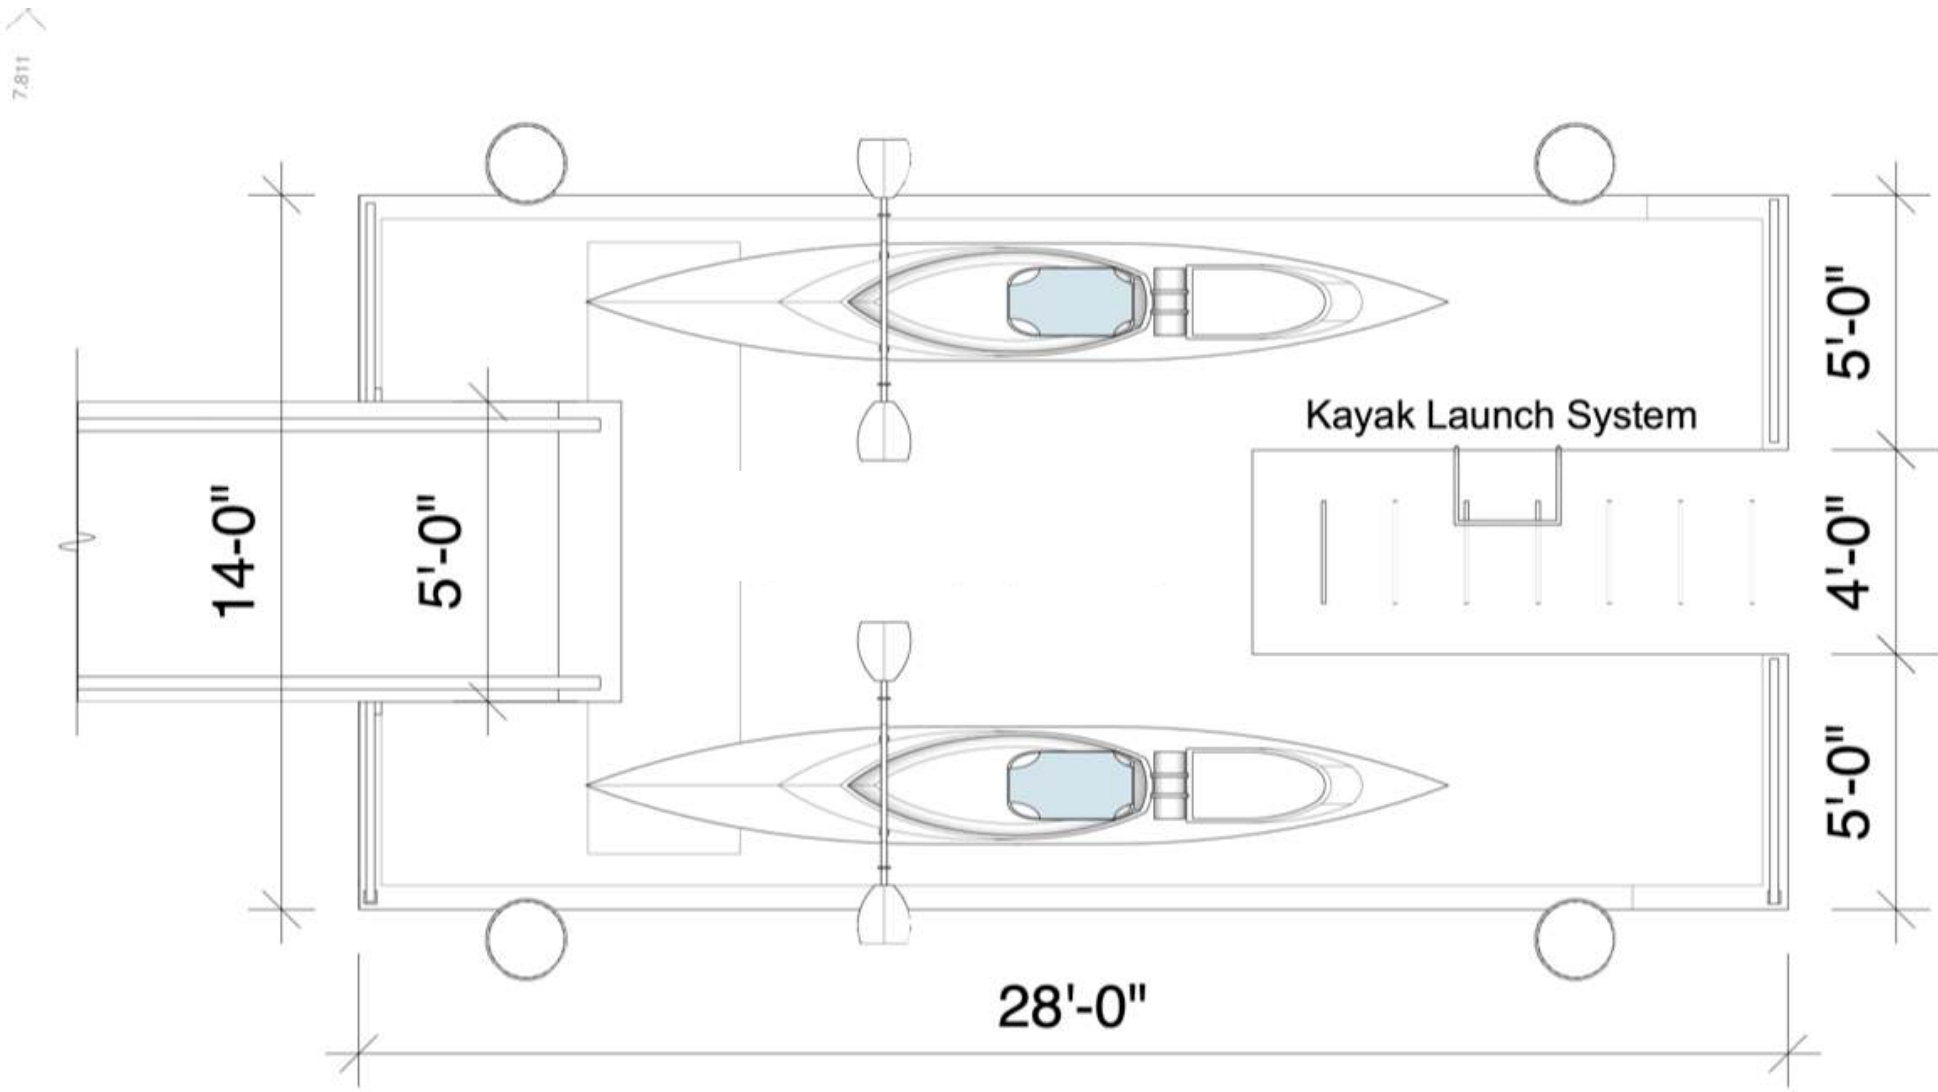

KAYAK LAUNCH PLAN

Bridge Concept and Materials

REVISED DP APPLICATION PACKAGE
JULY 9 2025



Structural Steel
Roycroft Copper Red "SW 2839"

Handrail
Stainless Steel

Concrete Decking

Bridge Concept

REVISED DP APPLICATION PACKAGE
JULY 9 2025



Redbridge North - Park Area

REVISED DP APPLICATION PACKAGE
JULY 9 2025

