


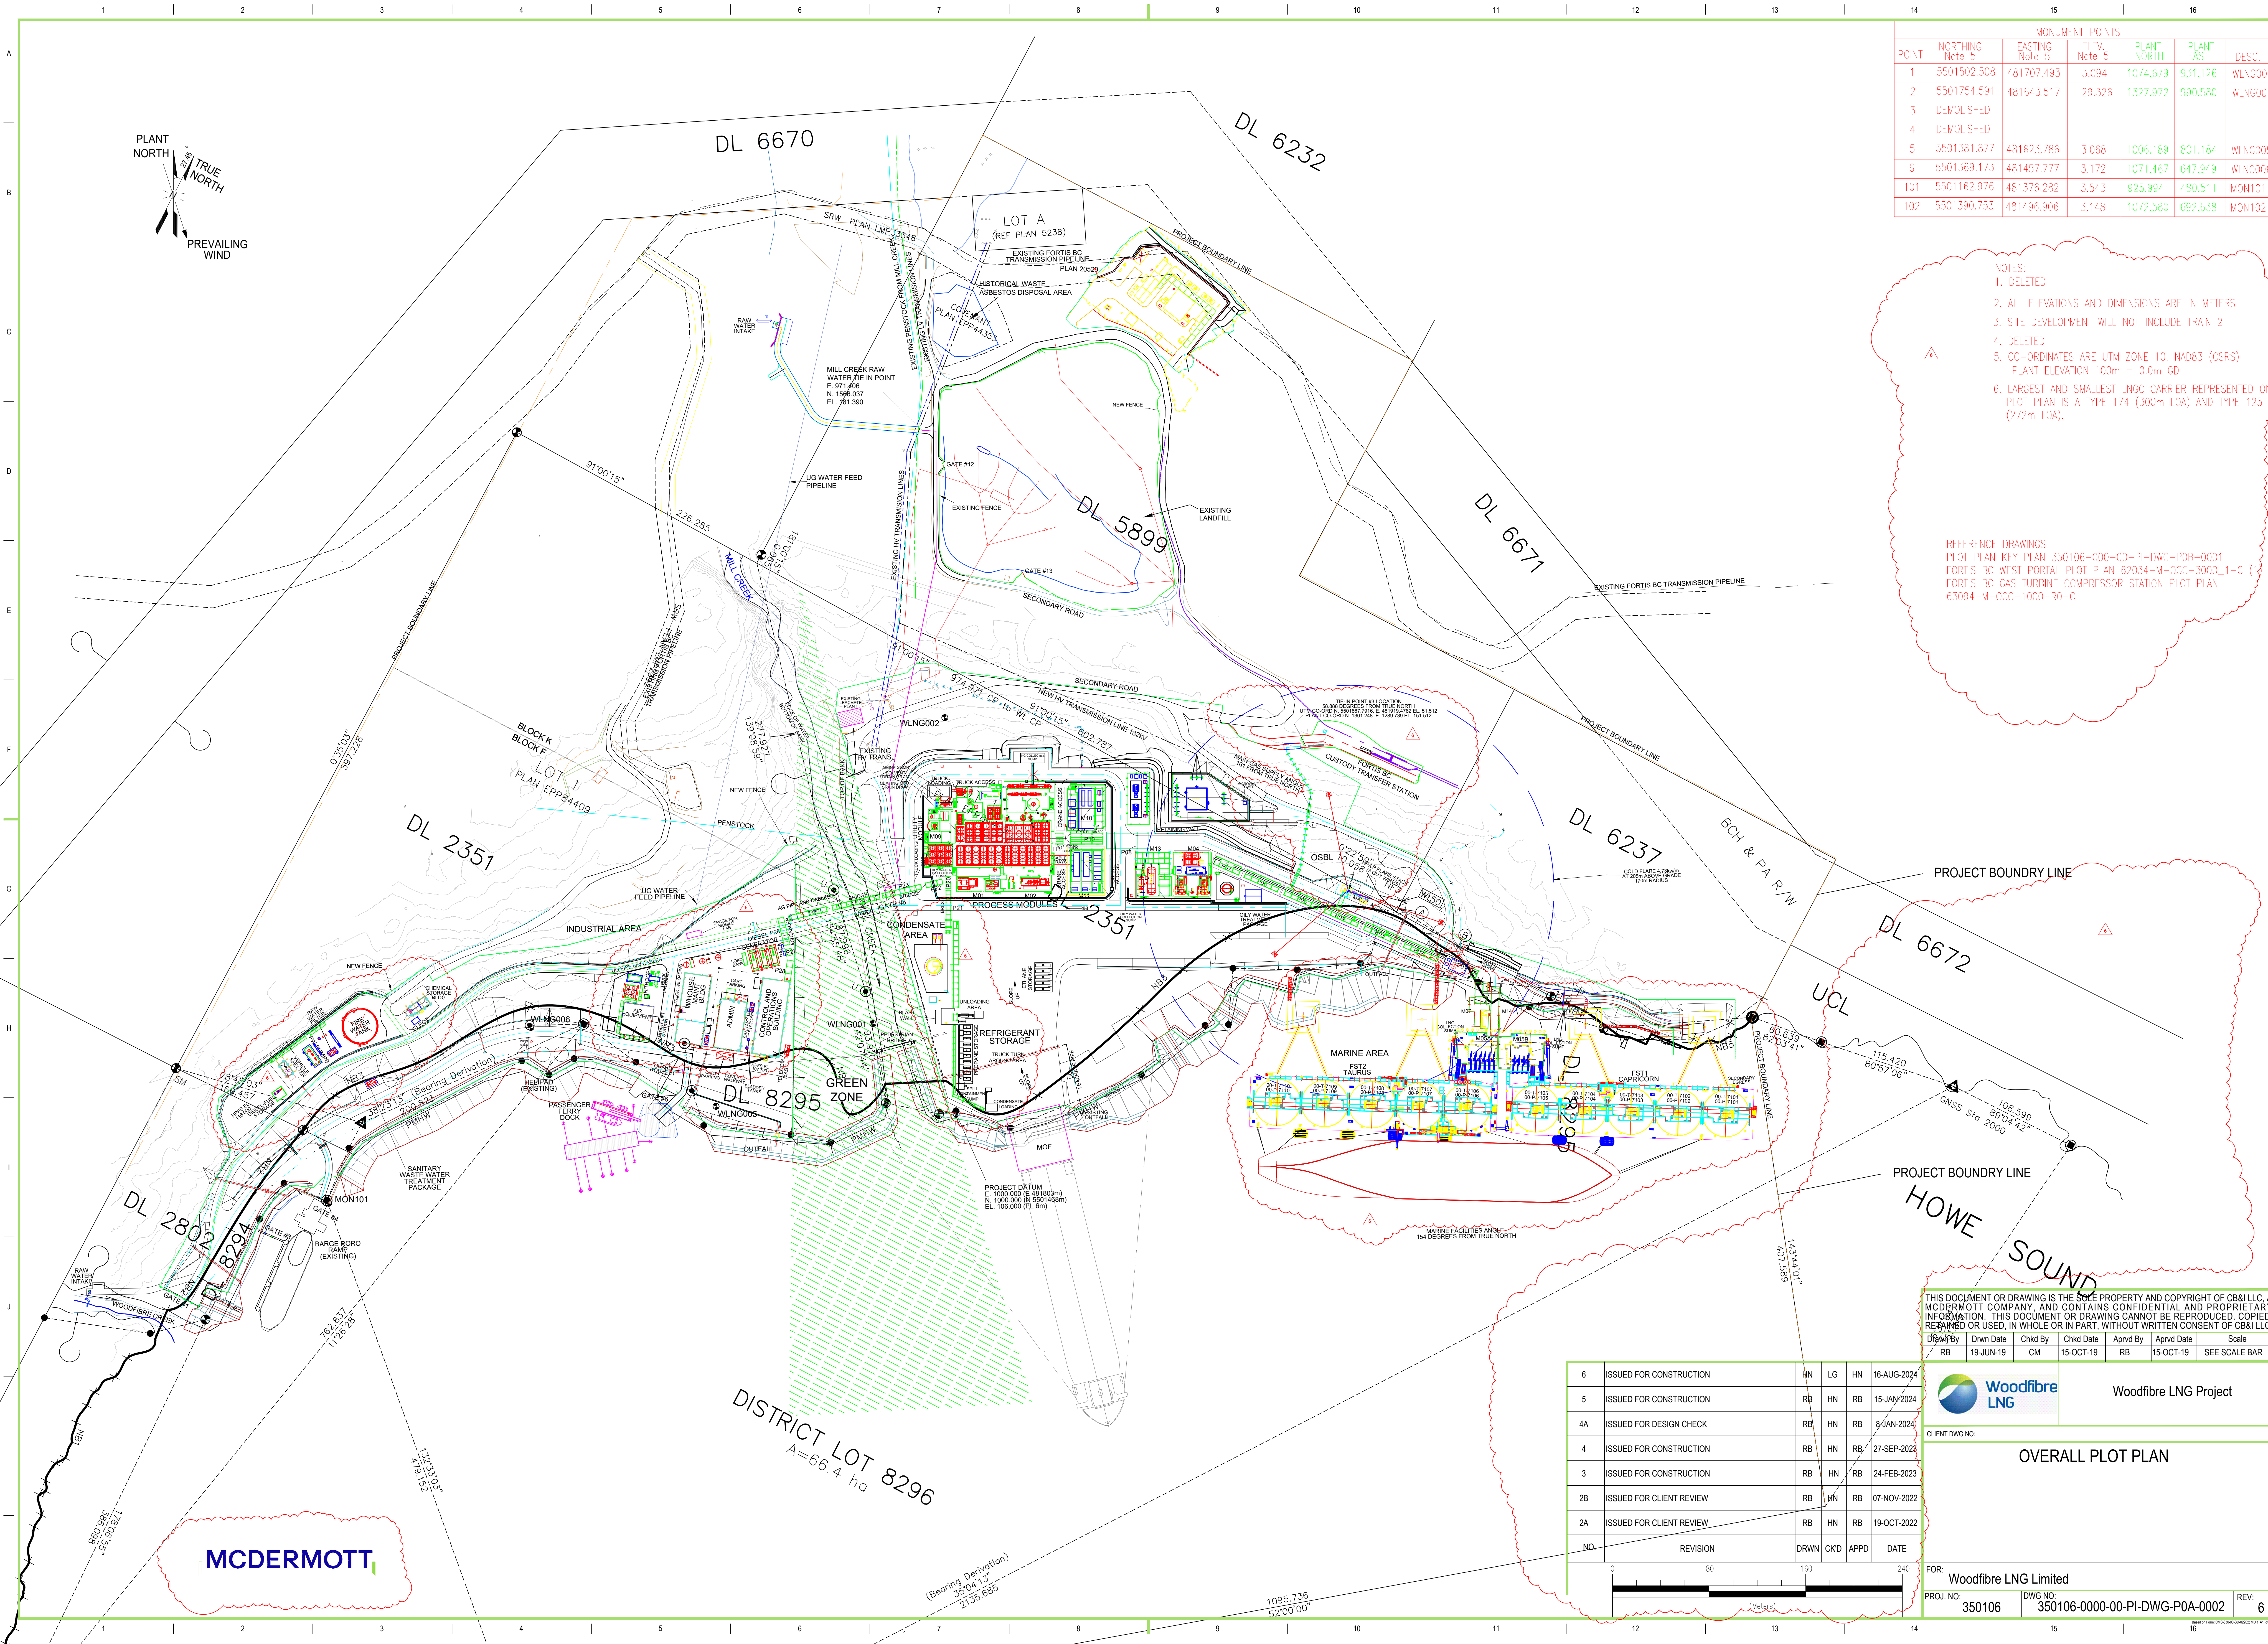

MONUMENT POINTS						
POINT	NORTHING Note 5	EASTING Note 5	ELEV. Note 5	PLANT NORTH	PLANT EAST	DESC.
1	5501502.508	481707.493	3.094	1074.679	931.126	WLN0001
2	5501754.591	481643.517	29.326	1327.972	990.580	WLN0002
3	DEMOLISHED					
4	DEMOLISHED					
5	5501381.877	481623.786	3.068	1006.189	801.184	WLN0005
6	5501369.173	481457.777	3.172	1071.467	647.949	WLN0006
101	5501162.976	481376.282	3.543	925.994	480.511	MON101
102	5501390.753	481496.906	3.148	1072.580	692.638	MON102

- NOTES:
1. DELETED
 2. ALL ELEVATIONS AND DIMENSIONS ARE IN METERS
 3. SITE DEVELOPMENT WILL NOT INCLUDE TRAIN 2
 4. DELETED
 5. CO-ORDINATES ARE UTM ZONE 10, NAD83 (CSRS)
PLANT ELEVATION 100m = 0.0m GD
 6. LARGEST AND SMALLEST LNGC CARRIER REPRESENTED ON PLOT PLAN IS A TYPE 174 (300m LOA) AND TYPE 125 (272m LOA).

REFERENCE DRAWINGS
PLOT PLAN KEY PLAN 350106-000-00-PI-DWG-P0B-0001
FORTIS BC WEST PORTAL PLOT PLAN 62034-M-OGC-3000-1-C
FORTIS BC GAS TURBINE COMPRESSOR STATION PLOT PLAN 63094-M-OGC-1000-R0-C

THIS DOCUMENT OR DRAWING IS THE SOLE PROPERTY AND COPYRIGHT OF CB&I LLC, A MCDERMOTT COMPANY, AND CONTAINS CONFIDENTIAL AND PROPRIETARY INFORMATION. THIS DOCUMENT OR DRAWING CANNOT BE REPRODUCED, COPIED, REPAIRED OR USED, IN WHOLE OR IN PART, WITHOUT WRITTEN CONSENT OF CB&I LLC.

Drawn By	Drawn Date	Chkd By	Chkd Date	Apprv By	Apprv Date	Scale
RB	19-JUN-19	CM	15-OCT-19	RB	15-OCT-19	SEE SCALE BAR



Woodfibre LNG Project

CLIENT DWG NO:

OVERALL PLOT PLAN

FOR: Woodfibre LNG Limited

PROJ. NO: 350106 DWG NO: 350106-0000-00-PI-DWG-P0A-0002 REV: 6

NO.	REVISION	DRWN	CKTD	APPD	DATE
6	ISSUED FOR CONSTRUCTION	RN	LG	HN	16-AUG-2024
5	ISSUED FOR CONSTRUCTION	RB	HN	RB	15-JAN-2024
4A	ISSUED FOR DESIGN CHECK	RB	HN	RB	9-JAN-2024
4	ISSUED FOR CONSTRUCTION	RB	HN	RB	27-SEP-2023
3	ISSUED FOR CONSTRUCTION	RB	HN	RB	24-FEB-2023
2B	ISSUED FOR CLIENT REVIEW	RB	HN	RB	07-NOV-2022
2A	ISSUED FOR CLIENT REVIEW	RB	HN	RB	19-OCT-2022
NO.	REVISION	DRWN	CKTD	APPD	DATE

